




This drawing, the works and concepts depicted, are copyright and may not be reproduced or made use of, either directly or indirectly, without the express consent of the LINKS Architecture Ltd.
Do not scale this drawing.
All heights, levels, sizes and dimensions to be checked on site before any work is put to hand.

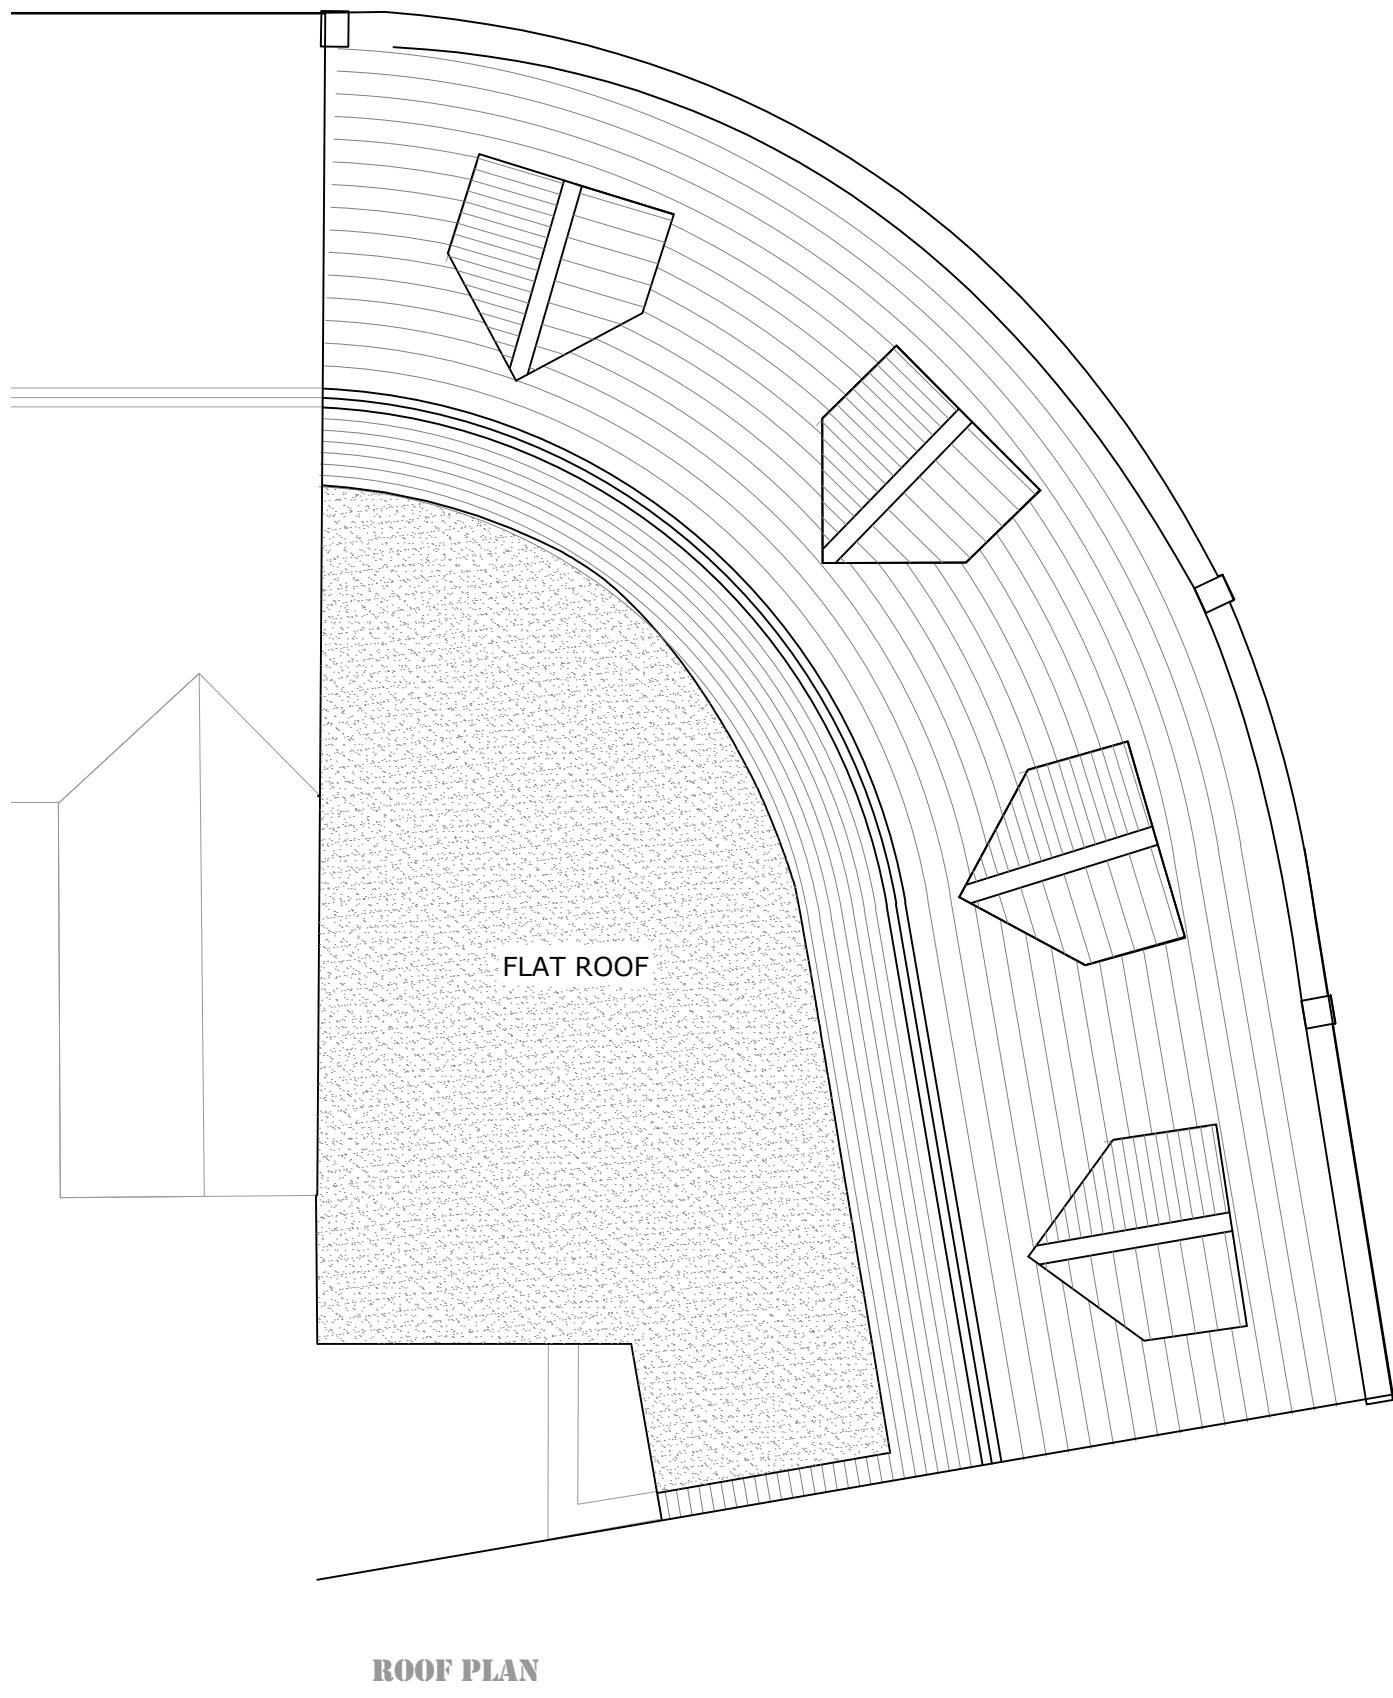


ROOF PLAN

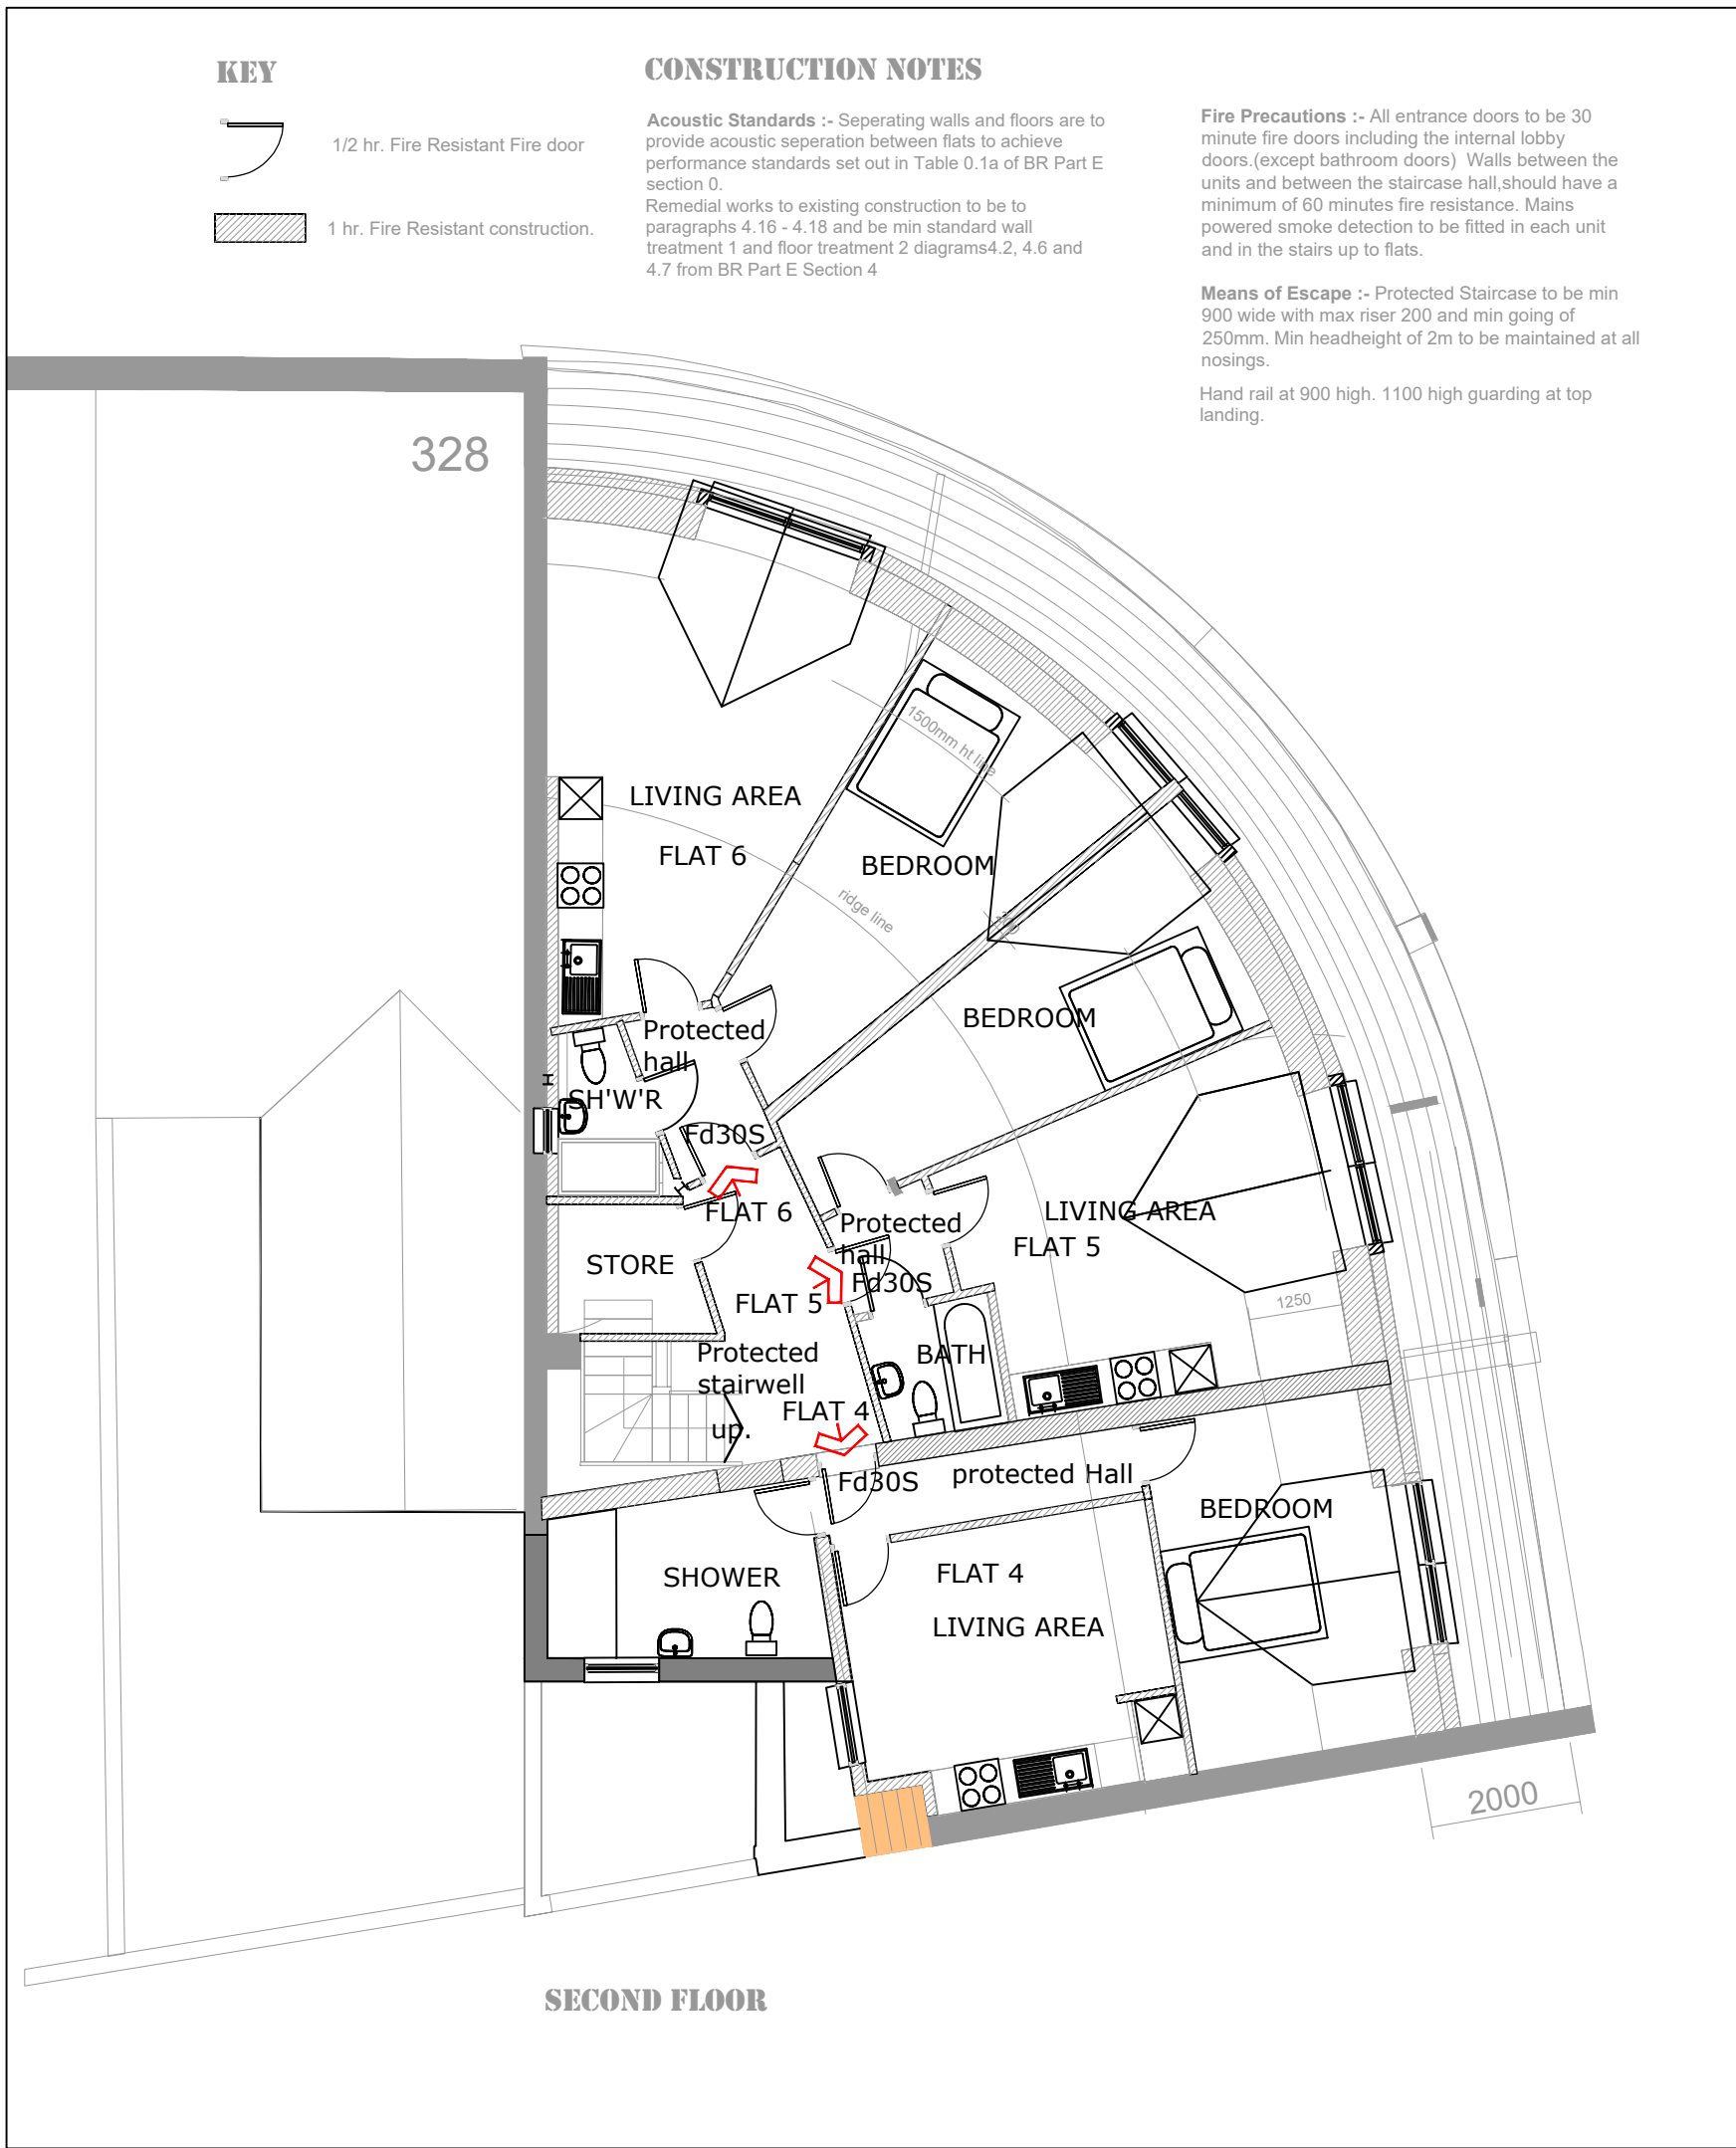

SECOND FLOOR

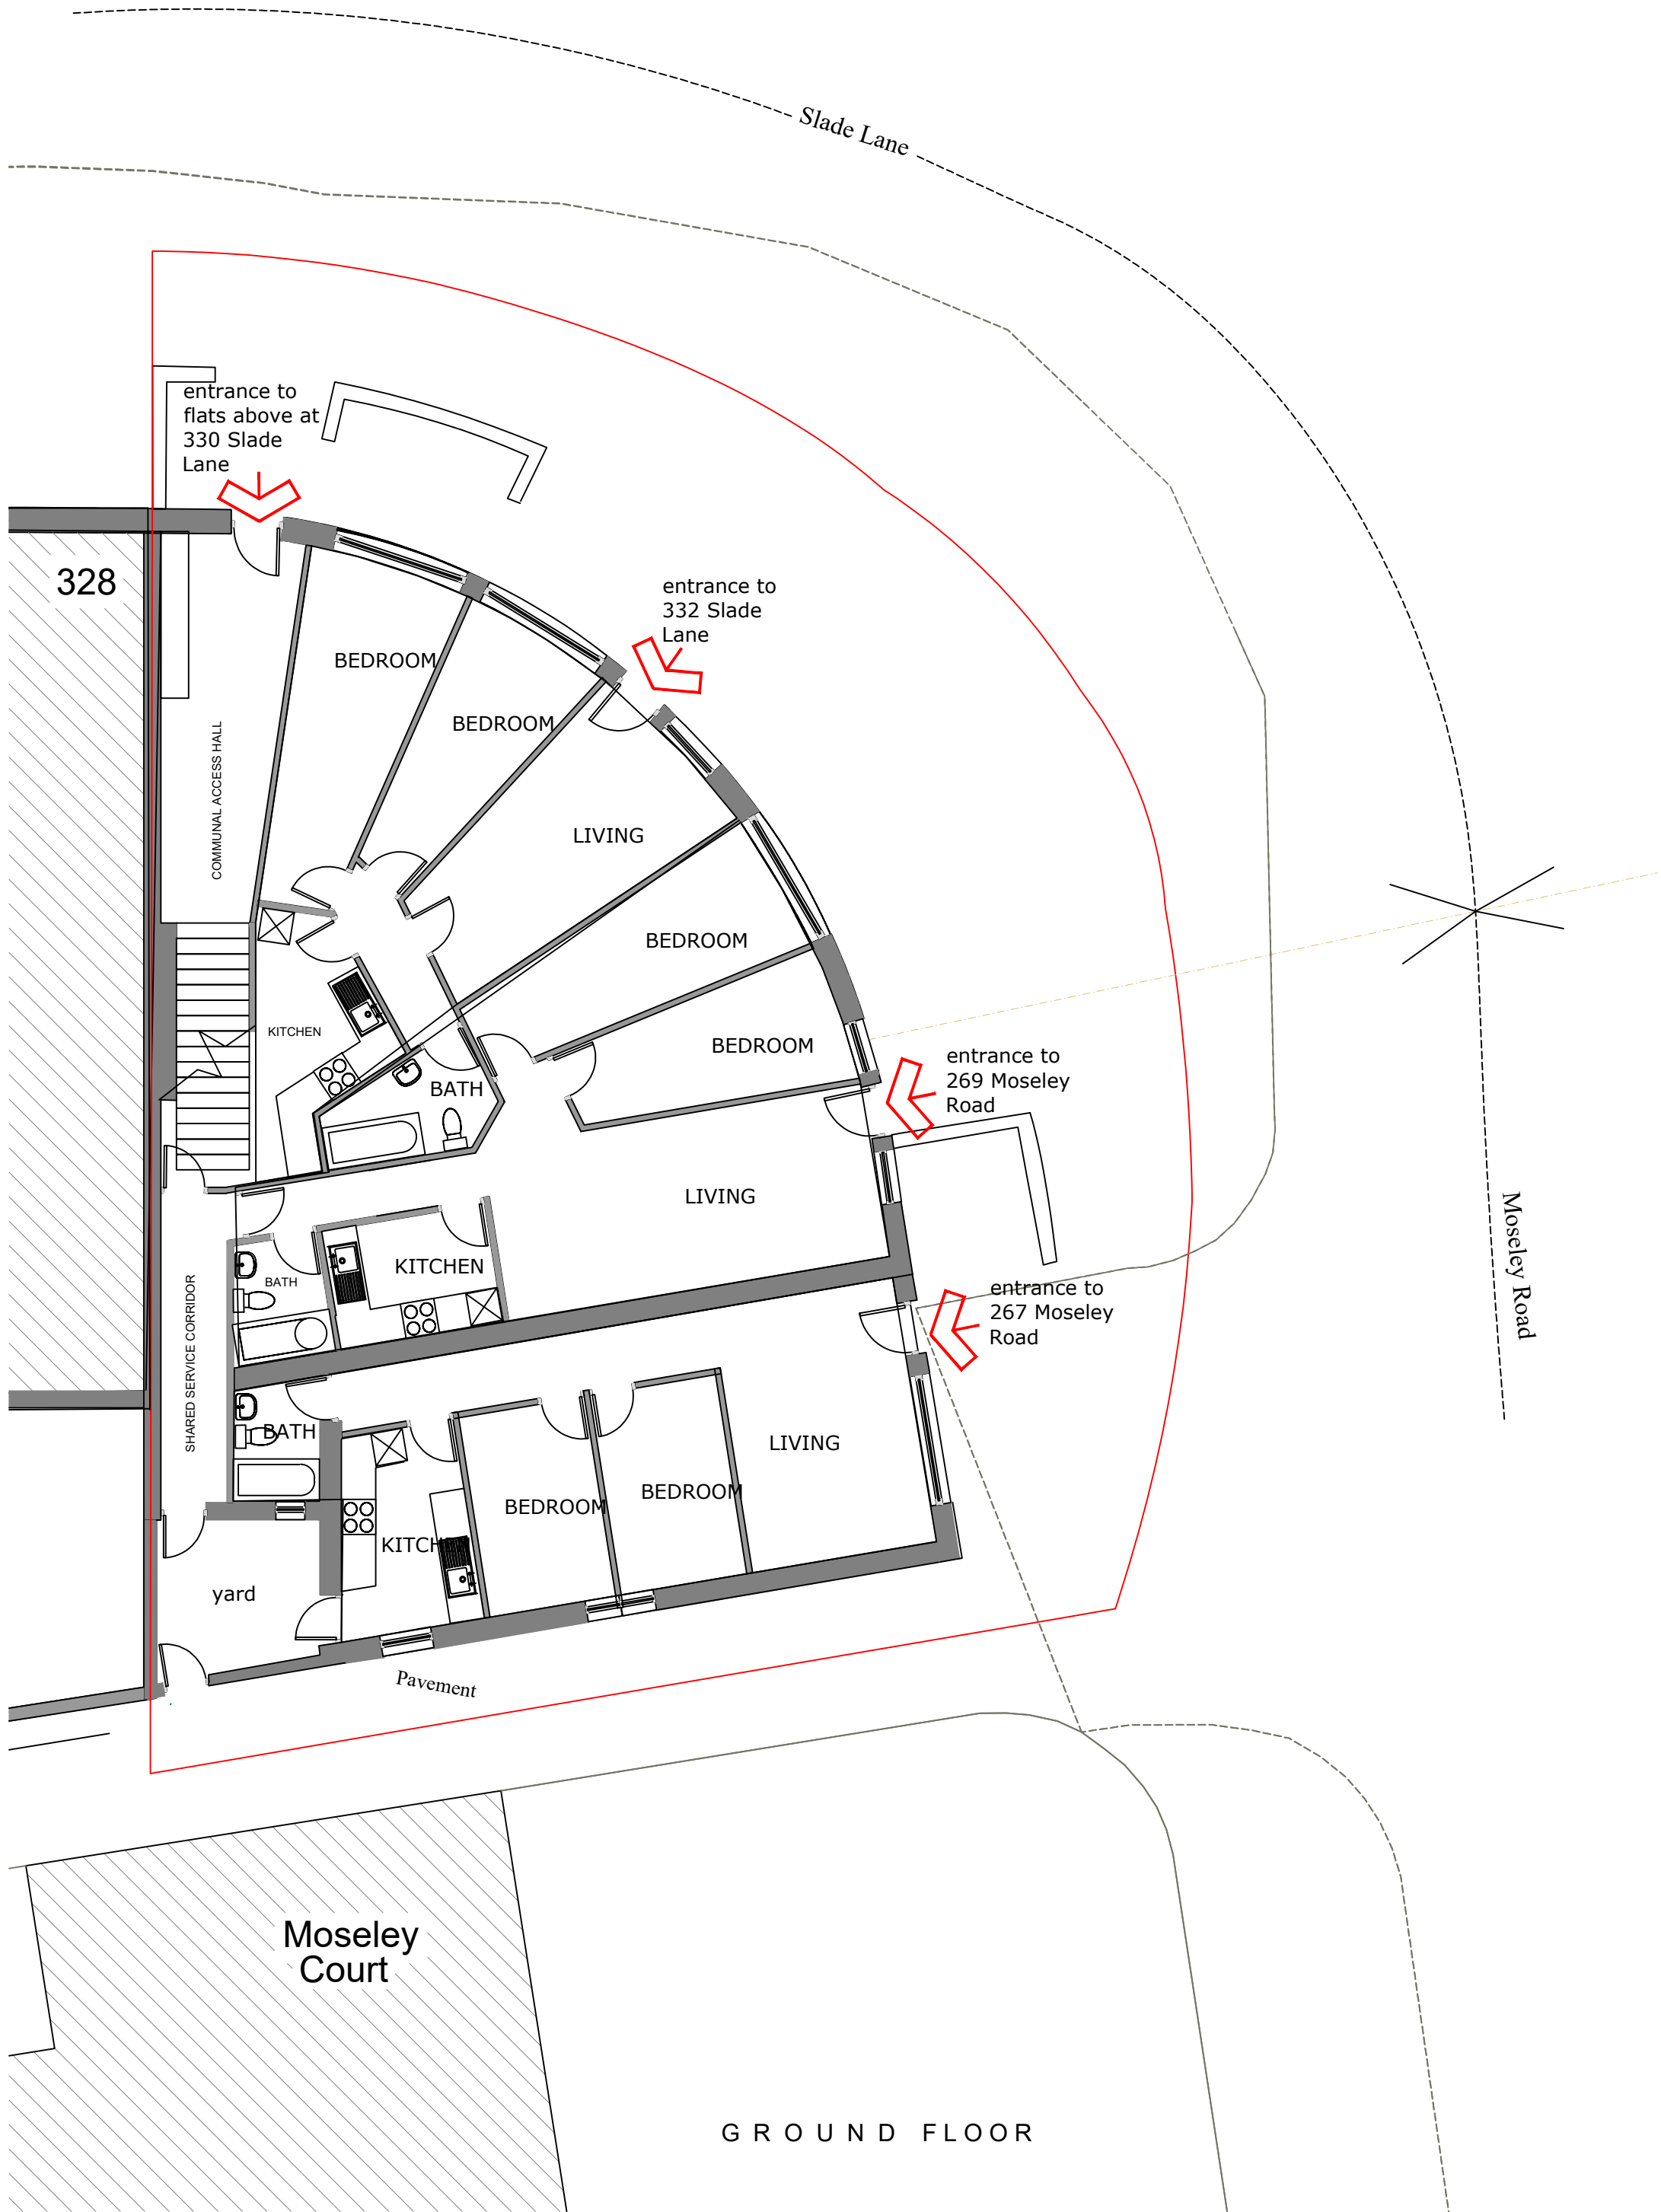

GROUND FLOOR

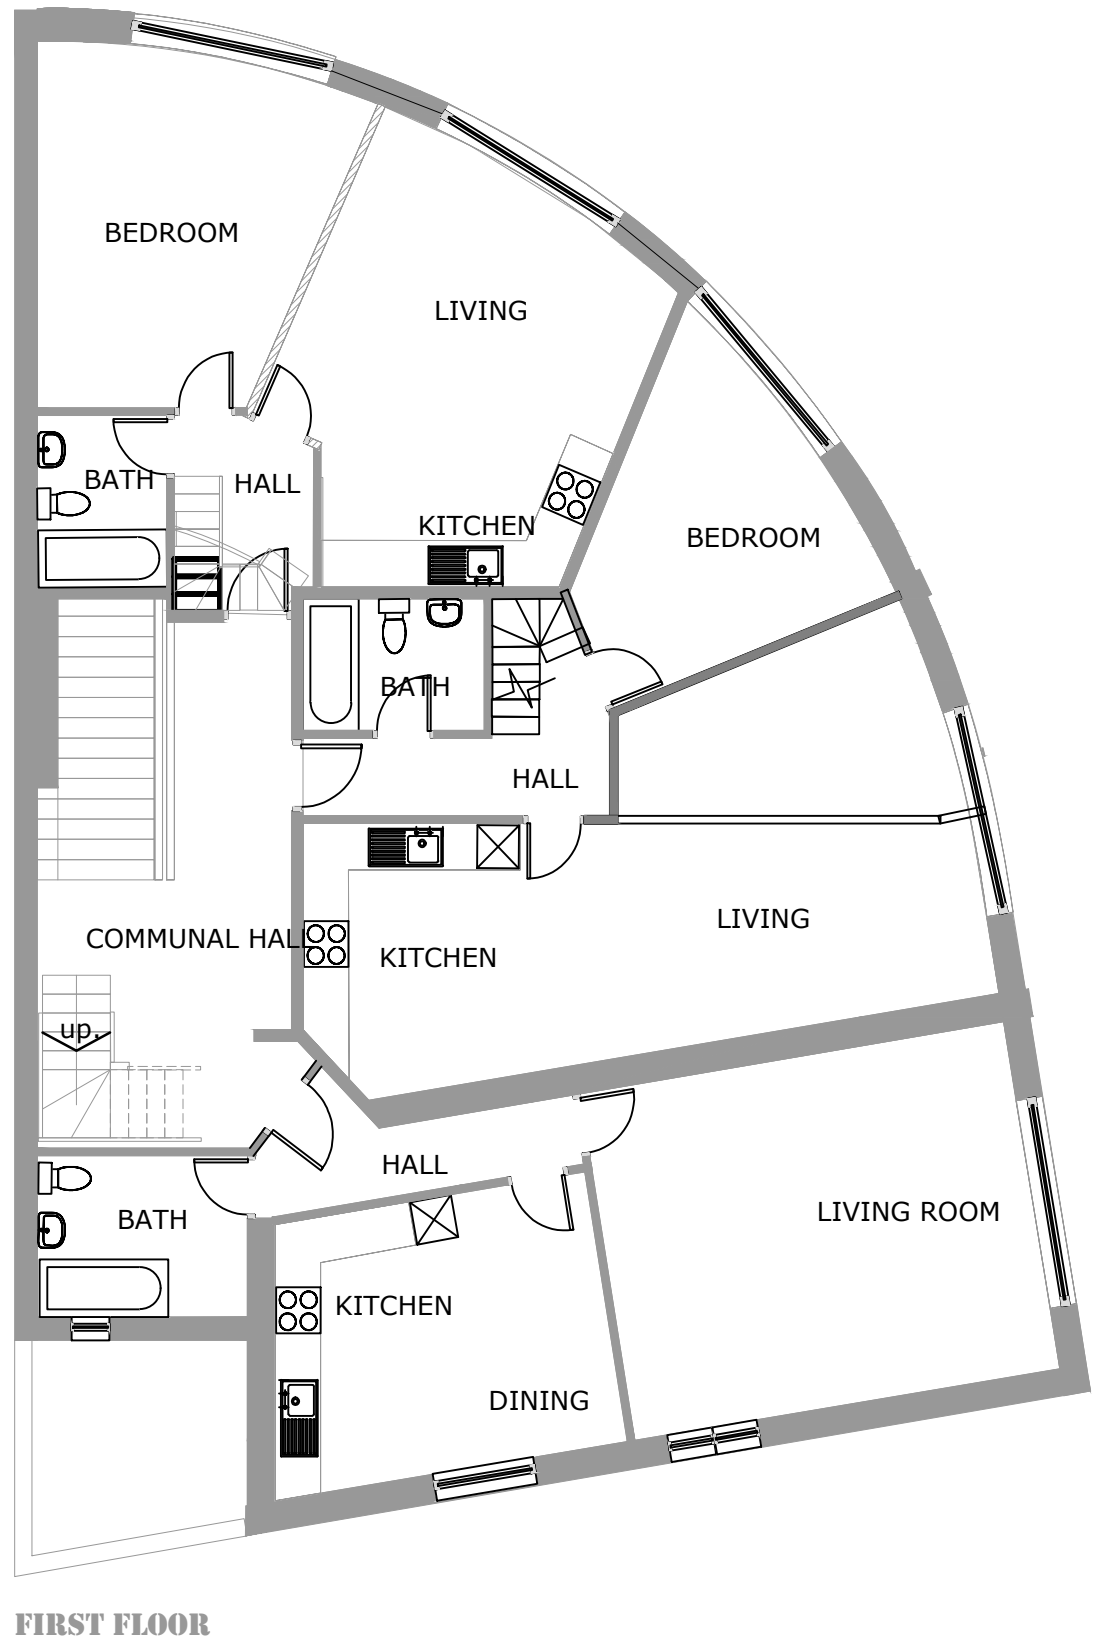

FIRST FLOOR

Revisions:			
Scale:			
LDC PLANNING			
Client Name:			
Mr. Hozan Rahman			
Proposed Second Floor at 332 Slade Lane, 269 & 267 Moseley Road Levenshulme Manchester M19 2LJ			
Drawing Name:			
Existing Floor Plans			
Scale in A1:	Date:	Drawing Number:	
1:100	21.07.22	- 30	

LINKS Architecture Ltd

35 Colindale Road LA9 5JD

Alan Varley
TF: 01529 741220
M: 07781 597633
E: a.varley333@hotmail.com

0 1 2 3
scale in M @A1