


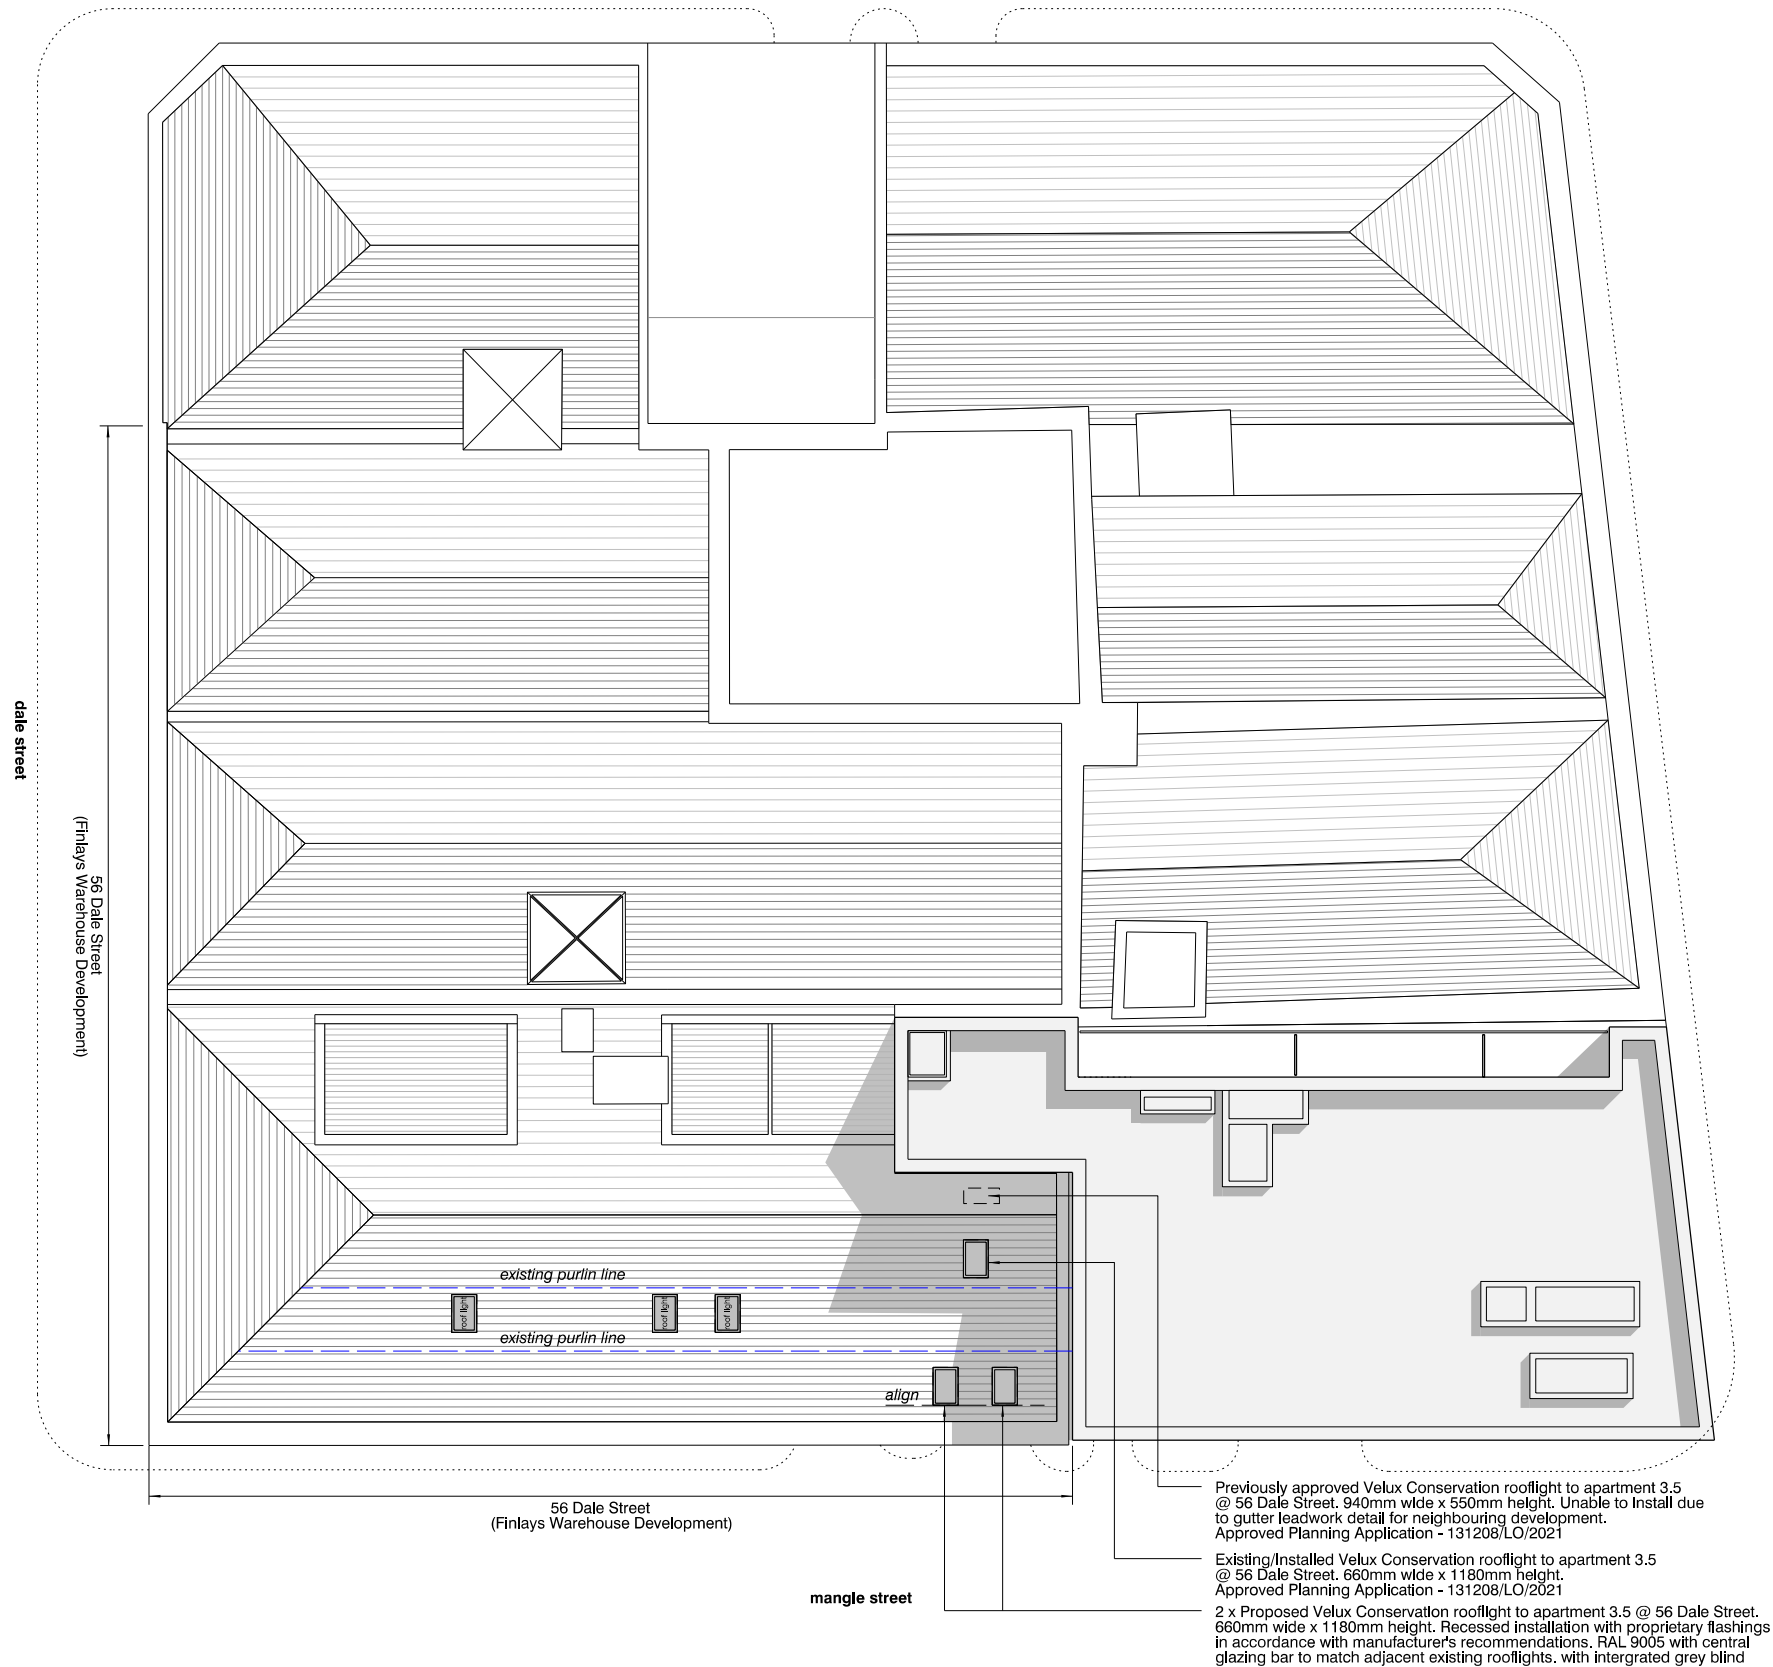

Proposed roof plan

revision:	date:	note:
P01	20210726	preliminary first issue
P02	20210819	updated to heritage consultant's comments
P03	20221024	revised rooflight position
P03	20220831	revised rooflight position



note:- Interfaces with existing structure and fabric to be confirmed by site checked dimensions. Any queries to be brought to the attention of the contract administrator

project
finlay's yard, 2 mangle street, manchester

job no.
7403

title
56 Dale Street - proposed roof plan

scale
1:200 @ A3

drawing no.
al(05)0091

stephenson hamilton risley
STUDIO

3 riverside mews
4 commercial street
manchester, M15 4RQ
www.shr.studio
email@shr.studio
0161 832 0244