



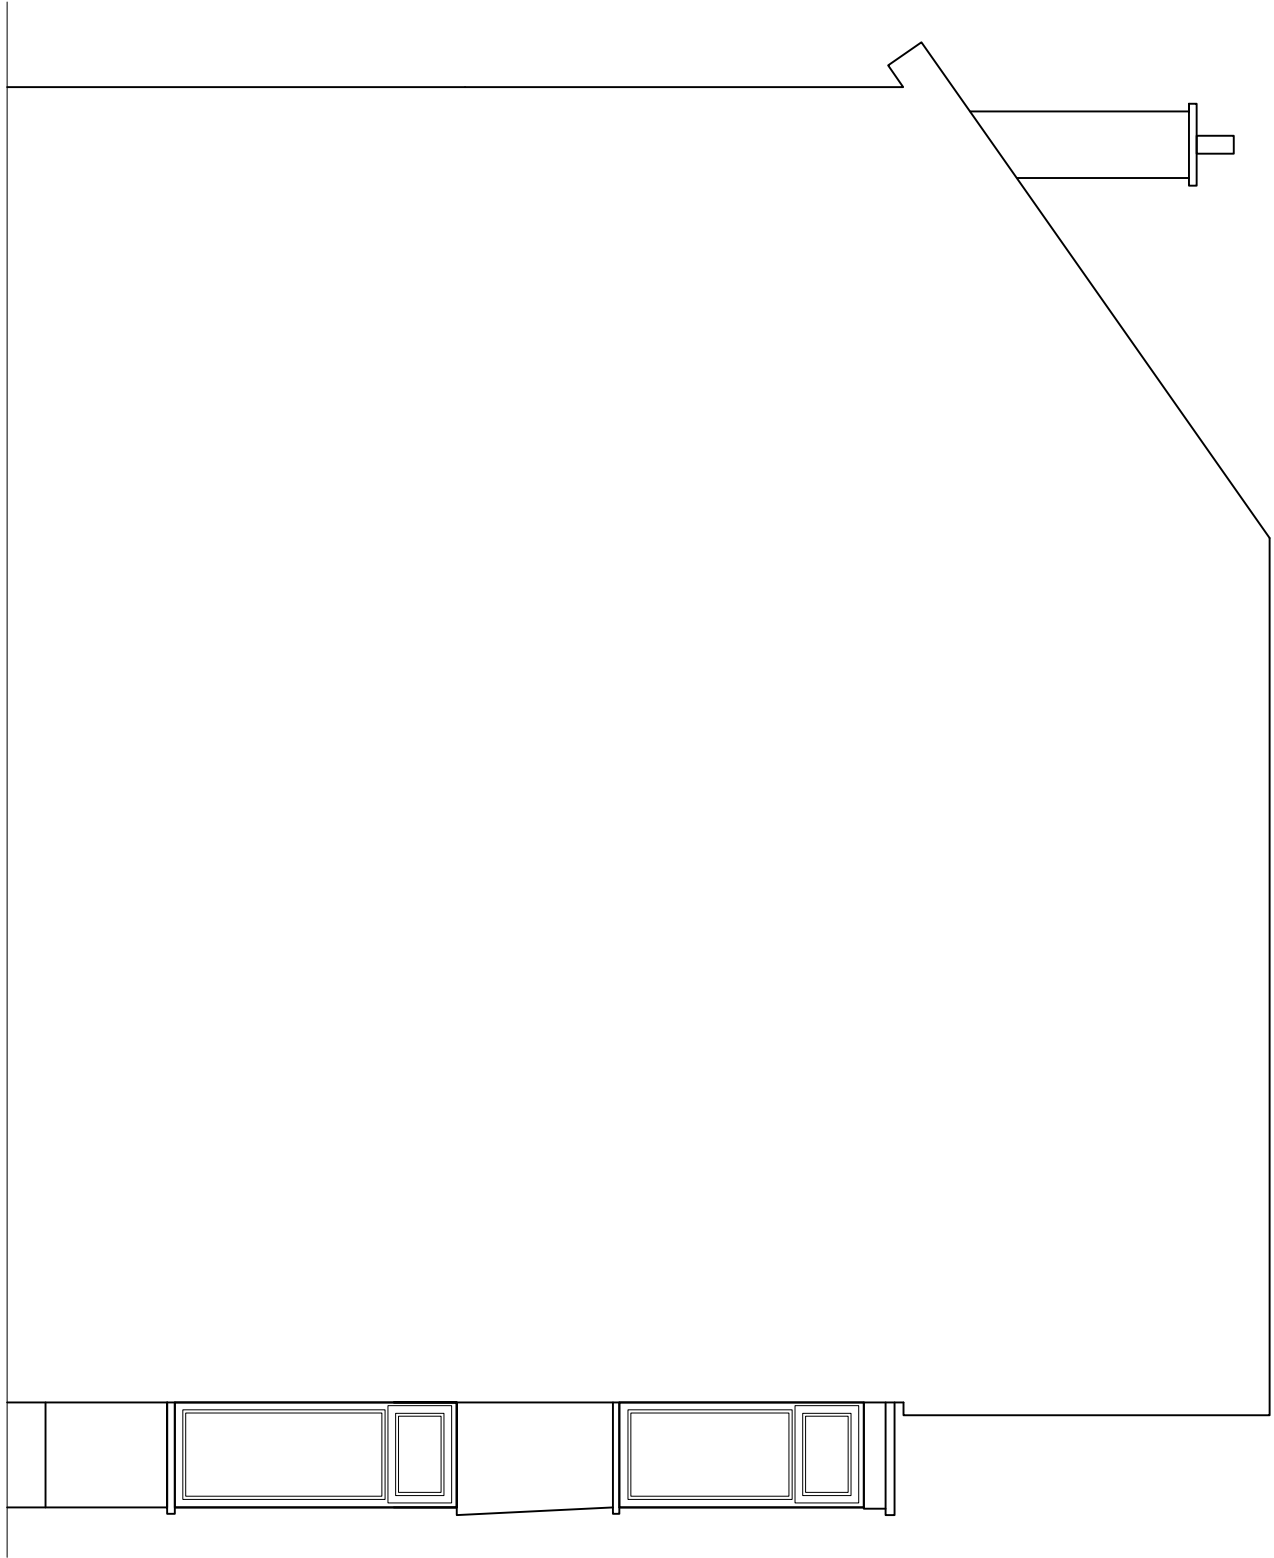


EXISTING LEFT SIDE ELEVATION

(SCALE 1:50)

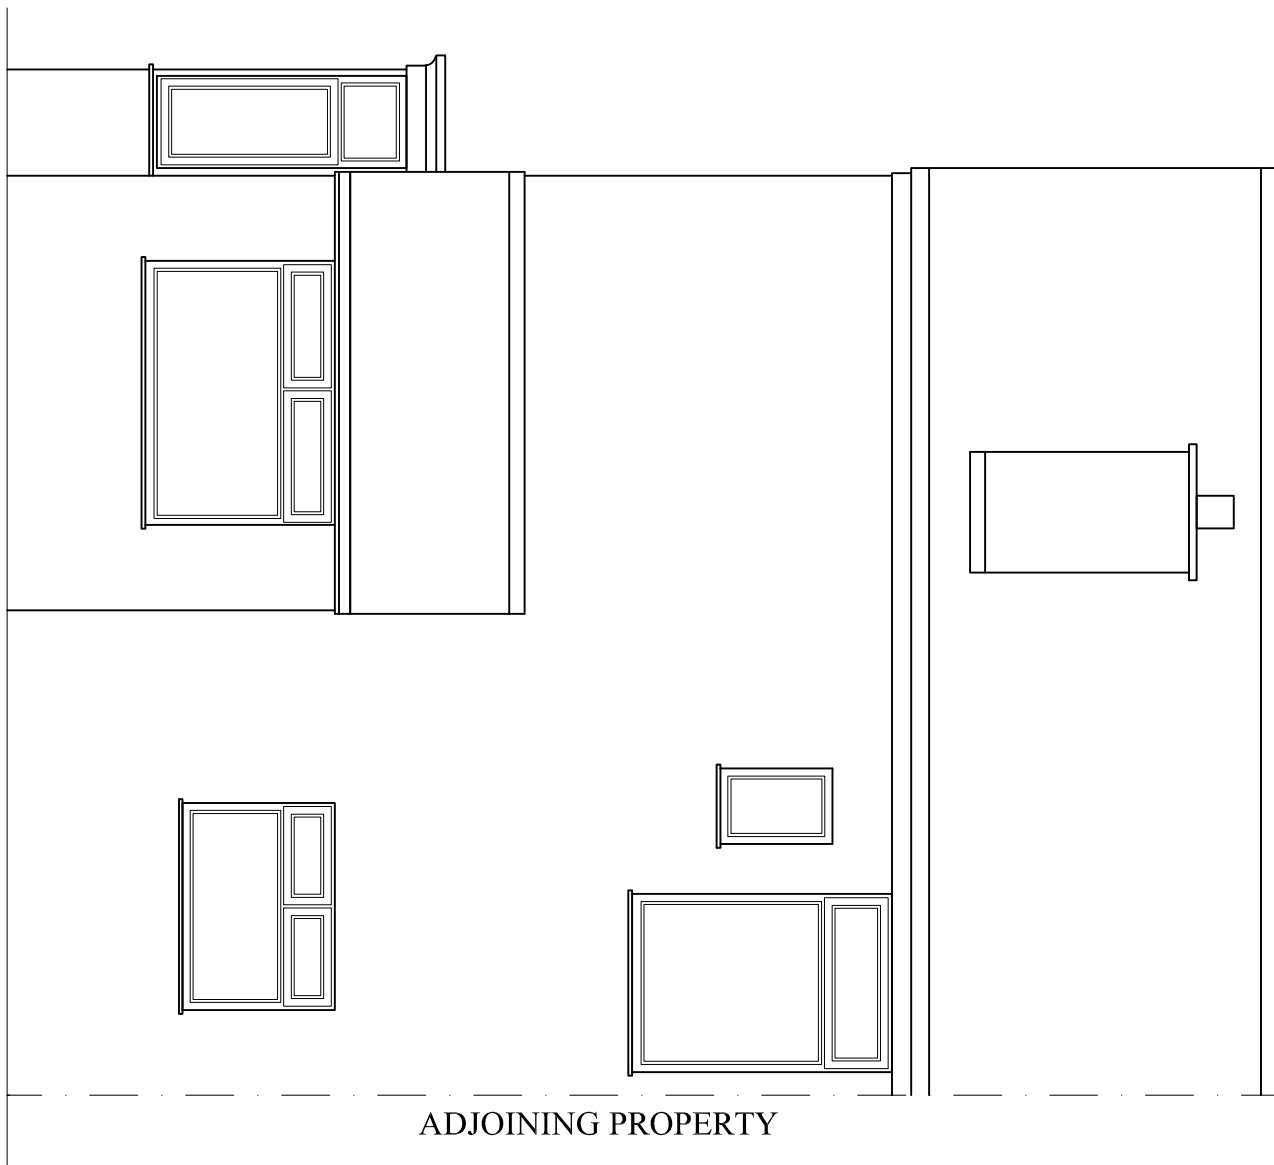


EXISTING REAR ELEVATION

(SCALE 1:50)

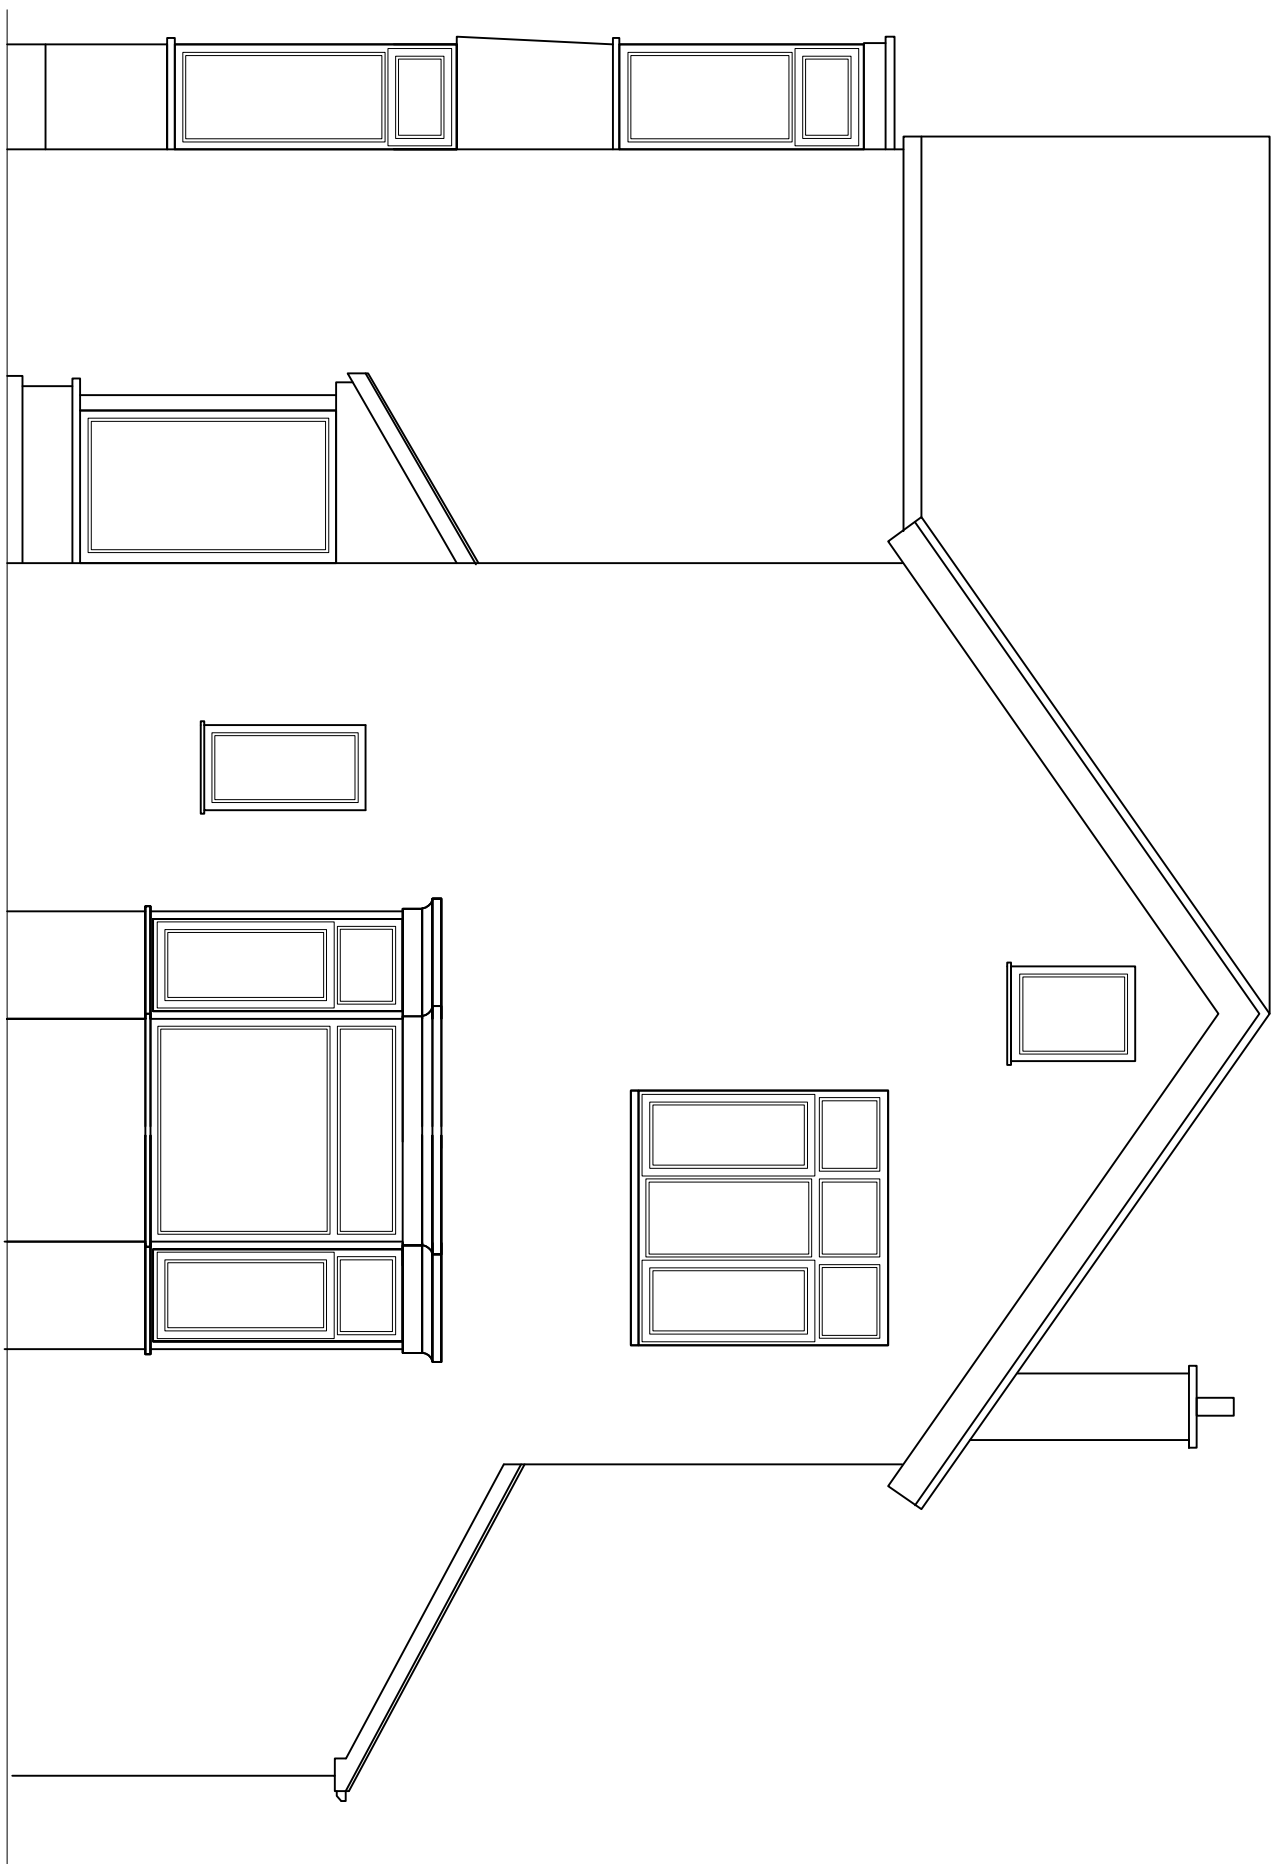


EXISTING RIGHT SIDE ELEVATION

(SCALE 1:50)

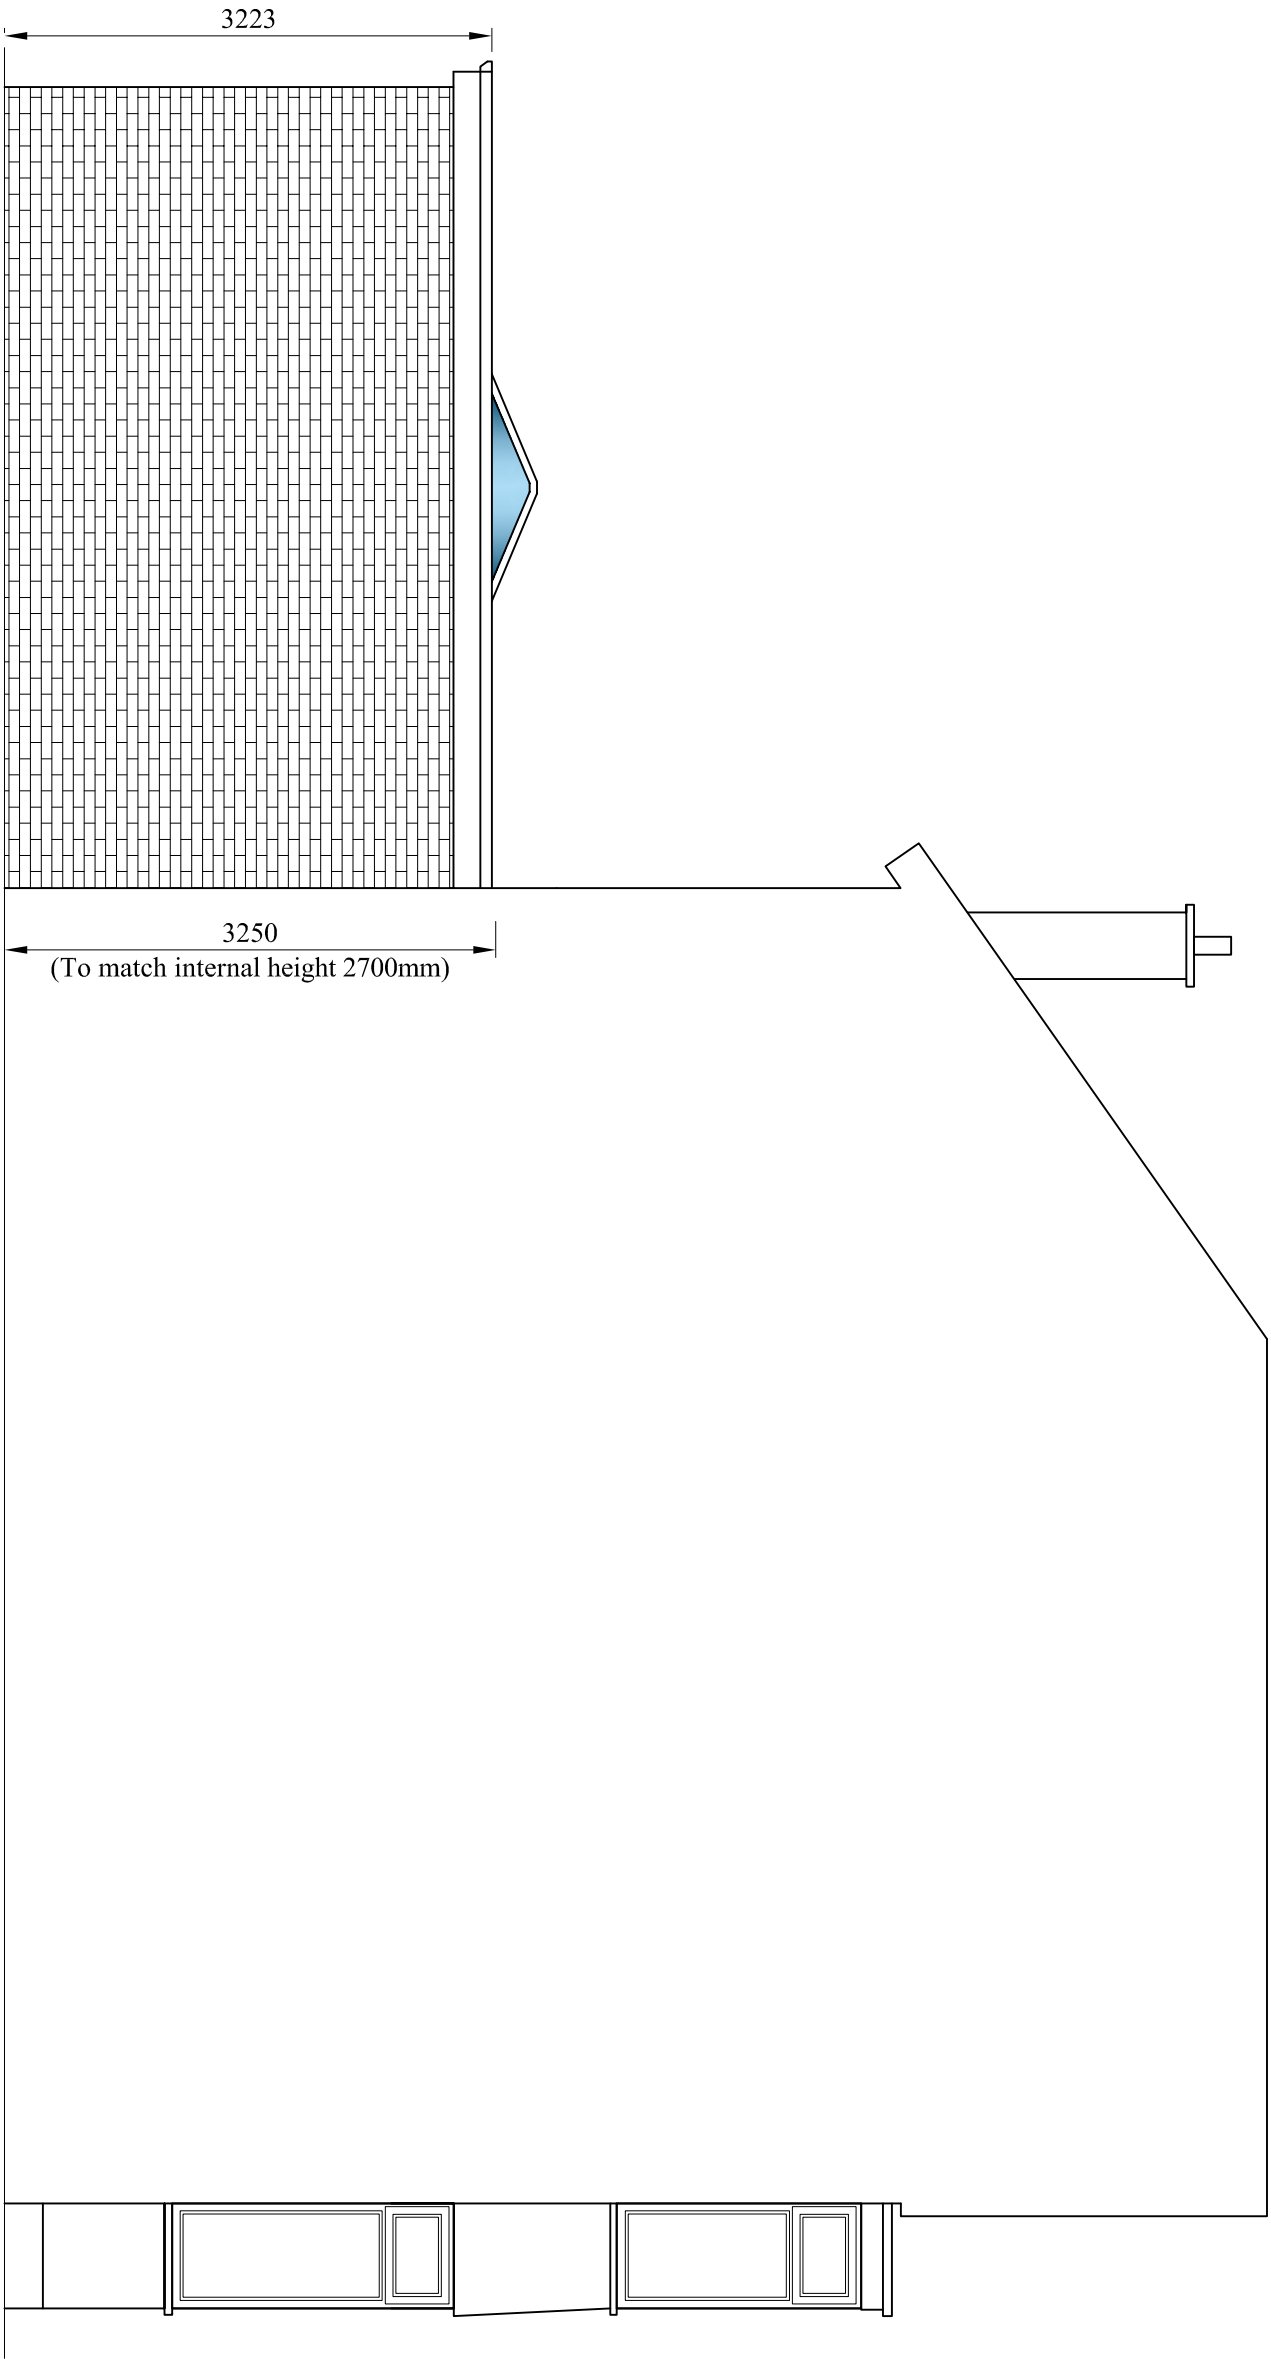


PROPOSED LEFT SIDE ELEVATION

(SCALE 1:50)

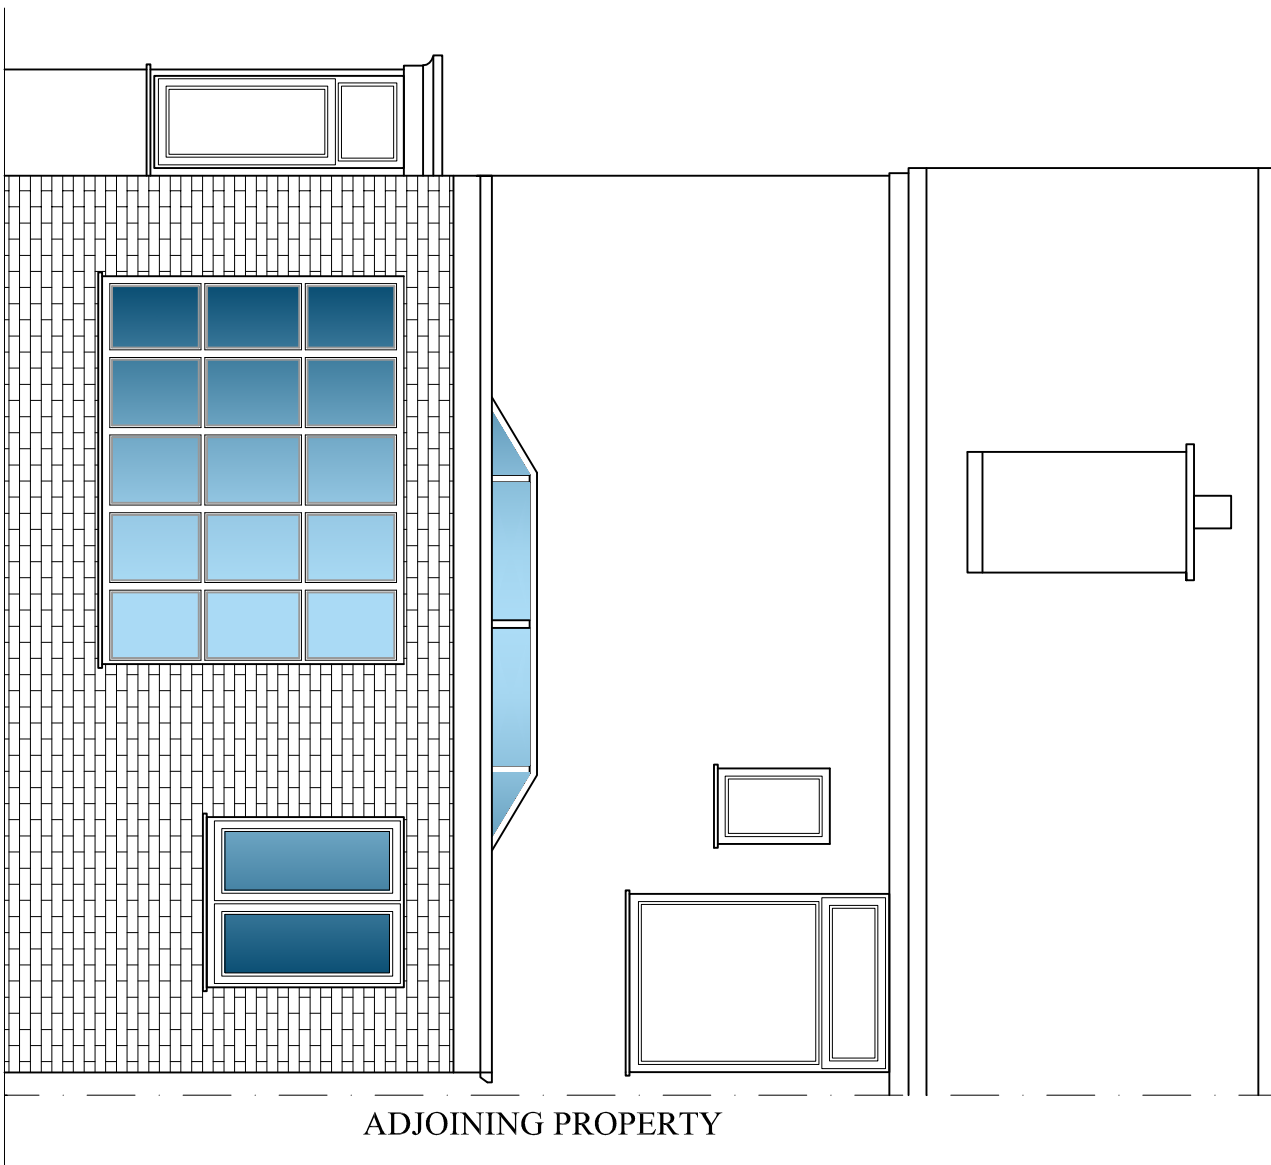



PROPOSED REAR ELEVATION

(SCALE 1:50)

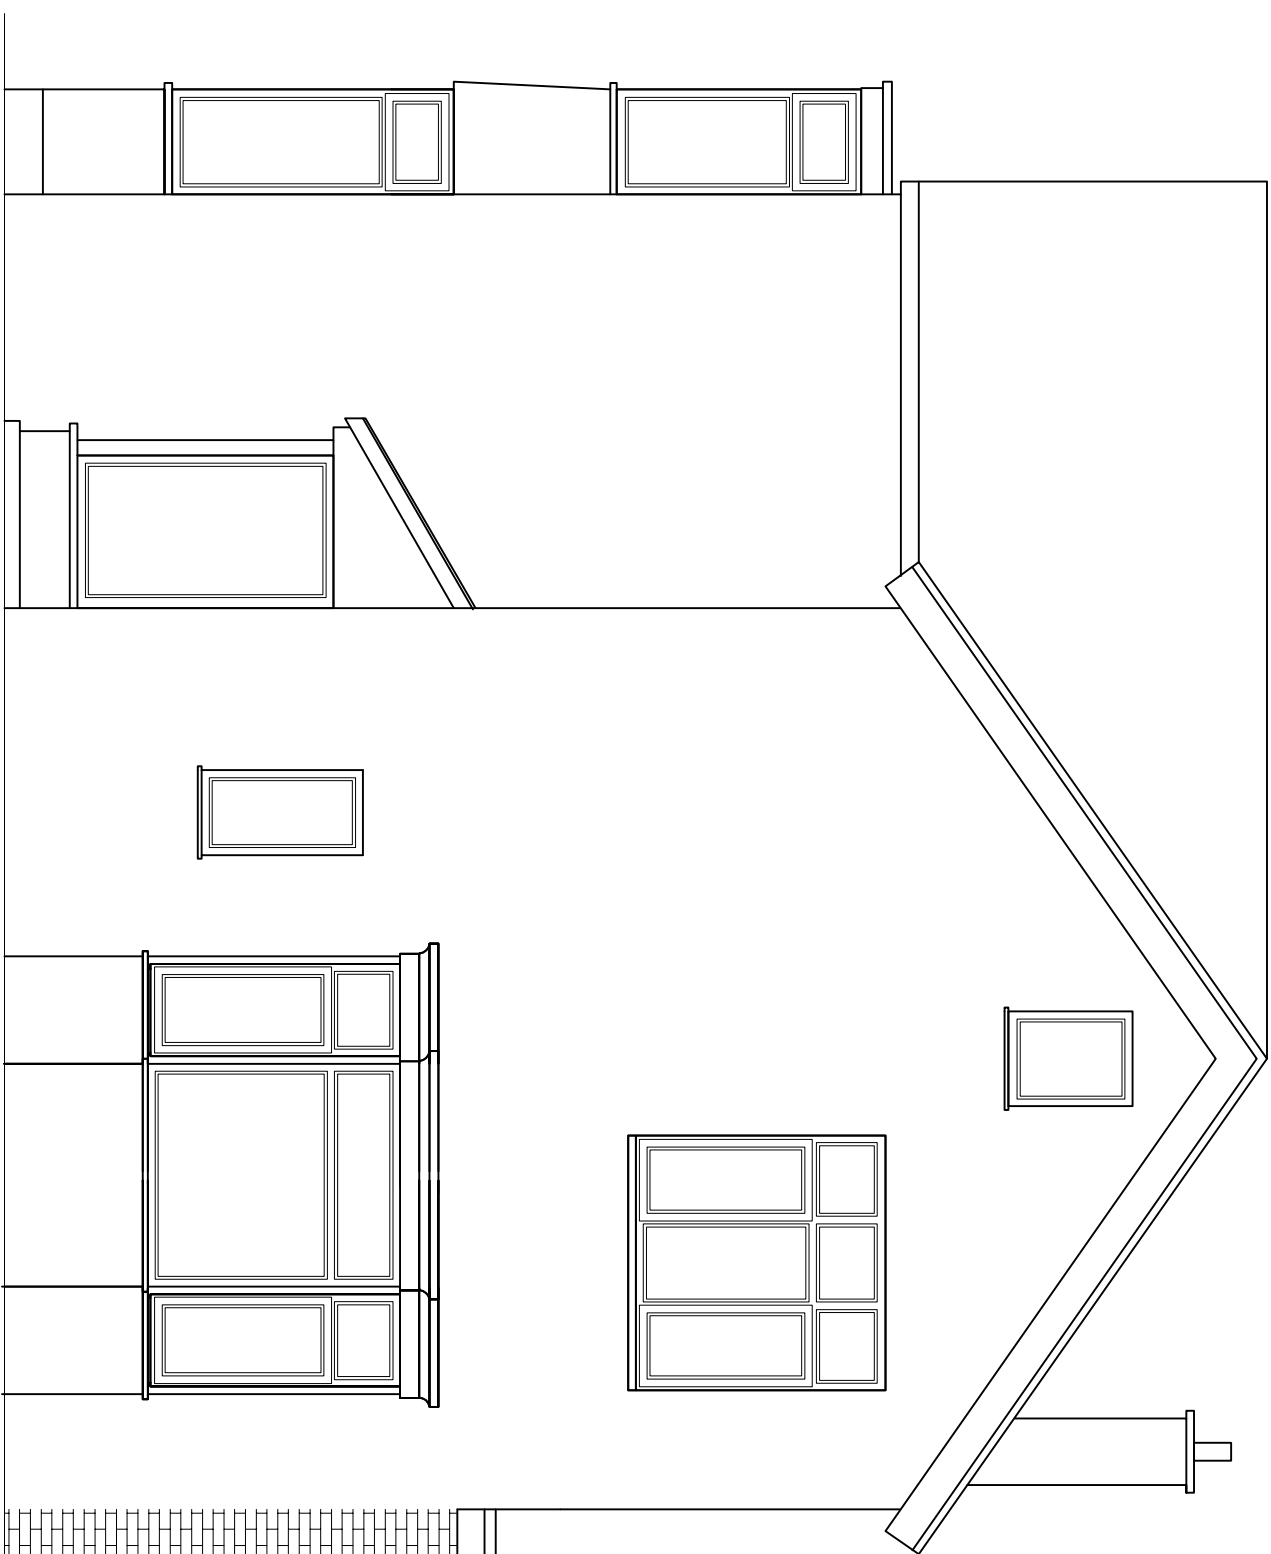

PROPOSED RIGHT SIDE ELEVATION

(SCALE 1:50)

 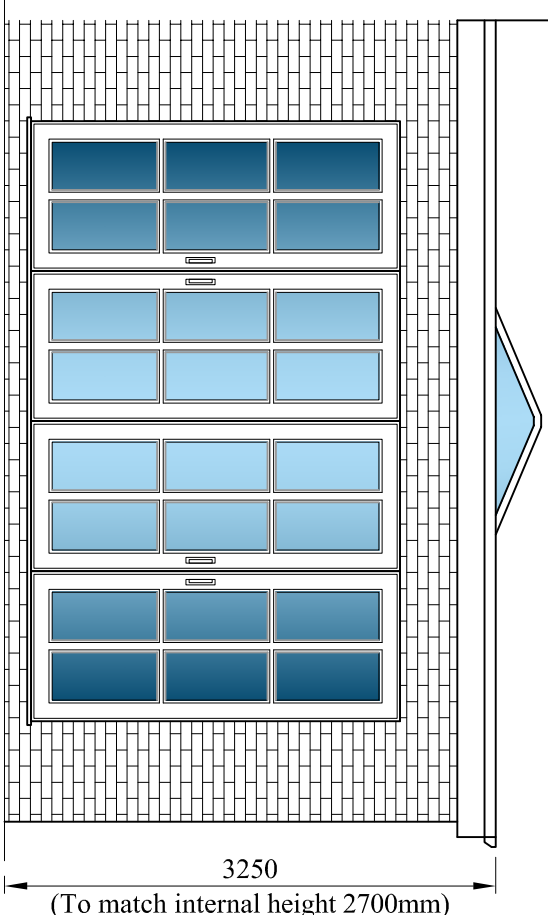

A				ISSUED FOR BUILDING REGS. APPROVAL			
17.10.22				PLANNING APPROVAL			
DRAWING STATUS				PROJECT			
23 MILTON GROVE				PROPOSED SINGLE STOREY			
WHALLEY RANGE				REAR EXTENSION			
TITLE				PROJECT No			
MG-001				002			
SCALE & SIZE				DATE			
1:50 @ A1 UNO				OCT. 22			
STATUS				REV			
PLANNING APP.				A			