


SHIP CANAL HOUSE, 9TH FLOOR


PARTITION ELEVATIONS

This drawing is the property of **bluesky** Design and must not be copied or otherwise reproduced. All dimensions must be checked on site before commencing work. This drawing was produced using AutoCAD 2019.

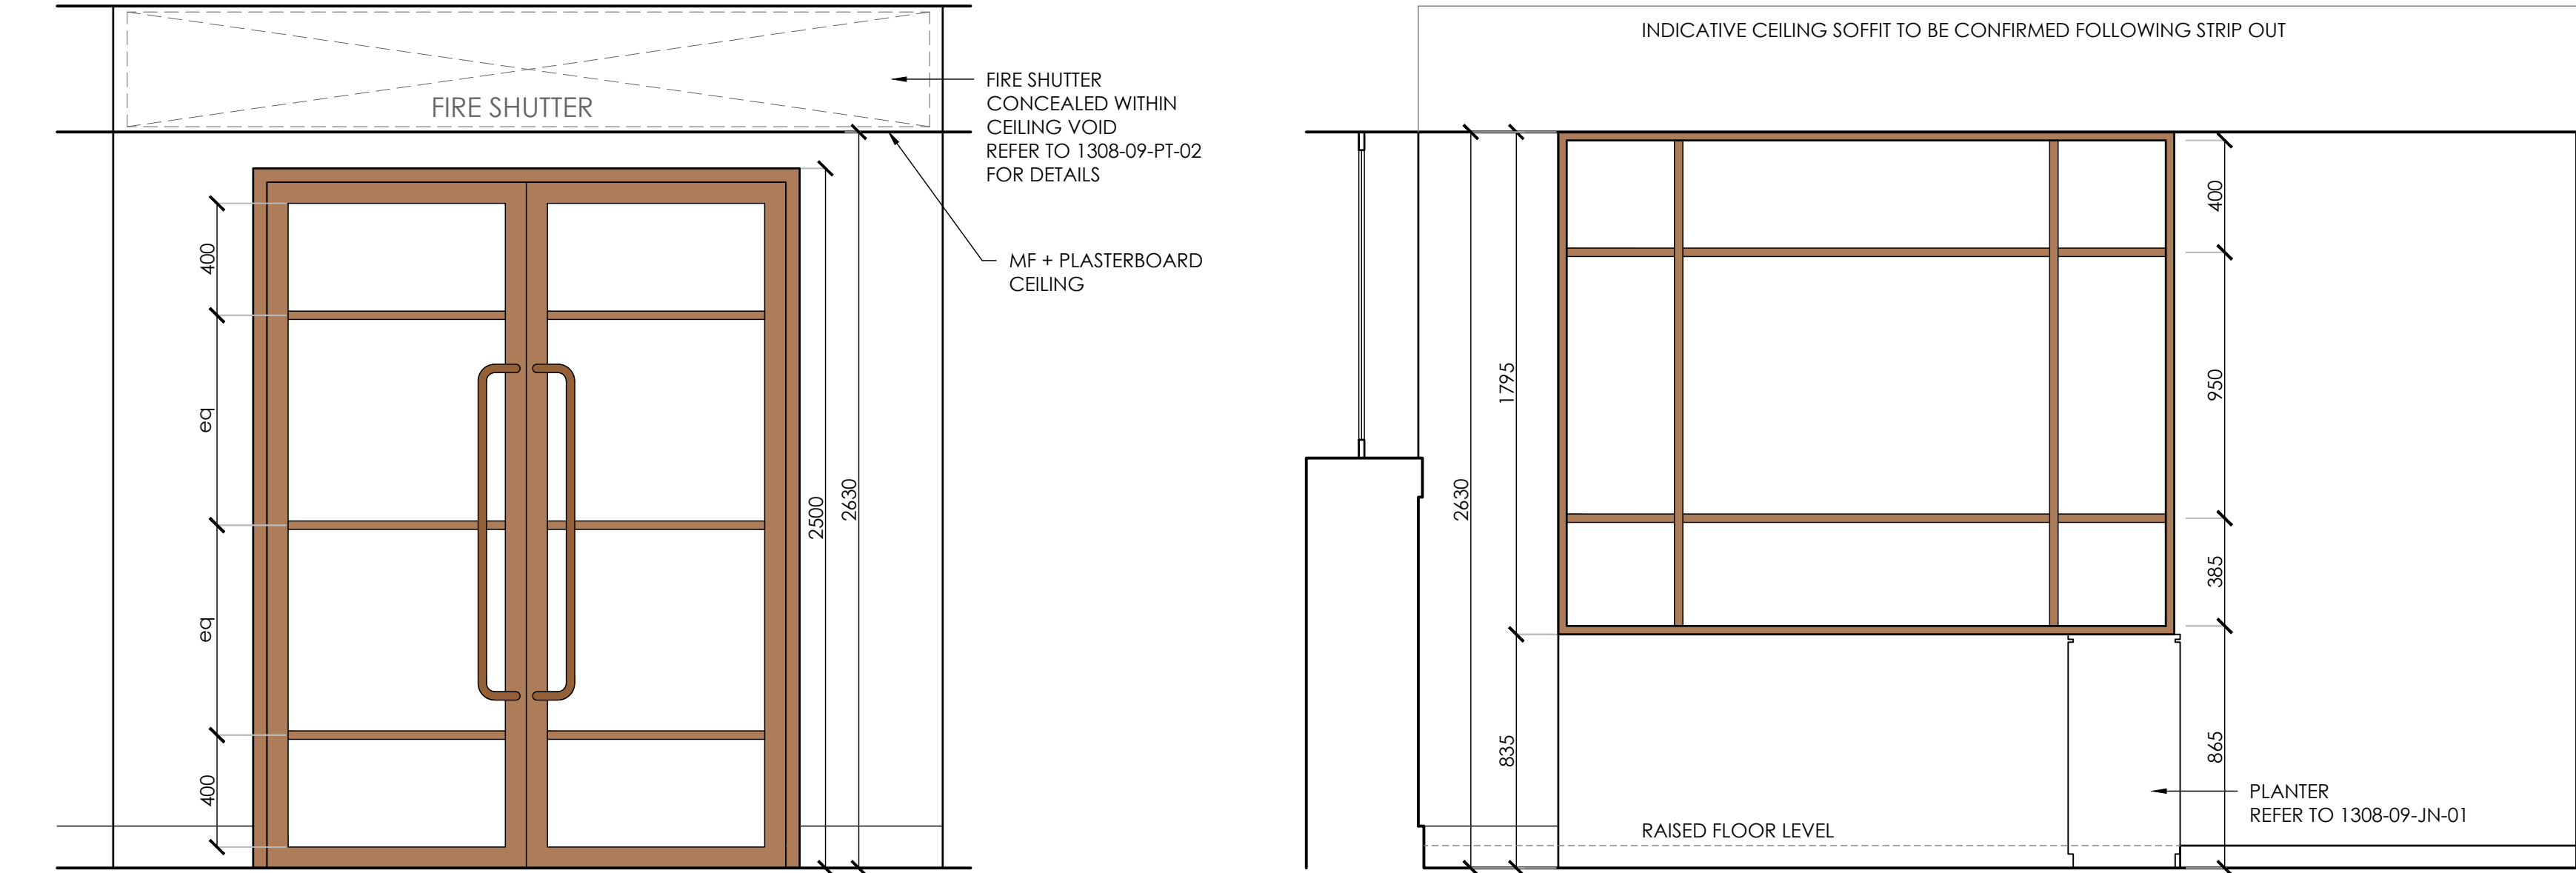


ELEVATION A

ELEVATION B

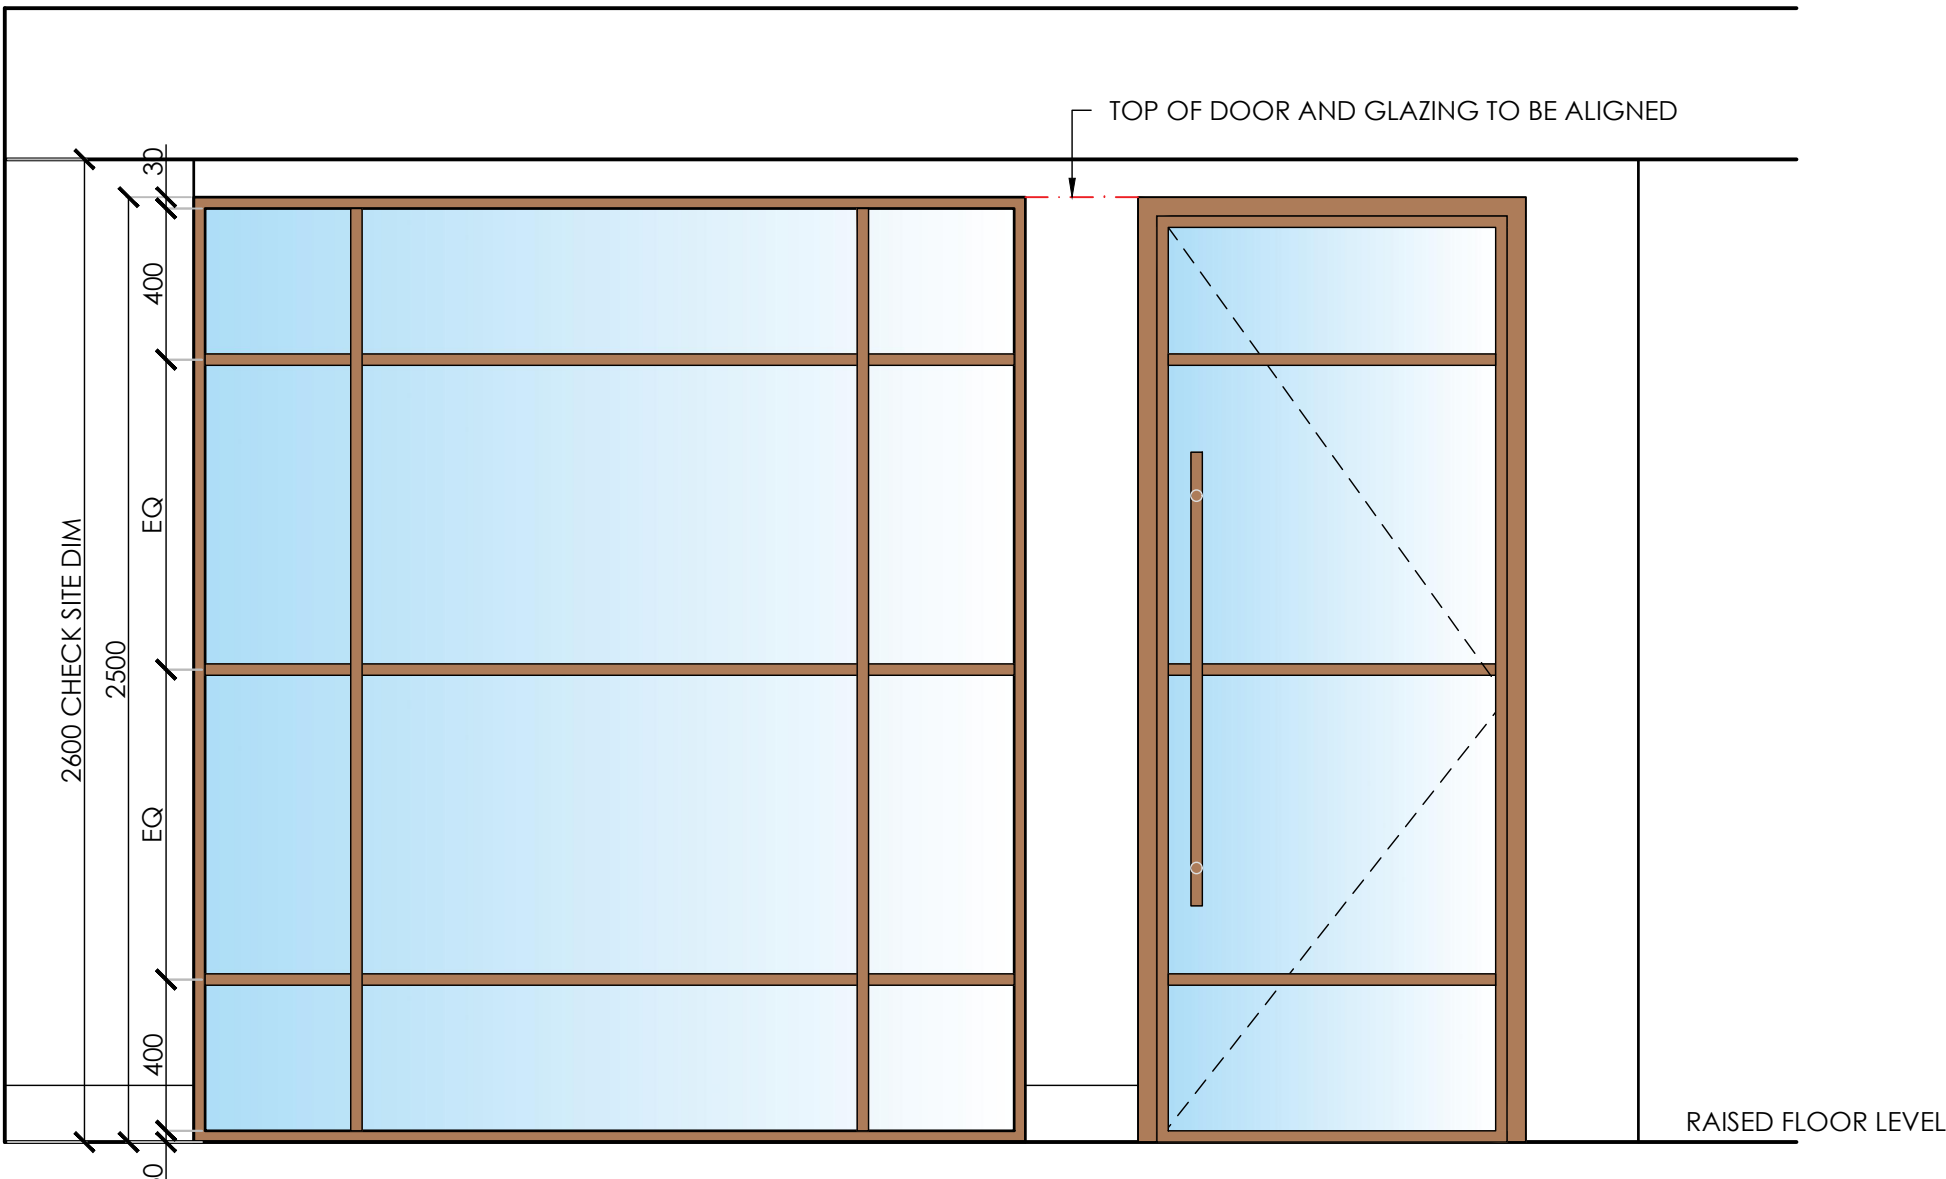

ELEVATION C

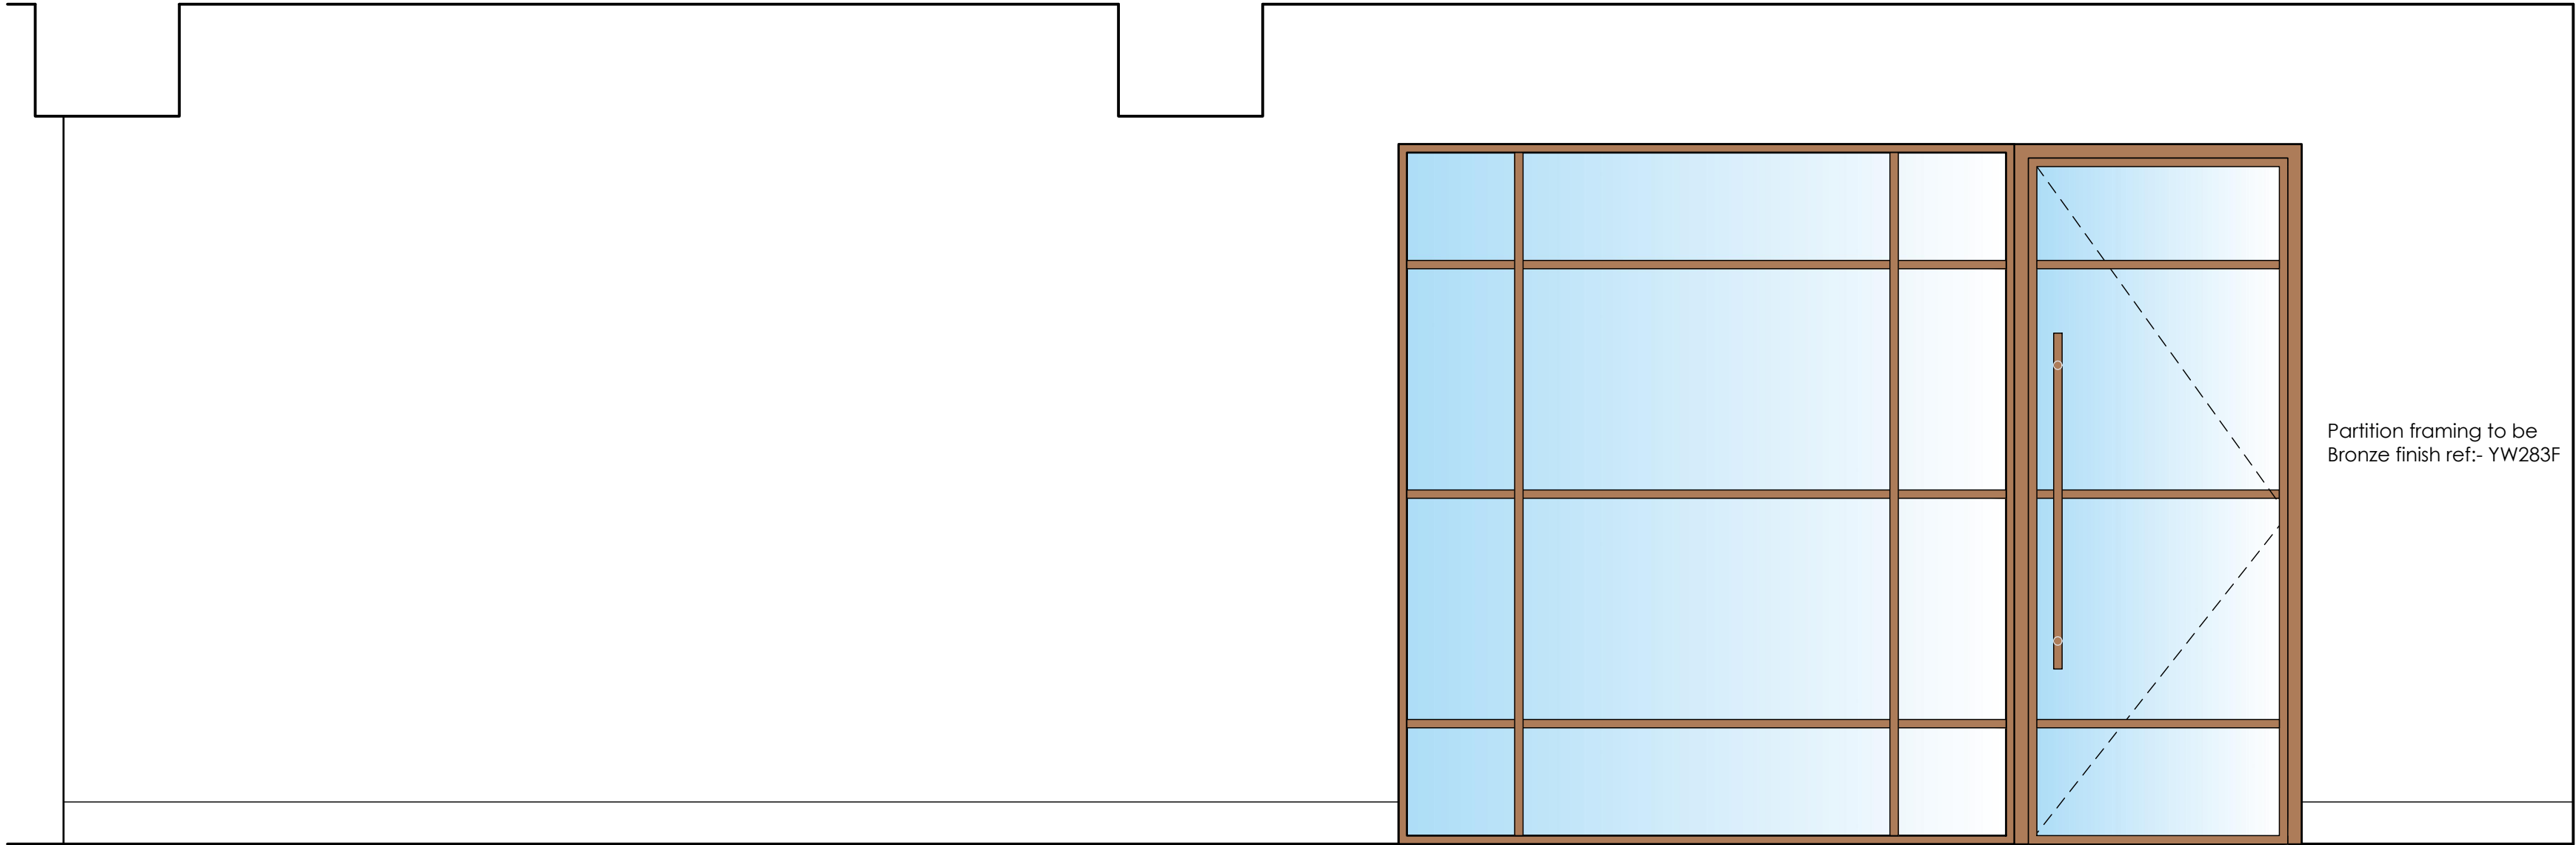

ELEVATION D

NOTES:

FS25 single glazed partition - RAISED FLOOR TO 2500mm with solid partition to underside of soffit. Acoustic glass tested to 39dB (Rw) with critall style bands applied to both faces of glazing by Ocula Systems. Colour: Bronze finish ref:- YW283F
Read in conjunction with Partition layout 1308-09-PT01 and Door Schedule 1308-09-DS01
Ocula Contact: Elaine Fletcher Tel: 07710 395236

READ IN CONJUNCTION WITH
PARTITION LAYOUT
1308-09-PT-01

Rev	Date	Description	Initials
B	13.11.22	Heritage Issue	FLC
A	03.11.22	Issued for Tender	FLC

TENDER ISSUE

Client:
GROSVENOR

Project:
SHIP CANAL HOUSE

Address:
9TH FLOOR, SHIP CANAL HOUSE, KING STREET

Drawing Title:
PARTITION ELEVATIONS

Date: 21.10.2022

Project Number: 1308

Scale: 1:50@A1

Drawn by: CB

Drawing Number:
1308-09-PE-01B