
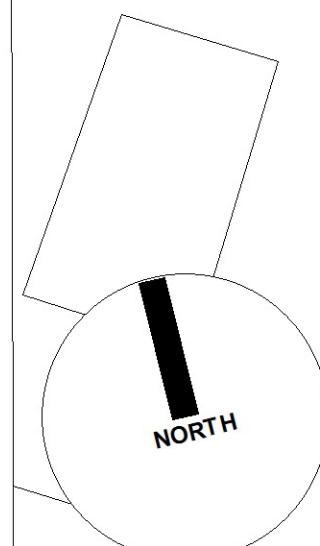
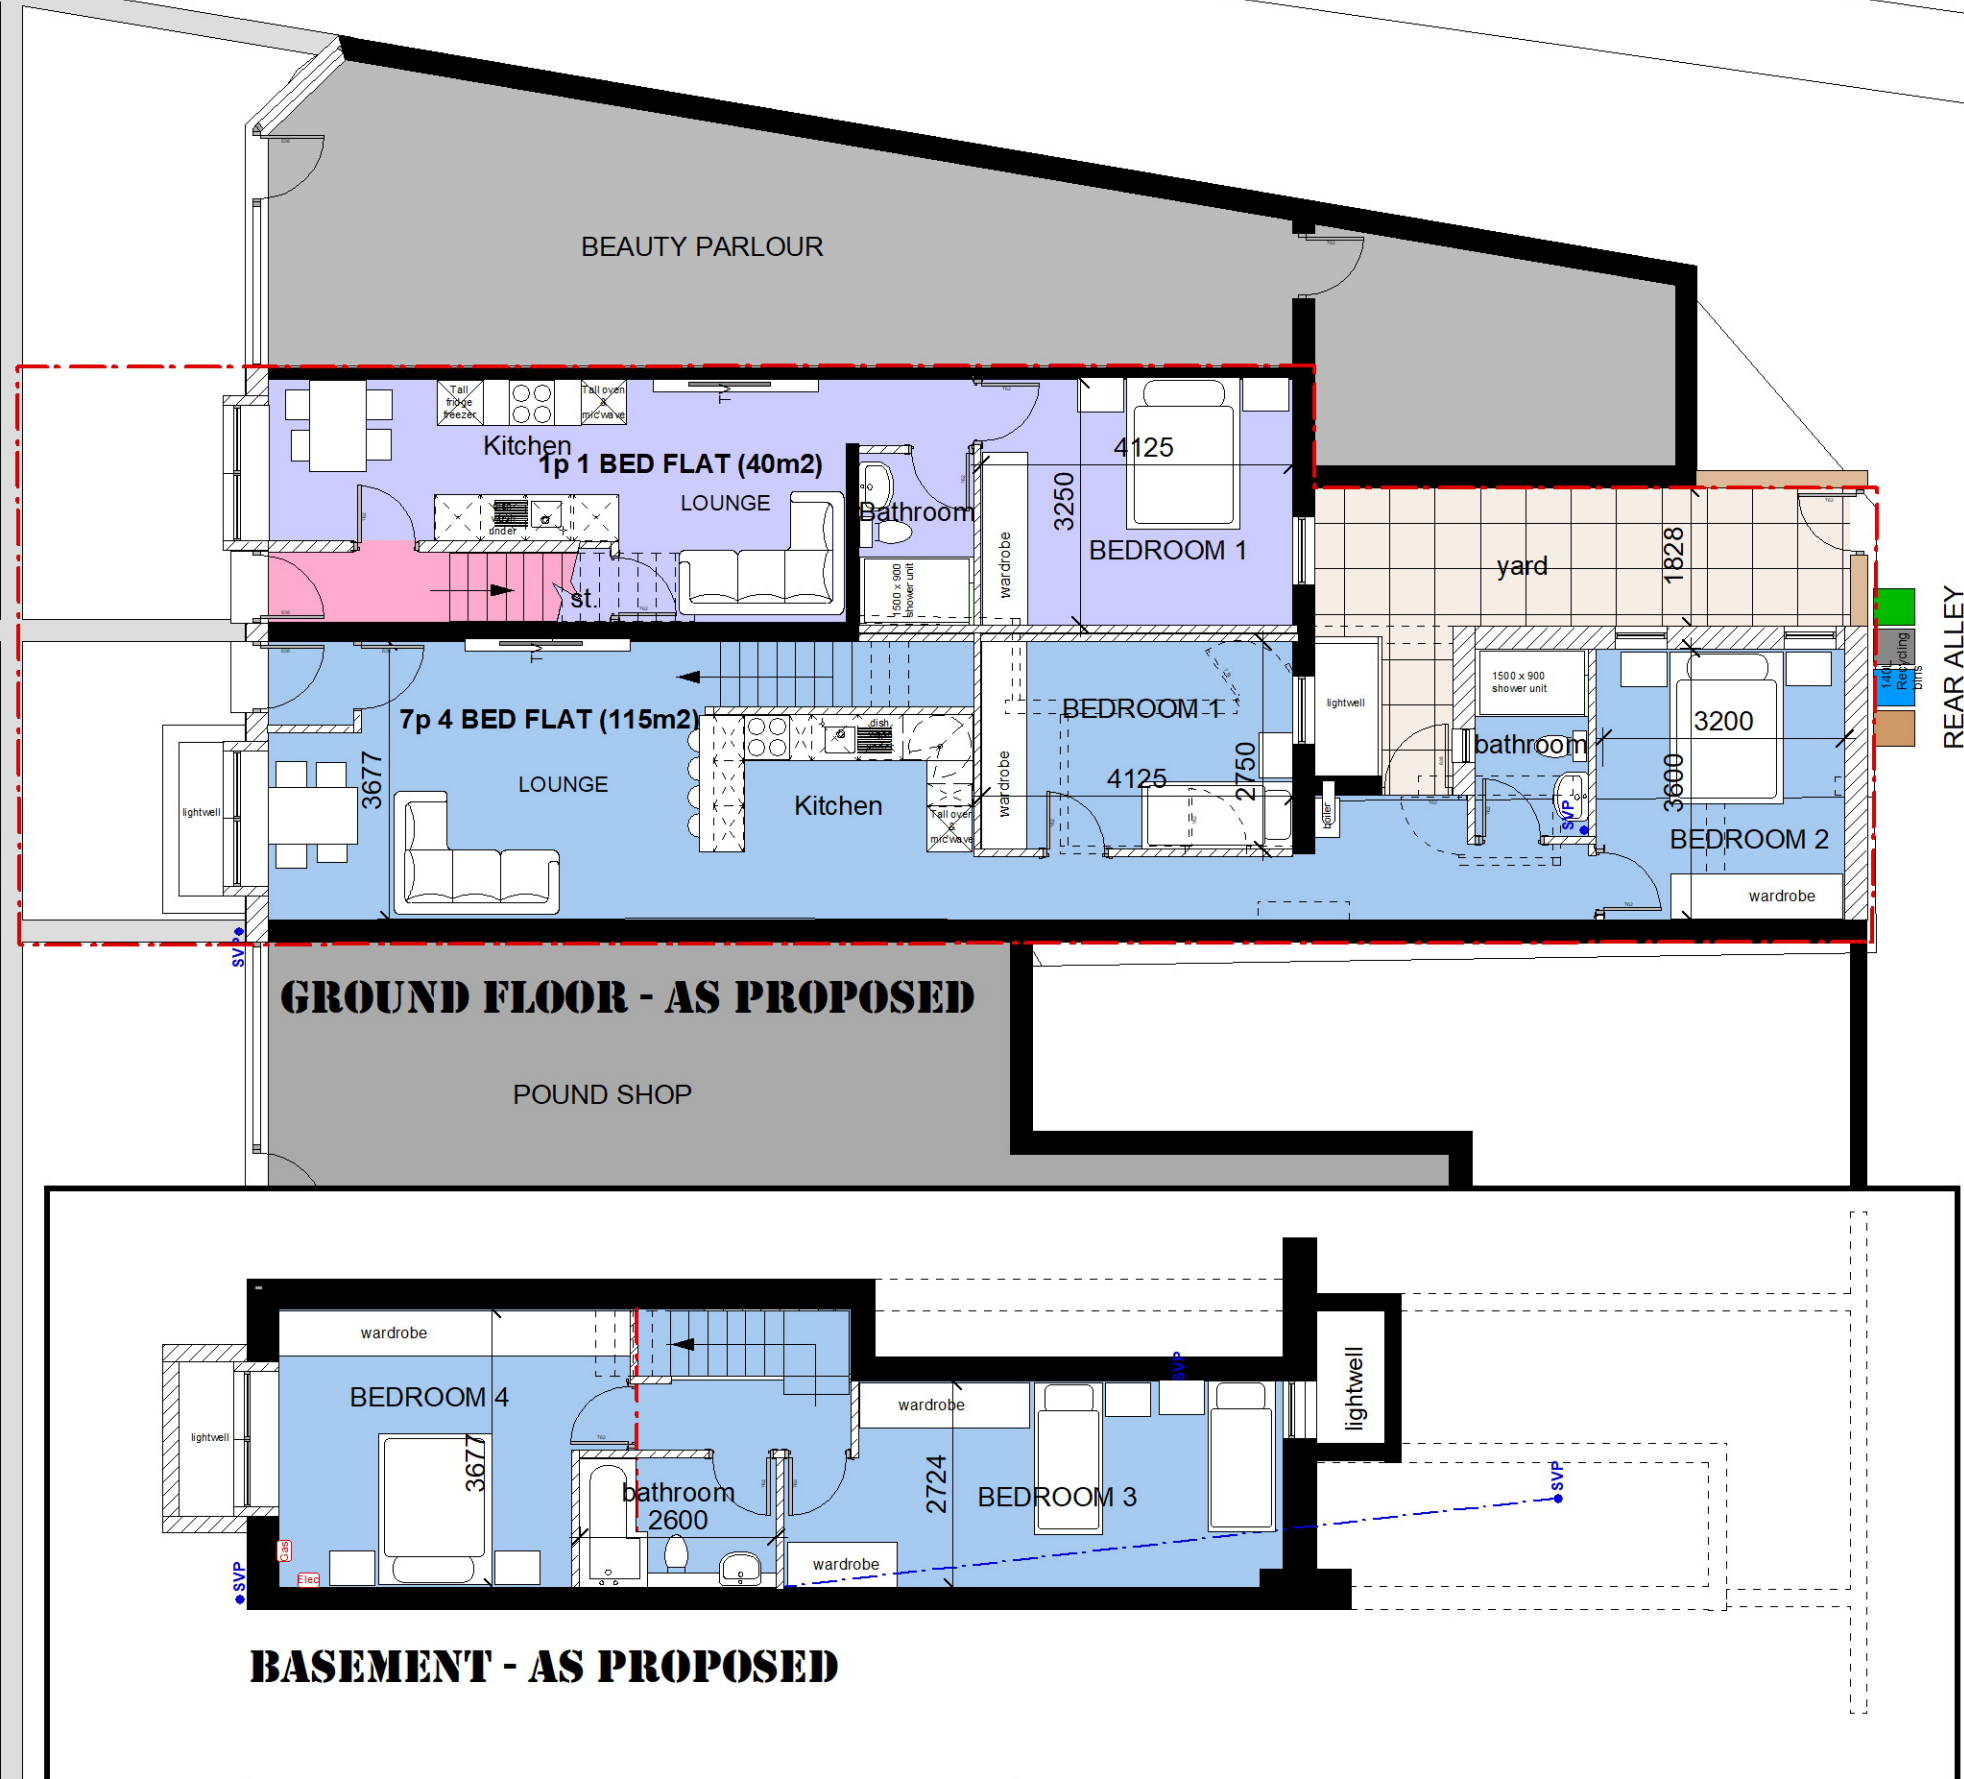


BURNAGE LANE

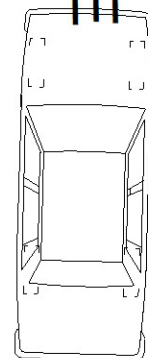

P04

DRAWING: FLOOR PLANS as PROPOSED - LOWER LEVEL
JOB TITLE: CHANGE OF USE Class E to C3 _ 185 Burnage Lane, Burnage, Manchester, M19 1FE

CLIENT: Ms Shabnam Khan
SCALE: 1:100 @ A3
DATE: Nov 2022

D@C DESIGN
ARCHITECTURE & PLANNING
0776 452 3545 0161 425 3934