


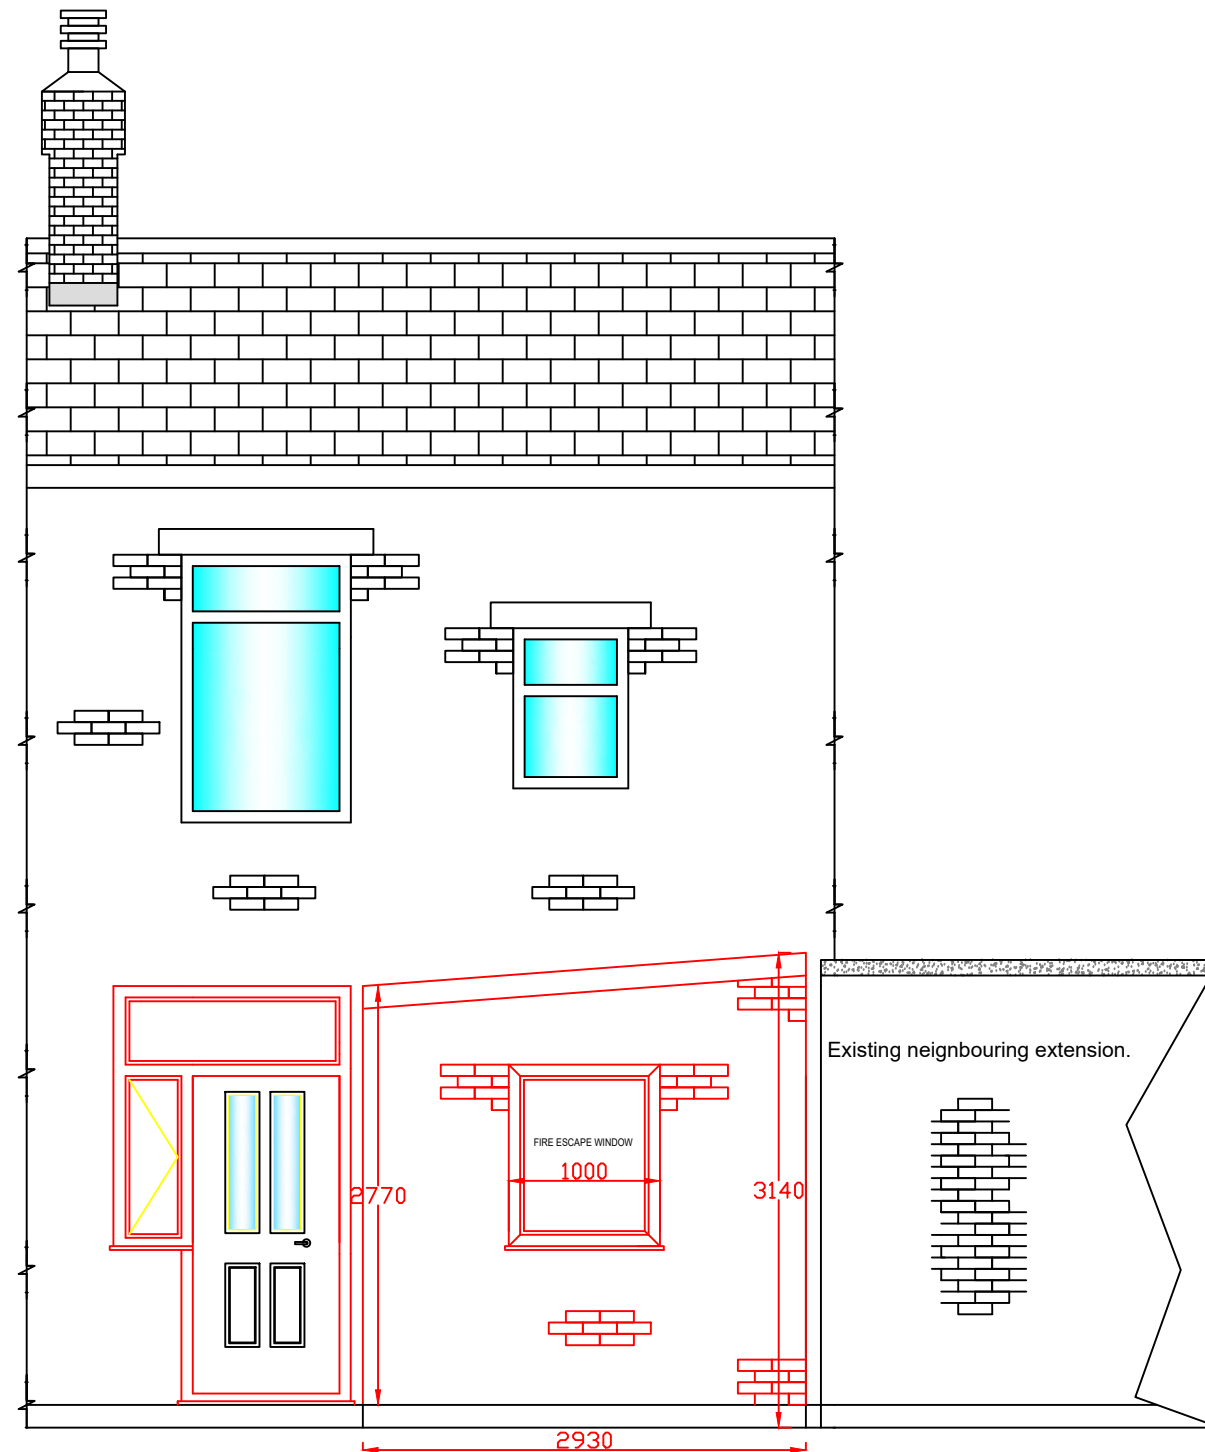

PROPOSED REAR ELEVATION

REF - 005

Manchester
Equipment and
Adaptation Service
Unit 1, 29
Poland Street
Ancoats
Manchester
M4 6AZ

10 CHARLTON ROAD
Manchester
M19 3DE.

Drawn By:

AW

Date:

25/09/22

Scale:

1/50

Drawing No:

REF 005



**Manchester Local
Care Organisation**

Leading local care, improving
lives in Manchester, with you