




For new suspended ceiling refer to 19 series

Existing ceiling to be cleaned as per Soft Strip out Methodology and left exposed

00 - Proposed Reflected Ceiling Plan
Scale: 1 : 25

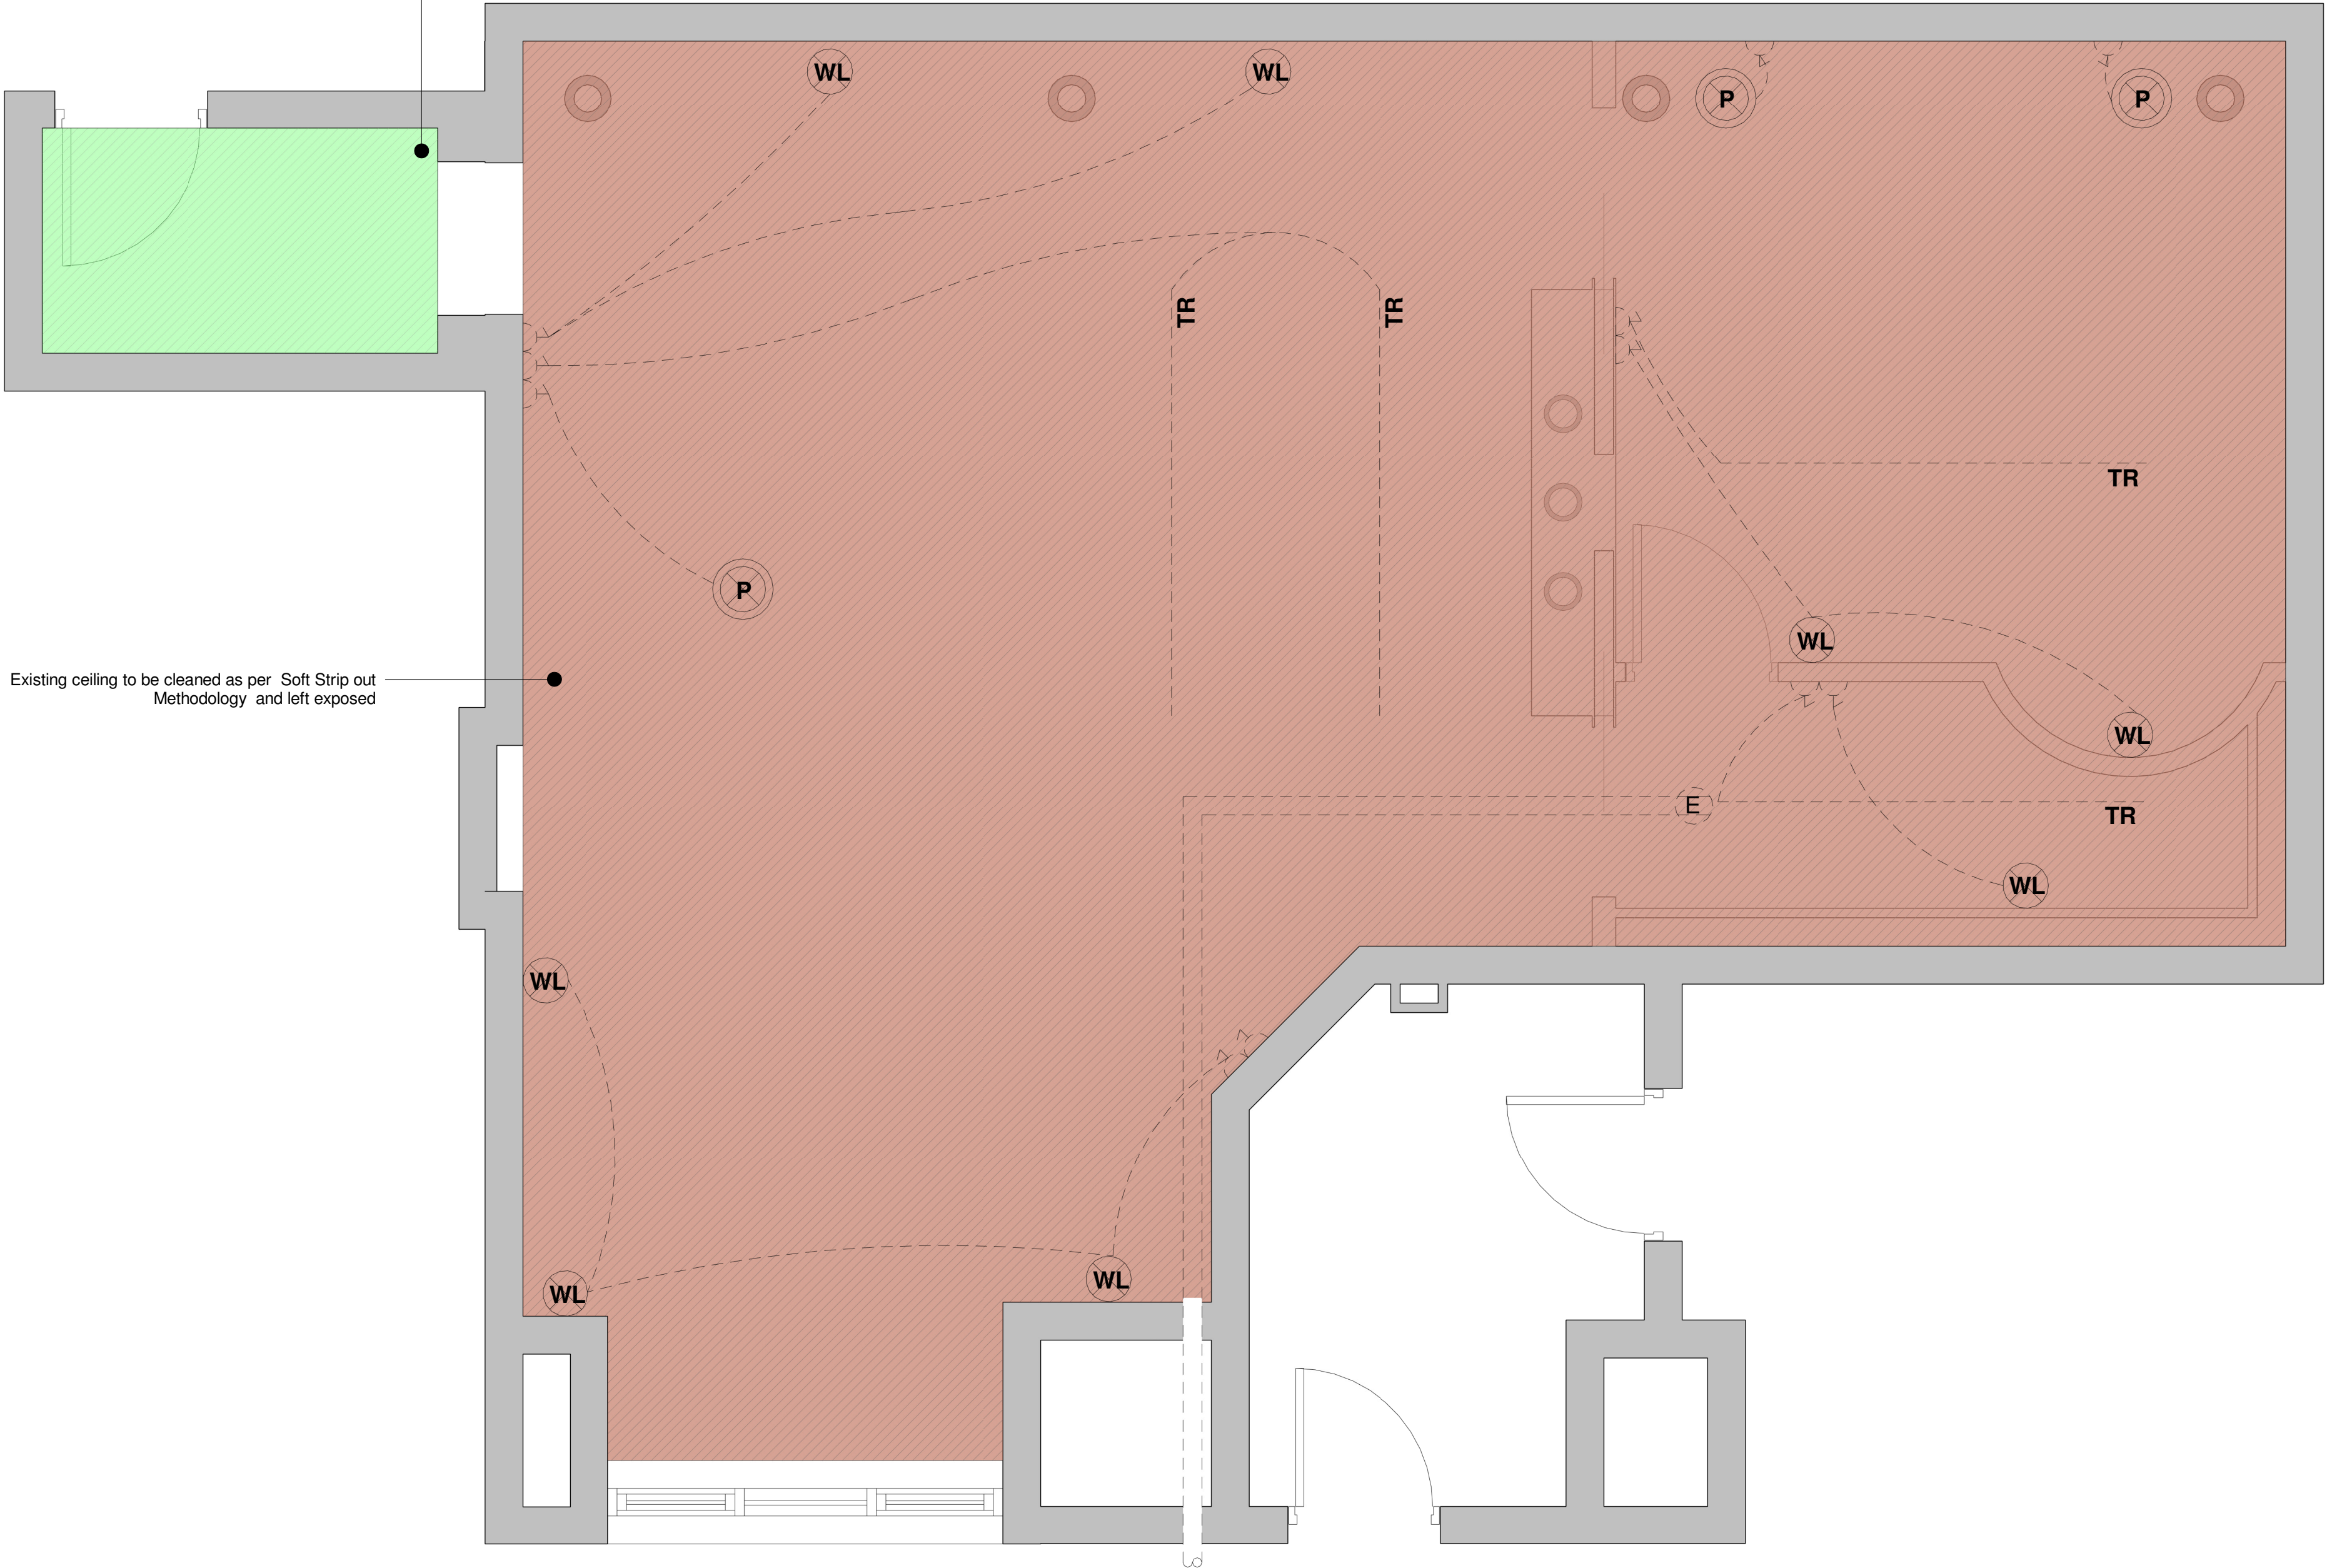

© The copyright in this drawing is vested in CodaStudios and no license or assignment of any kind has been, or is, granted to any third party whether by provision of copies or originals or otherwise unless agreed in writing.

DO NOT SCALE FROM THIS DRAWING
The contractor shall check and verify all dimensions on site and report any discrepancies in writing to CodaStudios before proceeding work

FOR ELECTRONIC DATA ISSUE
Electronic Data / drawings are issued as "read only" and should not be interrogated for measurement. All dimensions and levels should read, only from those values stated on the drawing. Coda Studios Ltd is not responsible for discrepancies caused by the overlay of other parties BIM/IFC models. These are overlaid purely as reference.

Revision	Date	Drawn	Checked
A	FIRST ISSUE	23.08.22	VK JH

EXPOSED CEILING
SUSPENDED CEILING

CODA Architecture
CODA Studios Ltd, 70-71 Cornish Place, Cornish St, Sheffield, S6 3AF
T: 0114 279 6003 E: information@codastudios.co.uk

Client
Corin Craig Jackson

Project
Albion Mill

Drawn VK	Checked JH	Date 24/08/22	Scale @ A1 1 : 25
-------------	---------------	------------------	----------------------

Title
Reflected Ceiling Plan

Suitability Code
Condition Discharge

Drawing No
3161 - CDA - XX - XX - DR - A - 1902

Project	Originator	Volume	Level	Type	Role	Number	Revision