

SHIP CANAL HOUSE, 9TH FLOOR


DOOR SCHEDULE

This drawing is the property of bluesky Design and must not be copied or otherwise reproduced. All dimensions must be checked on site before commencing work. This drawing was produced using AutoCAD 2019.

NOTE: ALL DRAWING INFORMATION SUBJECT TO SITE SURVEY AND DRAWING UPDATES POST STRIP-OUT


DOOR SCHEDULE																						
DOOR							FRAME		FIRE RATING	IRONMONGERY											NOTES	
Door Number	Room	Configuration	Door Size	Finish	Core	Vision Panel	Frame Finish	Frame Type		Finish	Lever Handles	Pull Handles	Push Plates	Latch	Escutcheon	Cylinder Lock	Flush Bolt	Access Control	Self Closer	Kick Plate		
D9-01	LOBBY	TYPE A	2no. 926 LEAF	GLAZED	GLAZED	--	STEEL - POWDERCOATED	TYPE 1	FD60S	BRONZE	--	PAIR	--	--	--	--	--	YES	YES	--	ACCESS CONTROL REQUIRED	
D9-02	STAIR TO ROOF	TYPE B	826 LEAF	LAMINATE	SOLID	--	PAINTED TO MATCH WALL COLOUR	TYPE 2	N/A	BRUSHED S/S	PAIR	--	--	YES	YES	YES	--	--	--	YES	NEW FD30 DOOR SET REQUIRED TO SUIT PRE- EXISTING INFILLED OPENING	
D9-03	WC LOBBY	EXISTING DOOR																			TO BE SANDED BACK AND REDECORATED	
D9-04	FEMALE WCS	EXISTING DOOR																			TO BE SANDED BACK AND REDECORATED - NEW FEMALE WC DOOR INDICATOR REQUIRED	
D9-05	CLEANERS CPBD	EXISTING DOOR							FD30S												CLEANER'S STORE - TO BE SANDED BACK AND REDECORATED	
D9-06	ACCESSIBLE WC	EXISTING DOOR																			TO BE SANDED BACK AND REDECORATED - NEW ACCESSIBLE WC DOOR INDICATOR REQUIRED	
D9-07	MALE WCS	EXISTING DOOR																			TO BE SANDED BACK AND REDECORATED- NEW MALE WC DOOR INDICATOR REQUIRED	
D9-08	MEETING ROOM	TYPE E	926 LEAF	GLAZED	GLAZED	--	ALUMINIUM - POWDERCOATED	TYPE 5	N/A	BRONZE	--	PAIR	--	--	--	--	--	--	YES	--	DOOR SET REQUIRES PARTITION OPENING OF 1004mm	
D9-09	MEETING ROOM	TYPE E	926 LEAF	GLAZED	GLAZED	--	ALUMINIUM - POWDERCOATED	TYPE 5	N/A	BRONZE	--	PAIR	--	--	--	--	--	--	YES	--	DOOR SET REQUIRES PARTITION OPENING OF 1004mm	
D9-10	STAIR LOBBY	EXISTING DOOR							FD30S									YES			TO BE SANDED BACK AND REDECORATED	
D9-11	STAIR	EXISTING DOOR							TBC												TO BE SANDED BACK AND REDECORATED	
D9-12	COMMS ROOM	TYPE C	926 LEAF	LAMINATE	SOLID	--	PAINTED TO MATCH WALL COLOUR	TYPE 4	FD60S	BRUSHED S/S	PAIR	--	--	YES	YES	YES	--	--	YES	YES		
D9-13	RISER CUPBOARD	EXISTING DOOR							FD60												EXISTING RISER DOOR TO BE FD60	
D9-14	LOBBY	EXISTING DOOR							FD60												DOOR TO BE FD60 - SANDED BACK AND REDECORATED	
D9-15	ENTRANCE LOBBY	EXISTING DOOR							FD30												DOOR TO BE FD30 - SANDED BACK AND REDECORATED	
D9-16	CLEANERS CPBD	TYPE D	826 x 2040	LAMINATE	SOLID	--	PAINTED TO MATCH WALL COLOUR	TYPE 3	FD30S	BRUSHED S/S	PAIR	--	--	YES	YES	--	--	--	YES	YES		

DOOR TYPES SCALE 1:20

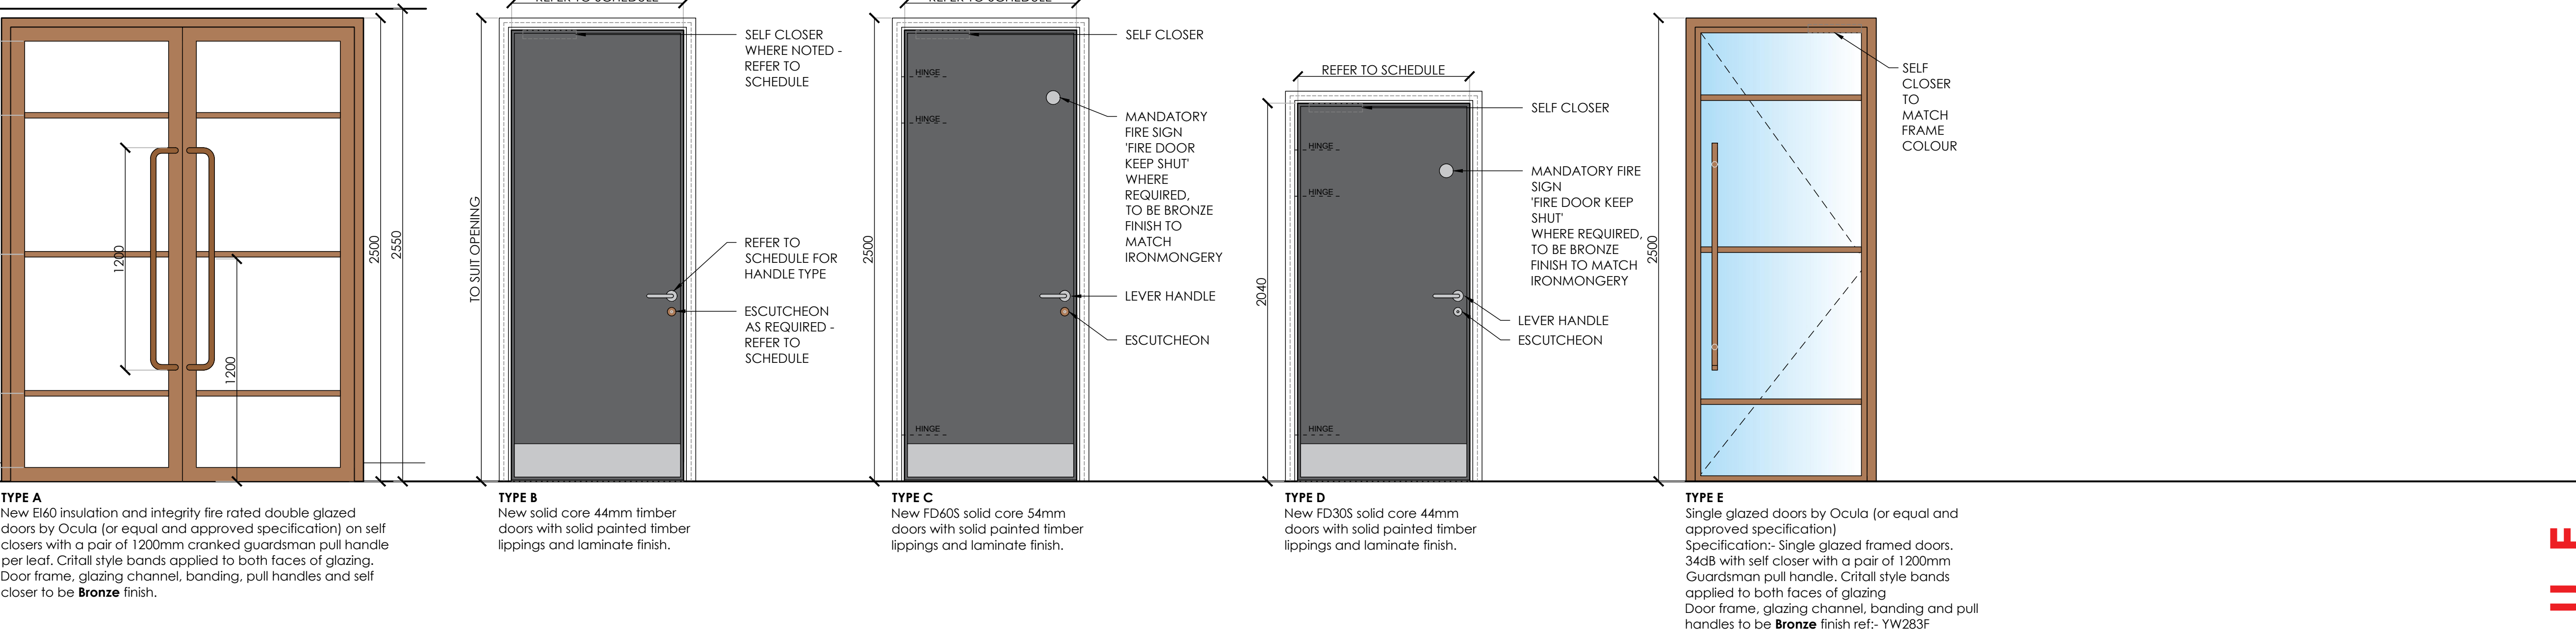


DOOR FRAME TYPES SCALE 1:5


Frame Type 1 - EI60

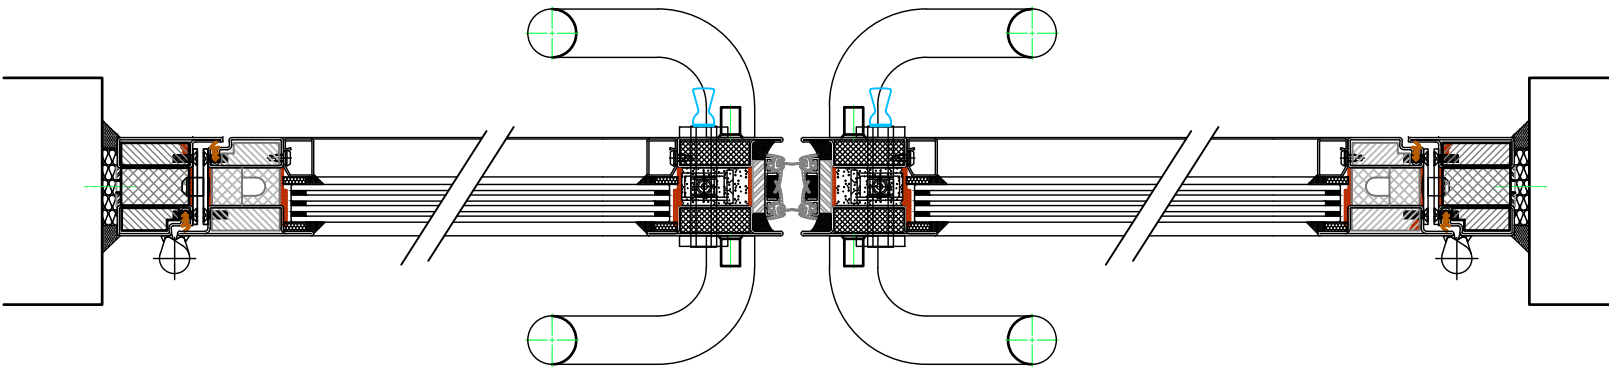


Frame Type 3 - FD30S

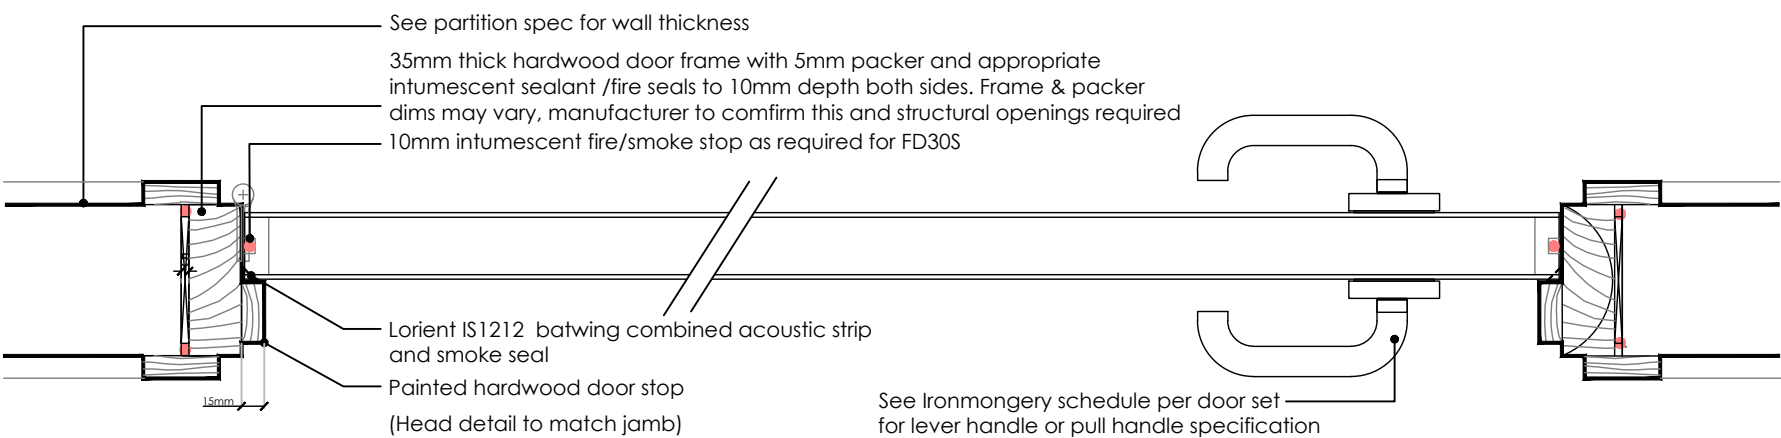


Frame Type 2 - None Fire Rated

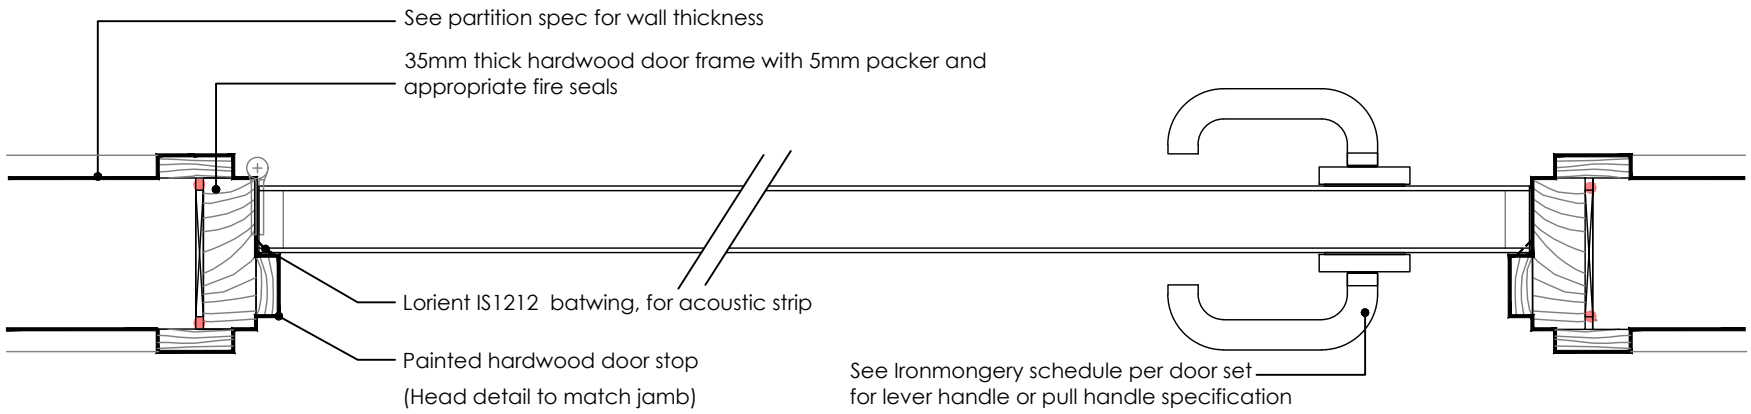

Frame Type 4 - FD60

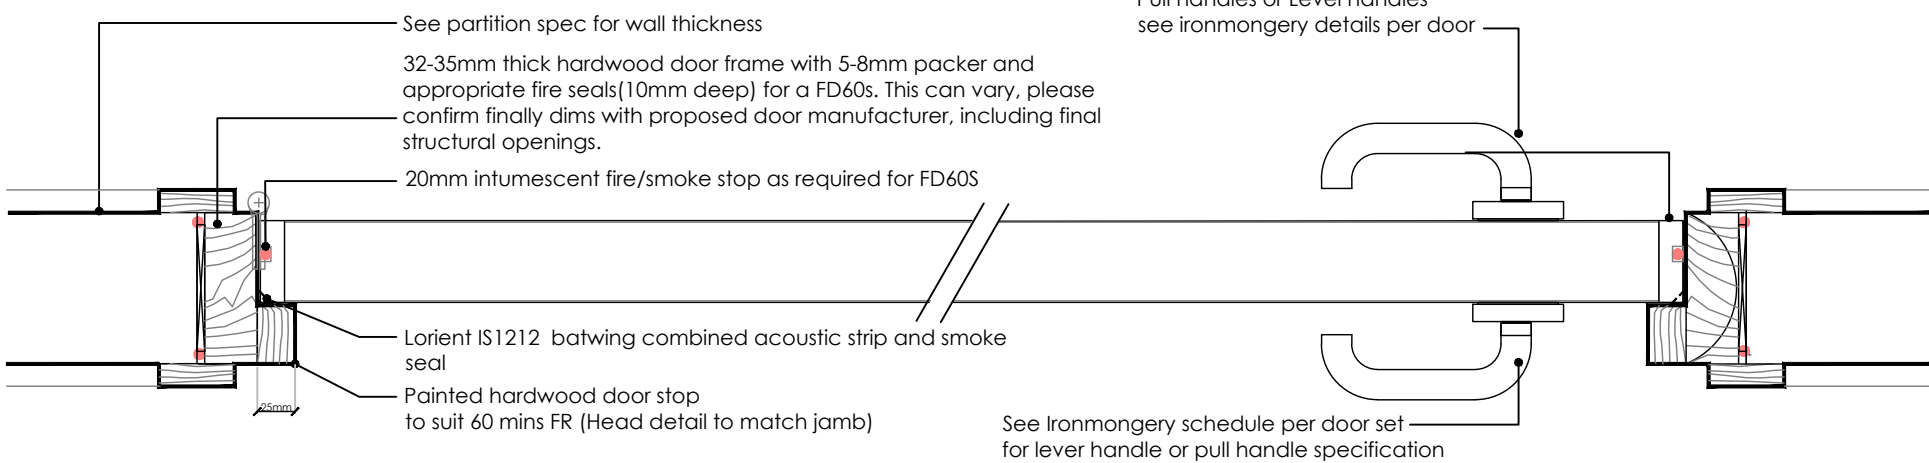

NOTE: DRAWINGS & DETAILS ARE DESIGN INTENT ONLY & DOOR MANUFACTURERS FD30s & FD60s DOORS MUST COMPLY WITH BS 8214 2016 FOR FIRE DOORS. SOME DOOR MANUFACTURERS USE A 32MM FRAME WITH 7MM PACKER. THIS CAN VARY. ALL DIMENSIONS OF STRUCTURAL OPENINGS TO NEW DOORS TO BE CHECKED ON SITE AND WITH DOOR SUPPLIER PRIOR TO ORDER. ALL TO DOOR MANUFACTURER'S RECOMMENDATIONS.

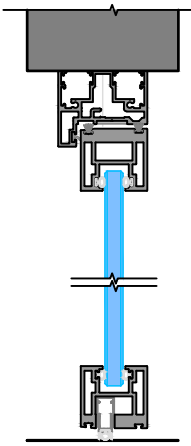

Frame Type 5
VERTICAL SECTION THROUGH METAL FRAME GLAZED DOOR TO SOLID PARTITION

SPECIFICATION
Door laminate ref: Egger Graphite Grey U961 \$19
Painted timber lippings ref: To match RAL 7021
Aluminum + steel door frames: **Bronze YW283F** by Ocula
Glazed door ironmongery finish to match glazing channels + metal door frames unless otherwise noted
Samples of ironmongery required for BSD sign off prior to orders being placed

Rev	Date	Description	Initials
B	13.11.22	Heritage Issue	FLC
A	03.11.22	Issued for Tender	FLC

TENDER ISSUE

Client:
GROSVENOR

Project:
SHIP CANAL HOUSE

Address:
9TH FLOOR, SHIP CANAL HOUSE, KING STREET

Drawing Title:
DOOR SCHEDULE

Date: 21.10.2022

Project Number: 1308

Scale: 1:20/1:5@A1

Drawn by: CB

Drawing Number:
1308-09-DS-01B