




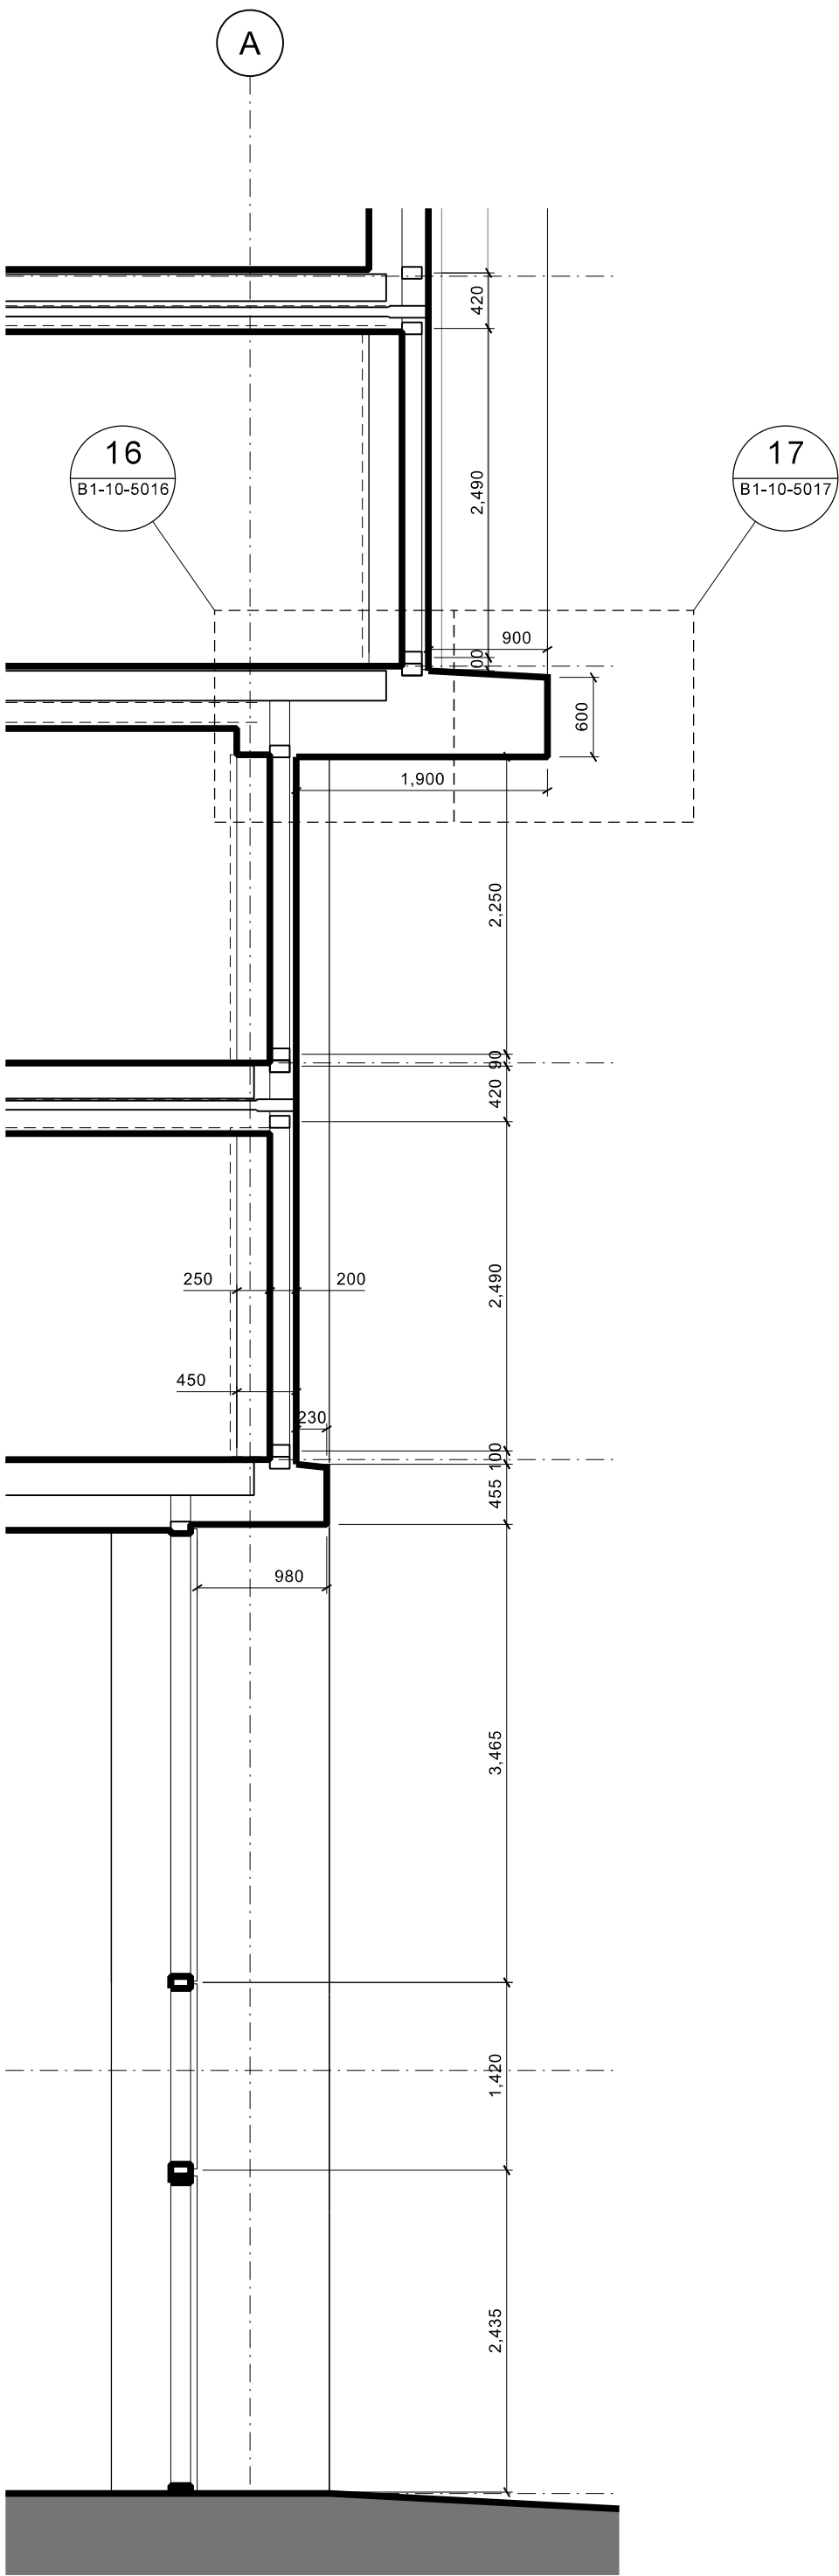


01 Section through entrance

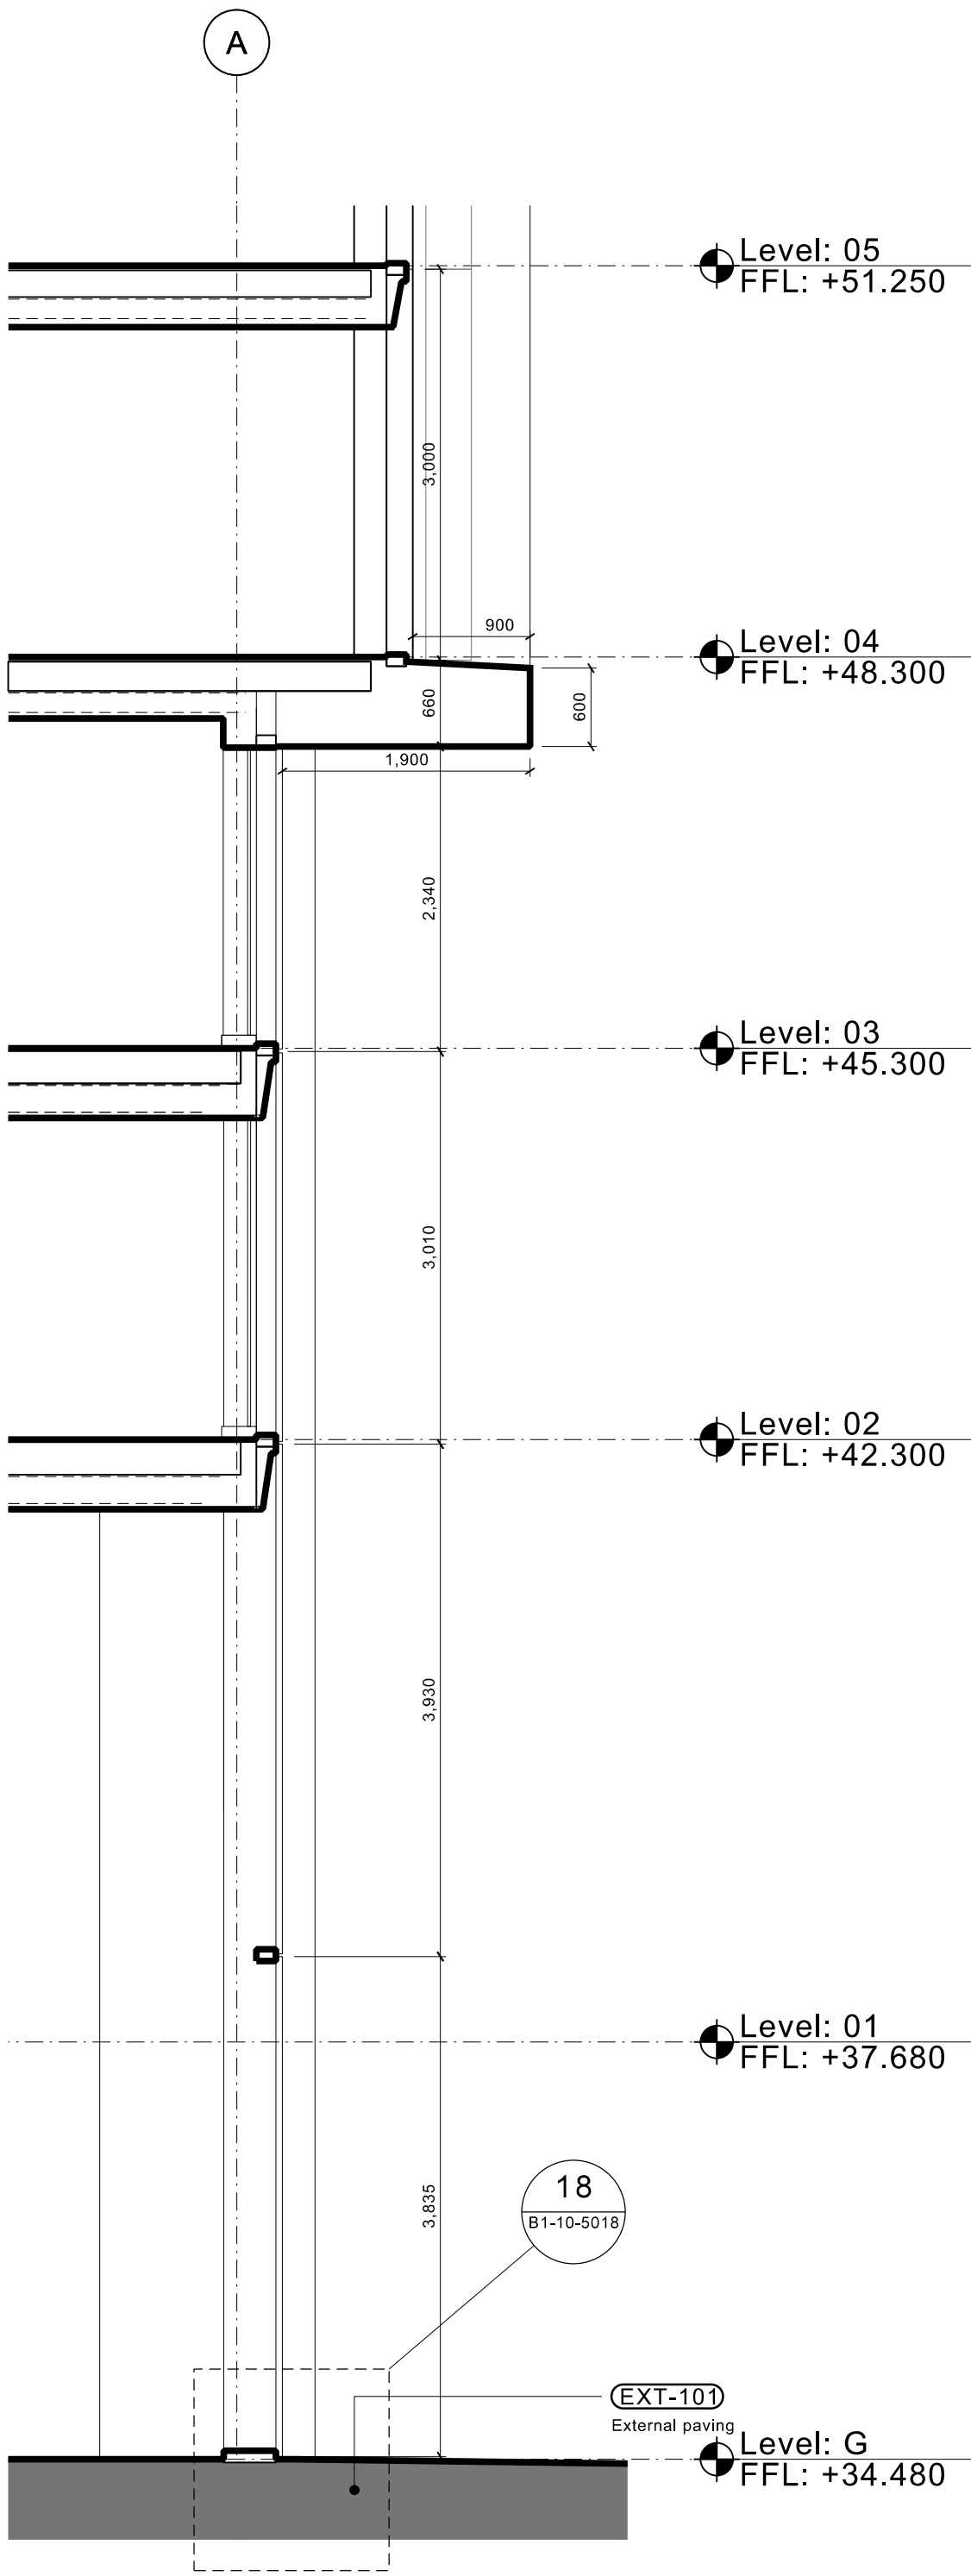

02 Section through front elevation

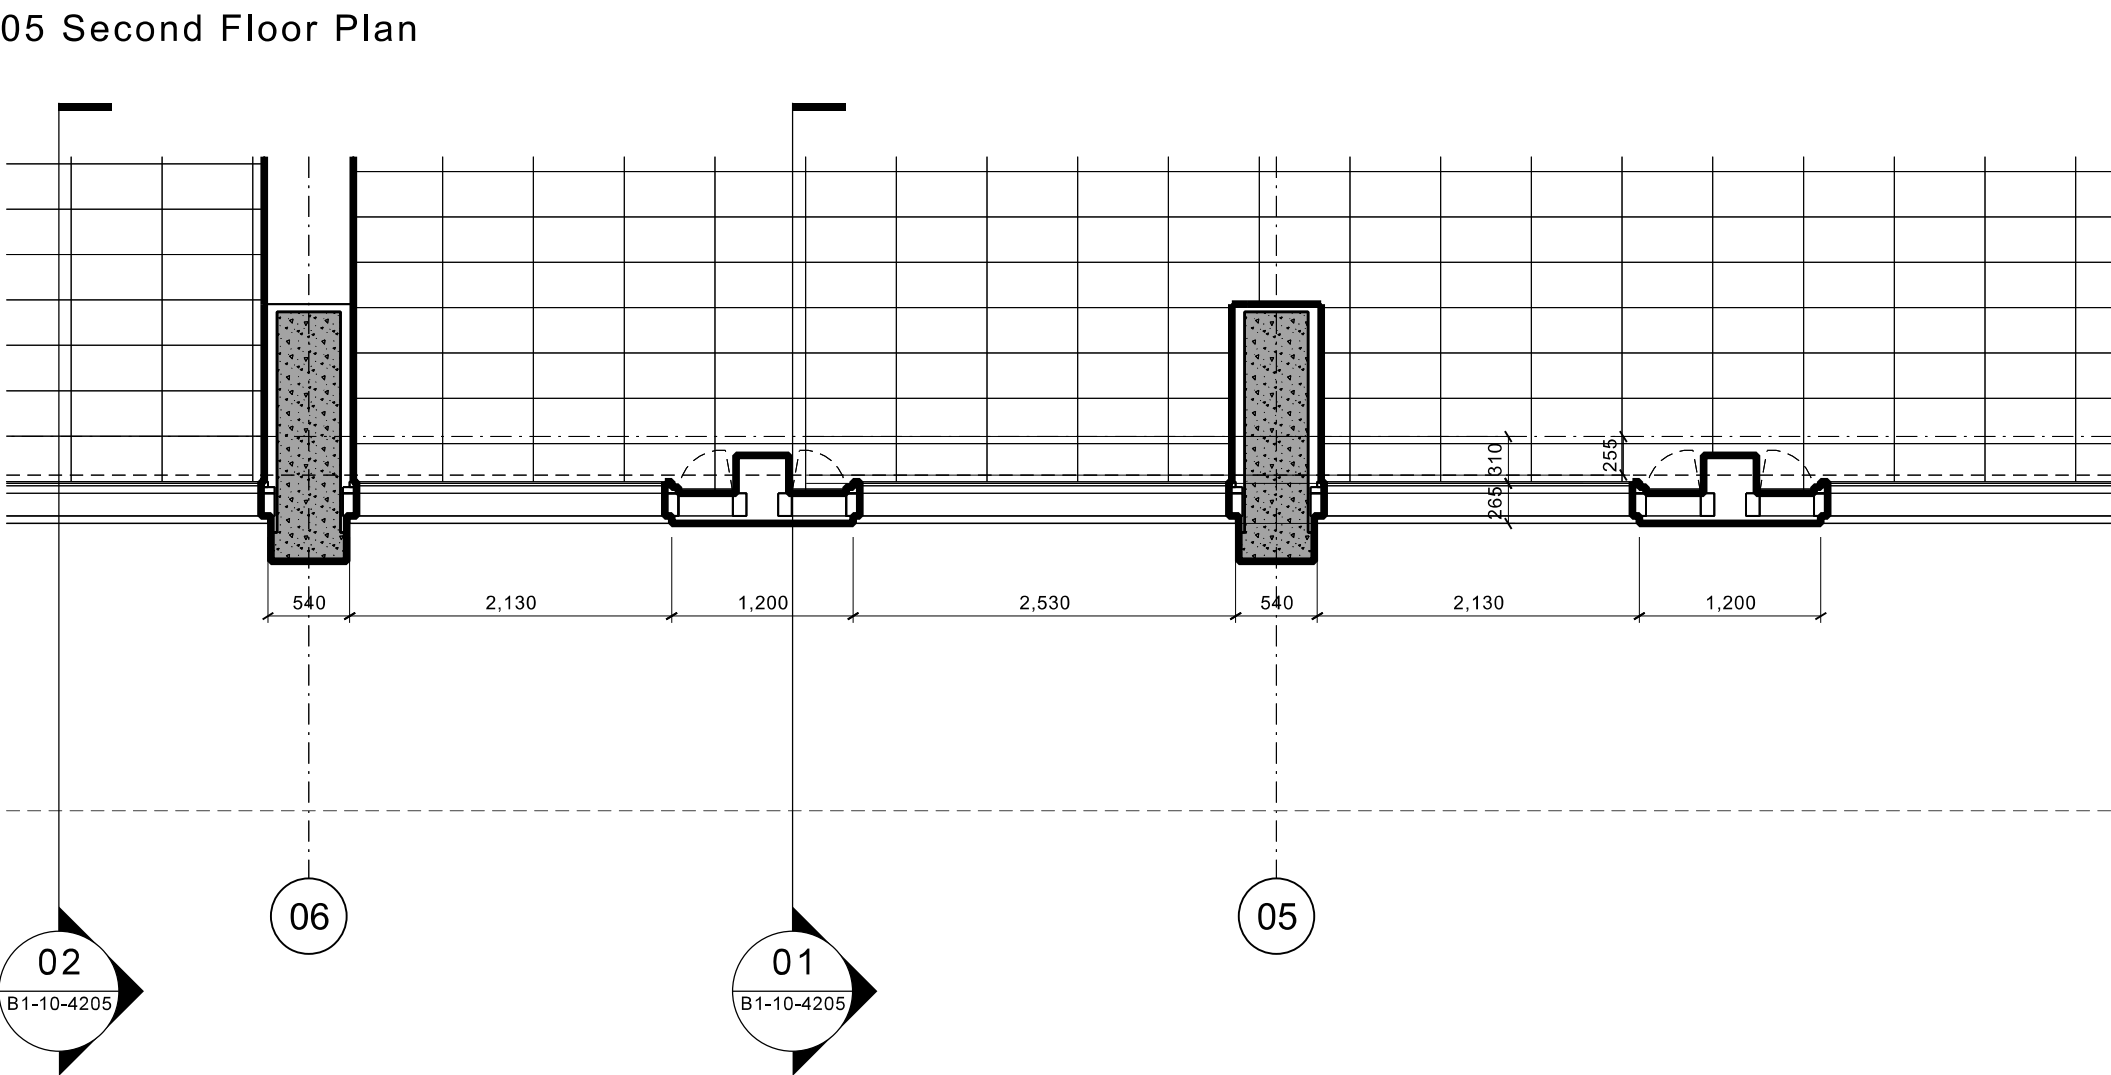


05 Second Floor Plan

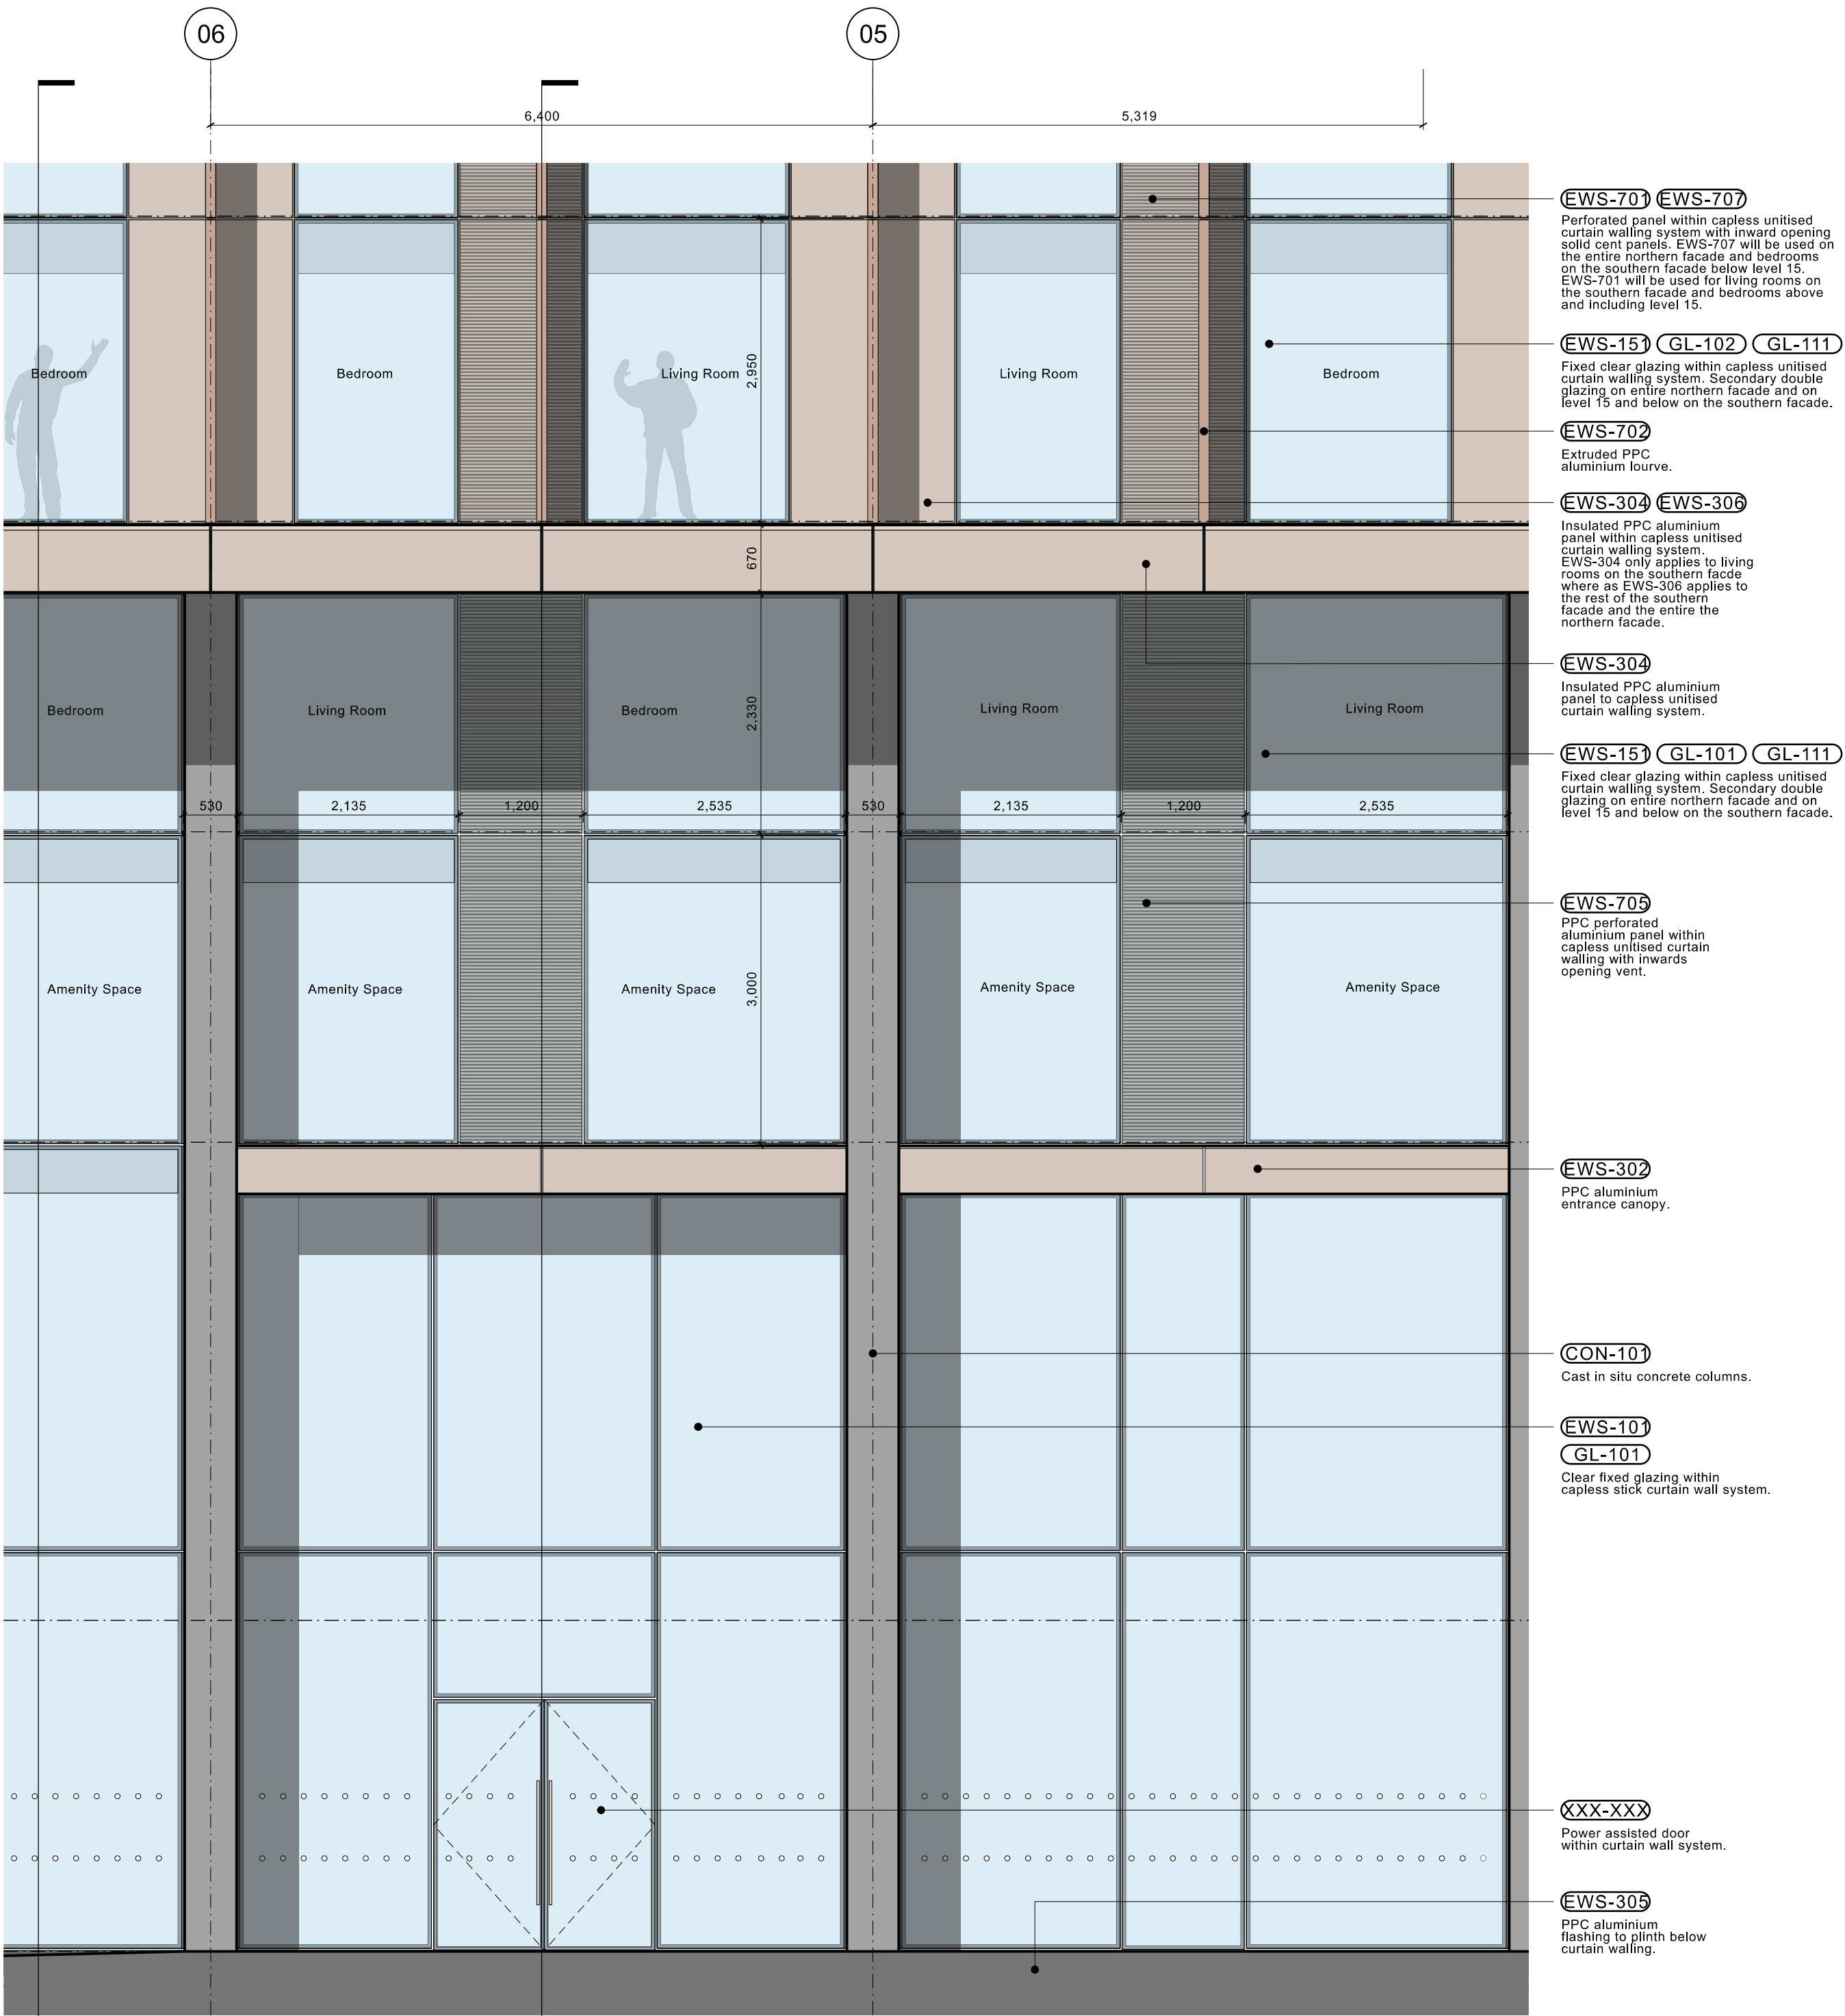

04 Elevation

06 Ground Floor Plan

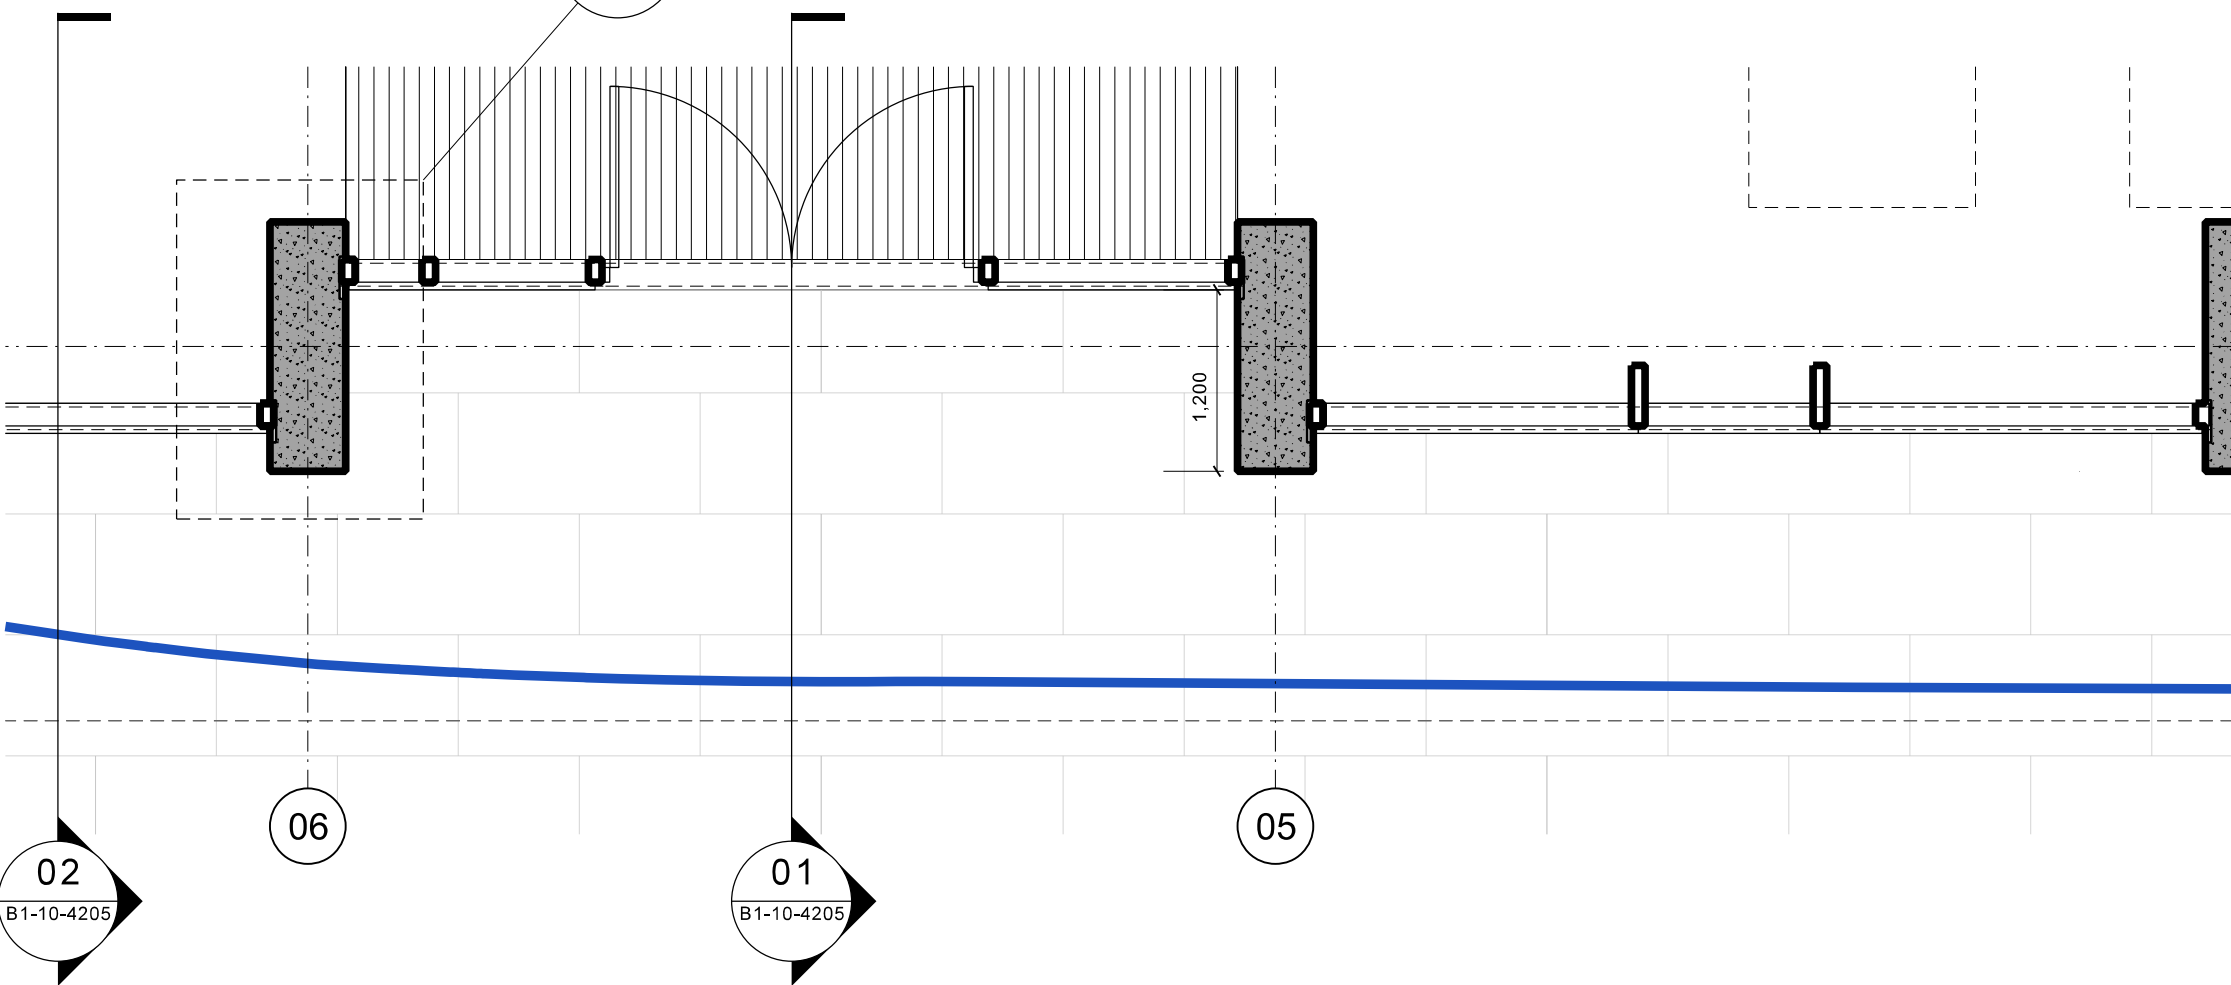

06 Ground Floor Plan

Copyright of this drawing is vested in Jon Matthews Architects and must not be copied or reproduced without written consent. Signed dimensions only are to be taken from this drawing. Do not copy from this drawing.
All dimensions must take the value and are responsible for taking and checking all dimensions related to their work. Jon Matthews Architects are to be advised of any variation between drawings and site conditions.
Electronic order drawings should be used only and should not be used for measurement. All alterations and amendments should be made only from these values (shown here) on the drawing.
CONSTRUCTION: It is confirmed that the proposed works are within the scope of a competent person and as such no structural checks have been identified with the relevant key structural Designers Design Assessment.

Key Plan:

- Area in abeyance
- Revisions

G	08.07.22	Issued for planning.
F	22.02.22	Removal of revolving door, reduction in ground floor canopy, addition of amenity space.
E	11.02.22	Updated with new floor to floor values/acoustic requirements.
Rev:	Date:	Details:

Jon Matthews Architects

Unit 1, 2-10 Albert Square, Manchester, M2 6LW

Project:

10-12
Whitworth Street West

Title:

Bay Study 05 North Elevation

Scale:

1:50 @ A1

Origin Date:

11.02.18

Drawn:

DM

Checked:

MH

Status:

Information

Project:

05247

Drawing No:

_B1_10_4205

Rev:

G