

[illegible]

A	Parking 6m deep	16.09.22	M.M.
Rev.	Notes	Date	By

2M DESIGN

**Malcolm Maginn, Architect, 9, Marigold Close,
Macclesfield, SK11 8RG. tel. 01625 431912
mob. 07831 852346**


Job Title

**PROPOSED ALTERATIONS
AT 2, KINGSLEA ROAD,
DIDSBURY, M20 4UA**

Drawing Title PROPOSED ECO-STUDIO HOUSE - FLOOR PLANS <u>PLANNING</u>
--

Scale 1:50 @ A3	Sheet A3
Date 29.06.2022	Drawn by m m

Drg No 2012.203.403	A
---	---

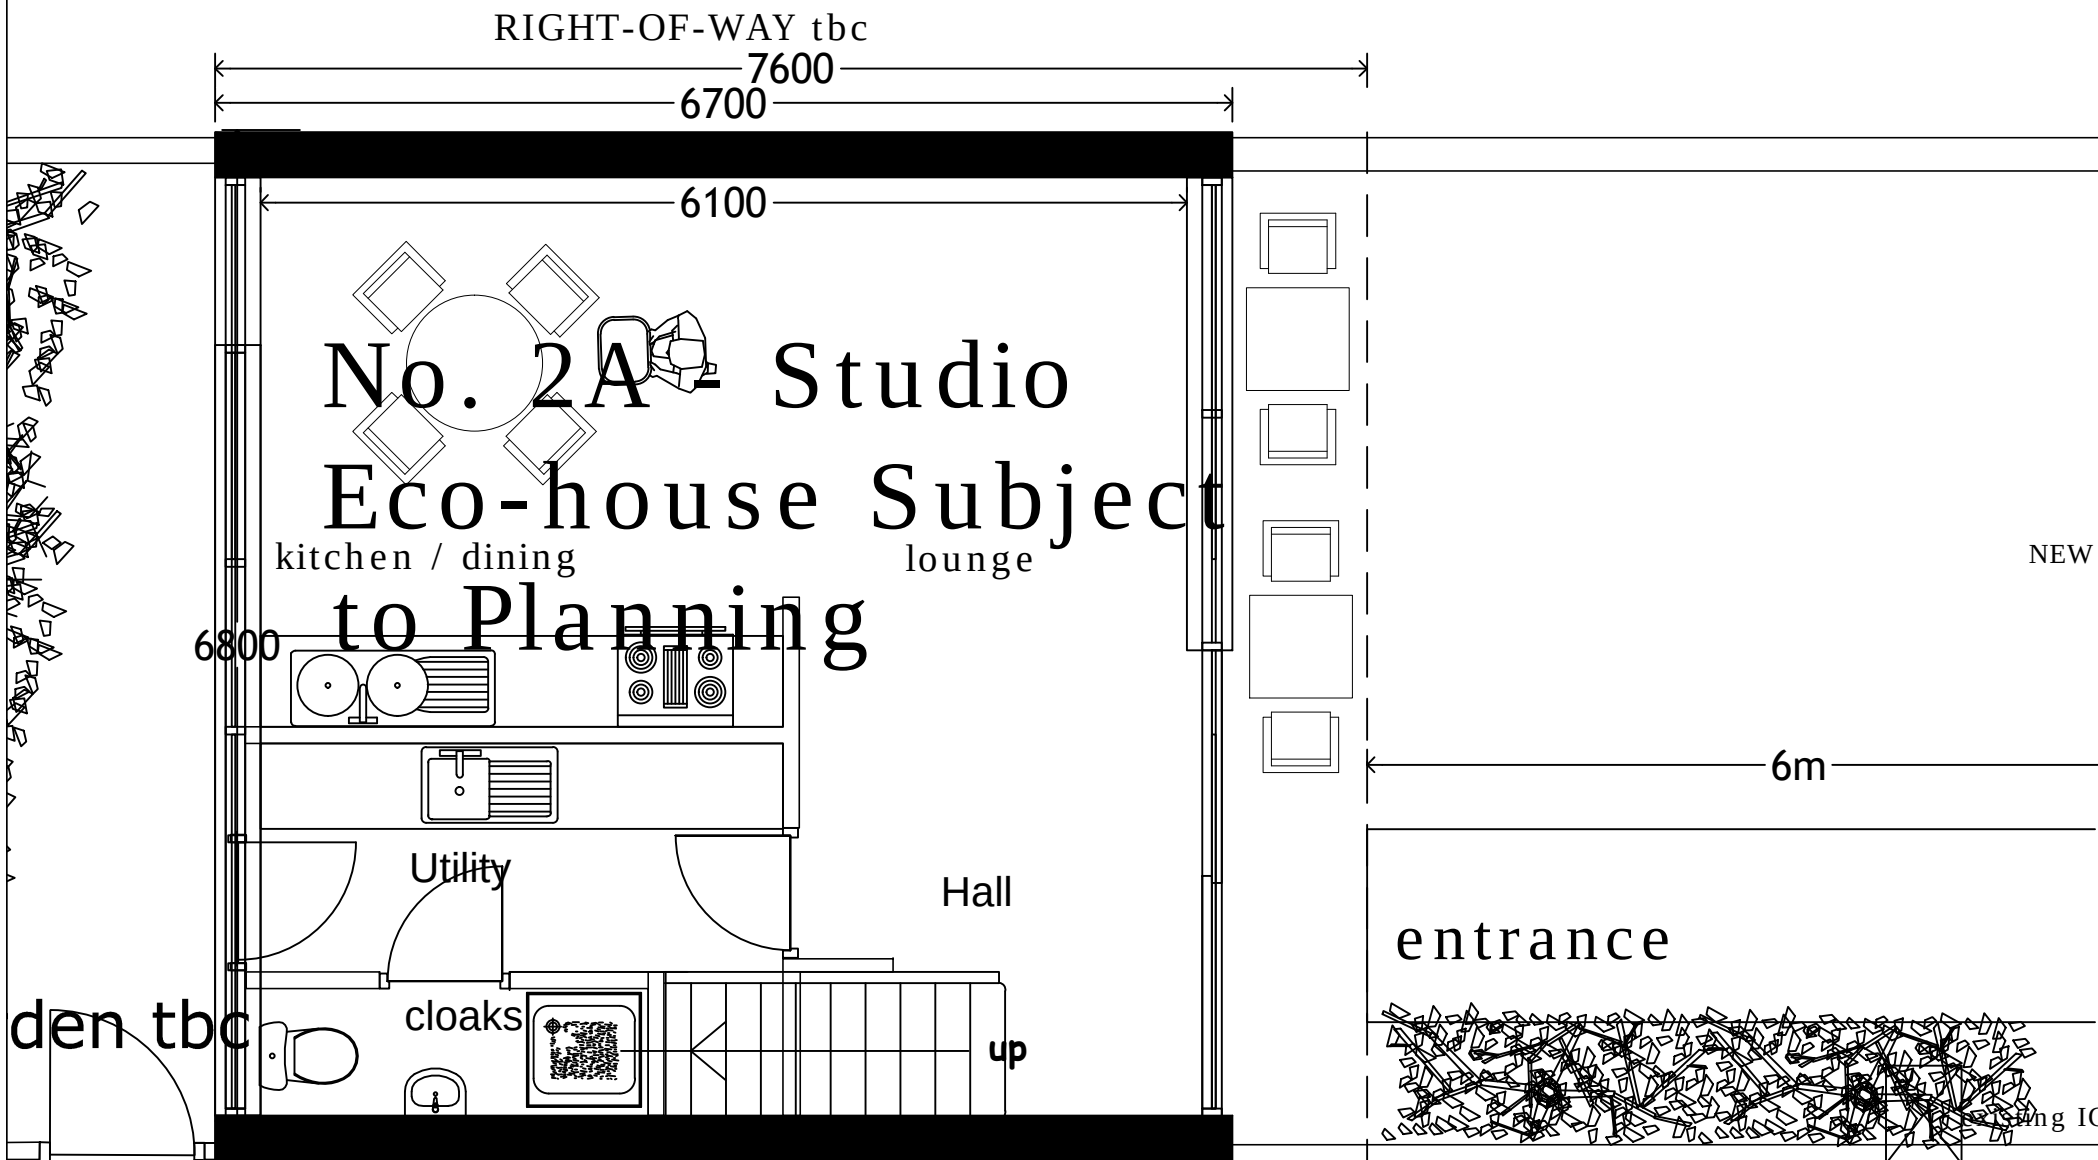

Proposed Ground Floor Plan