




EXISTING FRONT ELEVATION




EXISTING SIDE ELEVATION 'A'




EXISTING REAR ELEVATION

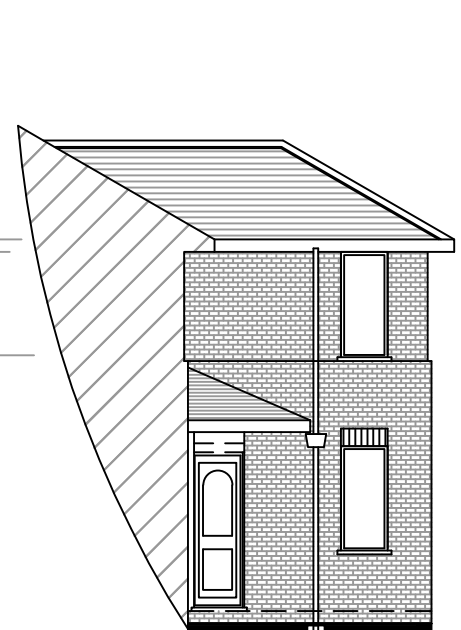


EXISTING SIDE ELEVATION 'B'

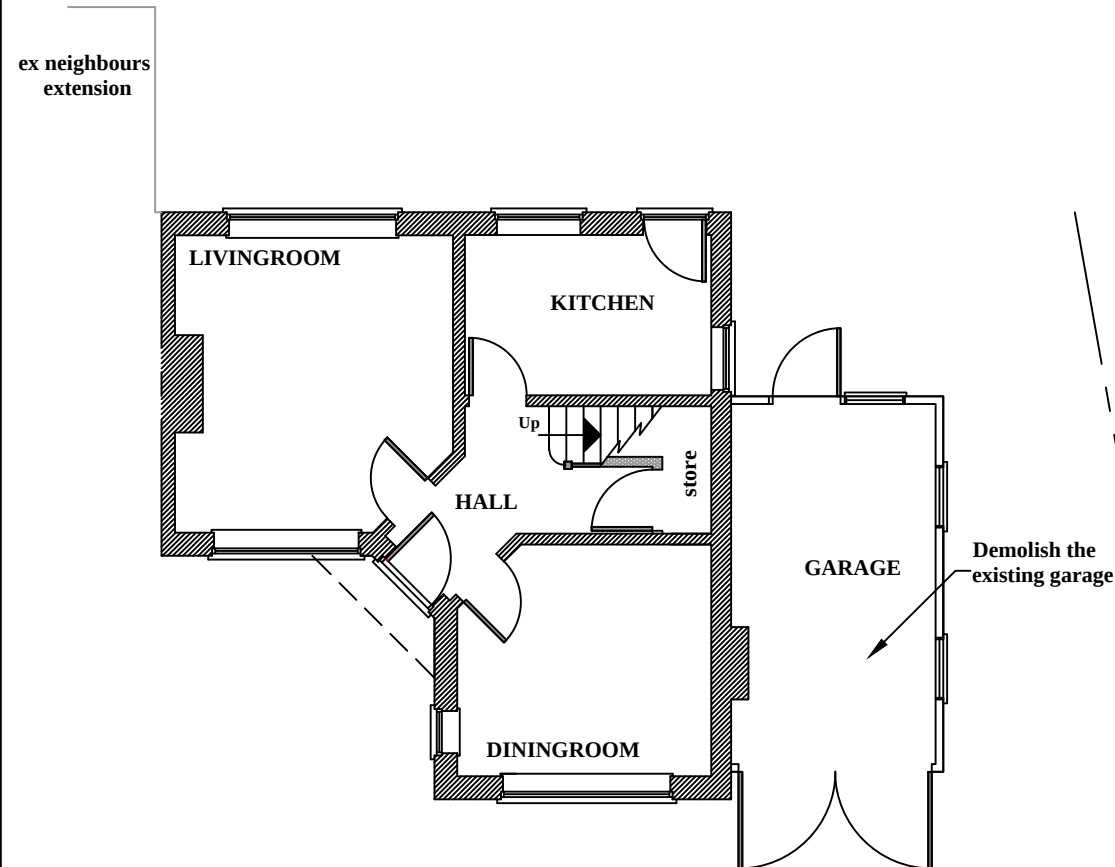

EXISTING GROUND FLOOR PLAN

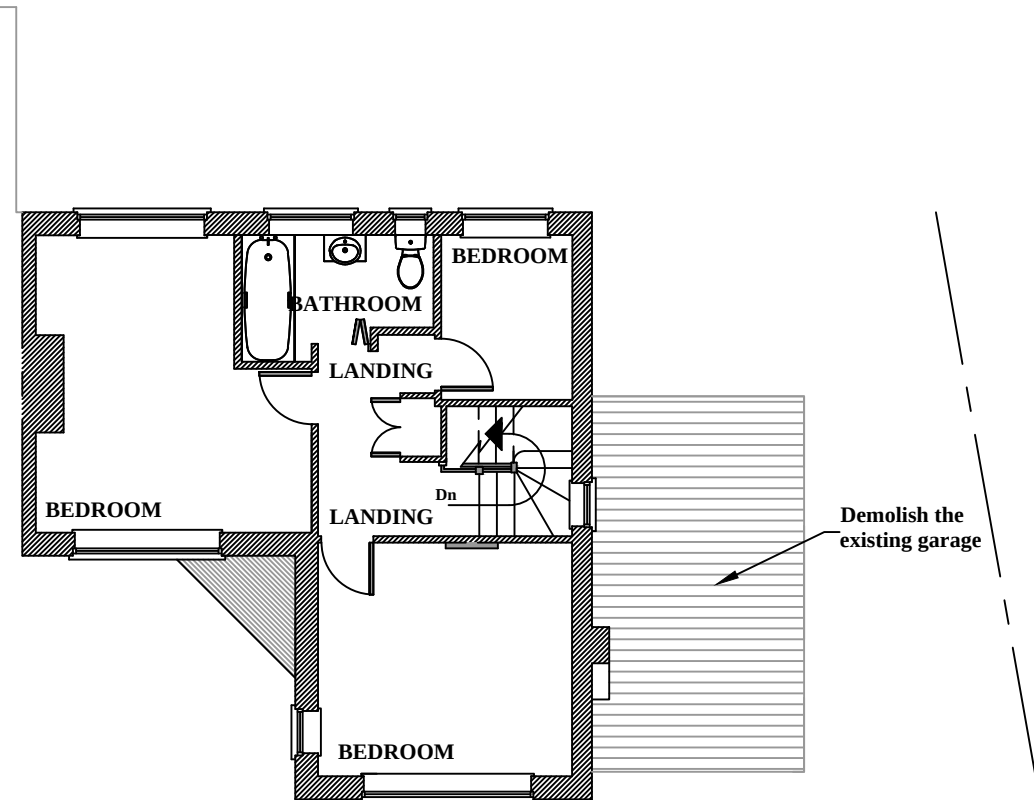

EXISTING FIRST FLOOR PLAN

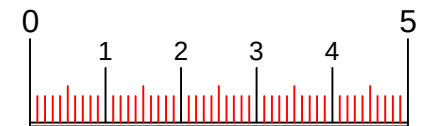

SCALE BAR : METRES

Project Title:	PROPOSED EXTENSION	
Project Address:	6 BANSTEAD AVENUE NORTHENDEN M22 4AQ	
Drawn by:	DAC	Checked by: DAC
Date:	27/08/22	Scale: 1:100 @ A3

DAC Designs

100 Cromwell Road
Stretford
Manchester
M32 8QL

Tel:- 0161 865 9340
Mob:- 07857 656 323

Drawing No.	Revision
27-08-22-1	-