


VISUAL SCALE 1:50 @ A1

Do not scale from this drawing.
The contractor is to check all dimensions on site and report any discrepancies to the Architect.
All rights described in chapter IV of the copyright, designs and patents act 1988 have been generally asserted.

Notes

Materials Key

- 1. Light grey brickwork
- 2. Perforated aluminium cladding - Copper colour
- 3. Perforated aluminium cladding to varying degrees - Copper colour
- 4. Composite aluminium/ timber window
- 5. Composite aluminium/ timber door
- 6. Steel doors
- 7. Decorative brick slip
- 8. Louvred grill for main intake and extract ducts (effective free area of 0.1m²)

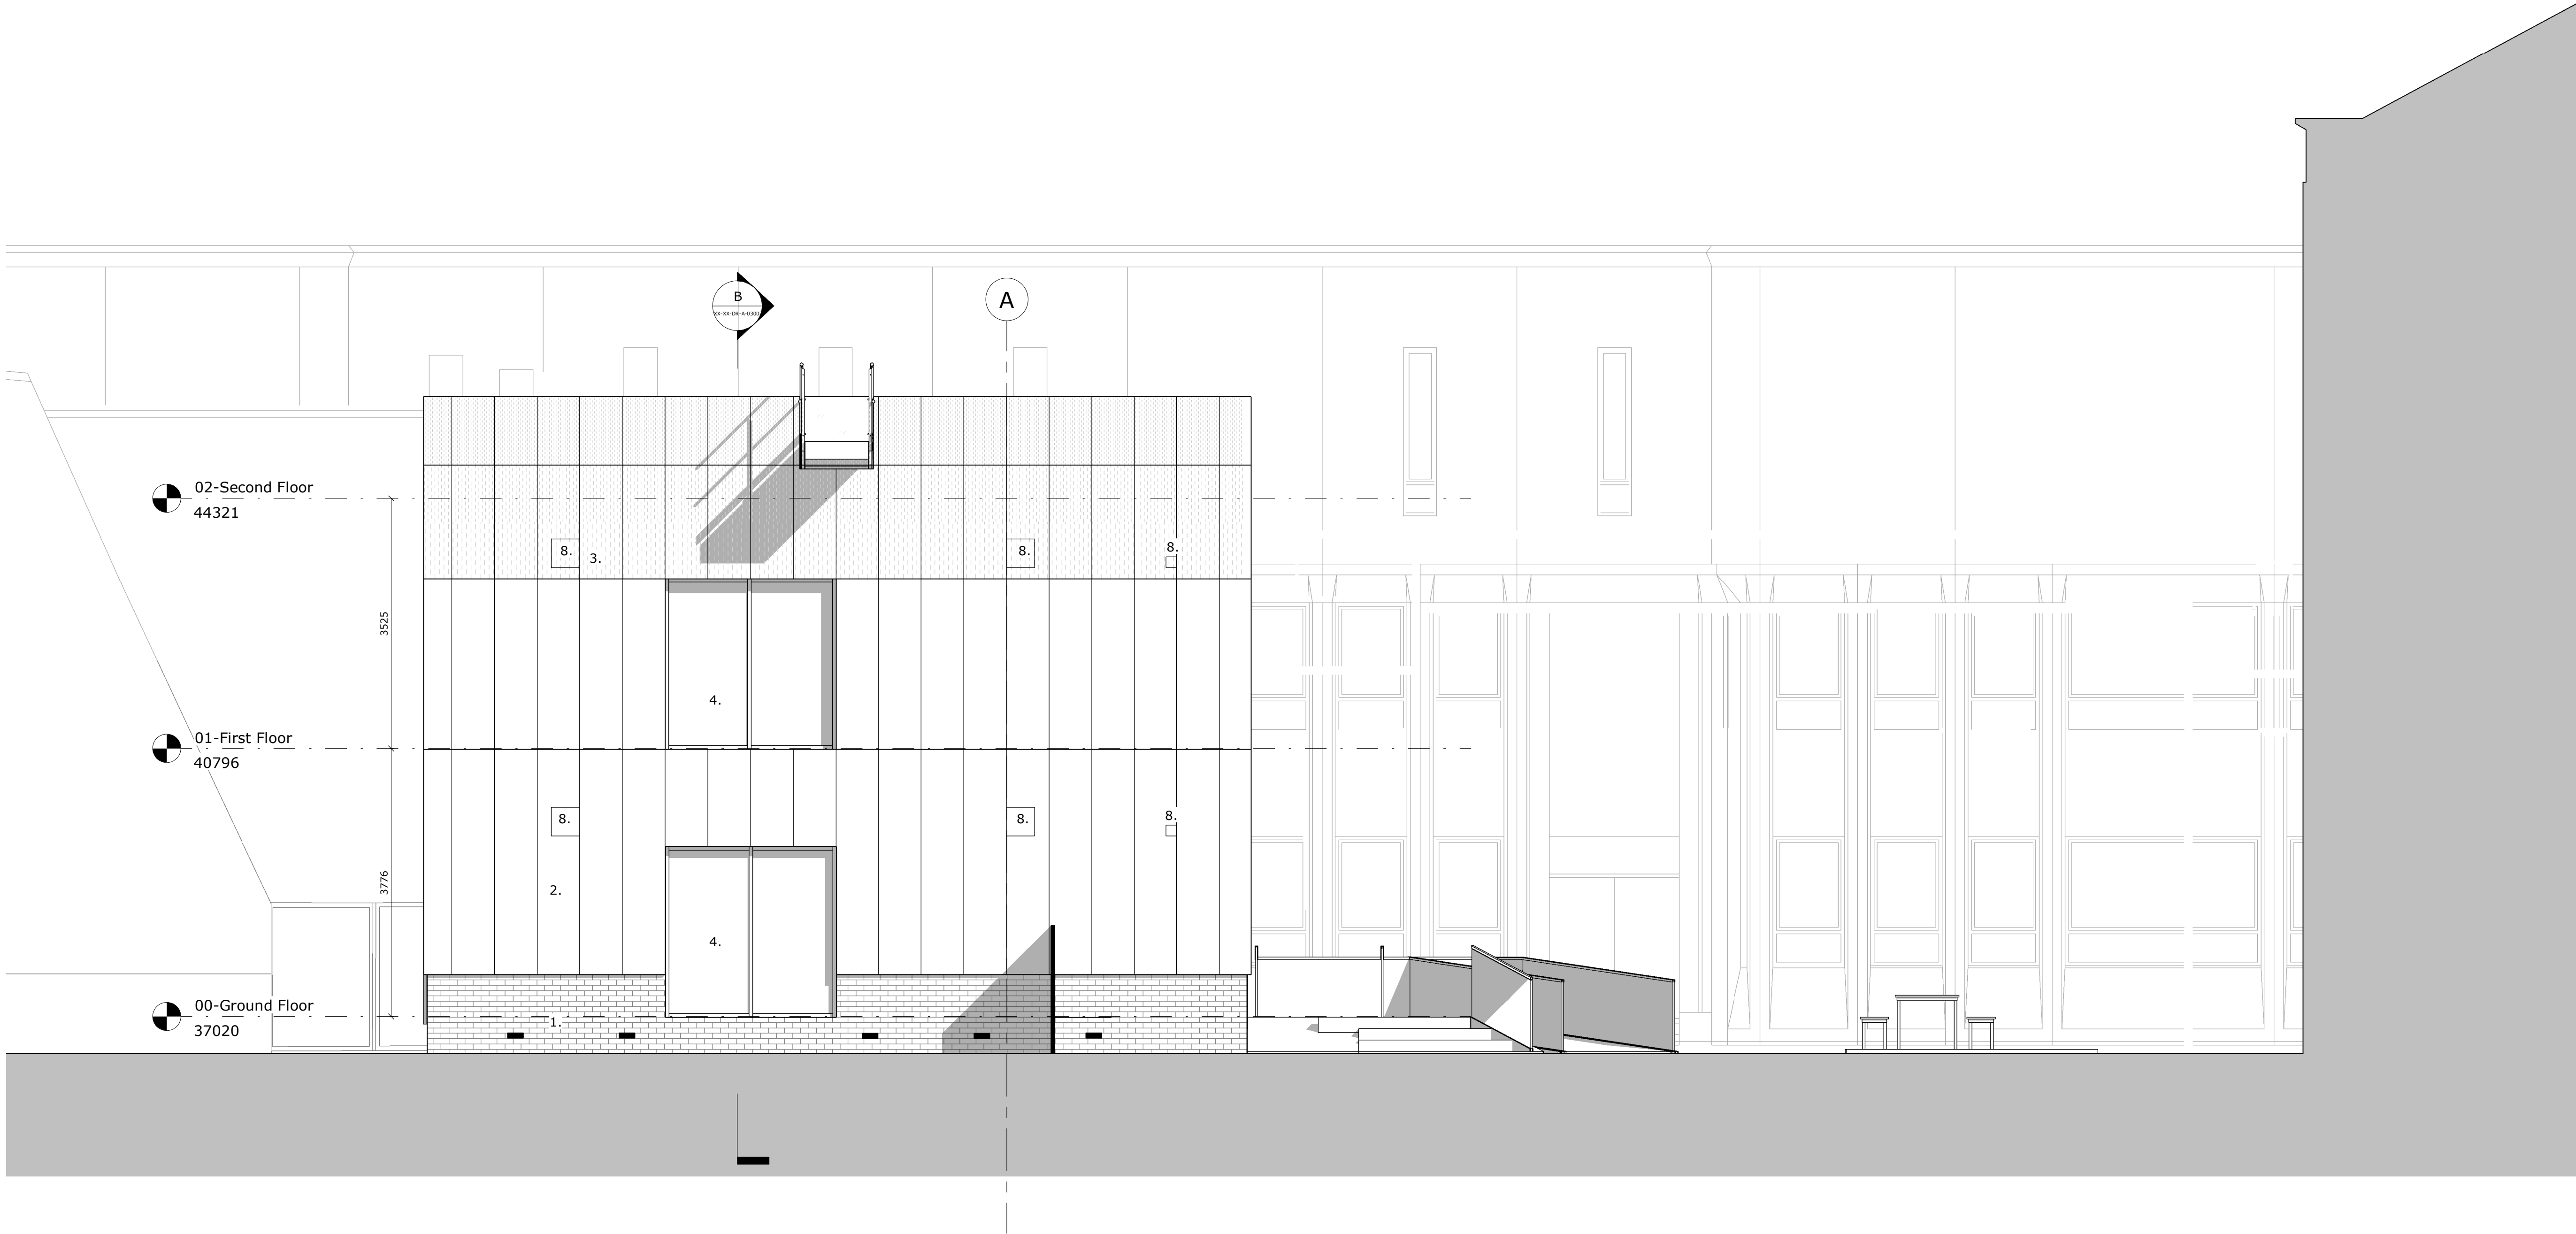

1 | Elevation South
SCALE: 1 : 50

P8	Amended information issued for planning	25/11/22	SB	CA
P7	Minor updates and issued to Premier Modular	21/10/22	SB	CA
P6	Issued to Premier Modular and design team	12/09/22	SB	CA
P5	Issued as part of planning application	02/09/22	SB	CA
P4	Issued for pre-planning submission Stage 1 approval	01/08/22	SB	CA
P3	Issued to design team	19/07/22	SB	CA
P2	Issued for stage 2	06/05/22	SB	CA
P1	Initial issue	26/04/22	SB	CA
Rev	Description	Date	By	Chk

52 Princess Street
Rhodesia House
Manchester M1 6JX
Telephone +44(0)161 2375646
Website www.jeffersonsheard.com



Project
Martin Harris Music Practice Building

Drawing
GA Elevations - South Elevation

Scale 1 : 50	Drawn SB	Date 04/06/22
Drawing Purpose PLANNING APPLICATION	Status S5	
Ref 2080-JSA-XX-XX-DR-A-04003	Rev. P8	