



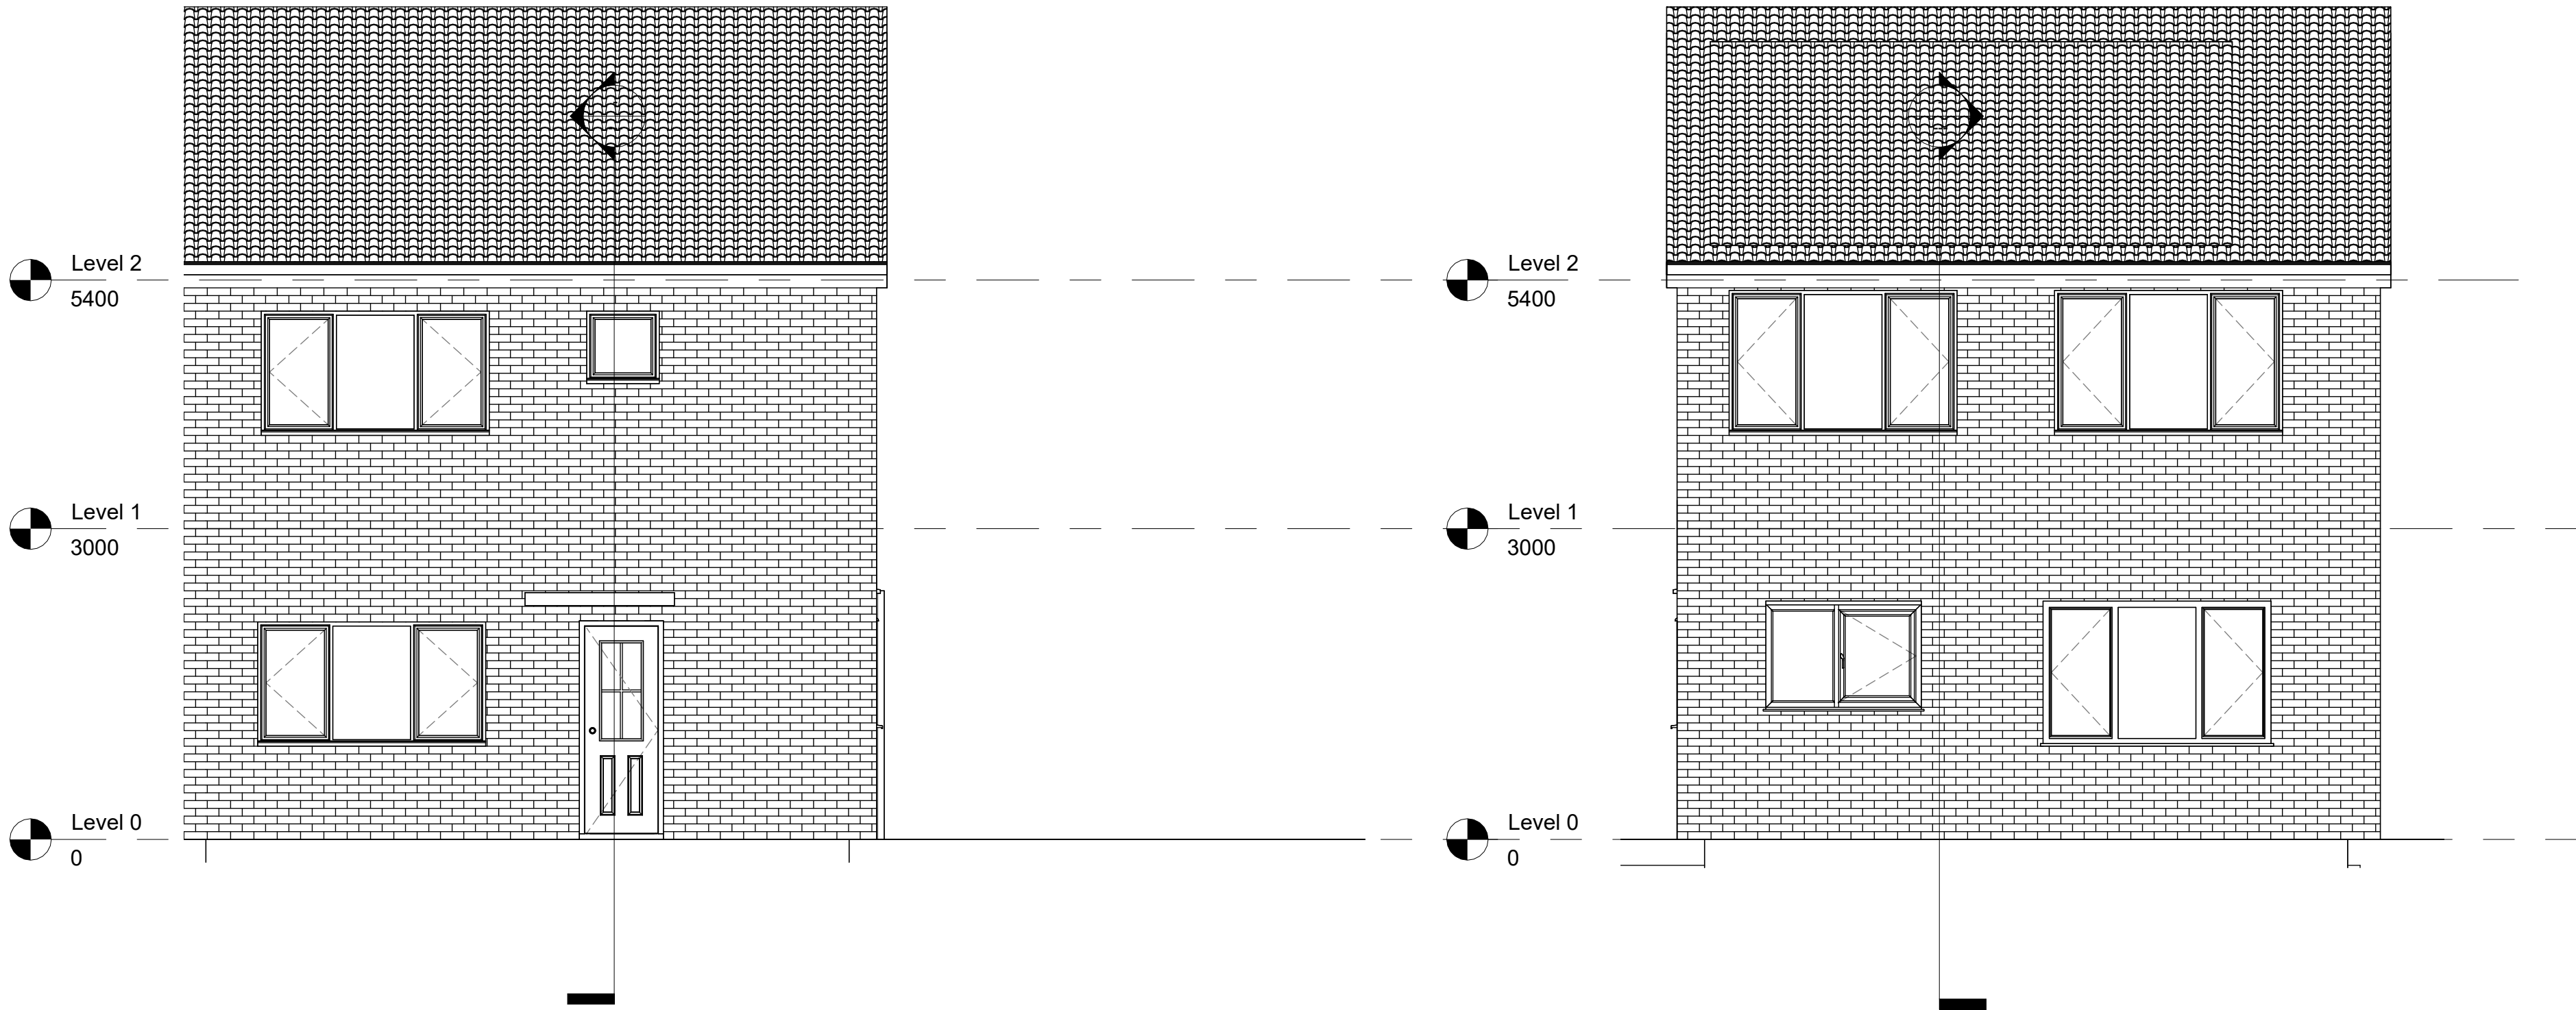


1 EXISTING NORTH ELEVATION
1 : 50

2 EXISTING SOUTH ELEVATION
1 : 50

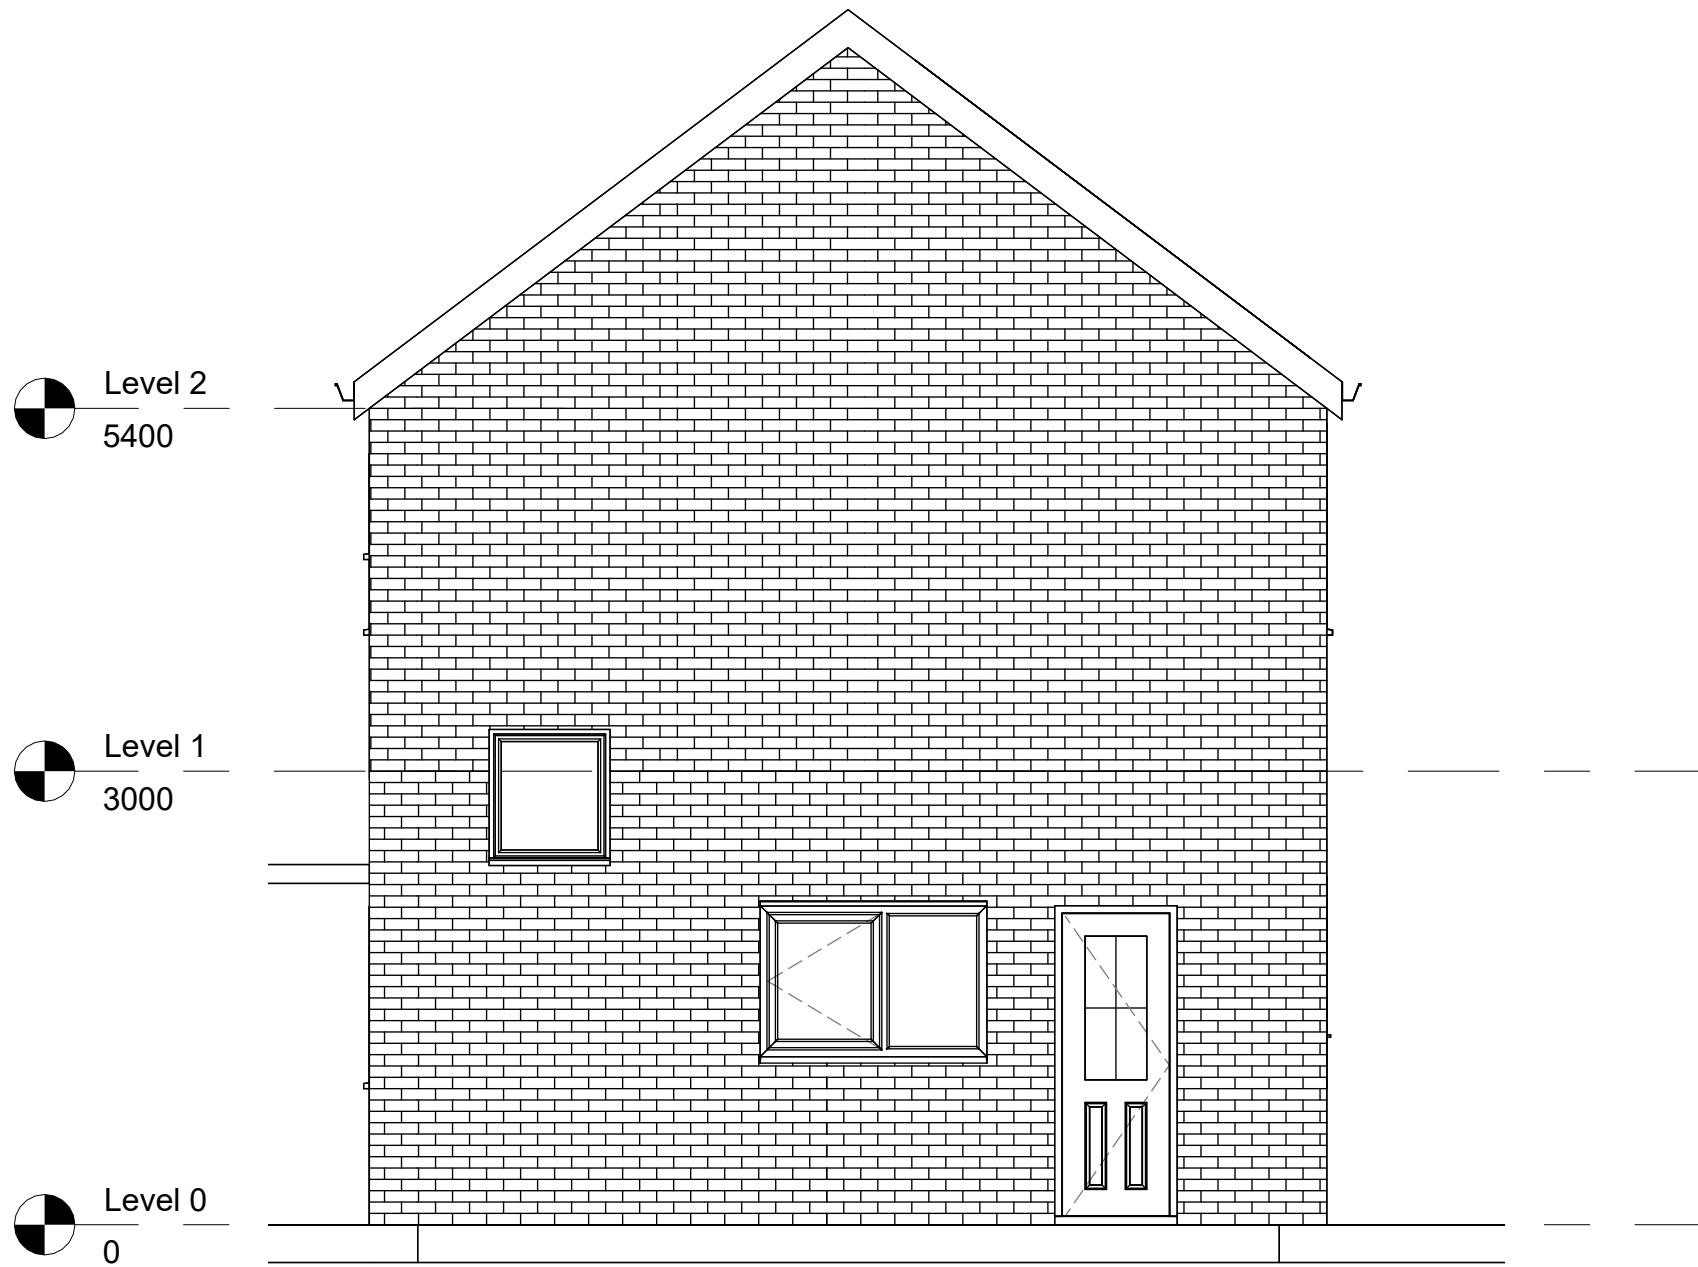

3 EXISTING EAST ELEVATION
1 : 50

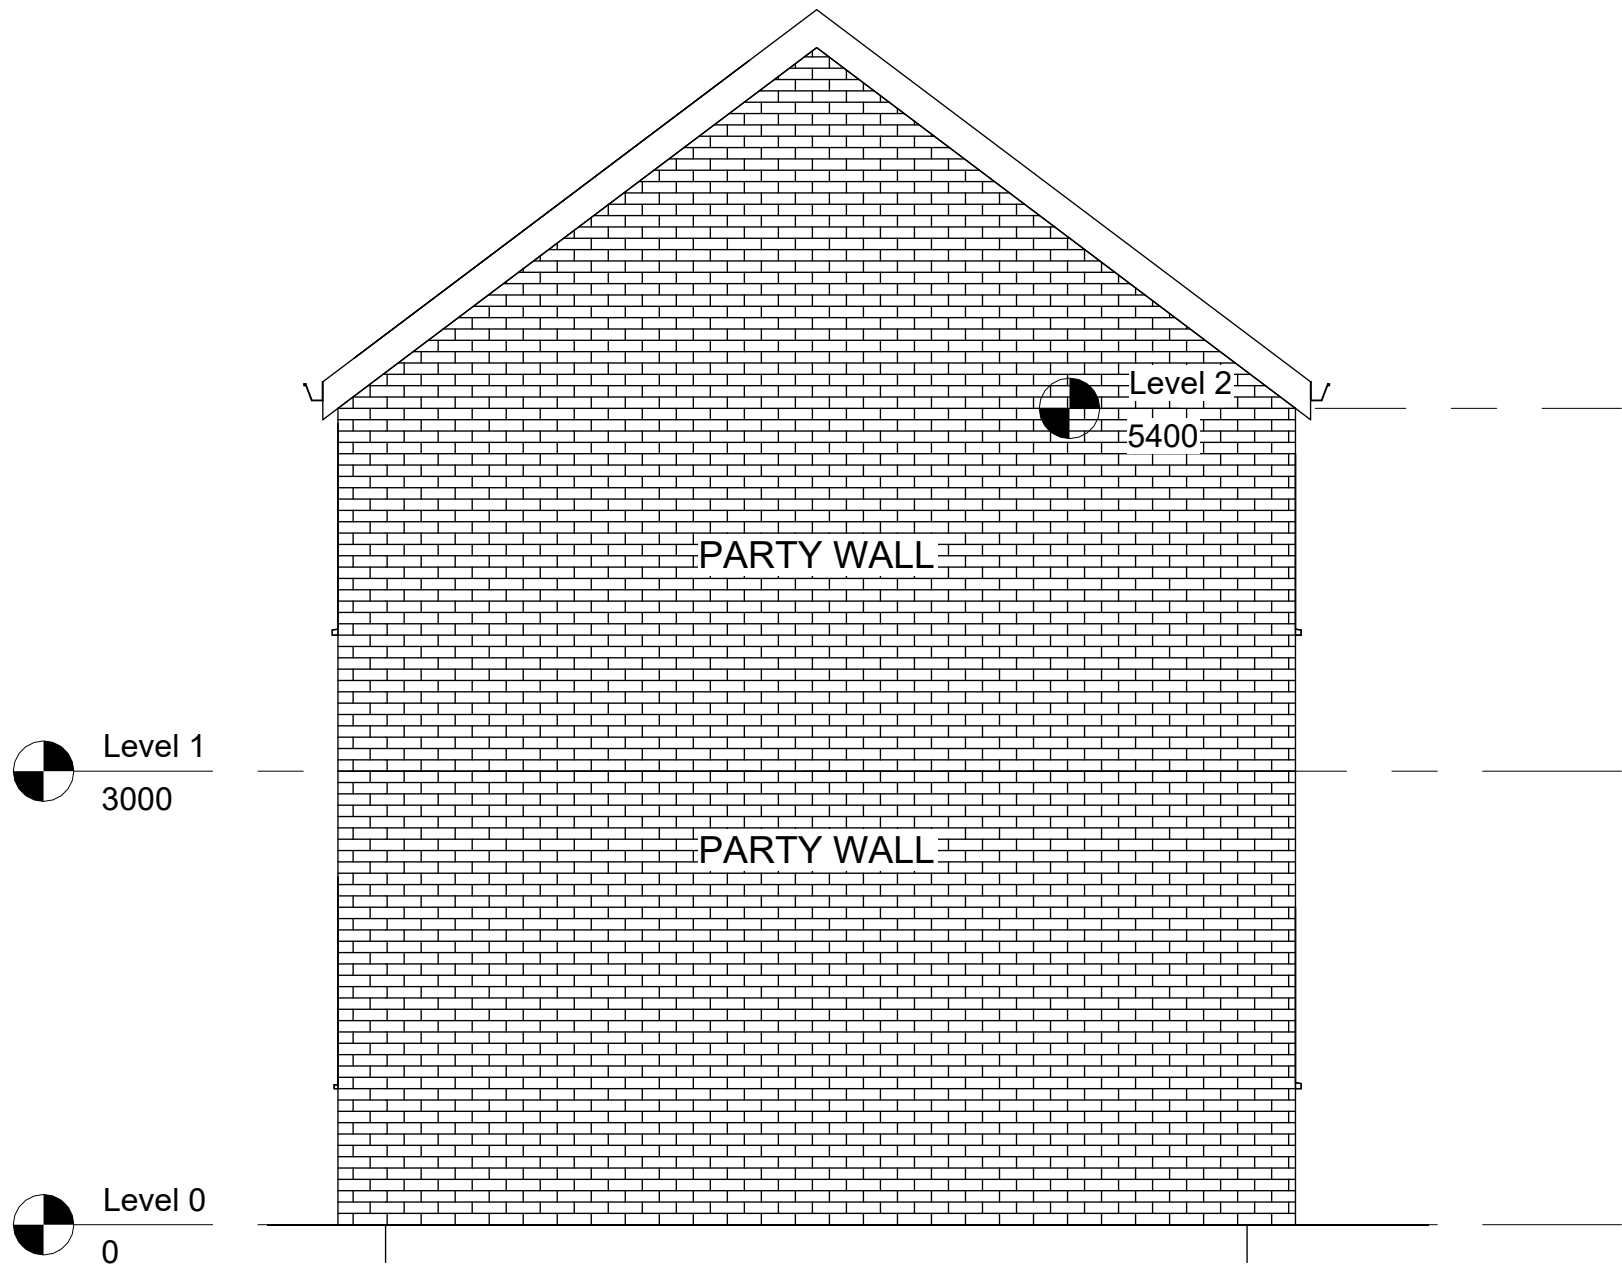

4 EXISTING WEST ELEVATION
1 : 50

Rev	Description	Date	Dr	App
original by		date created	by	by
Author		10/07/20		Approver



NK Architectural Services
Office 03, 1st Floor,
227 Finney Lane, Heald Green
Cheshire
SK8 6PX
0161 816 7162
www.nkarchitecturalservices.co.uk
enquiries@nkarchitecturalservices.co.uk

client name			
S KOSER - 143 PLANT HILL, BLACKLEY, M9 6WQ			
project			
SIDE DOUBLE STOREY EXTENSION			
drawing			
EXISTING ELEVATIONS			
computer file		plot date	
C:\Users\NKARK\Dropbox\NKARC\143 PLANTHILL\143 PLANTHILL.dwg			
project number		scale	
2020.00384311		1 : 50 @A1	
drawing number		rev	
A102		issue status	

This drawing is to be read in conjunction with all related drawings. All dimensions must be checked and verified on site before commencing any work or producing shop drawings. The originator should be notified immediately of any discrepancy. This drawing is copyright and remains the property of NK Architectural Services.