


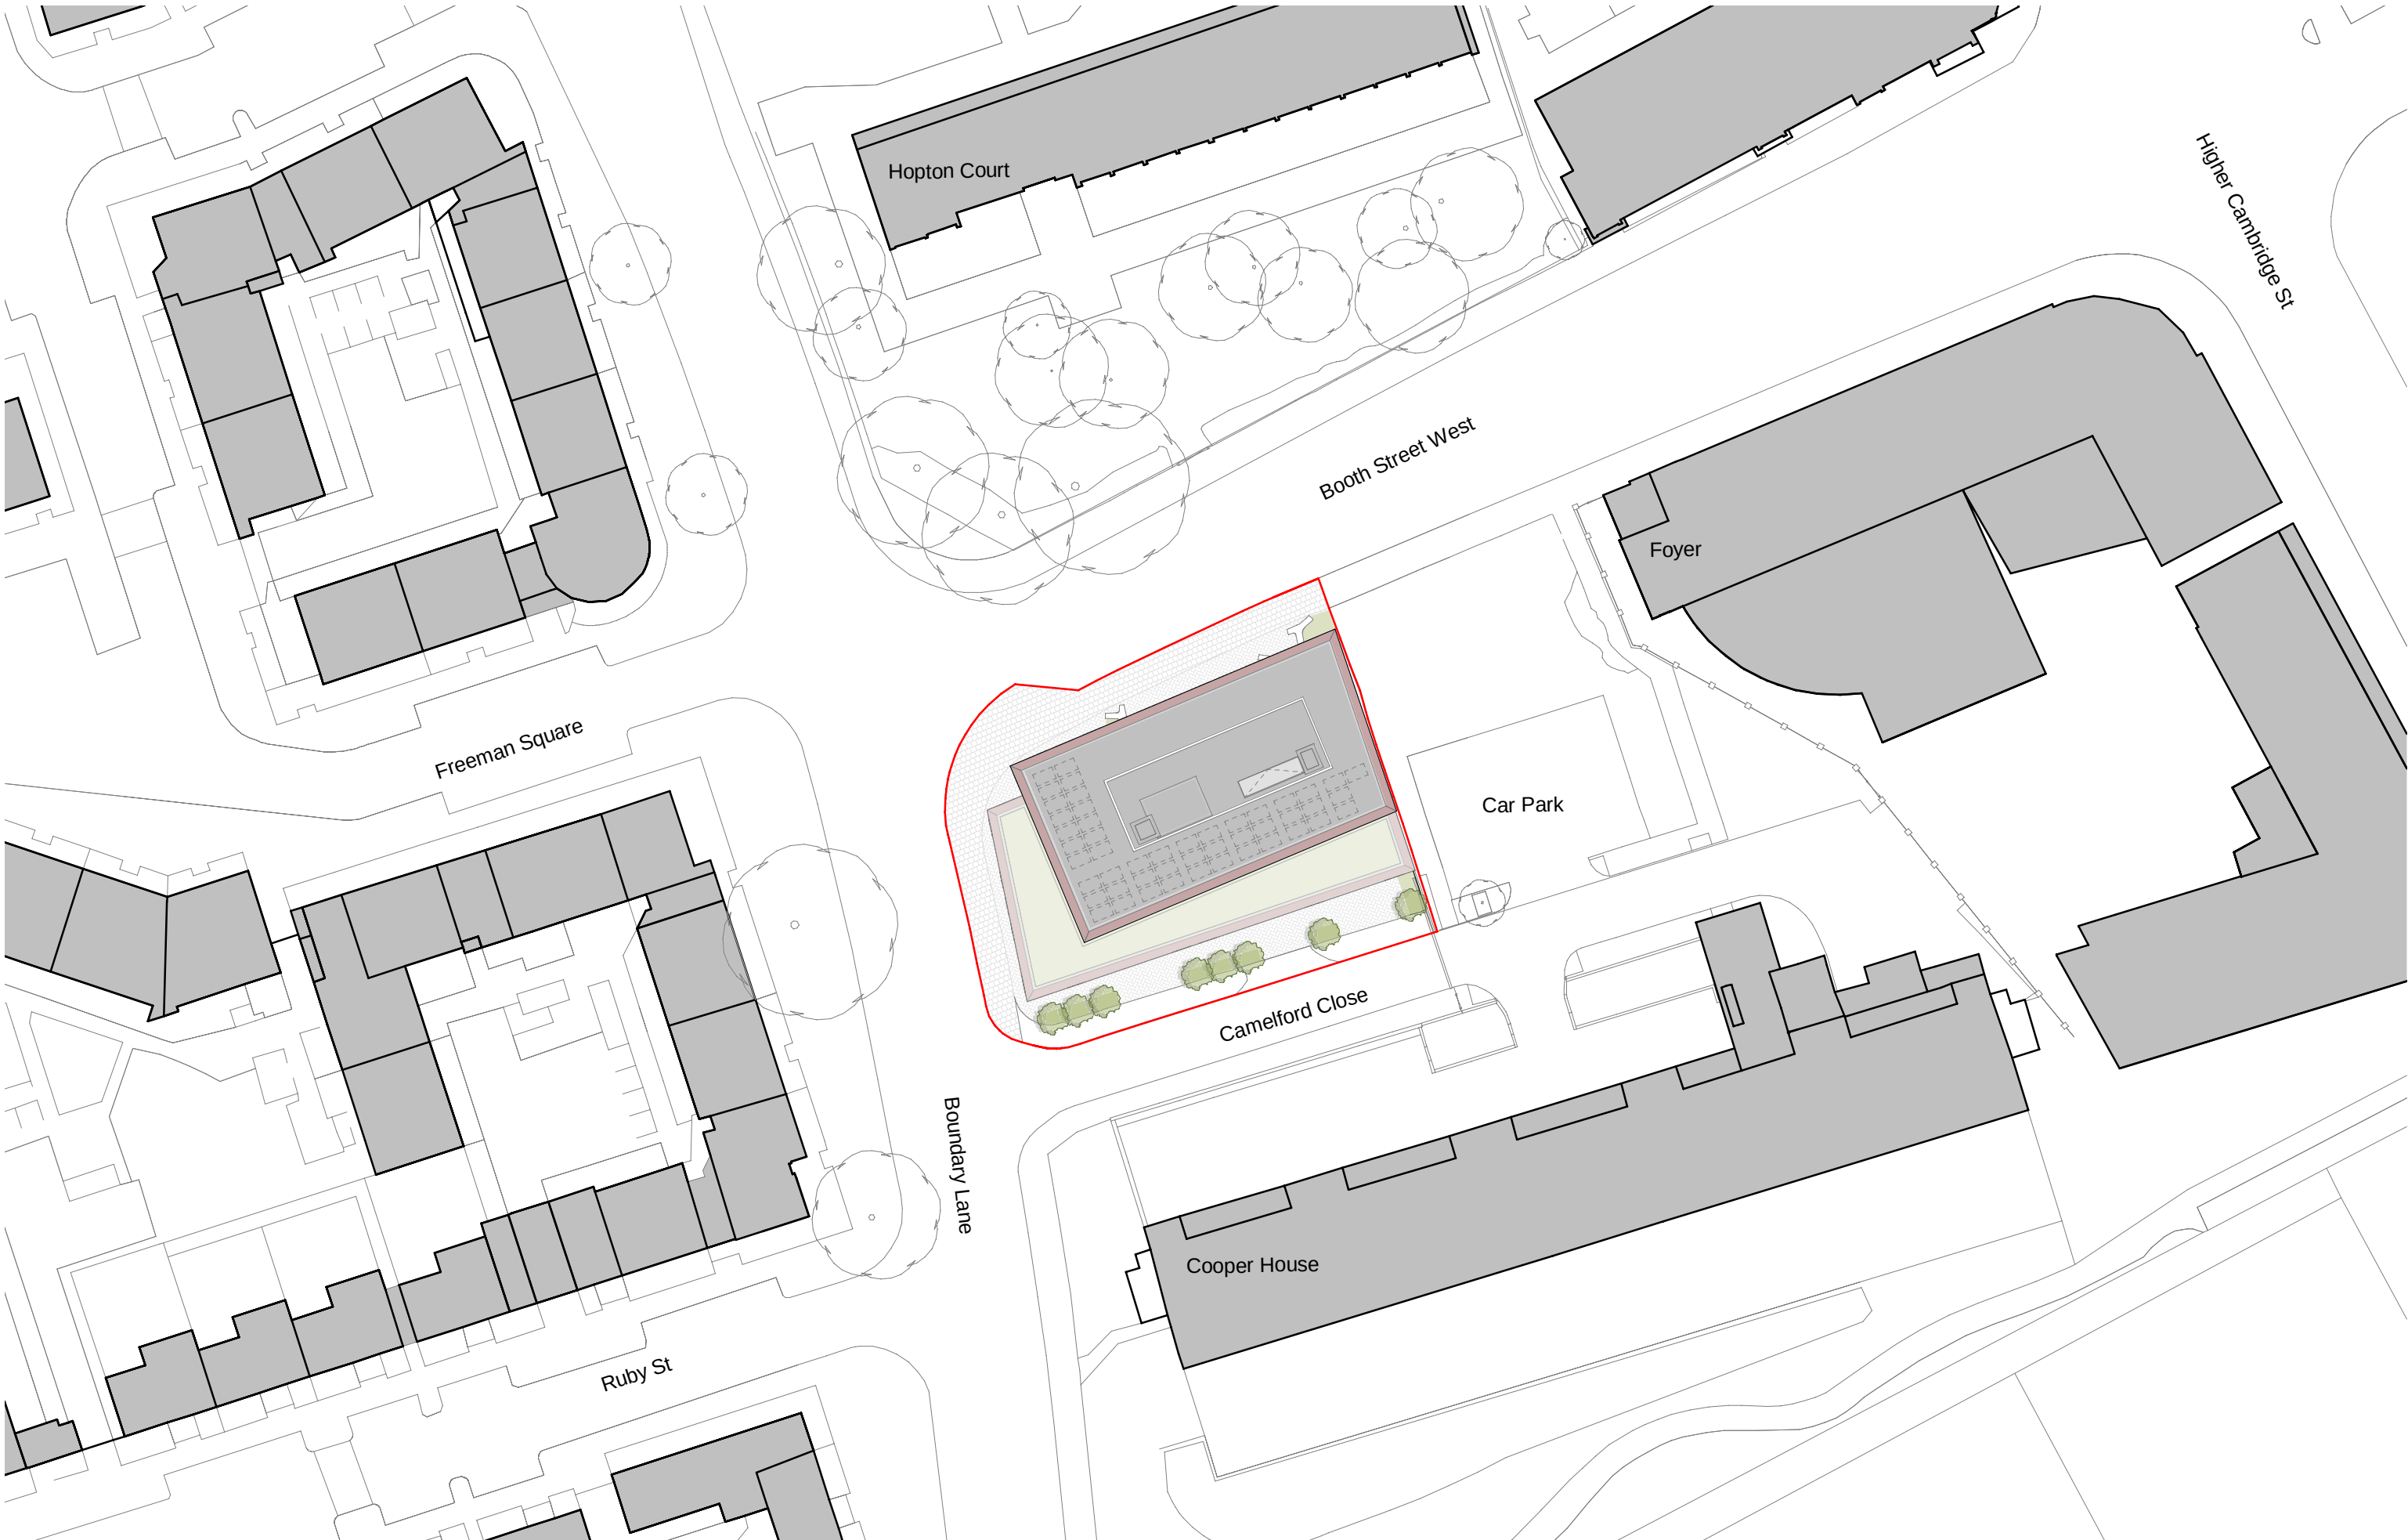

This drawing is copyright
Do not scale off dimensions.
All dimensions to be checked
on site by contractor.

Contractor to report any
dimensional
discrepancies, errors or
omissions prior to
commencing on site.

— Planning Application Boundary

NORTH

Rev	Date	Description
00	2021-05-07	Planning Application
01	16-05-2022	Planning Application - Update
02	16-08-2022	Planning Application - August 2022 Update

Project Title

**Gamecock
Booth Street West,
Manchester**

Status

For Planning Approval

Drawing Title	
Context Plan - Proposed - Site Plan	
Job No	Scale
10224	1 : 500 @ A3
SHP Drawing Code	Project Zone Refe Unlocks I.F. Type Location Series
10224-Z0-A-B5D8-G000-PL-XX-001	Revision
	02

simpsonhaugh

Manchester
+44 (0)161 835 2345

London
+44 (0)20 7549 4000