


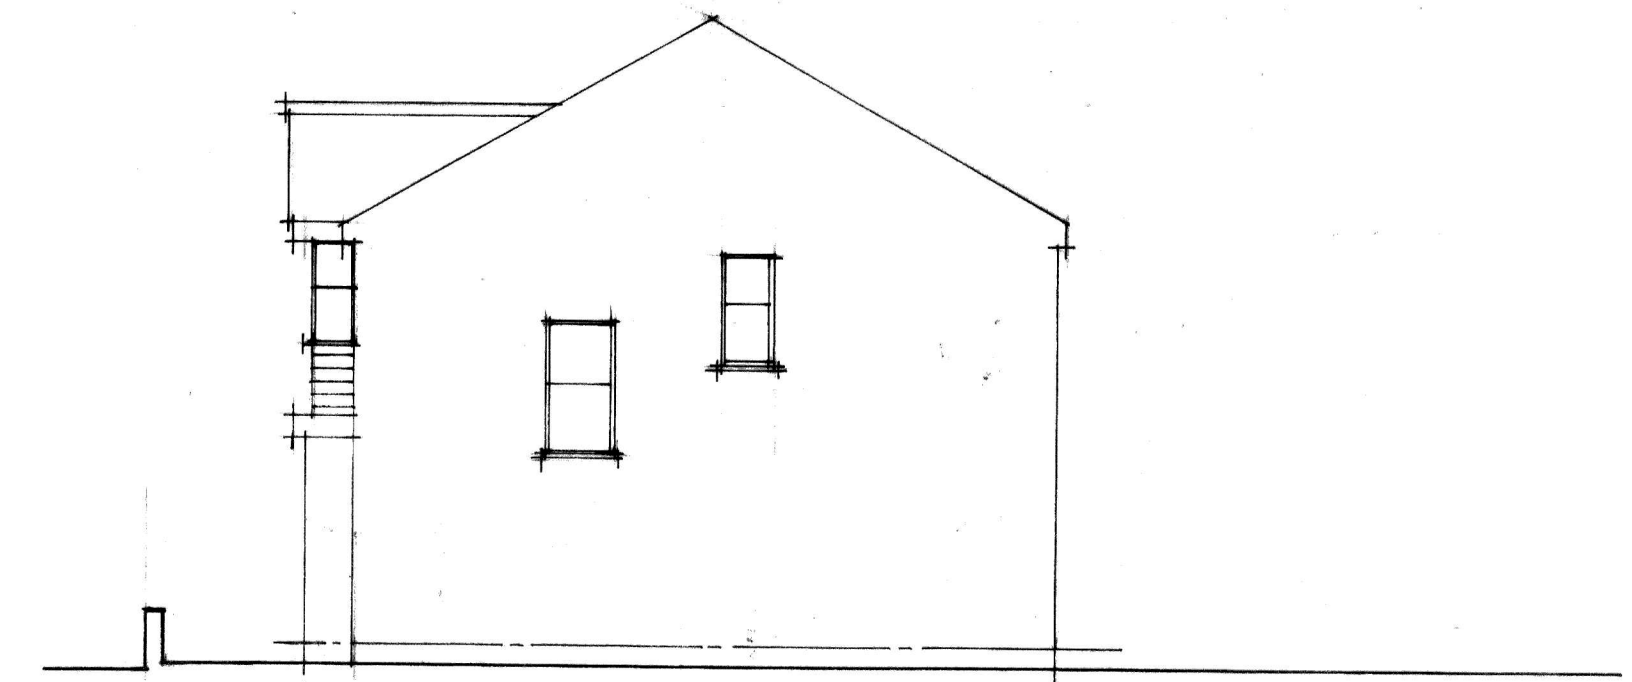


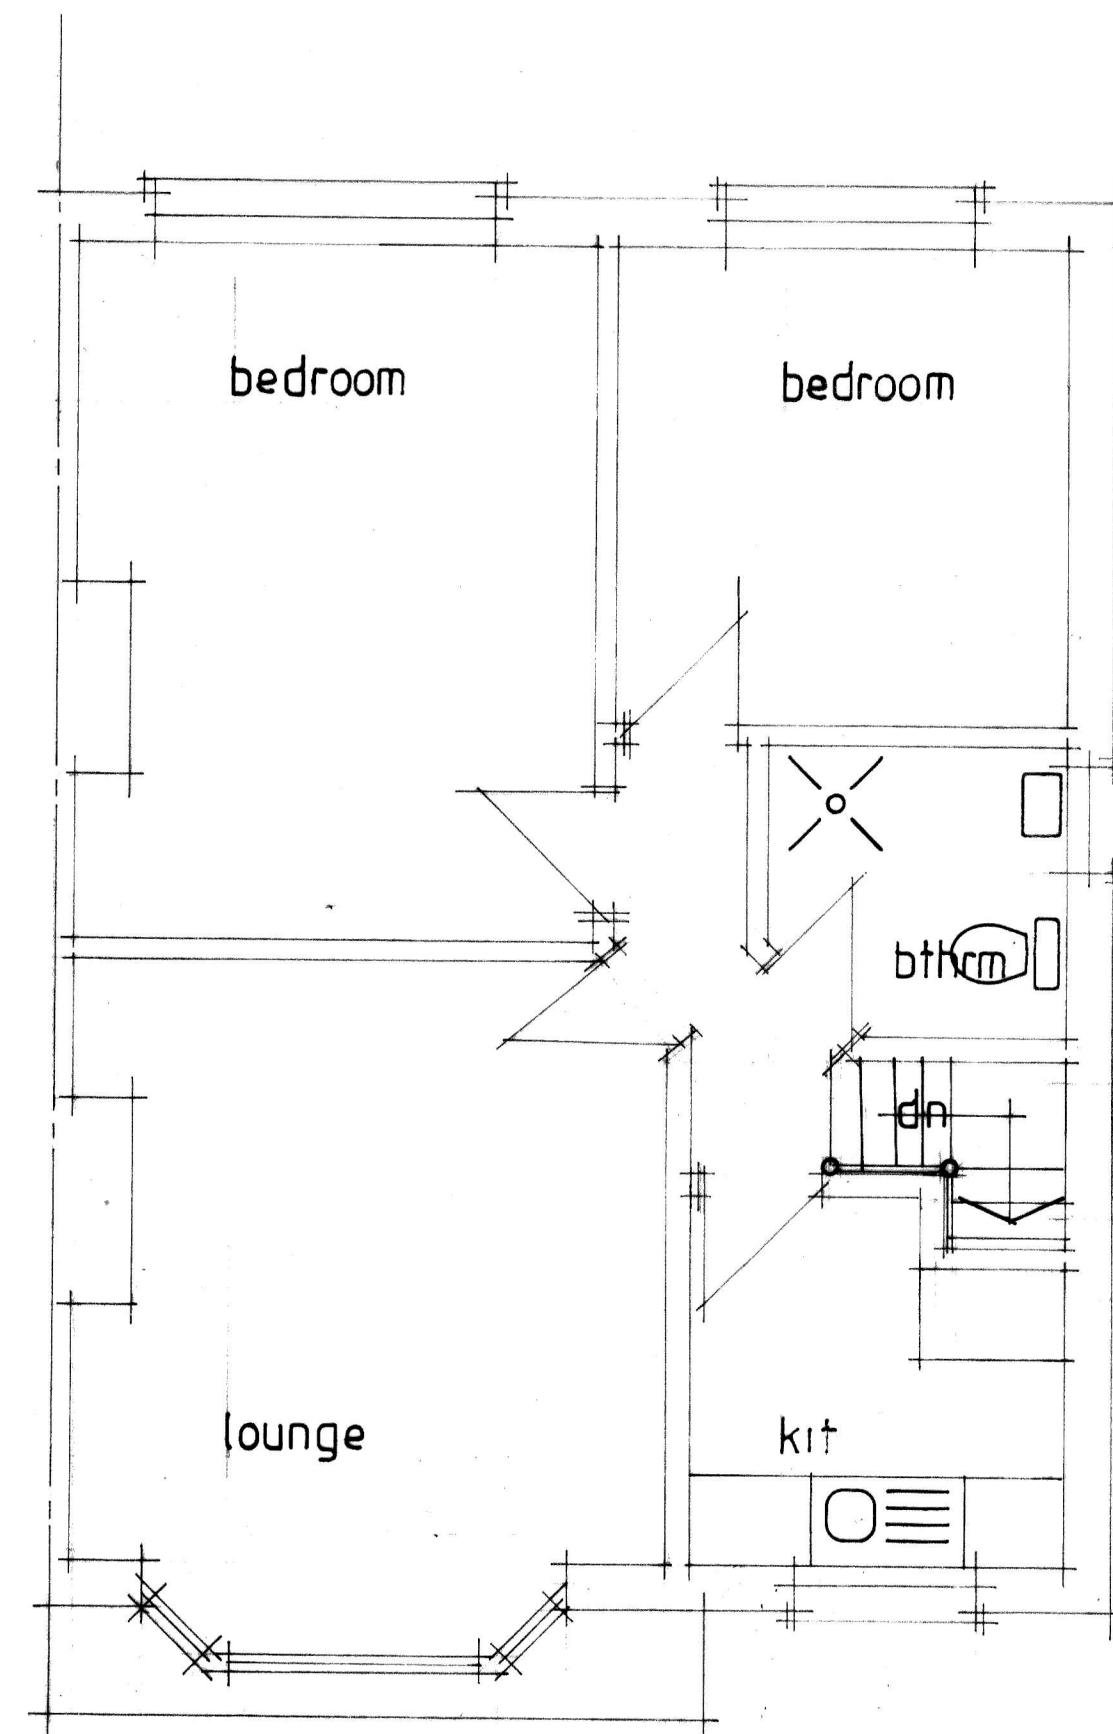

SIDE

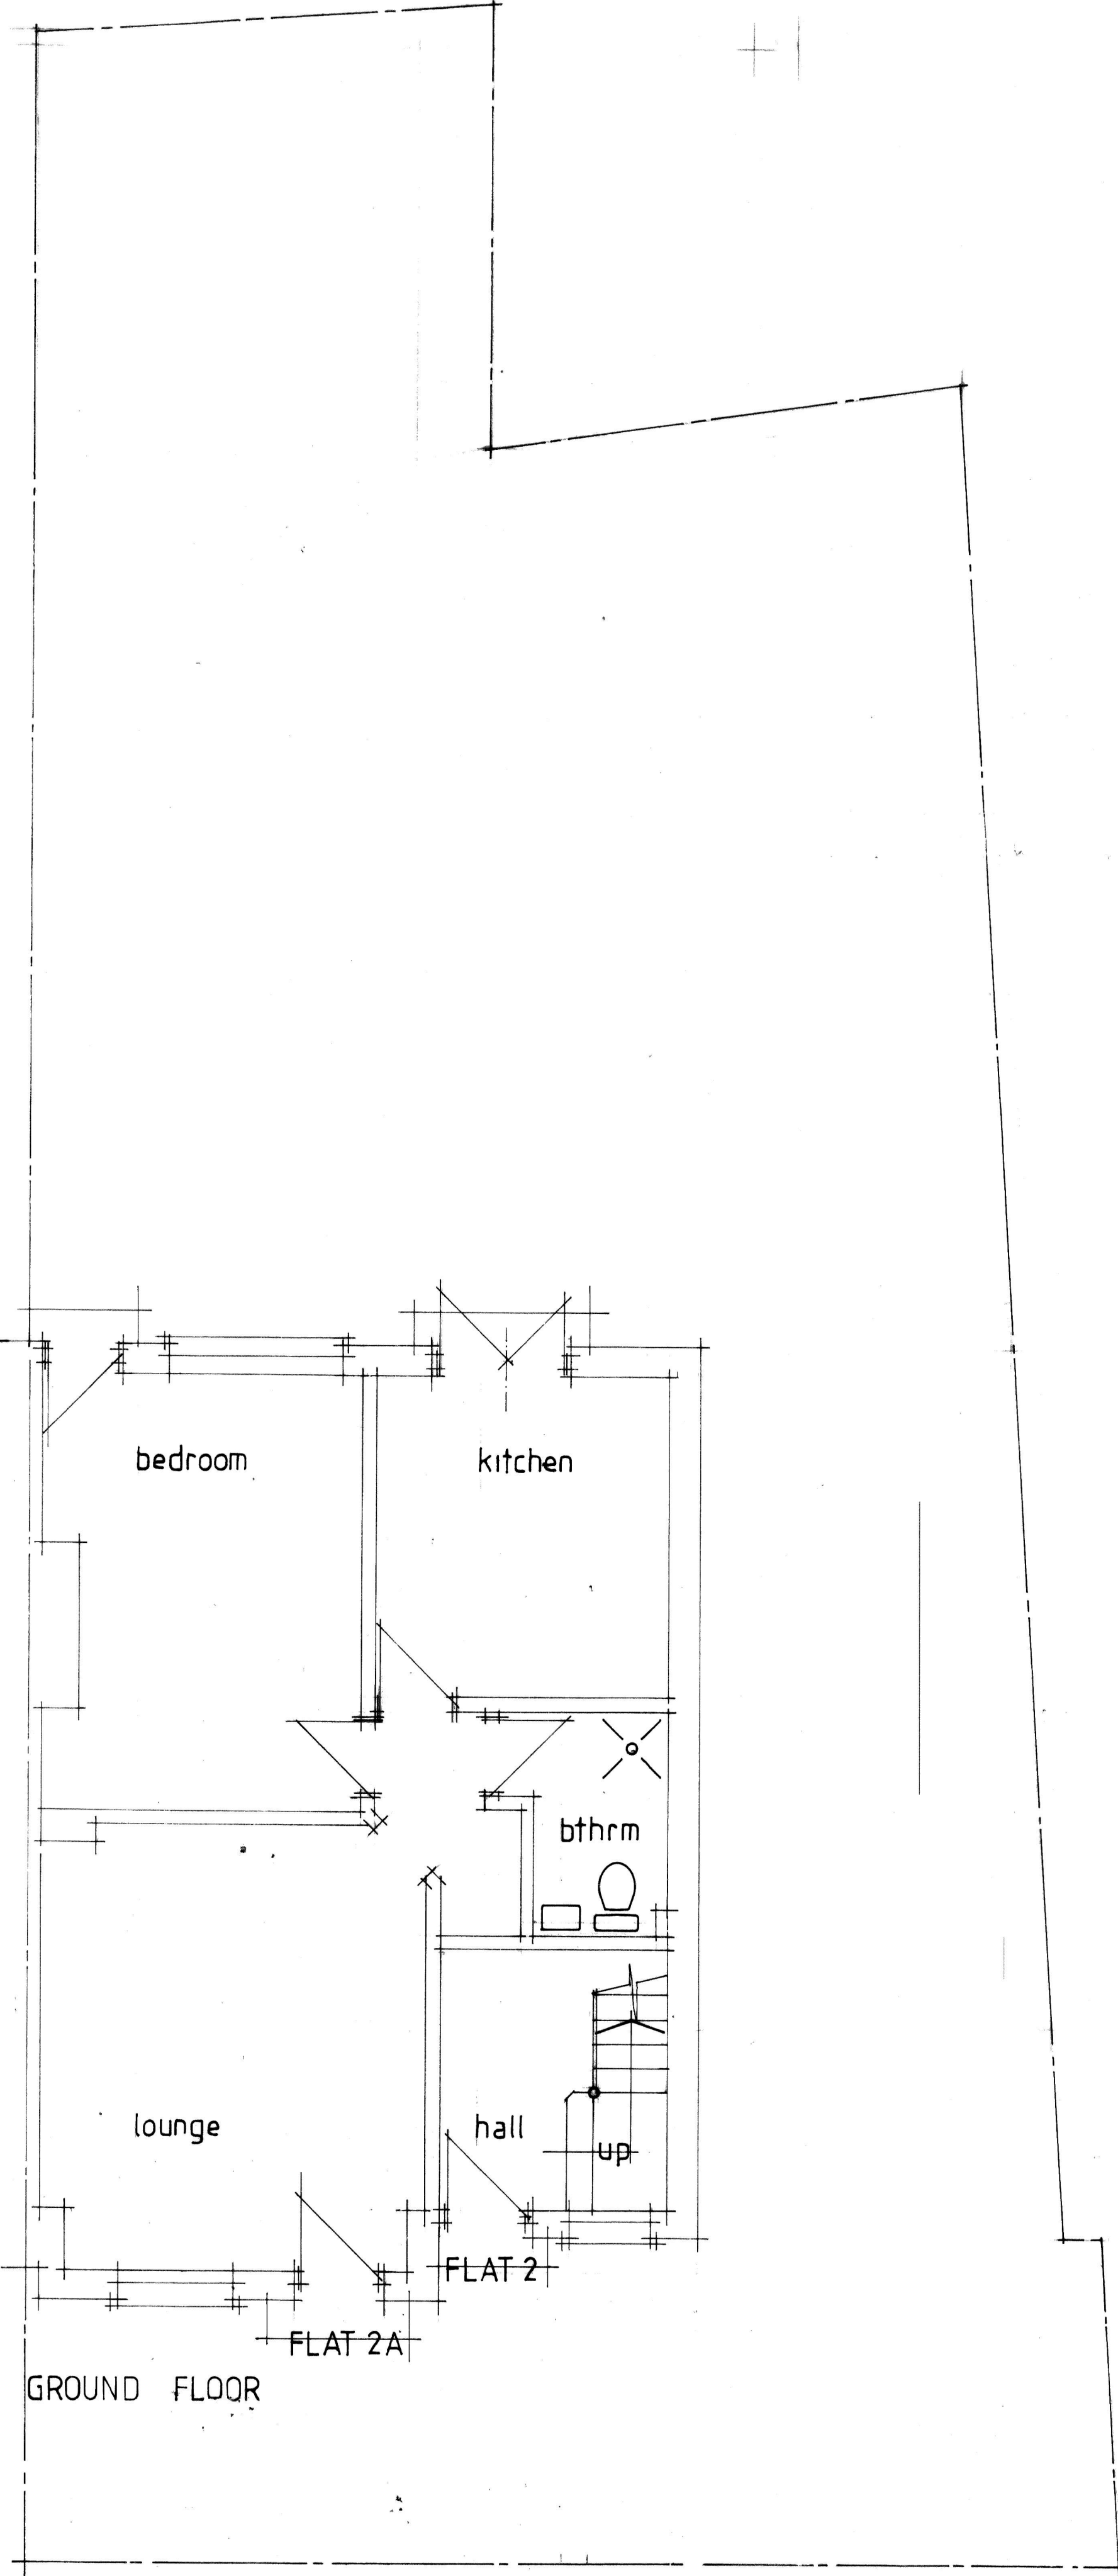

REAR

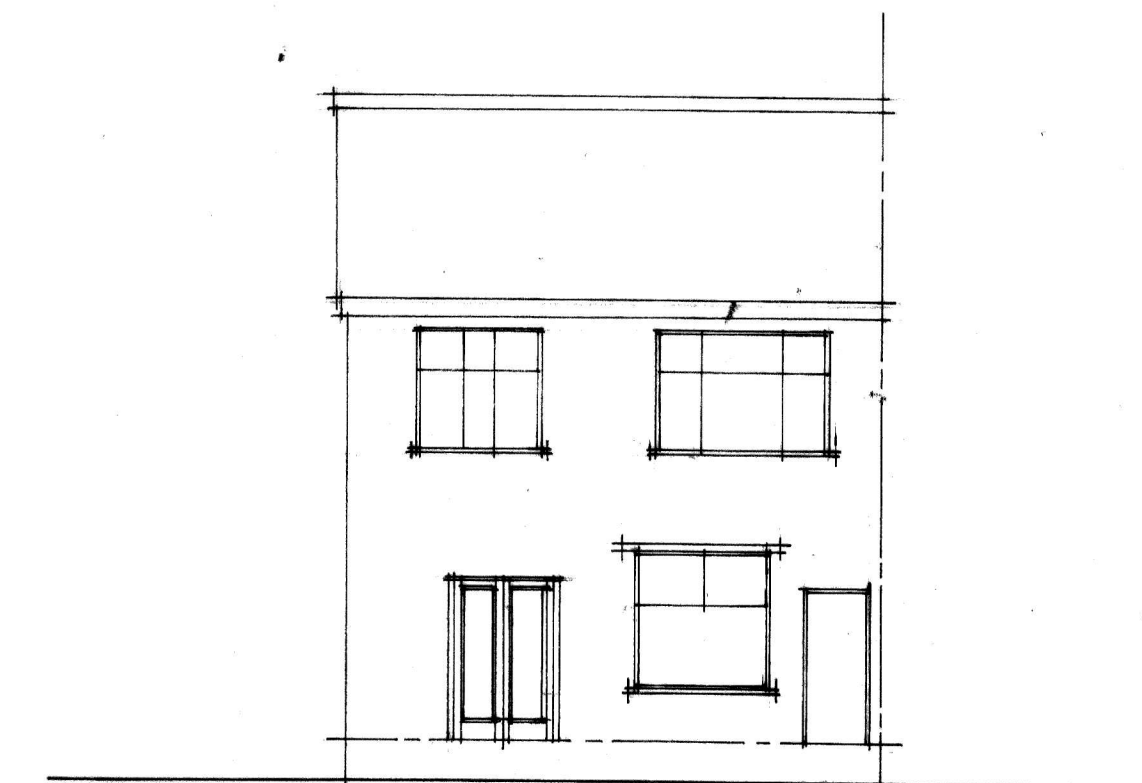

FRONT

No:	Revision:	Date:	Initial:

ALPHA DESIGN			
11 GILDA CRESCENT ROAD ECCLES M30 9AG TELEPHONE :0161 707 5533			
Project: 2 ELLESMERE ROAD DIDSBUY MCR			
Title: FLOOR PLANS AND ELEVS EXTG			
Scale: 50/100	Date: Oct 22	Initial: CTK	
Drg. No: 1			