

For Office Use: A_12560



10 KING STREET
MANCHESTER
M2 6AQ

CONSULTANT :

DRAWN BY:

ZR

ISSUE / DATE:

PLANNING 07.09.2022


REVISION :

SHEET TITLE :
GROUND FLOOR
PLAN & ELEVATION
AS PROPOSED

SHEET NO. :

PL100



Figured dimensions shall be taken in preference to scaled dimensions and any discrepancies or errors are to be referred to the Designer. Contractors, sub-contractors and suppliers must verify all dimensions on site before commencing work or making any fabrication drawings. © Copyright Reserved.

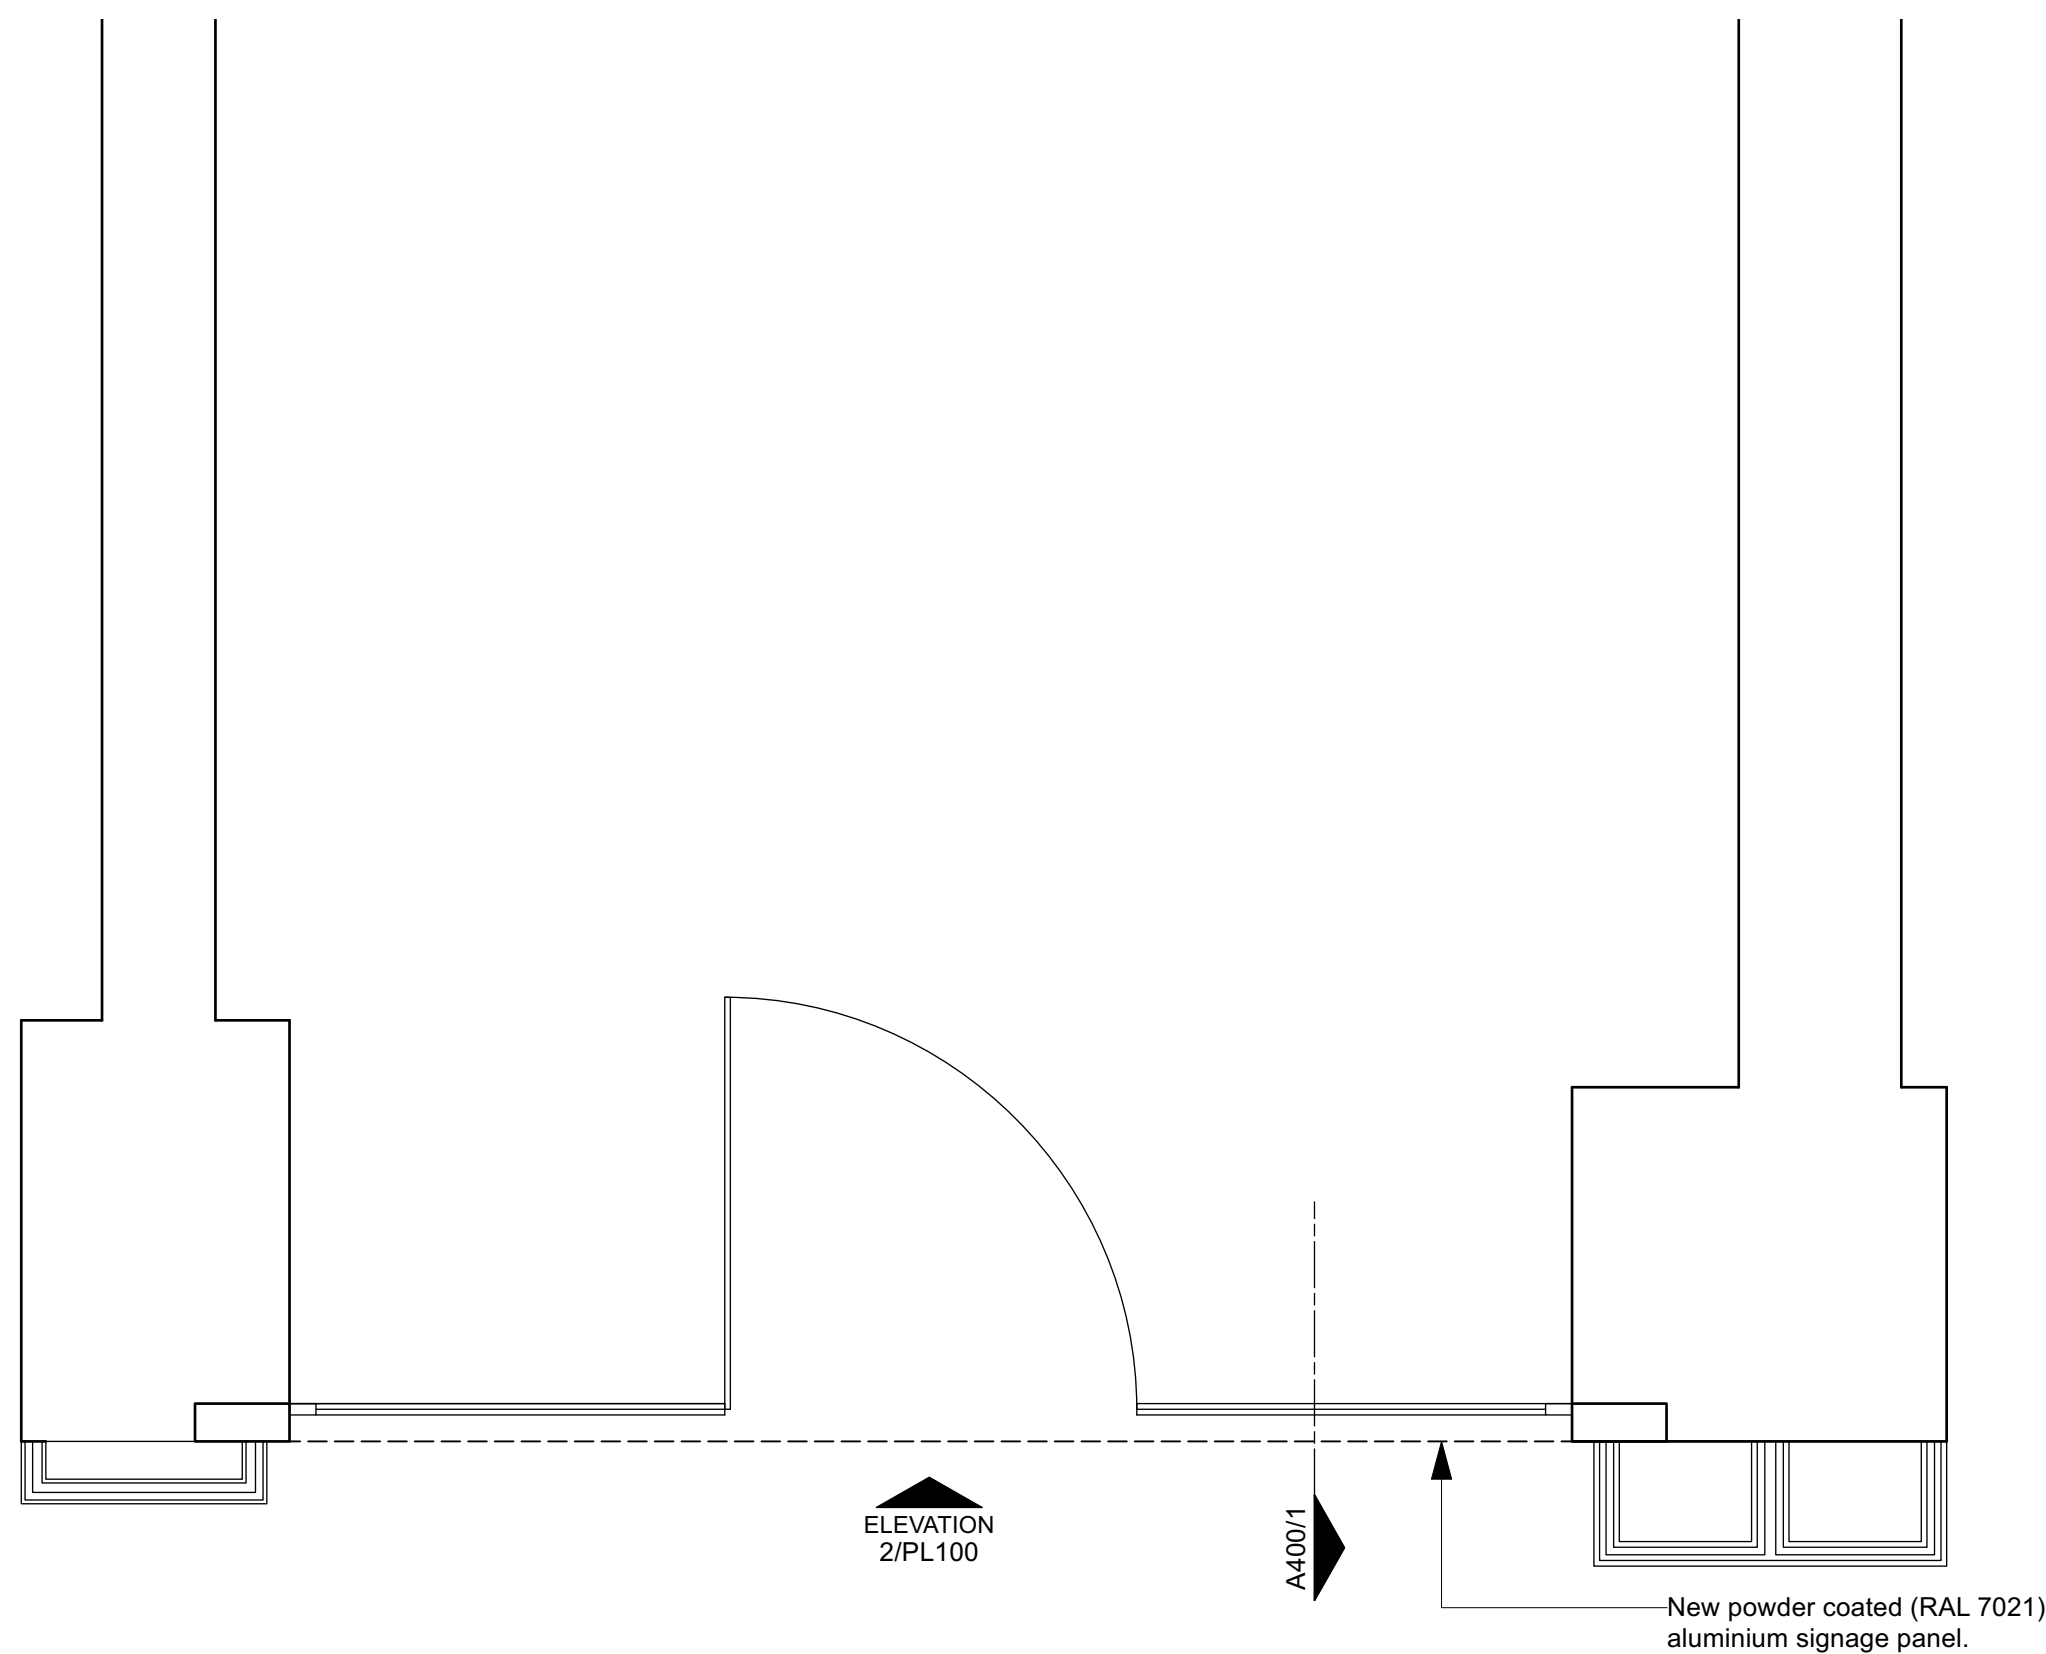

1 PART GROUND FLOOR PLAN

PL100

SCALE: 1:20@A1

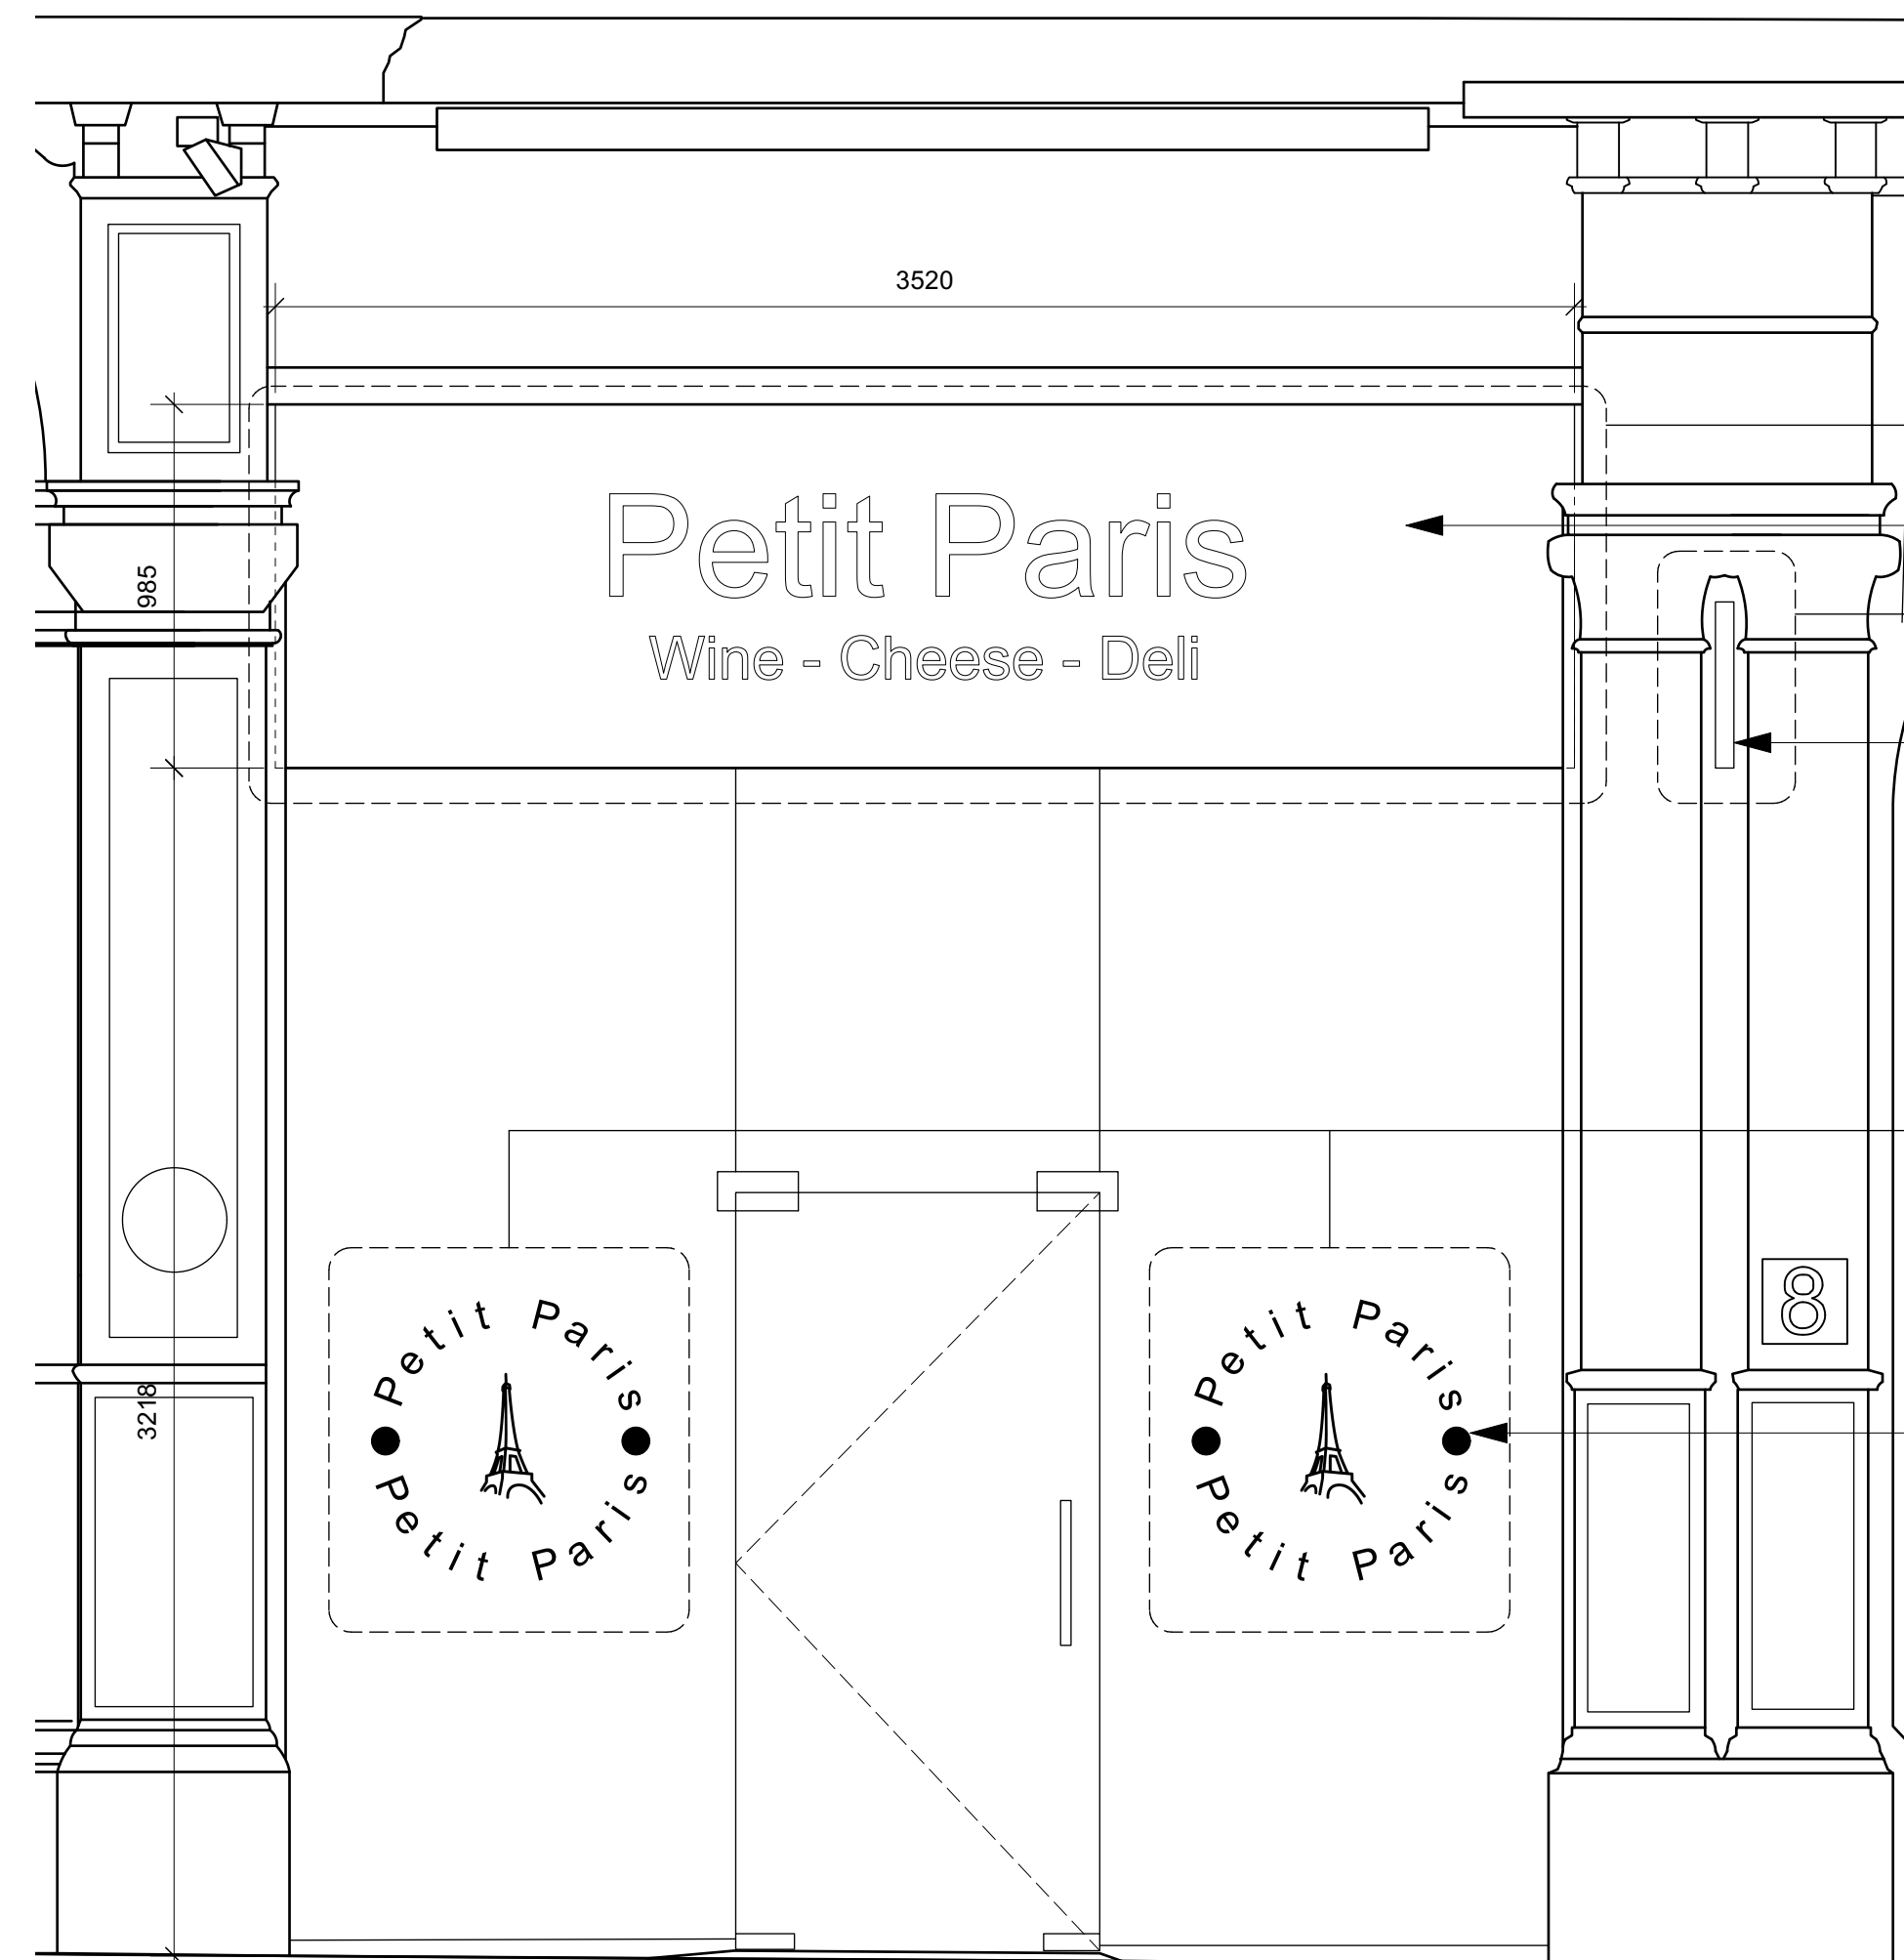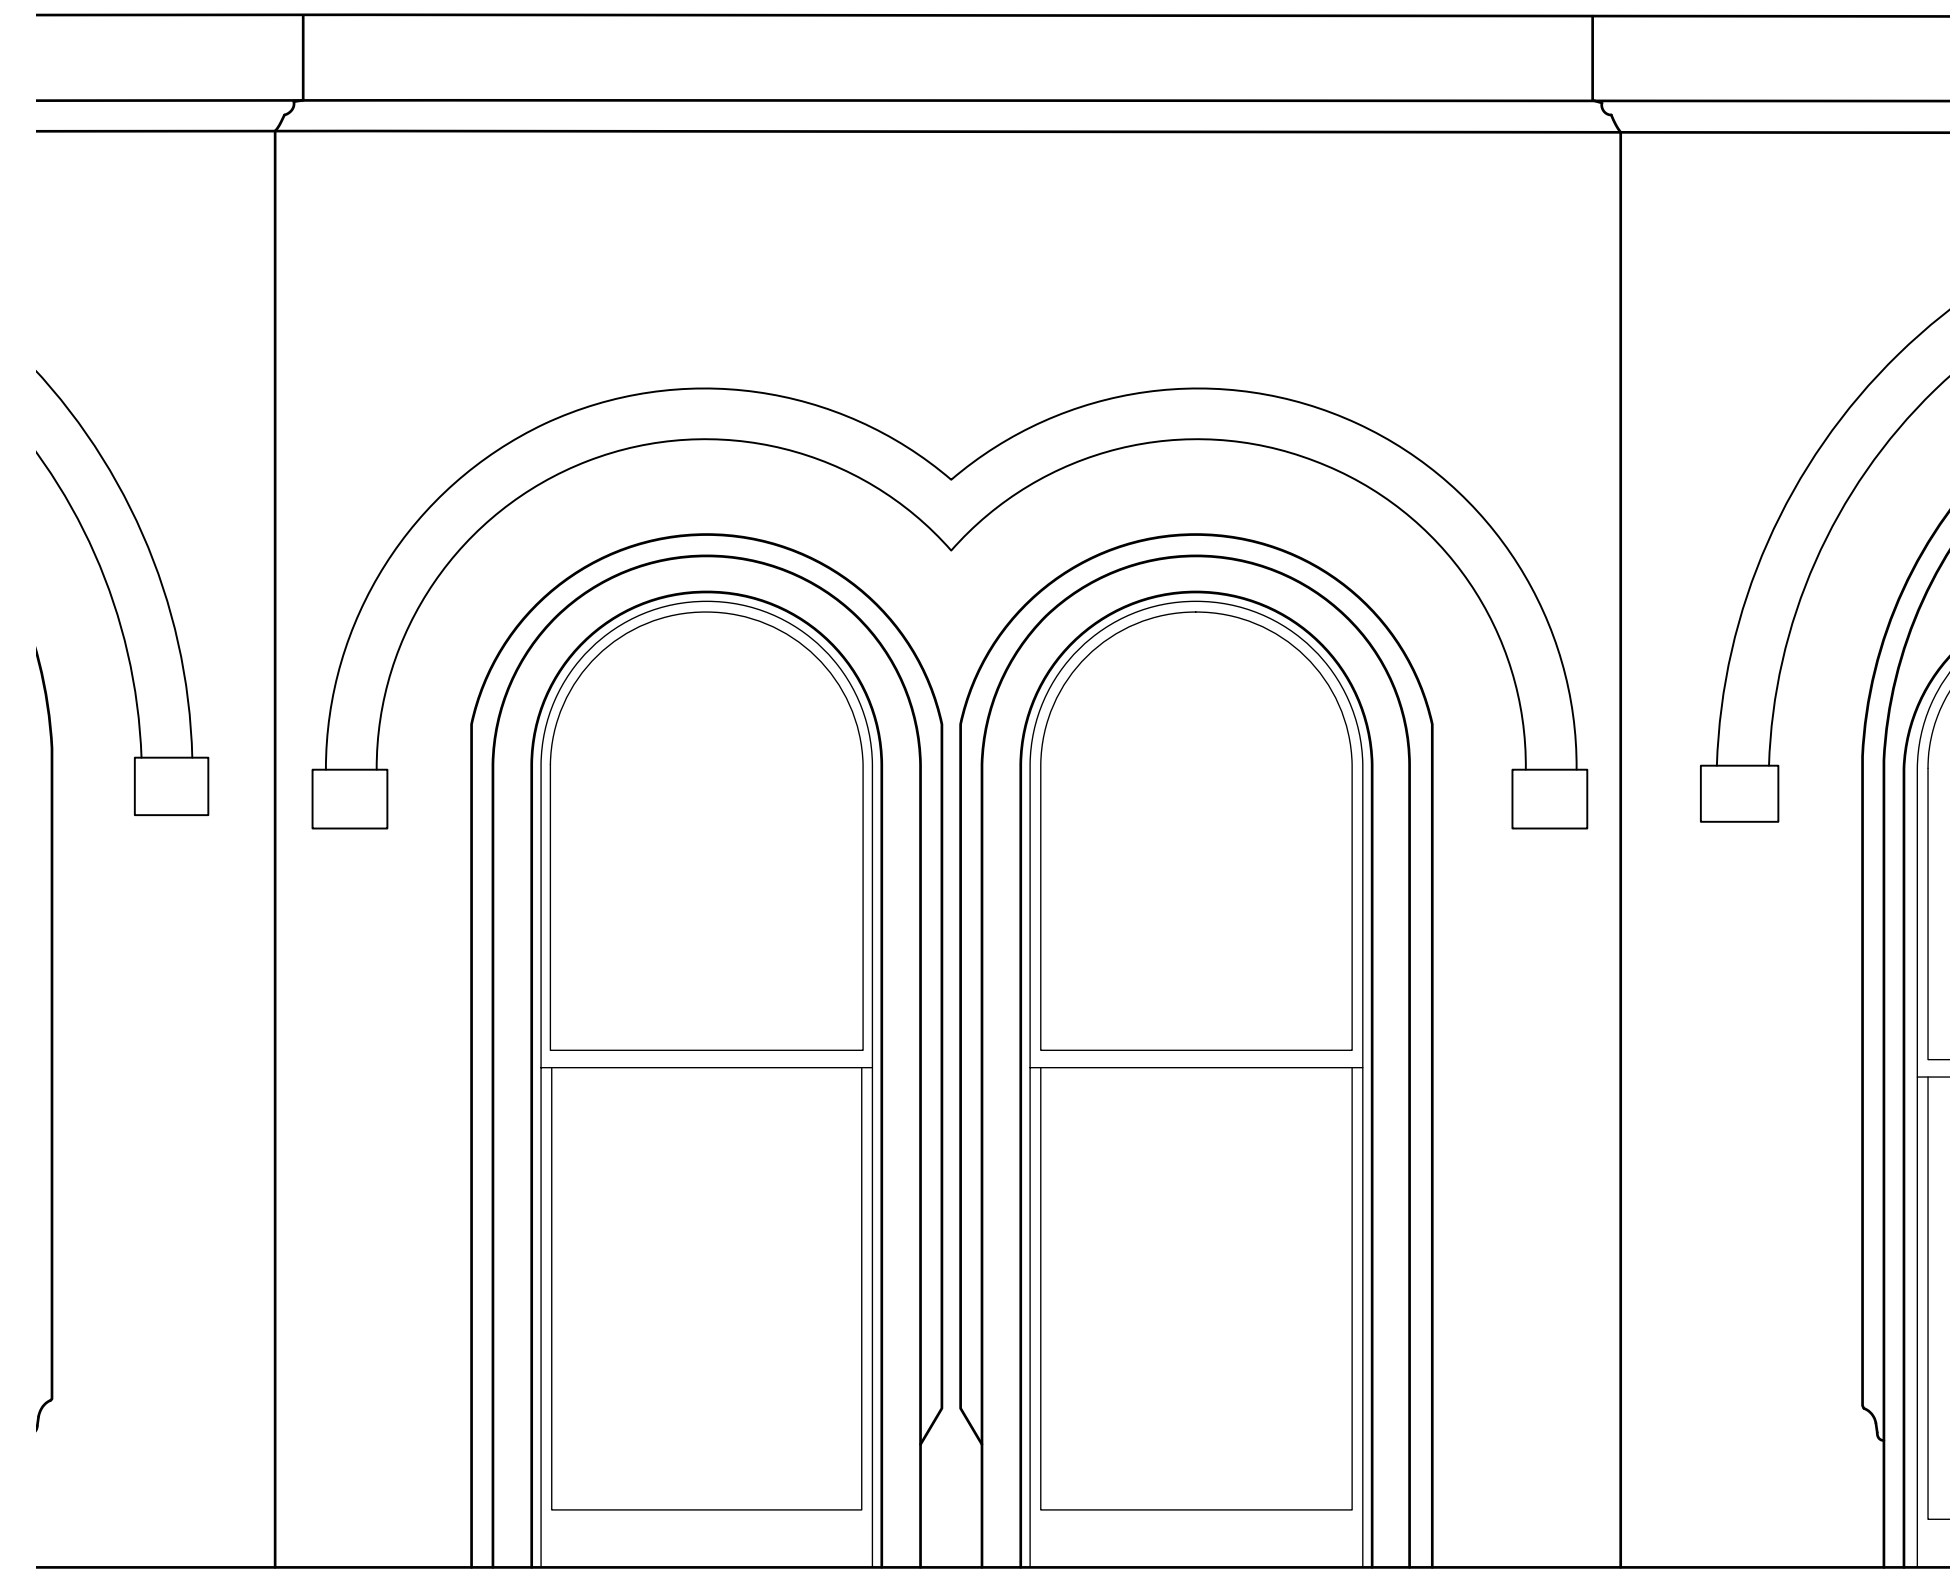

2 SHOPFRONT ELEVATION

PL100

SCALE: 1:20@A1

