


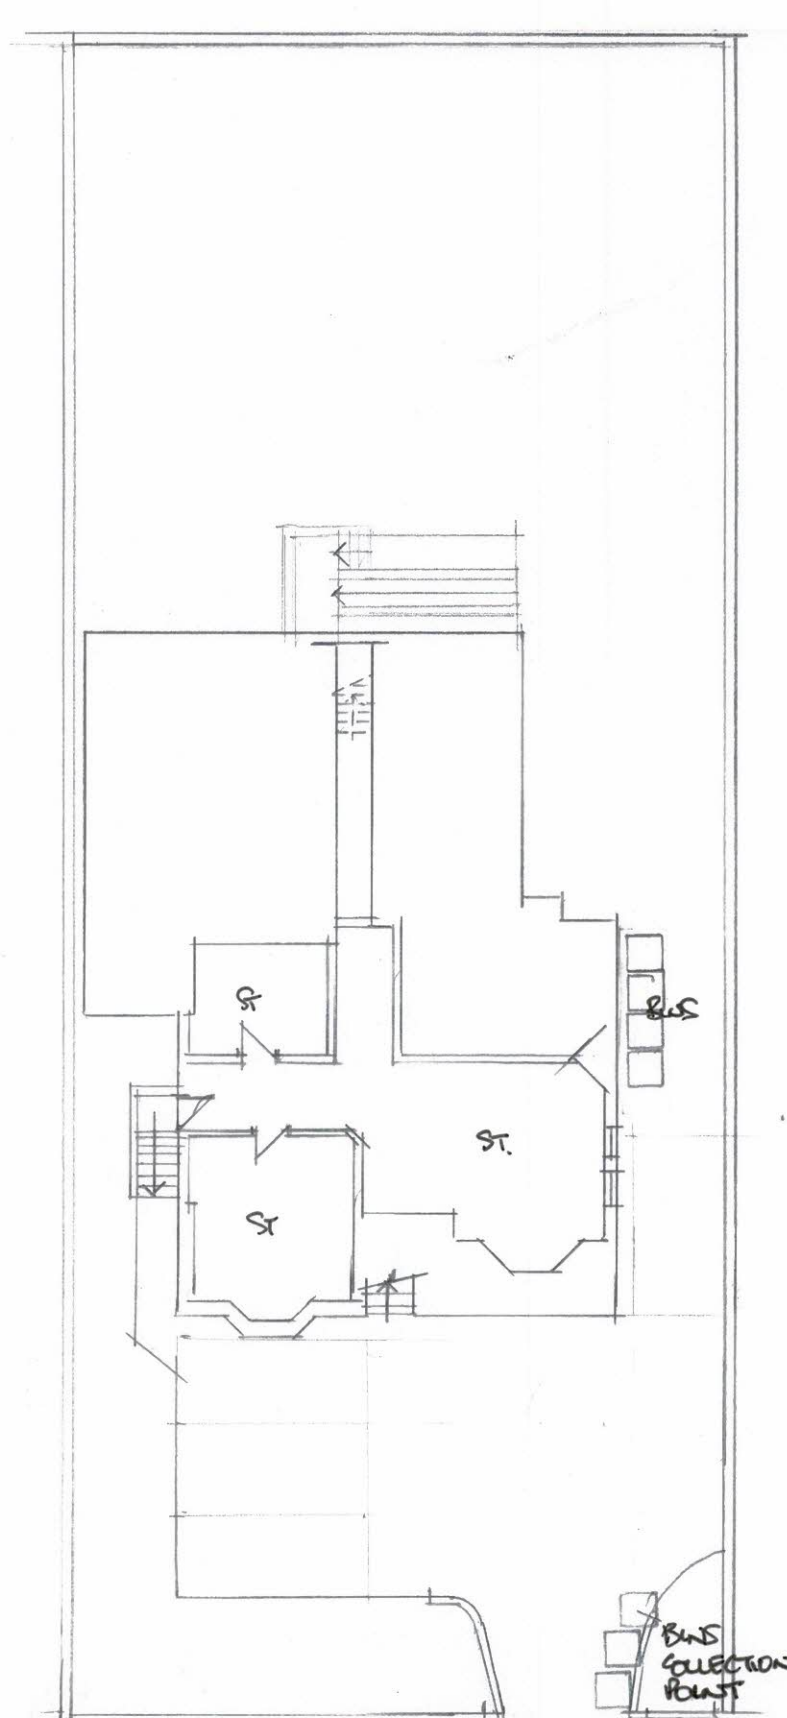

Site Plan as Proposed
276 Wilbroham Road M16 8WP

scale 1:200 at A4