


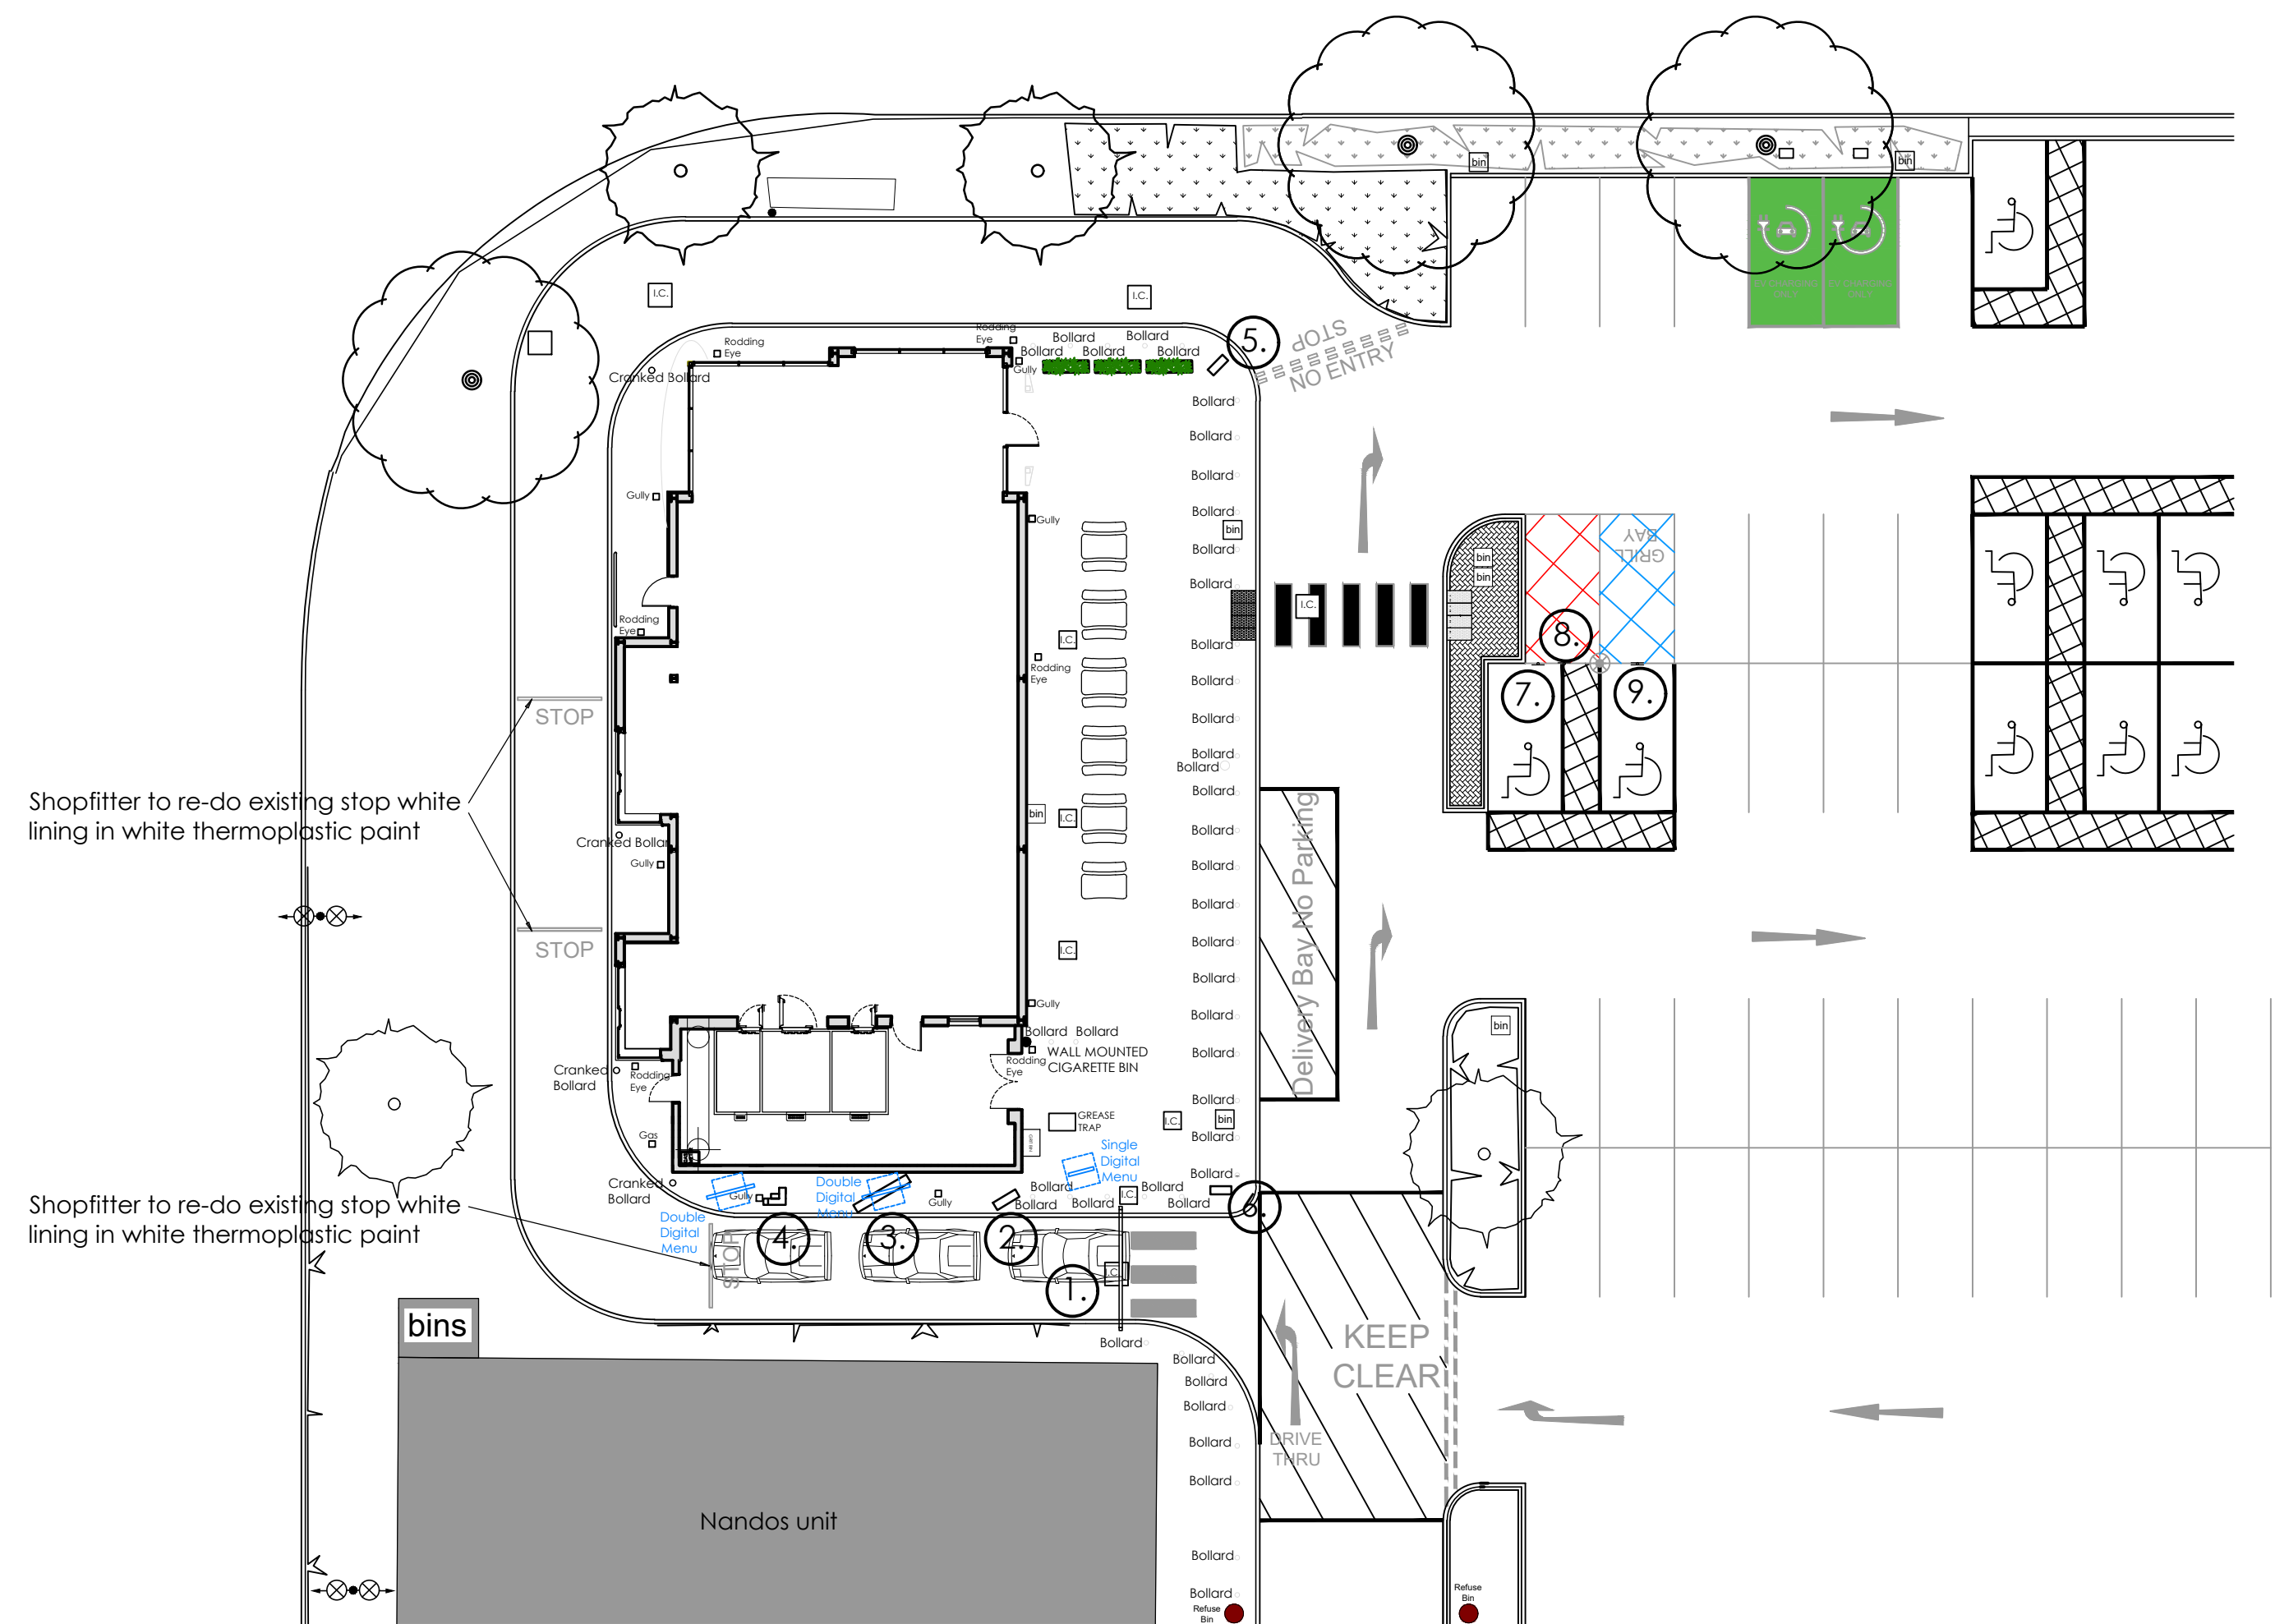


Proposed site plan
scale - 1:200 @ A1 / 1:400 @ A3

Shopfitter to replace bin stickers to
7no. existing external bins




proposed red/white KFC letters cross section -
scale - 1:50 @ A1 / 1:100 @ A3

PROPOSED EXTERNAL SIGNAGE SCHEDULE		
sign no.	signage image (nts)	description
1.		new speaker post existing concrete base & power / date ducts to be used

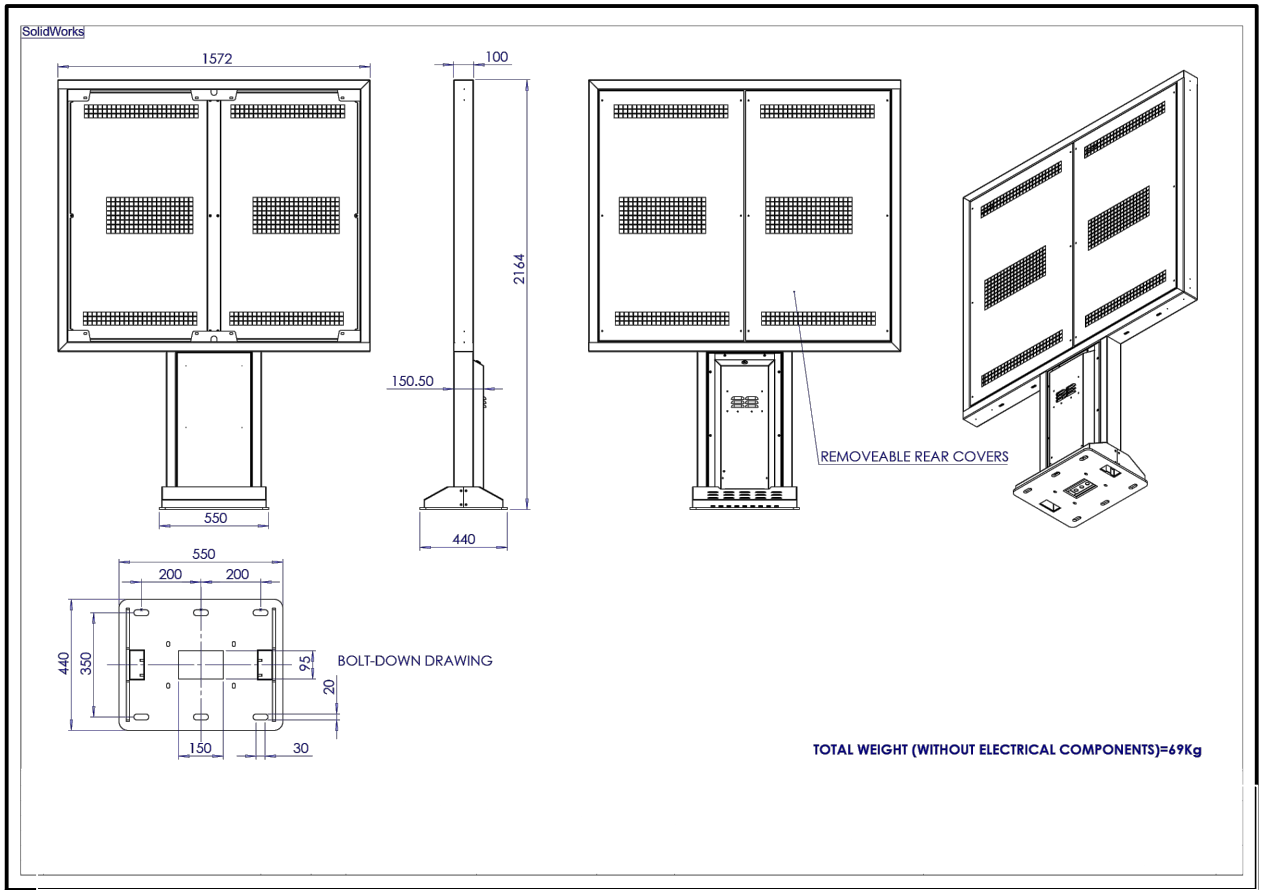

digital menu board detail
not to scale

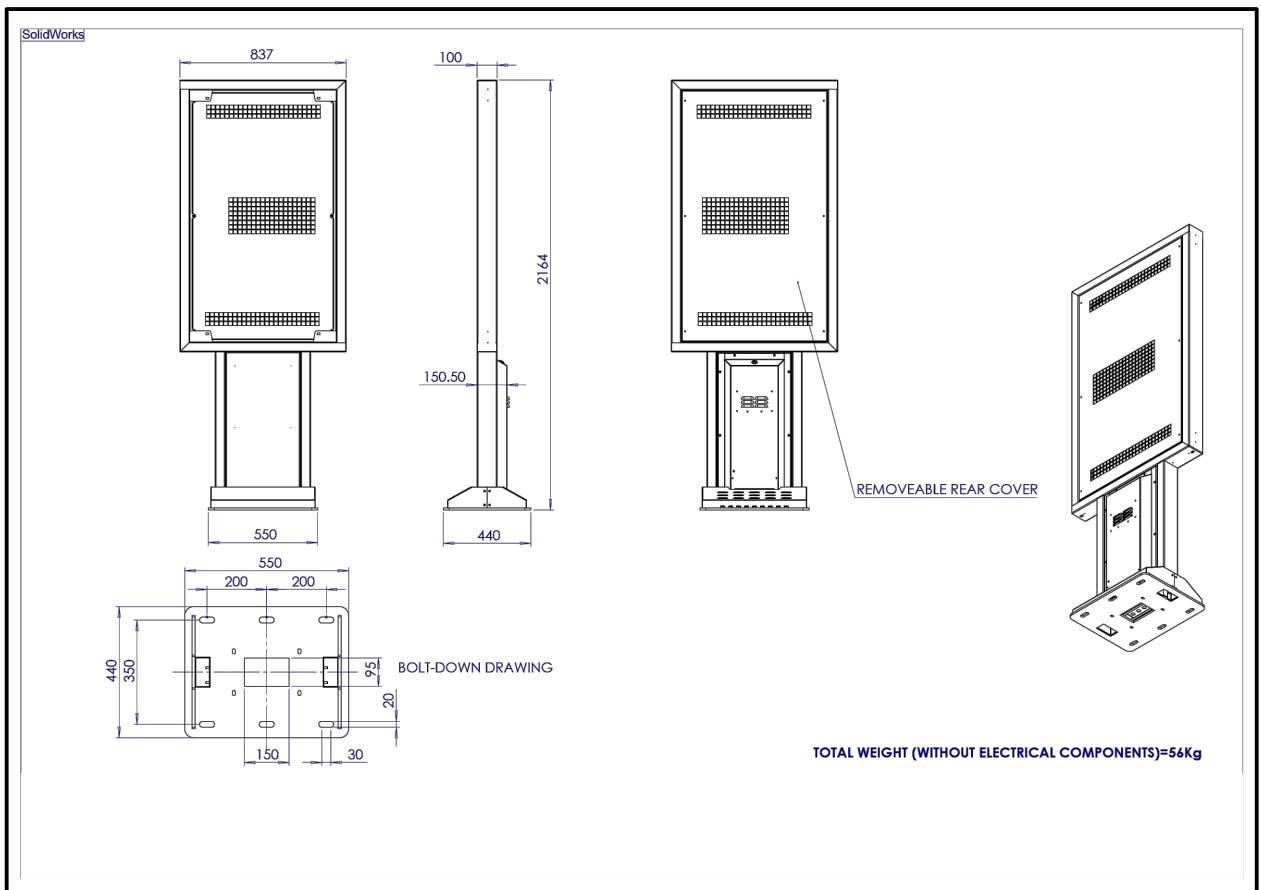

digital leader board detail
not to scale

© copyright 2022
This drawing and the copyrights and patents therein
are the designer's property and may not be used or
reproduced - only under contract.

ALL DIMENSIONS TO BE CHECKED ON SITE.
DO NOT SCALE FROM THIS DRAWING EXCEPT FOR THE
PURPOSES OF LOCAL AUTHORITY PLANNING

rev	date	description
c	17-10-22	Updated as per planning officers request
B	17-10-22	Updated as per planning officers request
A	31-08-22	replaced bin stickers; replaced estate sign (no longer provisional)

Frank Belshaw
Building Surveyors Limited

Wheatley springs barn, Wheatley lane road,
Barrowford, Nelson, Lancashire, BB9 6QS.
Tel No. (01282) 699668 Fax No. (01282) 602447



REFRESHER

store address
MANCHESTER FORT
MANCHESTER
CHEETHAM HILL ROAD
LANCASHIRE
M8 8EP

KFC UKI

drawing title
PROPOSED
SITE PLAN & SIGNAGE DETAILS

drawn by	checked	date
JC	----	24/08/2022
store no.	scale	
5427	1:200 @ A1	

KFC drawing no.	FB ref.	revision
5427/2017/ADV	2022/80	C