


General Notes
01: Dimensions must not be scaled from this drawing. If in doubt, please ask.
02: All dimensions are in millimetres unless noted otherwise.
03: All dimensions should be verified on site before proceeding with the work.
04: TADW Architects shall be notified in writing of any discrepancies.
05: © TADW Limited (UK) 2015

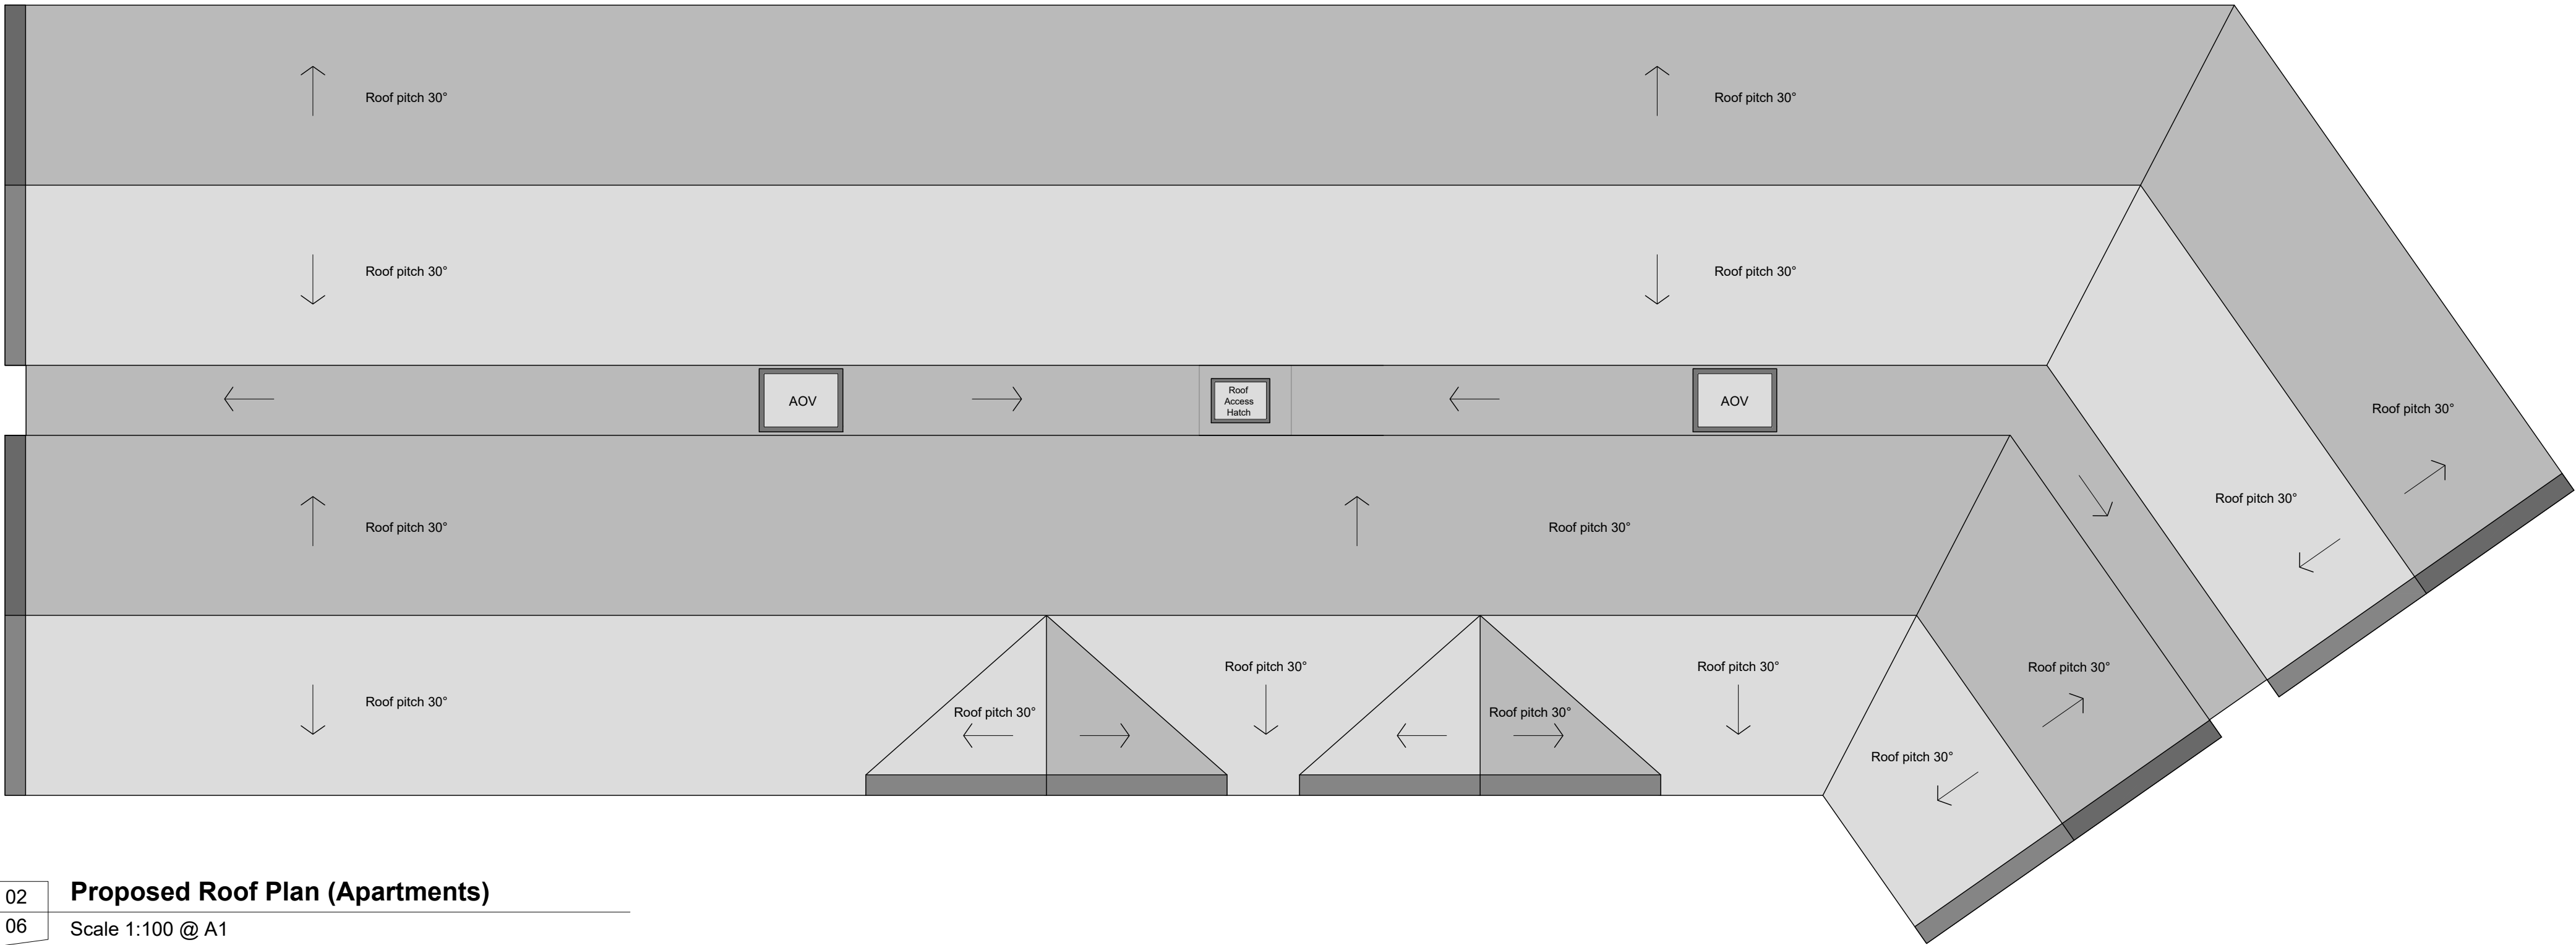

02 **Proposed Roof Plan (Apartments)**
06 Scale 1:100 @ A1



01 **Proposed Second Floor Plan (Apartments)**
06 Scale 1:100 @ A1

P4	Planning application submission	19.10.22	KM	MH
P3	Issued for comments	13.10.22	KM	MH
P2	Issued for comments	06.10.22	KM	MH
P1	Issued for comments	06.10.22	KM	MH
Issue	Description	Date	Drawn	Checked

Drawing Status
P - Planning | T - Tender | C - Construction | R - As Record

For Approval



Six St. Petersgate Stockport Cheshire SK1 1HD
Ph 0161 477 6158 Fx 0161 480 8342 mail@tadw.co.uk www.tadw.co.uk

Client **Watson Construction Ltd**

Job **Levenshulme Road Gorton**

Title **Proposed Floor Plans (Apartments) Sheet 2 of 2**

Scale **1:100 @ A1**

Note - Prints from PDF files may not be to scale, check accuracy against scale
10m
1:100

Job Number 221310	Drawing Number 06	Issue P4
-----------------------------	-----------------------------	--------------------