


KEY:

 Planning application boundary

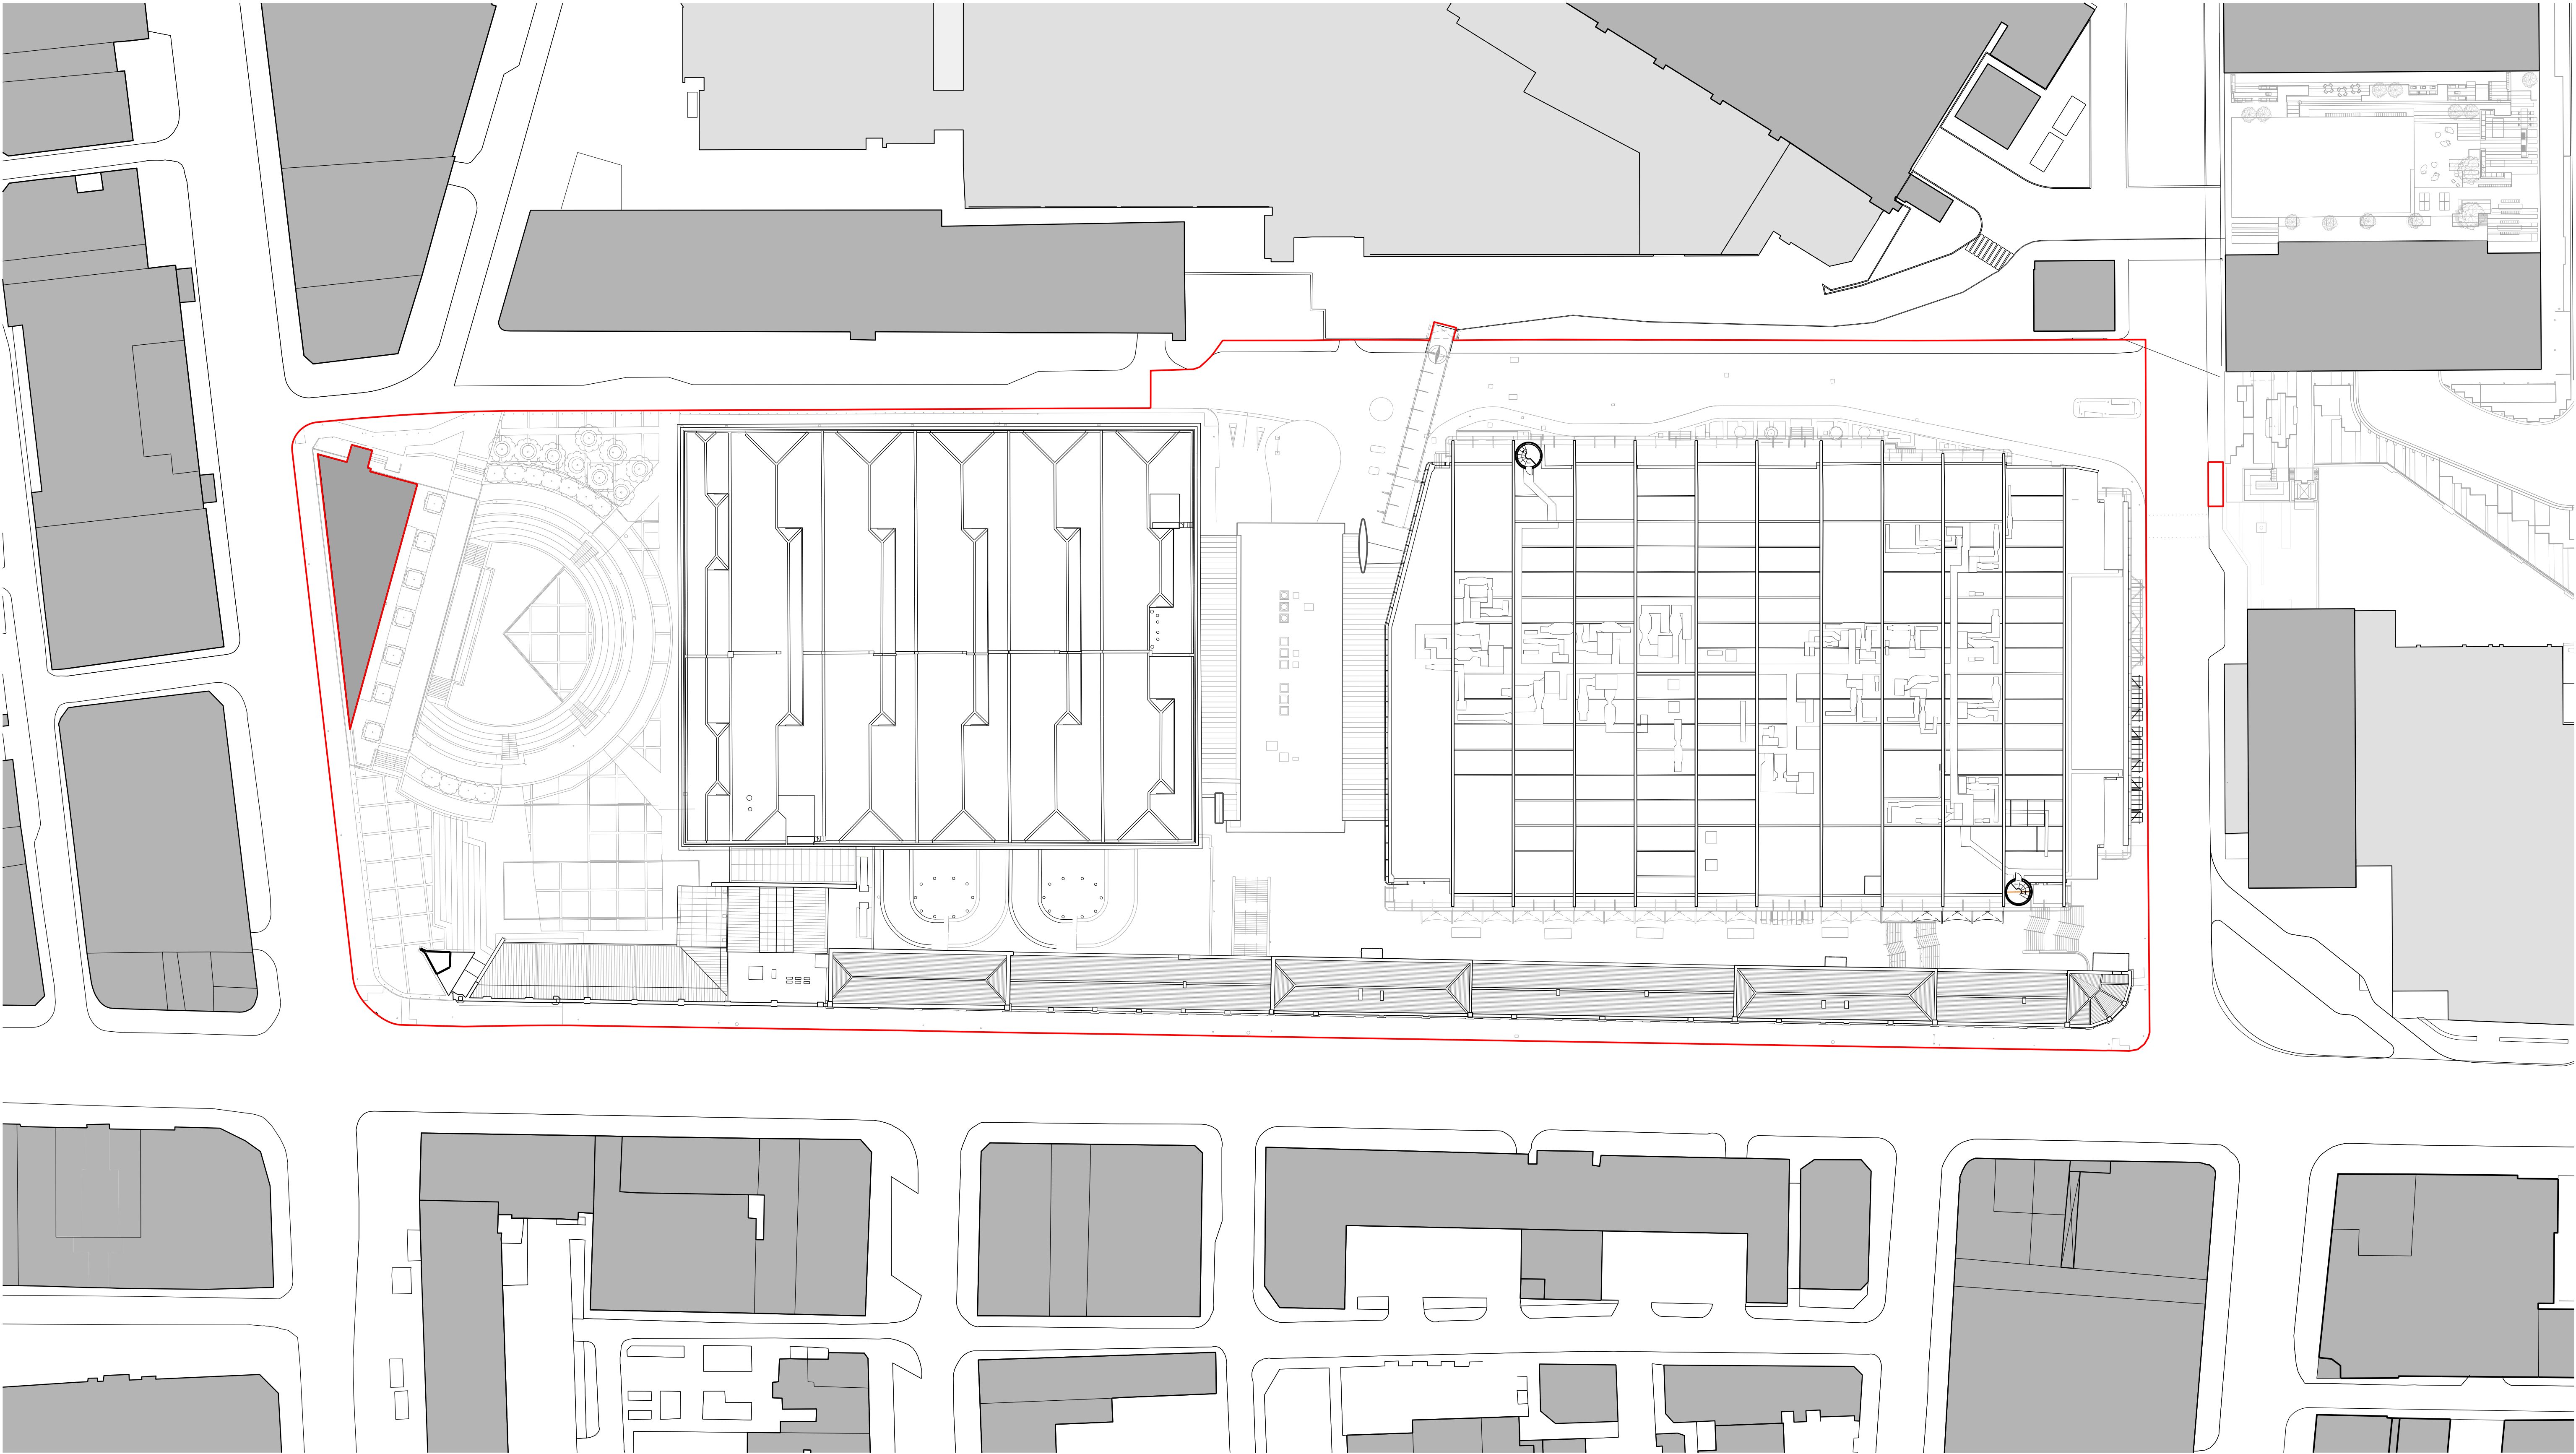


This drawing is copyright.
Do not scale off dimensions.

All dimensions to be checked on
site by contractor.

Contractor to report and dimensional
discrepancies, errors or omissions
prior to commencing on site.

NORTH

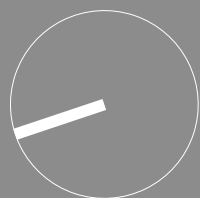

Rev	Date	Comment
P01	22-11-2022	Planning Submission

Project Title
Great Northern

Status
PLANNING

Drawing Title
Existing Site Roof Plan

Job No
10422

Scale

1:500 @ A1

Drawing No
10422-SHP-Z0-A-B5D9-G100-XP-RF-001

Revision
P01

simpsonhaugh

MANCHESTER
+44 (0)161 835 2345

LONDON
+44 (0)20 7549 4000