



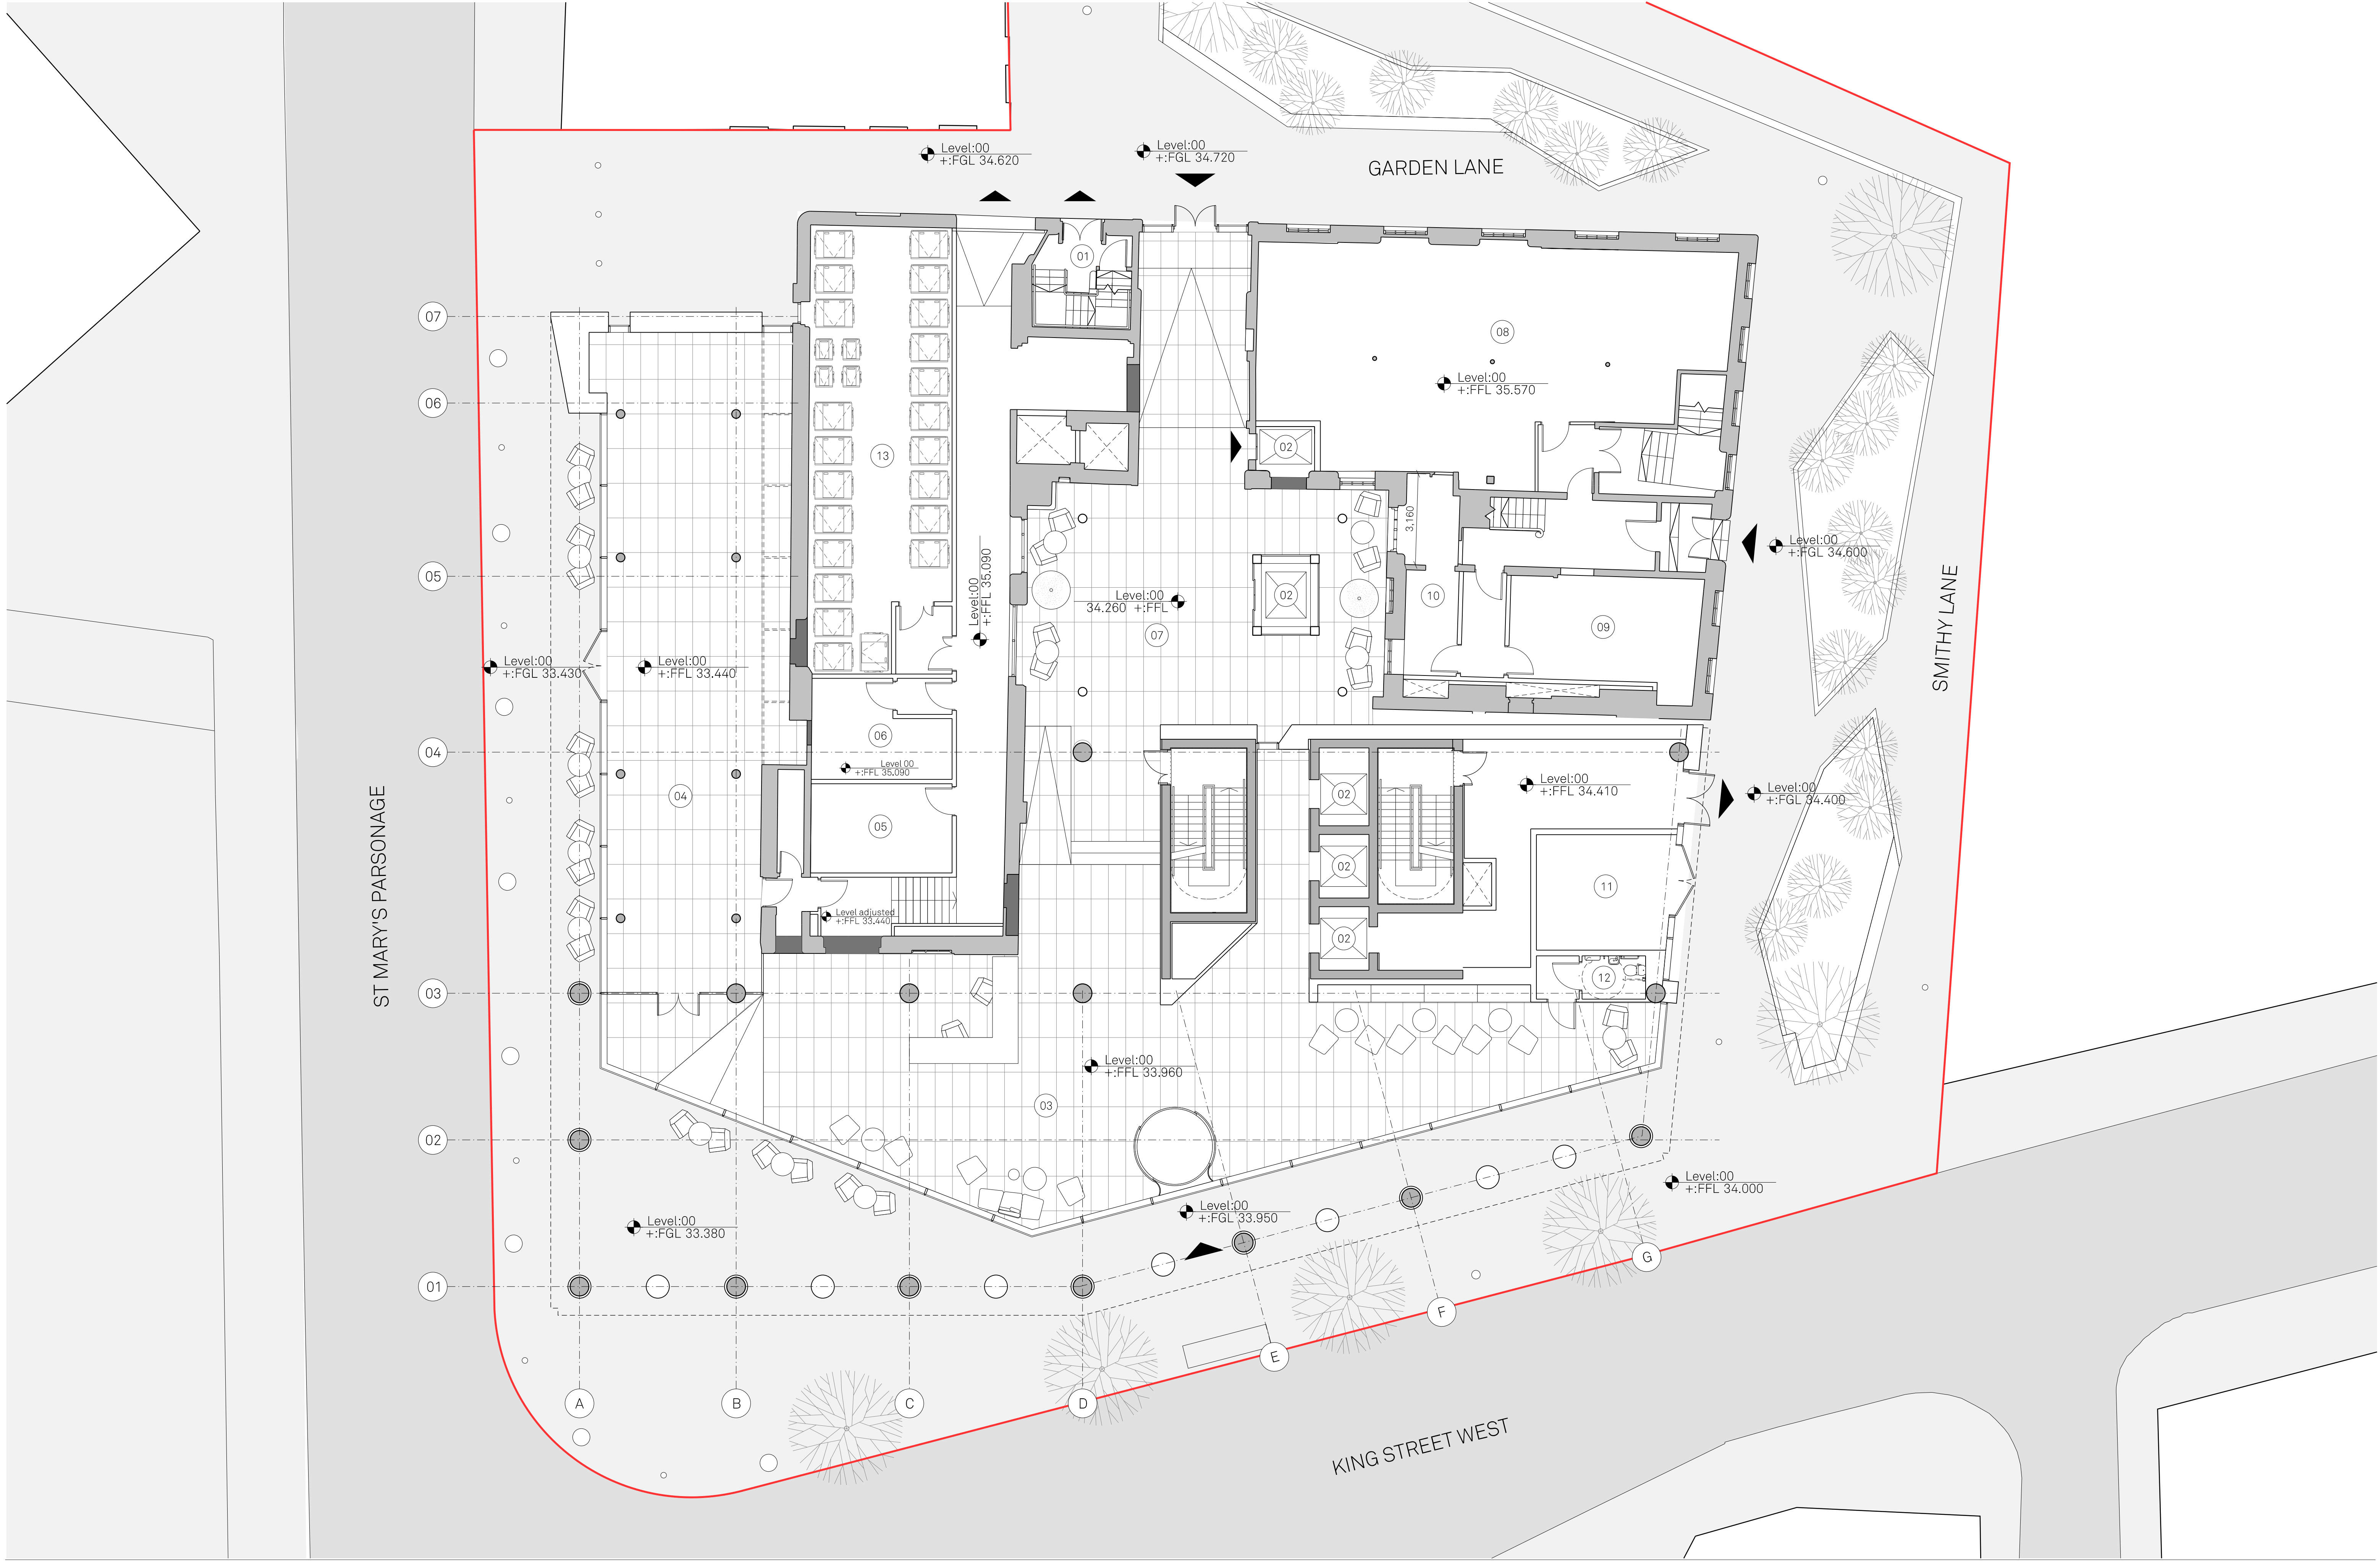

Notes:
Site Boundary

PLAN KEY:

- | | | | | | | |
|-------------------|-------------------|------------------------|--------------|---------------------|------------------|-----------------|
| 01 Existing Stair | 03 Main Reception | 05 Building Management | 07 Courtyard | 09 Generator | 11 Substation | 13 Refuse Store |
| 02 Lift | 04 Retail Unit | 06 Comms' Room | 08 Gym | 10 Secondary Comms' | 12 Accessible WC | |

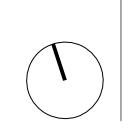

Project Name:
27-31 King St
West & The
Carriage Works
Drawn: RW
Checked: JC
Details:

Title:
Proposed Ground
Floor Plan
Status:
Information

Scale:
1:100 @ A1
Project:
107
Drawing No:
B1_02_2200
Rev:
-

Jon Matthews Architects
Union, 2-10 Albert Square, Manchester, M2 6LW
0161 974 3690

Copyright of this drawing is vested in Jon Matthews Architects and must not be copied or reproduced without written consent. Figured dimensions only are to be taken from this drawing. Do not scale from this drawing. For full company disclosure please visit www.jonmatthewsarchitects.com