



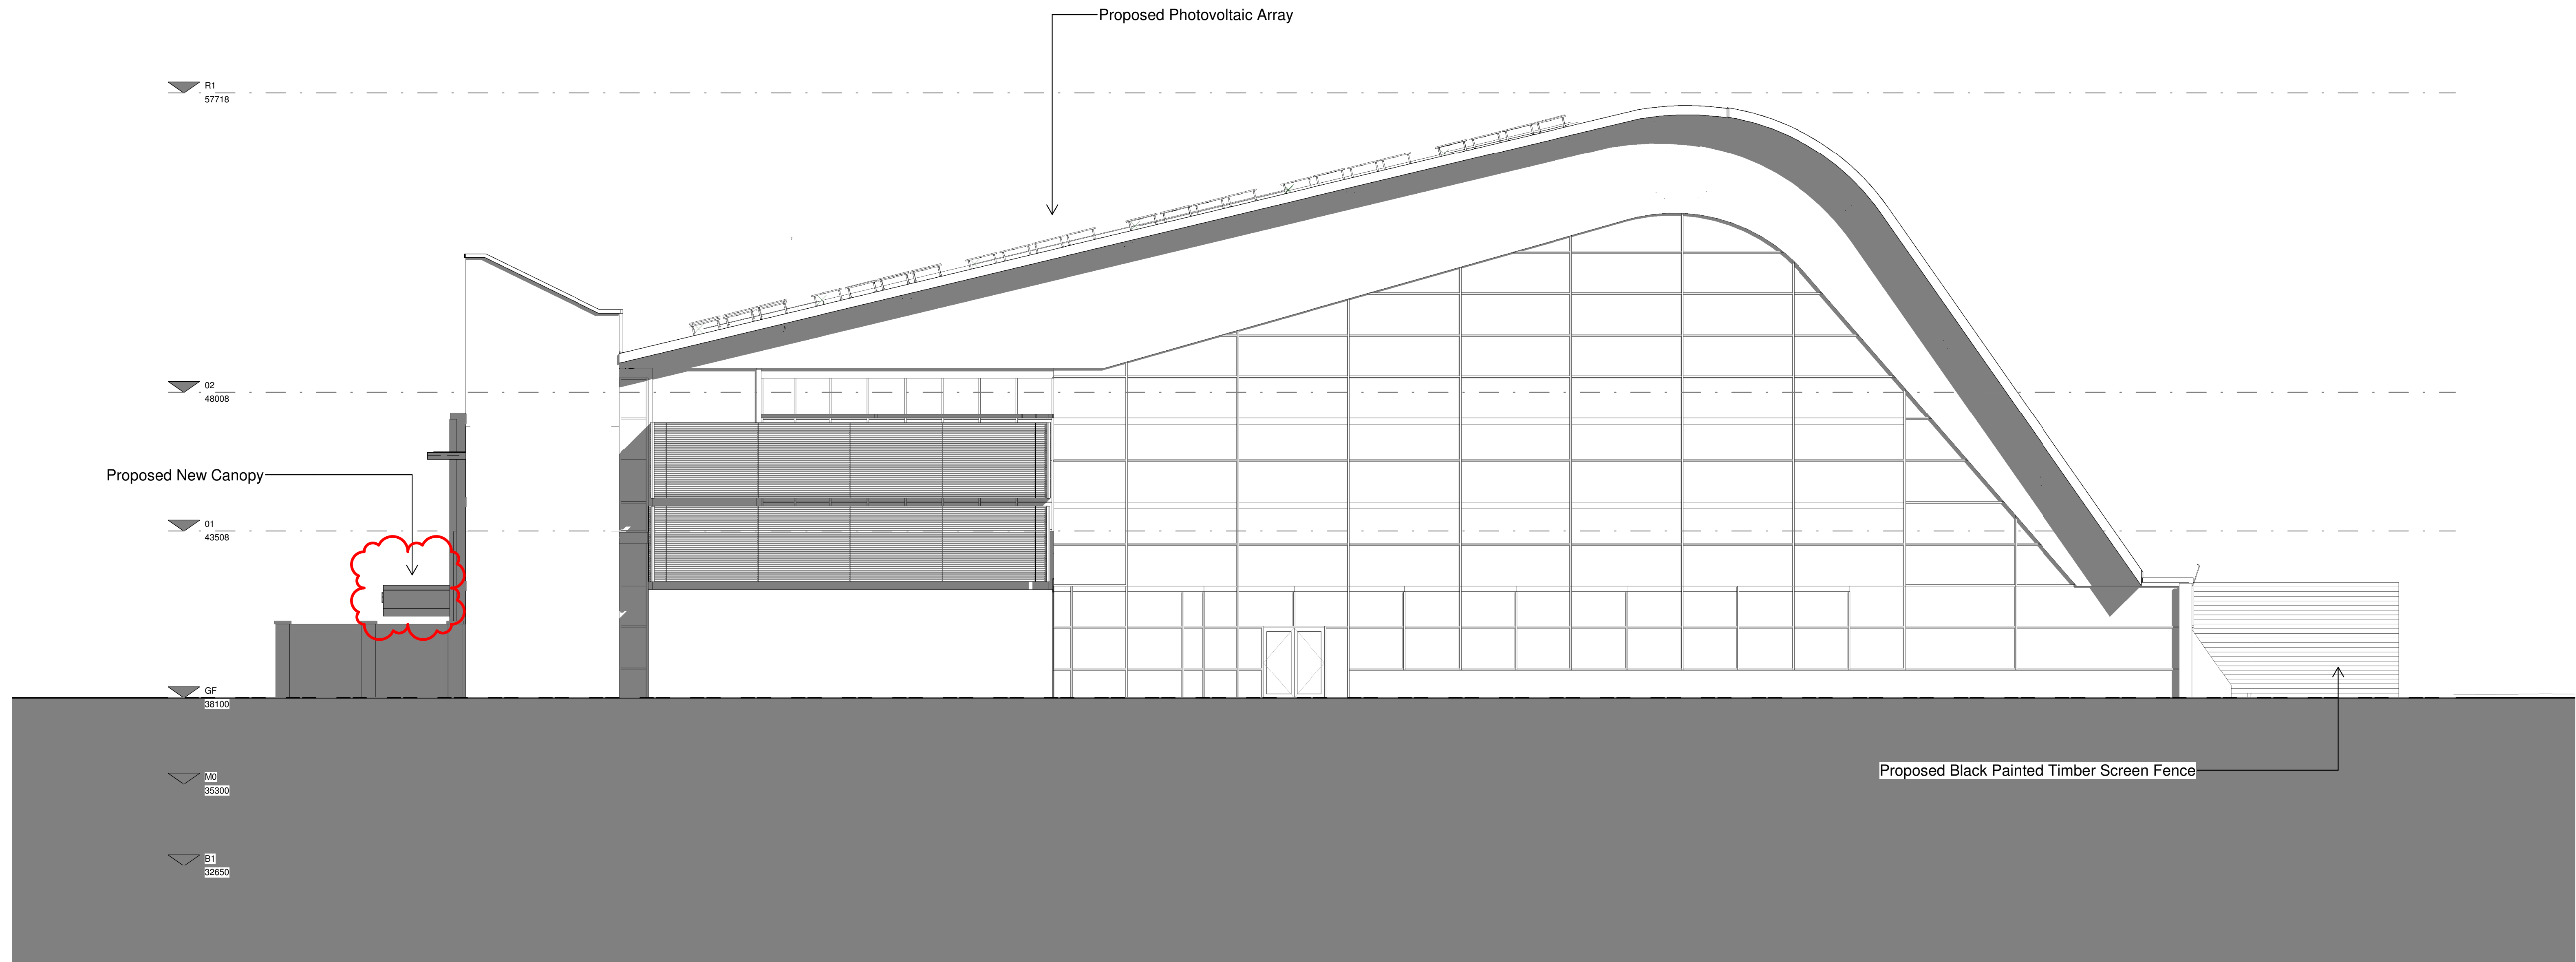

01 | East Elevation
1 : 100

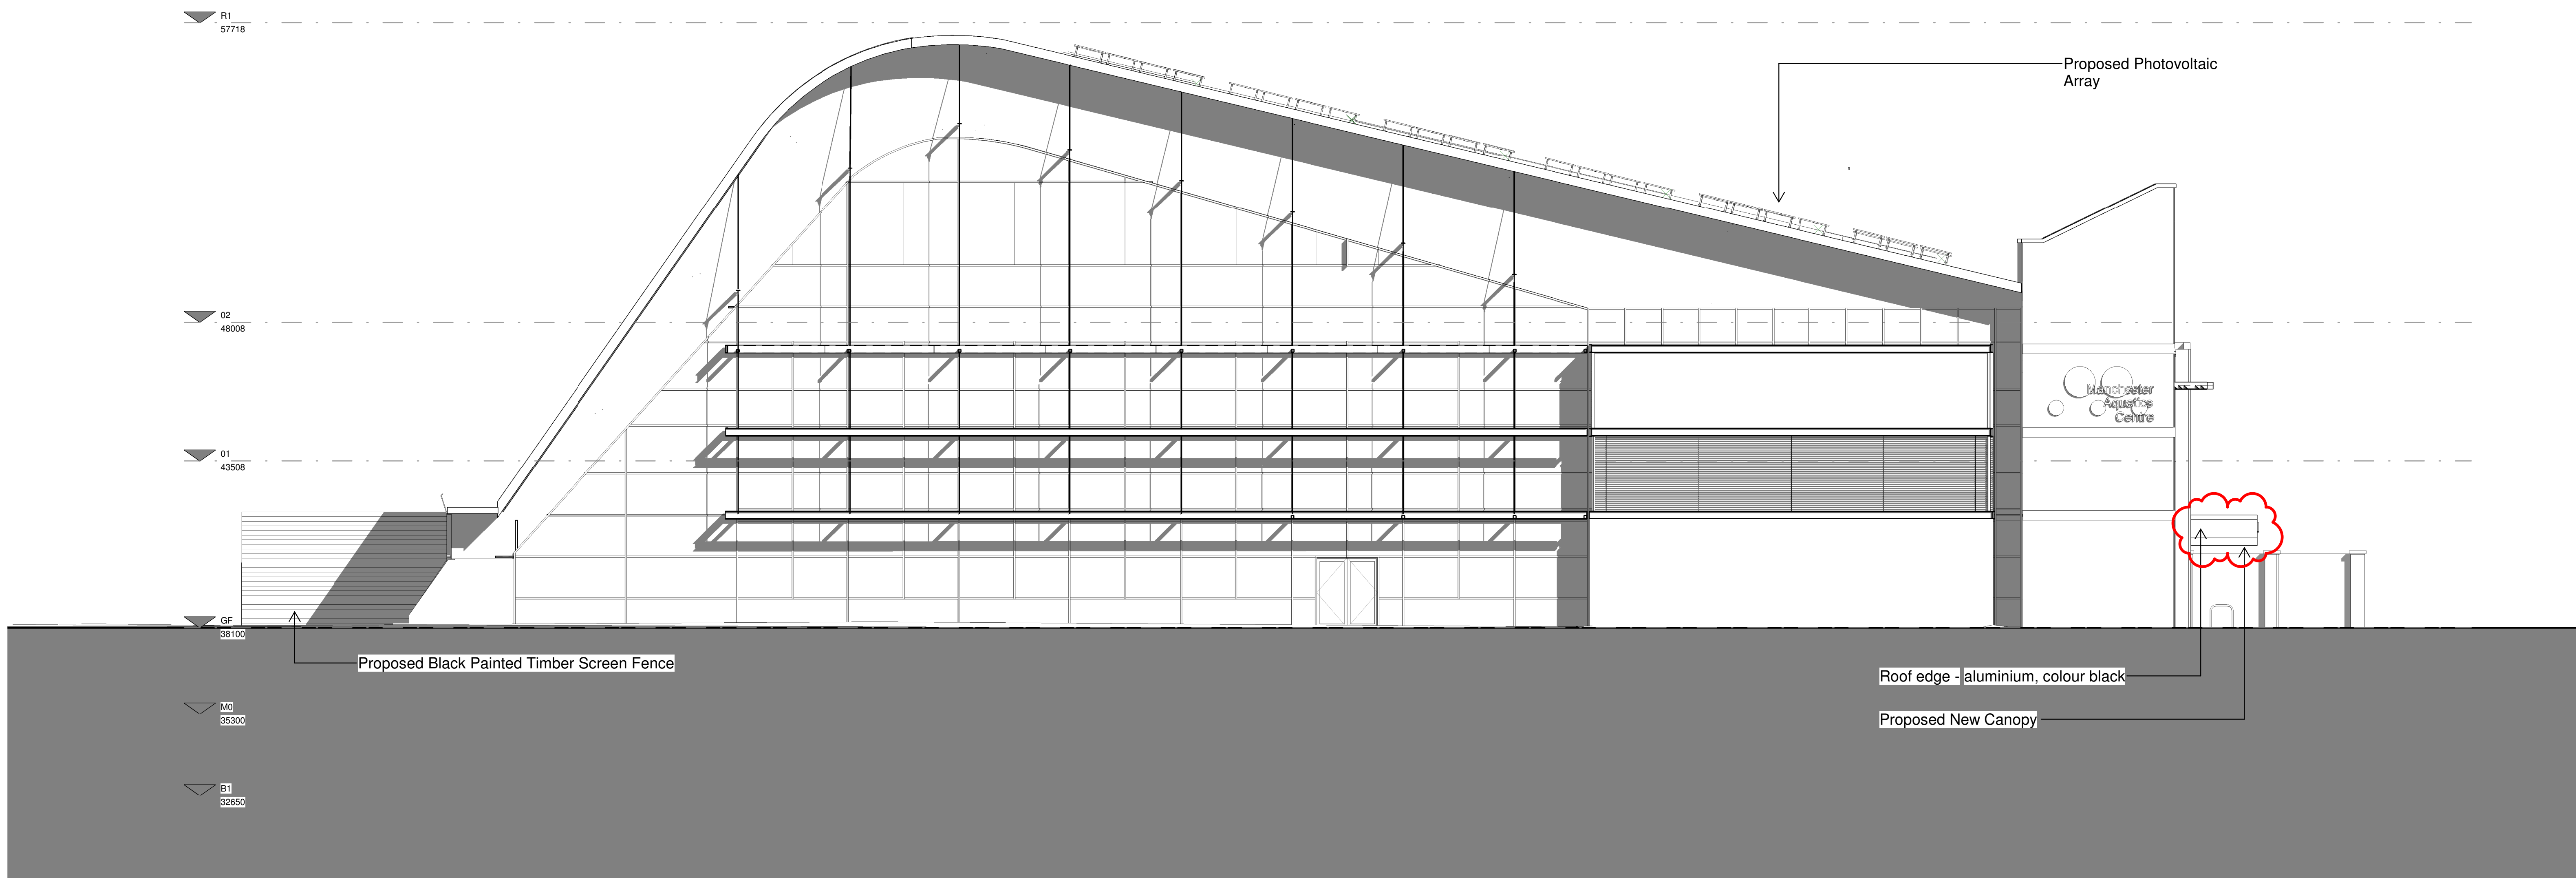

03 | West Elevation
1 : 100

REV	DATE	BY	REVISION NOTES
A	30.06.21	DAS	Photovoltaic array indicated & ASHP compound located.
B	22.07.21	CU	Stage 3 issue.
C	28.08.21	CU	Planning Issue.
D	12.10.21	CU	Planning Issue. Door security note and new shutter locations indicated.
E	17.01.22	CU	Stage 5 issue - QA verifications.
F	20.07.22	CU	Planning Issue.

notes:
Levels and Geometry based on Existing Survey.

SECURITY:


Internally mounted new shutter doors. -----

All external doors (single and double leaf) must be compliant with and certified to BS PAS 24:2012, STS02, or LPS 1175 SR2.

All sliding doors should be tested and certified to EN1 1627-30 (WK2+) and incorporate laminated glazing, have multi-point locking (preventing sliding and lifting).

Guardrail and walkway system information is awaited to be included on the drawings.

keyplan:

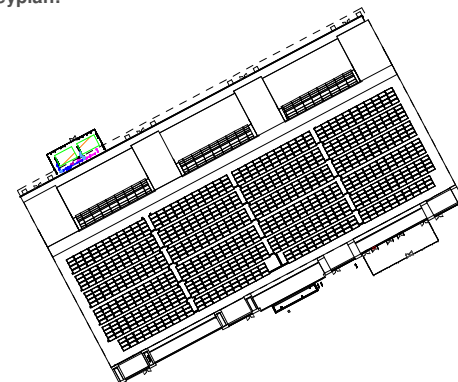

client:
Manchester City Council
project:
Manchester Aquatics Centre
title:
Proposed East & West Elevation
POZZI job no:
PS471
BIM drawing no:
MAC-PAL-Z0-ZZ-DR-A-3001

status:
Planning
revision:
C2
drawing no:
3001
date:
30/06/2021
scale:
As indicated
drawn by:
CU

pozzoni

Woodville House
2 Woodville Road | Altrincham | W14 4 2TH
t: 0161 825 7948
e: arch@pozzoni.co.uk
w: www.pozzoni.co.uk