


If in doubt, ask. All discrepancies to be reported to the architect before manufacture, fabrication
Drawings are to be read in conjunction with all relevant specifications and consultant information

This drawing is not to be re produced without express permission of the architect and only used for the purposes shown within the titleblock status bar. This drawing and all associated designs indicated remain the copyright of the architect.

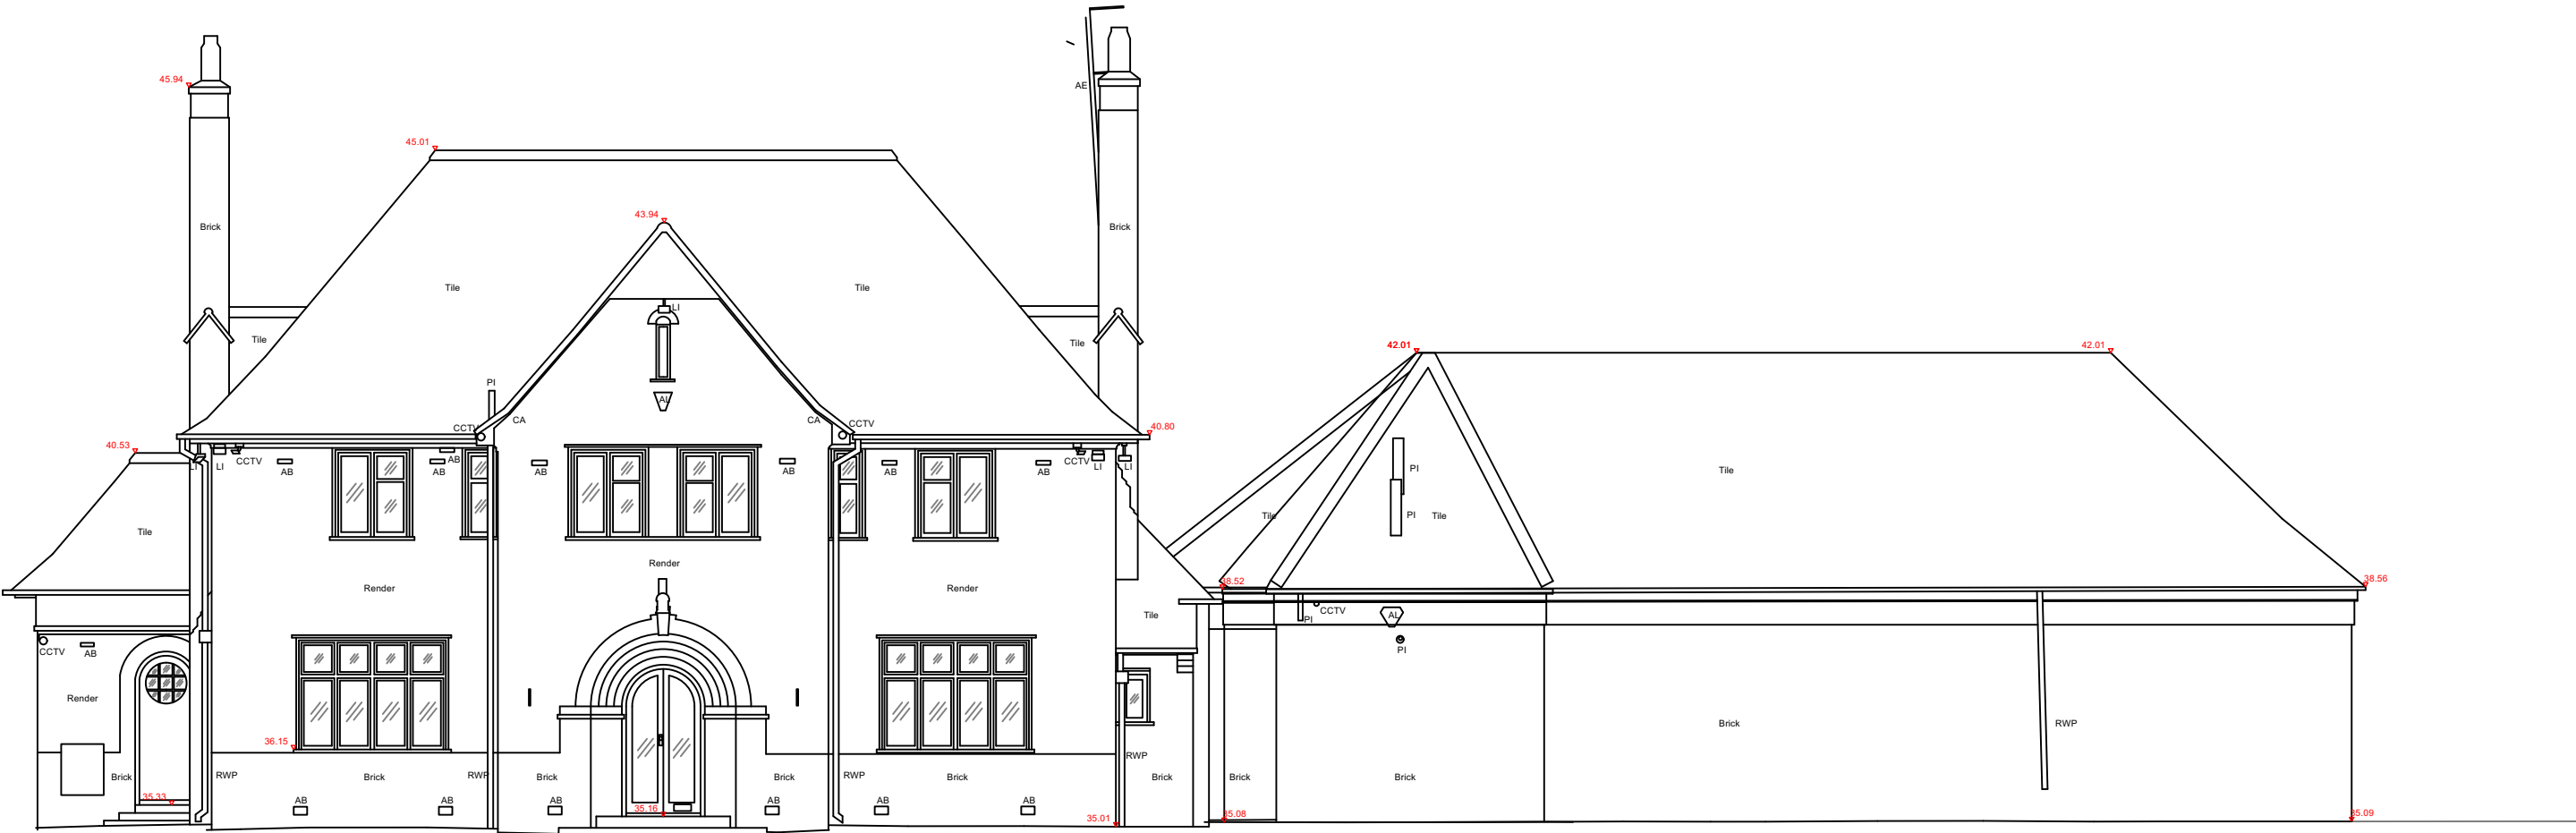

1

Existing Front Elevation

Scale: 1:100

Elevation 1

Elevation 6

Lancaster Road

Existing First Floor Plan

dwg 2143-003 rev -

scale 1:100 @ A3

issued Prelim

date 21/09/2022 drawn MM checked

mcnulty architects

RIBA

mcnulty architects Ltd
Designworks
The Colony Willmow
Albionham Road
SK9 4LY
info@mcnultyarchitects.com