


2

Rear Elevation Detail

Scale: 1:50

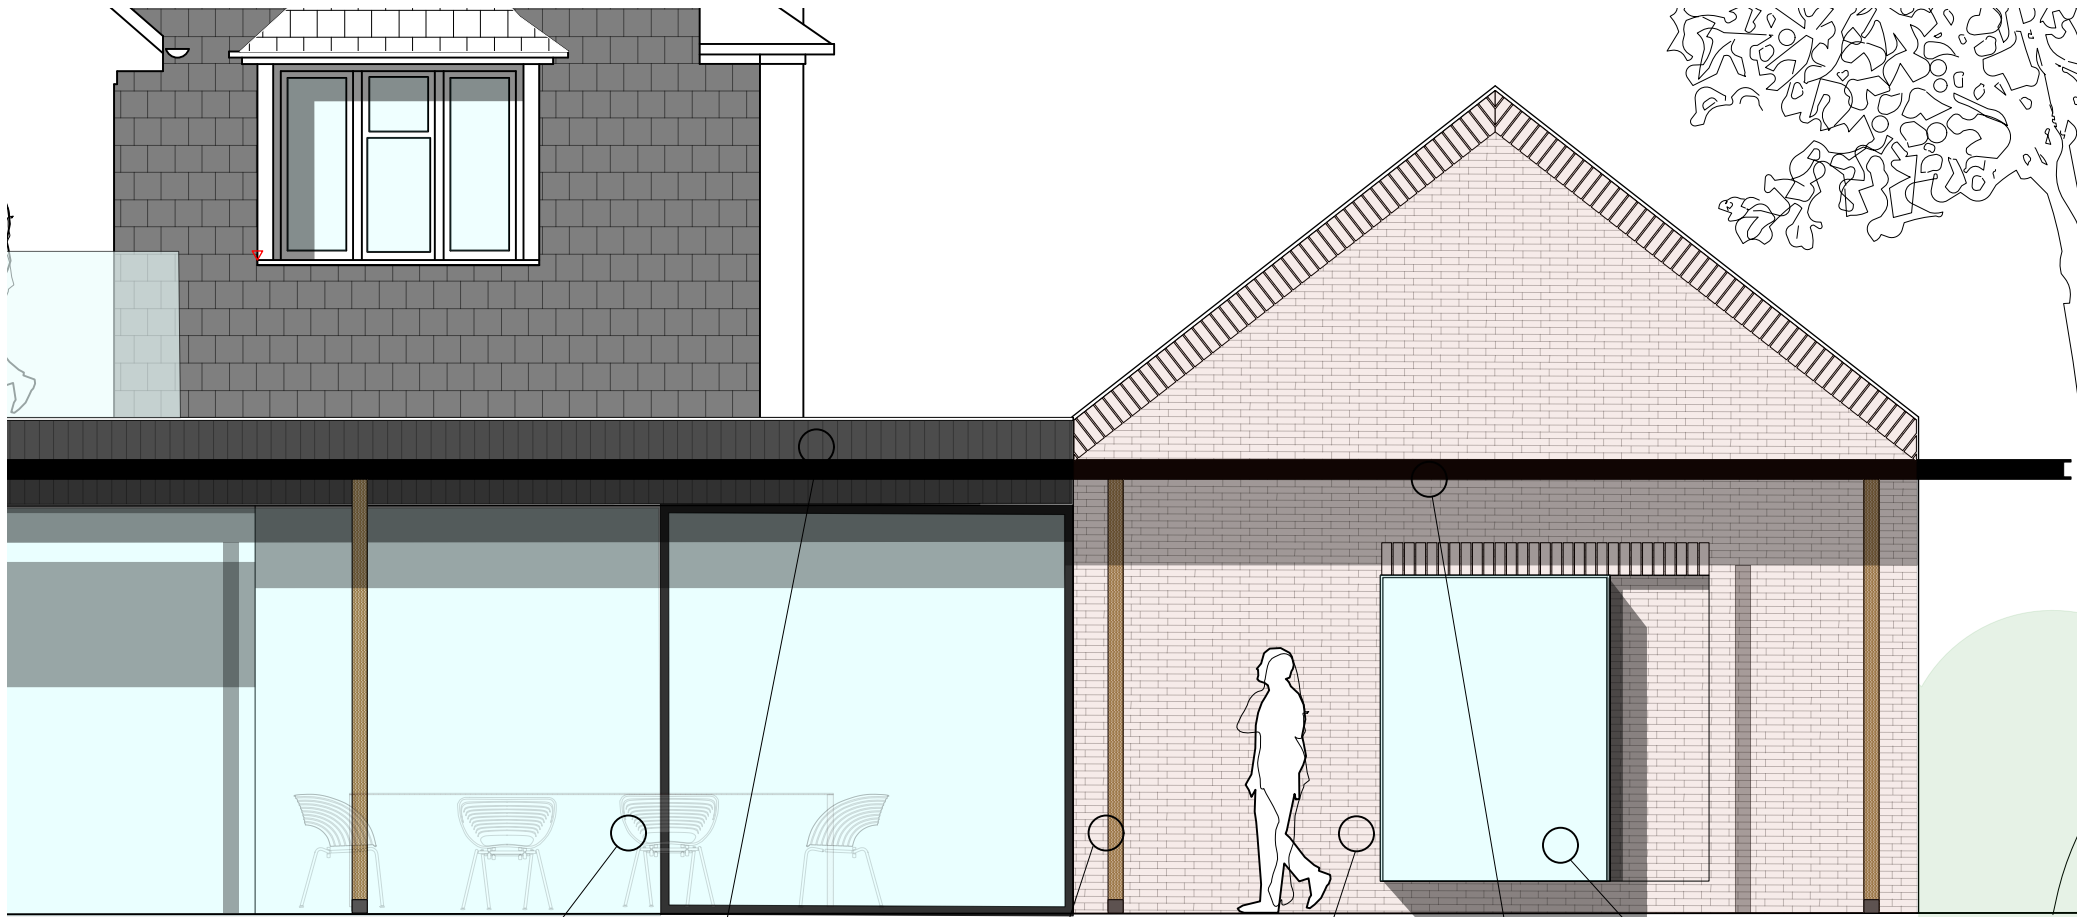

sliding glazed door




timber cladding



post detail



cheshire linear brick

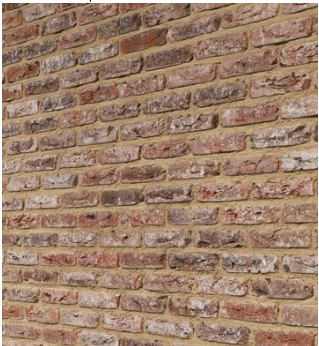

canopy soffit



glazed window seat



Lancaster Road

Proposed Elevation Detail

dwg 2143-205

rev -

scale 1:50 @ A3

issued Prelim

date 21/09/2022 drawn MM checked

mcnulty architects

RIBA

mcnulty architects Ltd
Designworks
The Colony Wilmslow
Altrincham Road
SK9 4LY
info@mcnultyarchitects.com