


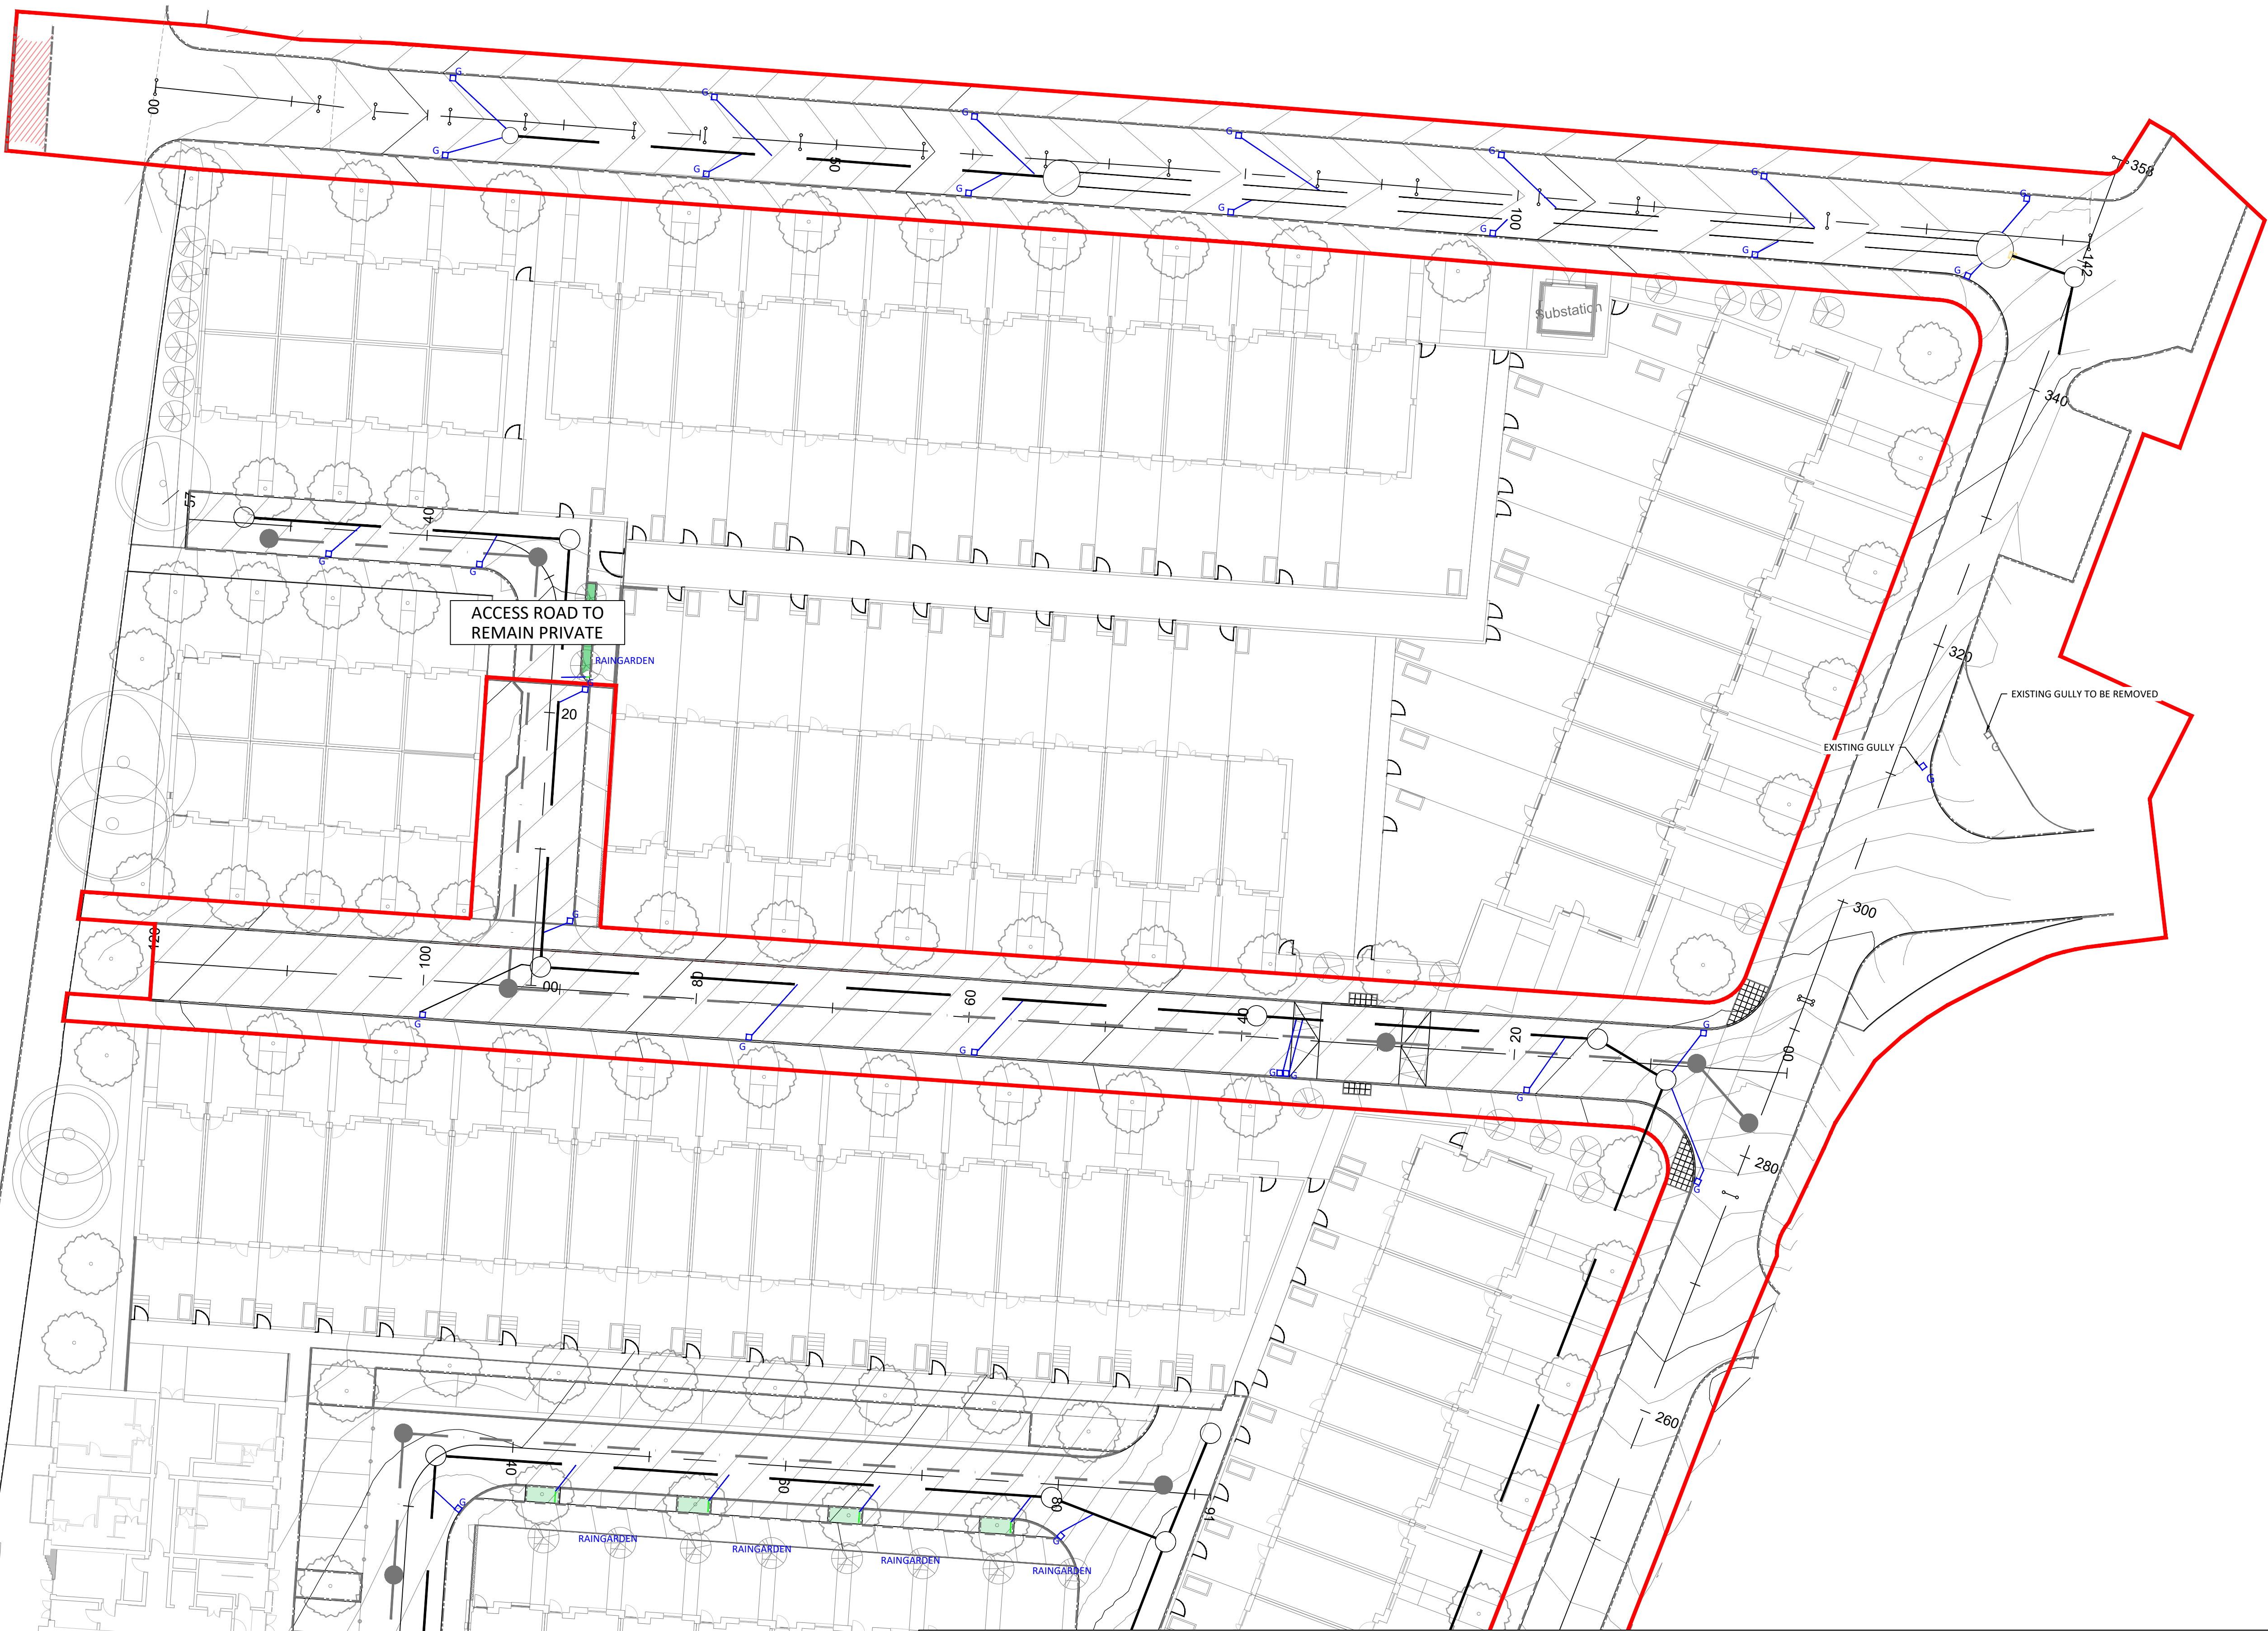

- Standard Notes
1. This drawing is to be read in conjunction with all relevant Architect's and Engineer's drawings and the specification.
 2. This drawing should not be scaled.
 3. All dimensions are to be verified by the contractor on site.
 4. All discrepancies should be reported to the C.A. prior to the commencement of the works.

© CIVIC ENGINEERS LIMITED

Notes and Keys

- A. TOPOGRAPHICAL SURVEY CONDUCTED BY SURVEY OPERATIONS TITLED "TOPOGRAPHICAL SURVEY OF LAND AT: LAND OFF ROCHDALE ROAD COLLYHURST MANCHESTER" DRAWING NUMBER 19K190/003 DATED DECEMBER 2019.
- B. SITE LAYOUT PROVIDED BY EXTERIOR LANDSCAPE ARCHITECTS, RECEIVED 26.08.2021
- C. FOR S104 DRAINAGE REFER TO CIVIC ENGINEERS DRAINAGE DRAWING
- D. FOR DRAINAGE DETAILS REFER TO CIVIC ENGINEERS DRAWING 1226-01-CIV-XX-VIL-DR-HI-0387

- S38 BOUNDARY**
- K1 PCC HB2 KERB (100mm CHECK)**
- K2 PCC BN3 KERB (25mm CHECK)**
- K3 PCC BN3 KERB (0-6mm CHECK)**
- K4 PCC CS2 KERB (FLUSH)**
- TRANSITION KERB**
- K5 PCC HB2 KERB (100mm CHECK) KERBS TO RAINGARDENS**
- K6 PCC HB2 KERB (CHECK VARIES) TO RAMPS**
- K7 PCC PIN KERB (FLUSH)**
- K8 CHAMFERED KERB**
- K9 SPLAYED KERB**
- MAJOR CONTOUR (1m)**
- MINOR CONTOUR (0.1m)**
- SURFACE WATER SEWER**
- FOUL WATER SEWER**
- ROAD GULLY WITH TAIL**
- Ø100mm MIN PERFORATED PIPE**
- RAINGARDEN REFER TO HI-0387**

22.09.21	P03	UPDATED TO LOVELL COMMENTS	RSH	CFK
27.08.21	P02	UPDATED SITE PLAN	LGS	RSH
04.08.21	P01	ISSUED FOR INFORMATION	RSH	CFK
Date	Rev	Description	Drawn	Chkd



MANCHESTER Colver's Warehouse, 77 Dale Street, Manchester, M1 2HG, Tel: 0161 228 6751
LONDON Rende Wharf, 28 Mill Street, London SE13 3AA, Tel: 020 7253 2977
LEEDS Tower Works, 2001-01, Clodier Road, Leeds, LS11 5DU, Tel: 0113 2025 1203
GLASGOW Greenham Chambers, 45 West Nile St, Glasgow, G1 2PP, Tel: 0141 570 5829

www.civicengineers.com

Project

COLLYHURST HOUSING MANCHESTER

Title

**PROPOSED HIGHWAY S38
PROPOSED HIGHWAY DRAINAGE
SHEET 3**

INFORMATION					
Project Number	Scale @ A1	Date Created	Drawn	Checked	Suitability
1226-01	1:250	MAY'21	LGS	RSH	--
Drawing Number					Revision
1226-01-CIV-XX-VIL-DR-HI-0382					P03

FOR PROPOSED HIGHWAY ROAD LEVELS AND CONTOURS REFER TO CIVIC DRAWINGS HI-0360 - HI-0366

FOR PROPOSED KERBING KEY PLAN PLANS REFER TO CIVIC DRAWINGS HI-0330 - HI-0336

FOR TYPICAL ROAD CROSS SECTION DETAILS REFER TO CIVIC DRAWING HI-0350- HI-0353

FOR TYPICAL ROAD CONSTRUCTION DETAILS REFER TO CIVIC DRAWING HI-0370 - HI-0371

ALL WORKS ARE SUBJECT TO DESIGN DEVELOPMENT AND TECHNICAL APPROVAL BY THE LOCAL HIGHWAY AUTHORITY

EXTENTS OF ADOPTION ARE TO BE AGREED WITH THE DEVELOPER AND LOCAL AUTHORITY. THESE WORKS SHOULD BE IMPLEMENTED UNDER AN APPROPRIATE AGREEMENT FOR ADOPTION OR OTHERWISE UNDER THE HIGHWAYS ACT 1980.