


SHEET ID: 90BRAN
DATE: 16/06/2022
SITE ADDRESS
90 Brantingham Road
Whalley Range
Lancashire
M19 8LZ

DRAWINGS LIST


Existing:
Roof Plan
Site Plan
Basement
Ground Floor
First Floor
Second Floor
South Elevation
North Elevation
West Elevation

Proposed:
Roof Plan
Site Plan
Basement
Ground Floor
First Floor
Second Floor
South Elevation
North Elevation
West Elevation


Note: Materials to match existing where possible

 



SCALE 1:100

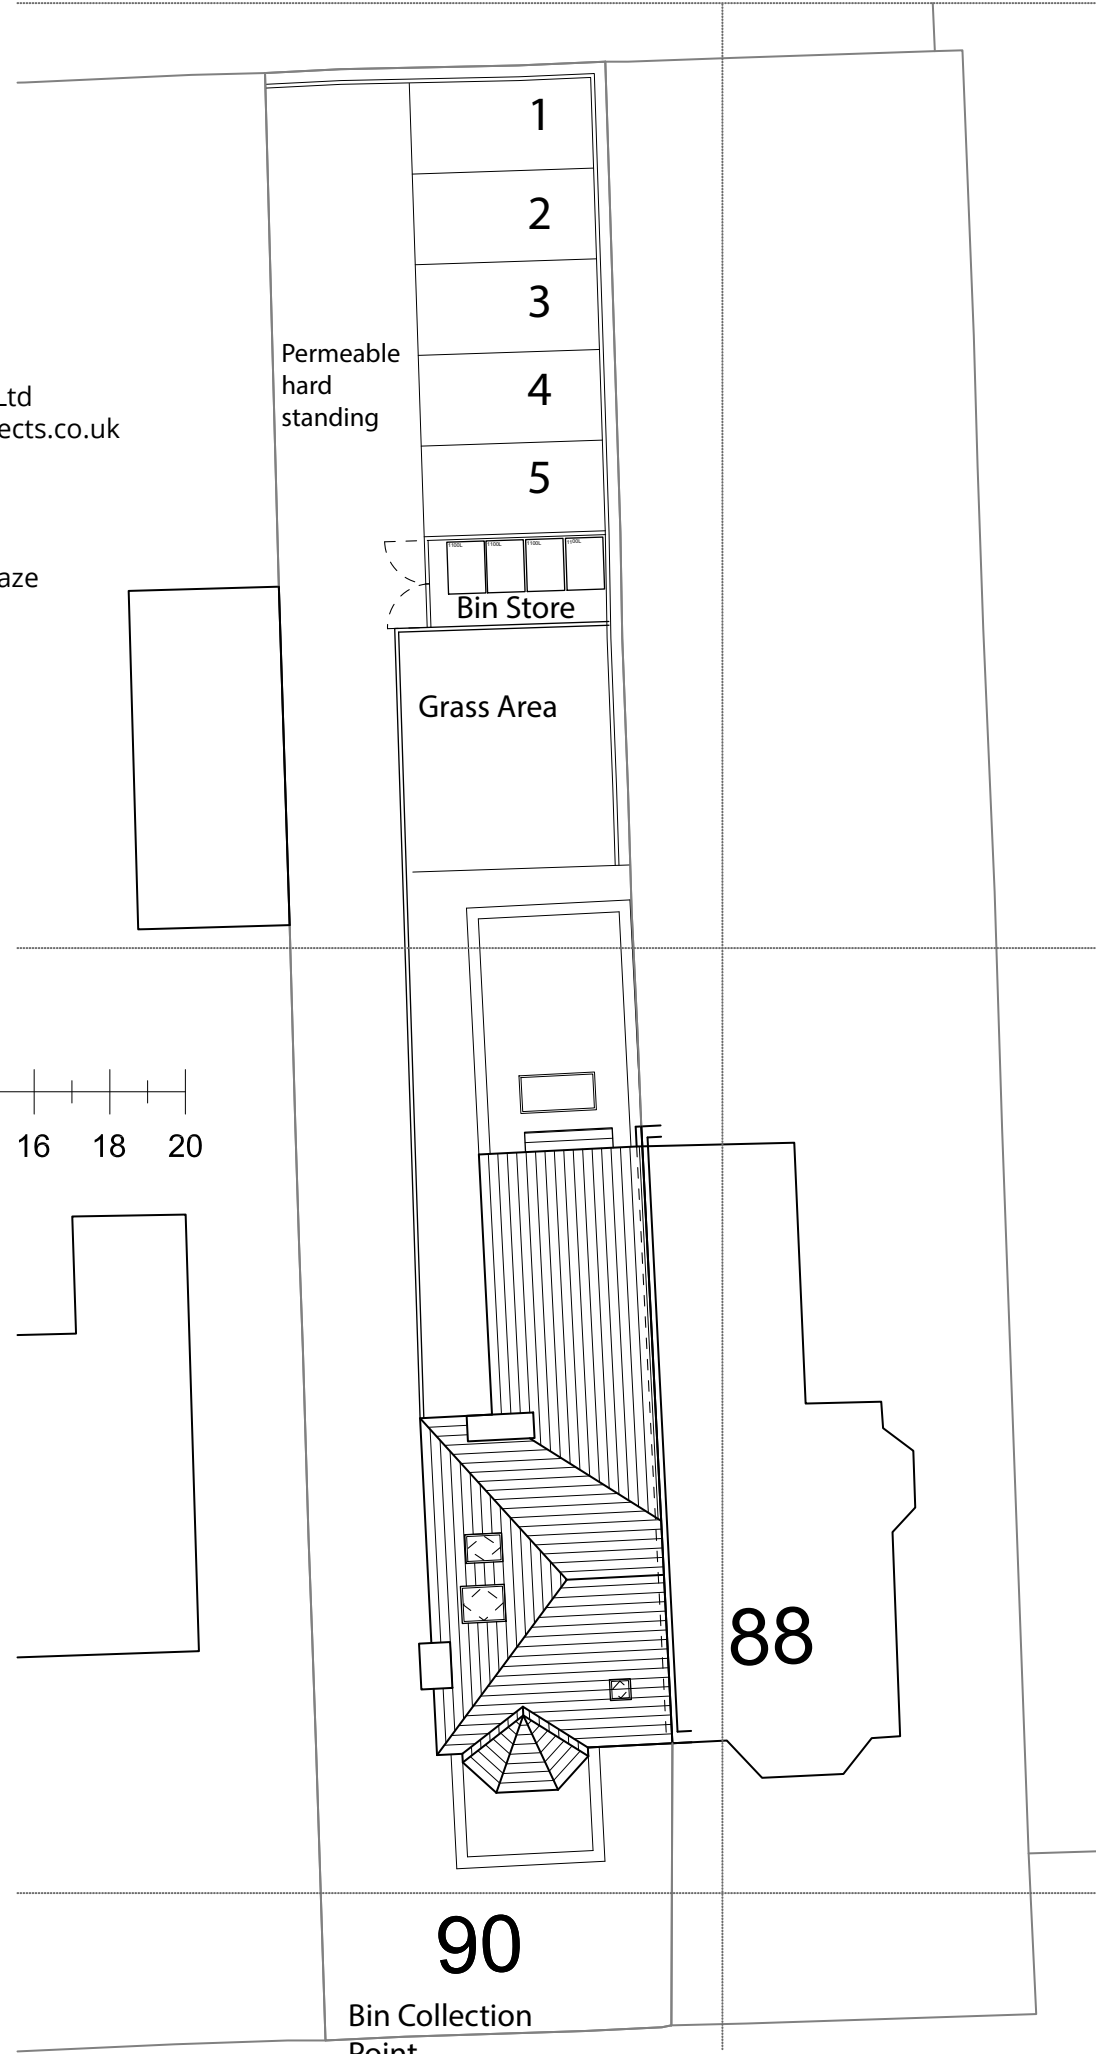


SITE PLAN
SCALE 1:200
UID - P001

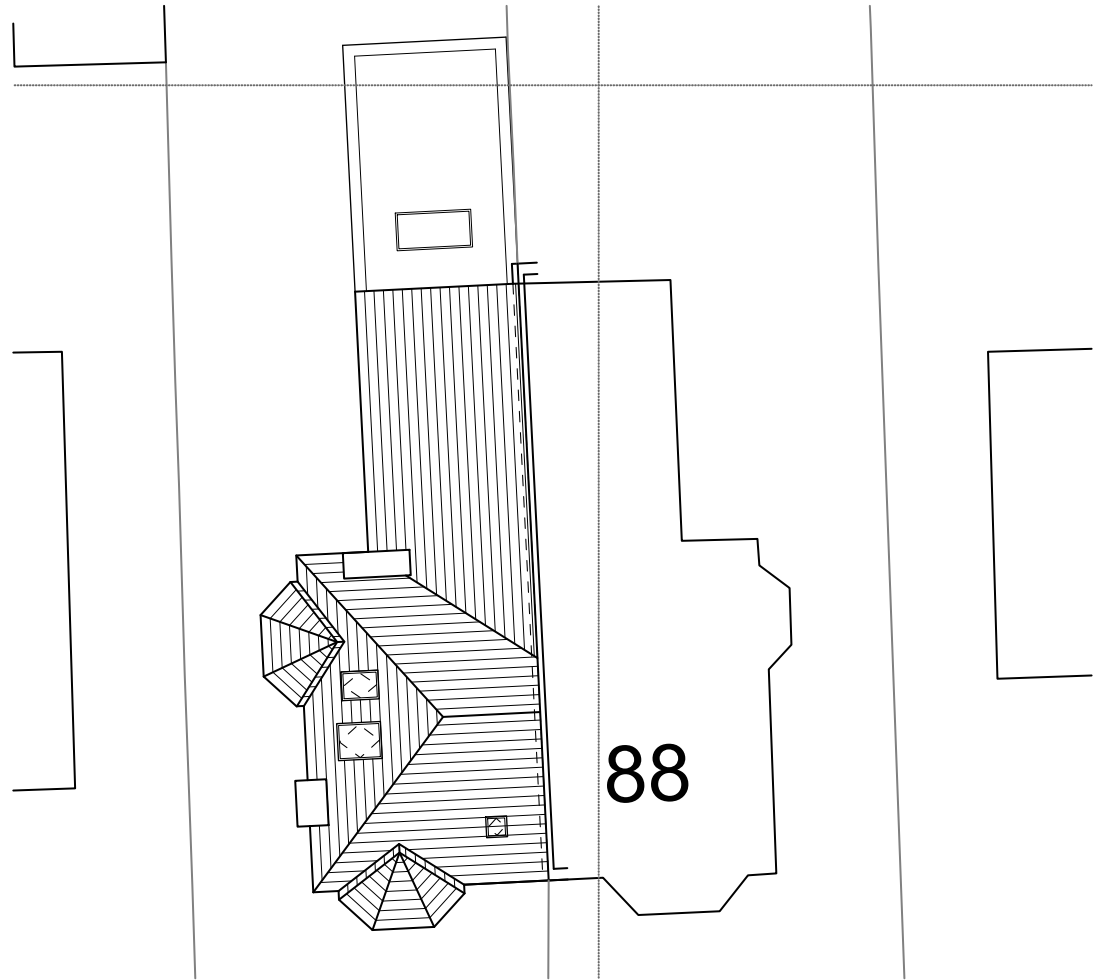


SITE PLAN
SCALE 1:200
UID - E001

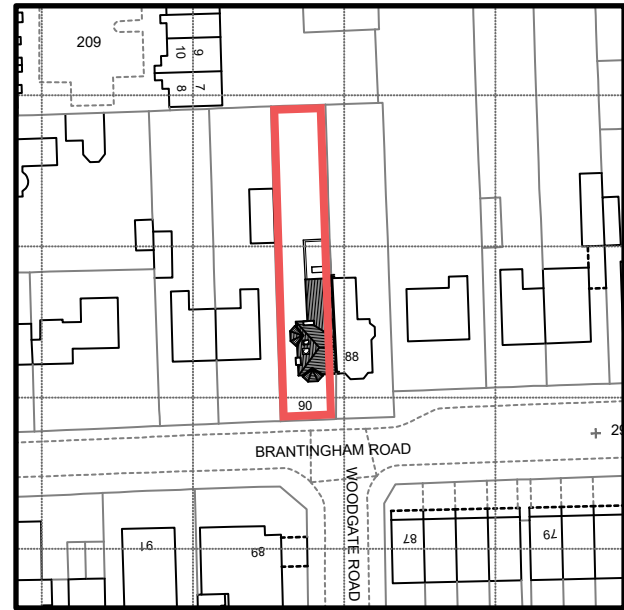 


LOCATION PLAN
SCALE 1:1250
UID - E002

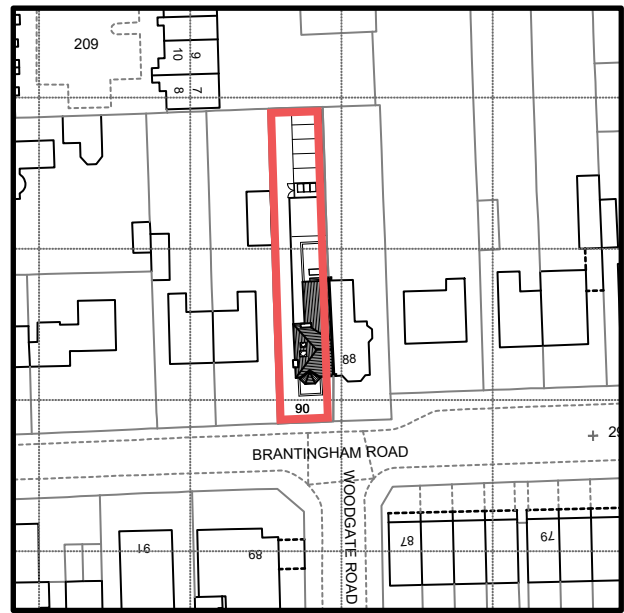

LOCATION PLAN
SCALE 1:1250
UID - P002

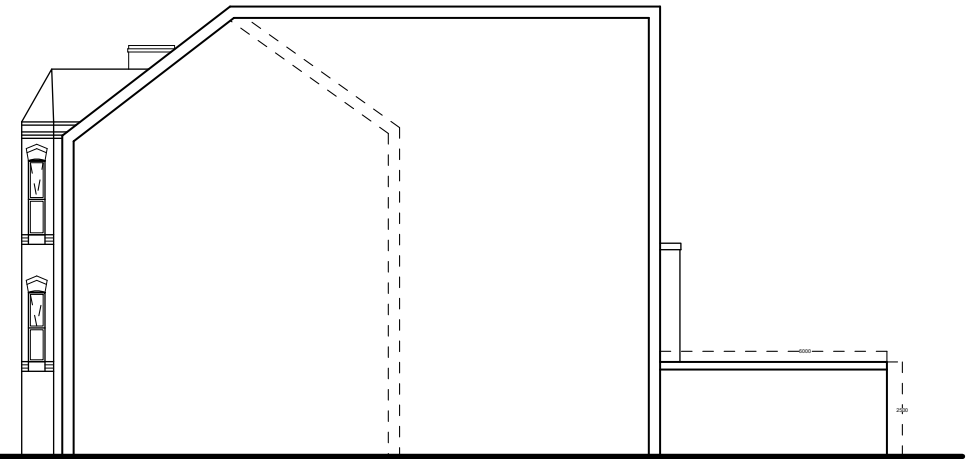


EAST ELEVATION
SCALE 1:200
UID - E010

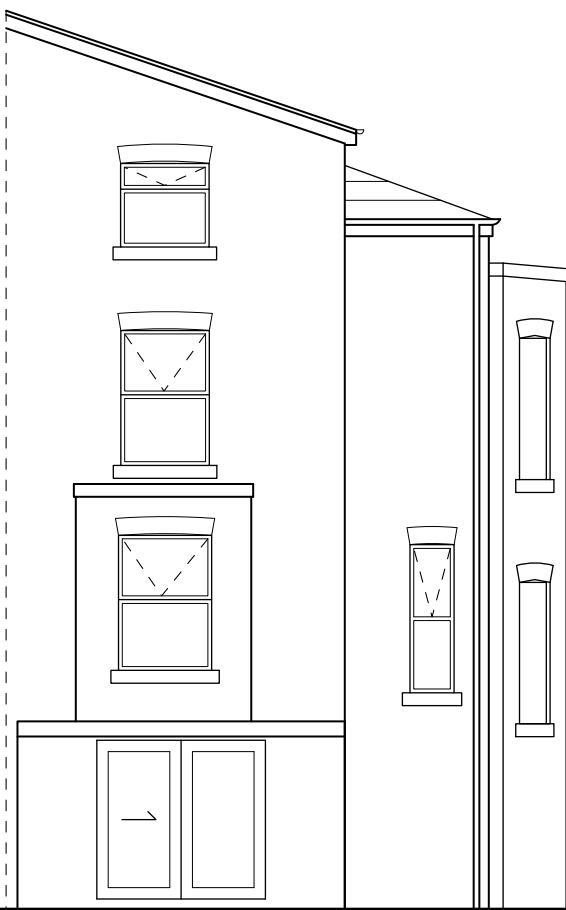


NORTH ELEVATION
SCALE 1:100
UID - E007




WEST ELEVATION
SCALE 1:100
UID - E008

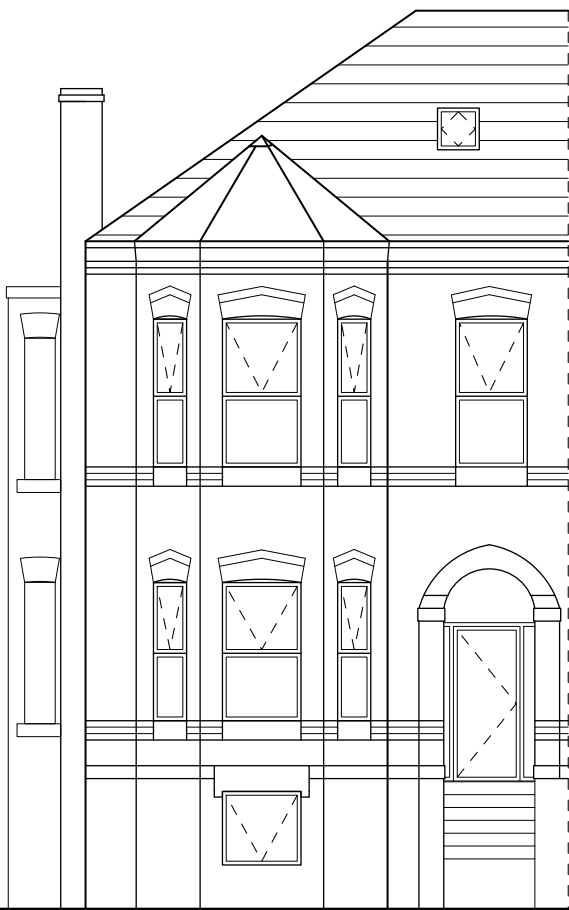


SOUTH ELEVATION
SCALE 1:100
UID - E009

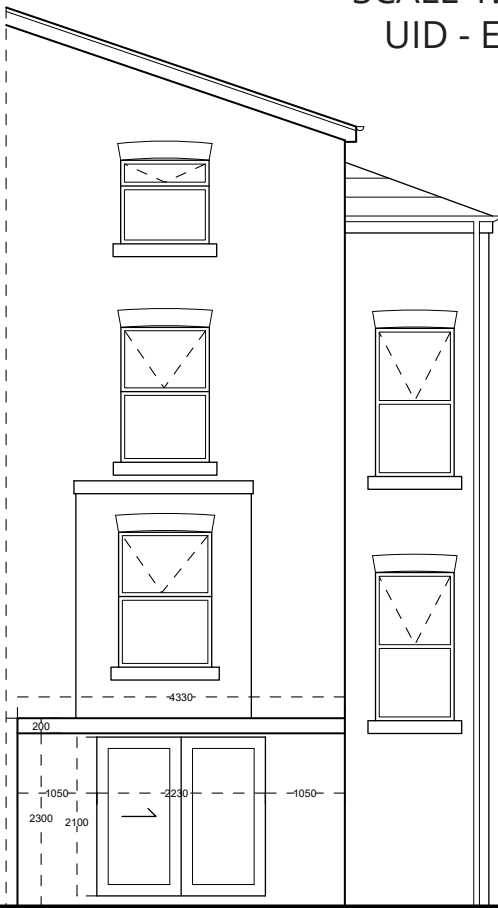


NORTH ELEVATION
SCALE 1:100
UID - P007

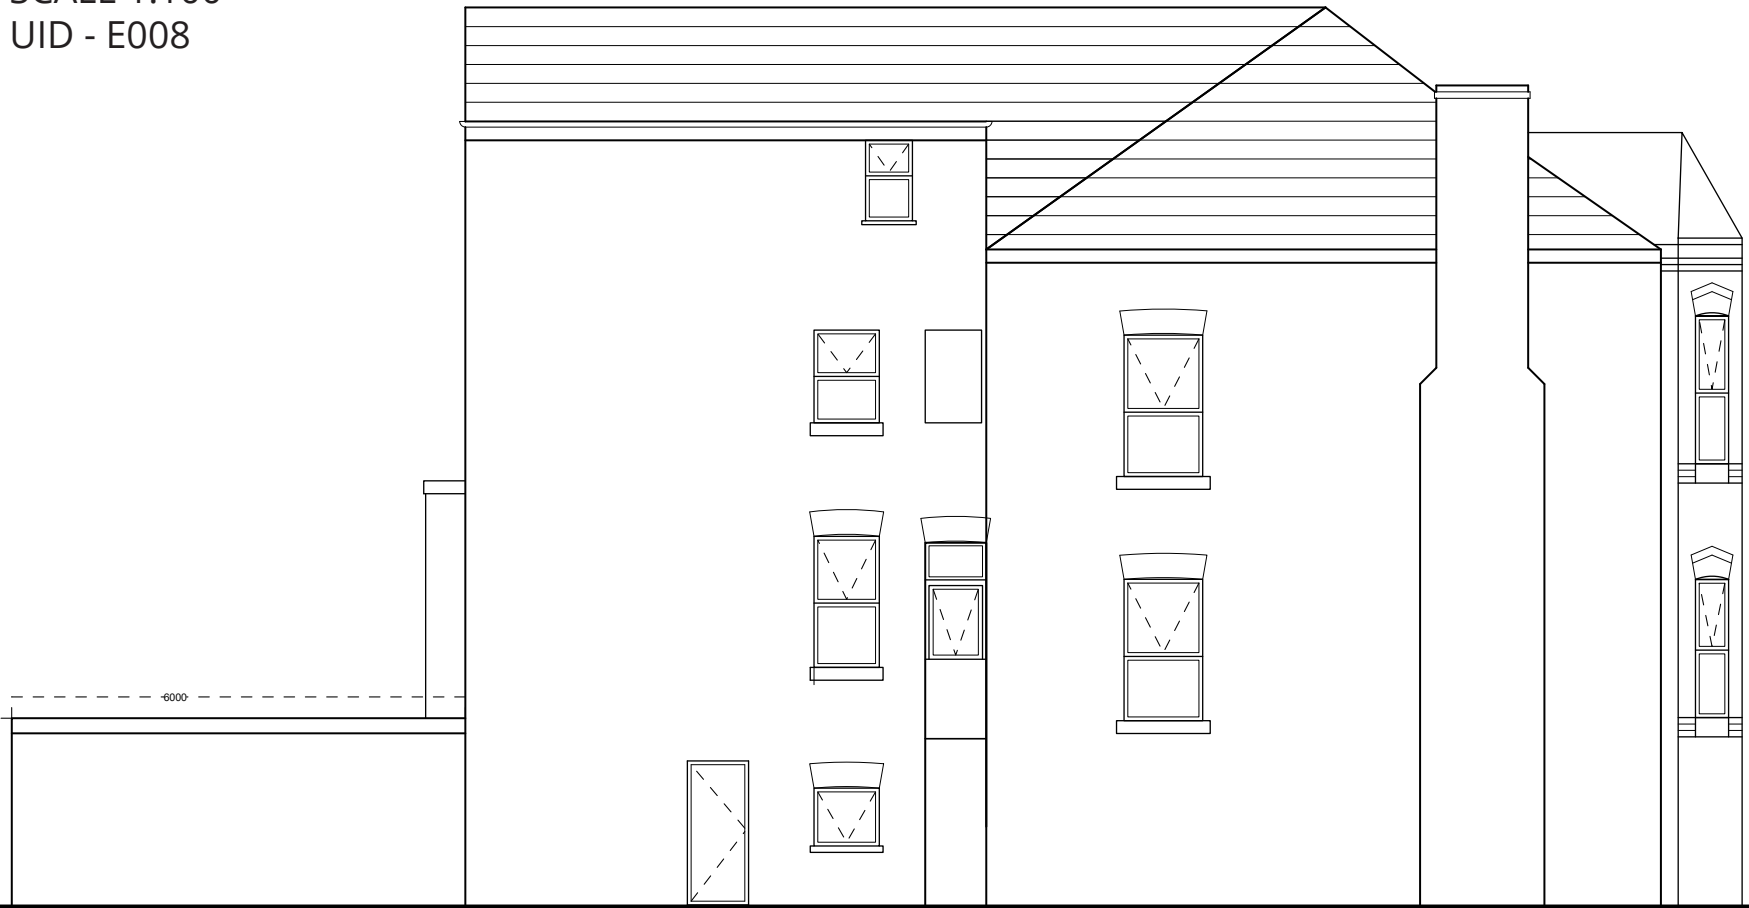


WEST ELEVATION
SCALE 1:100
UID - P008

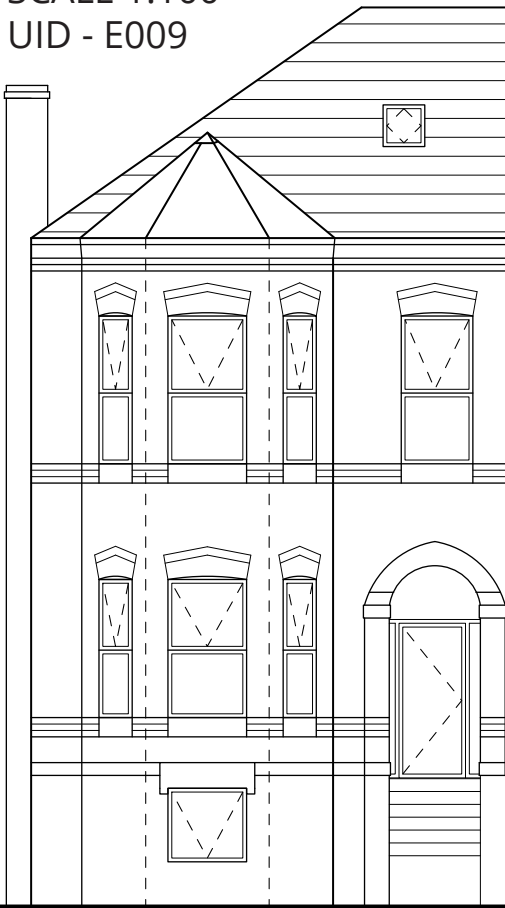


SOUTH ELEVATION
SCALE 1:100
UID - P009

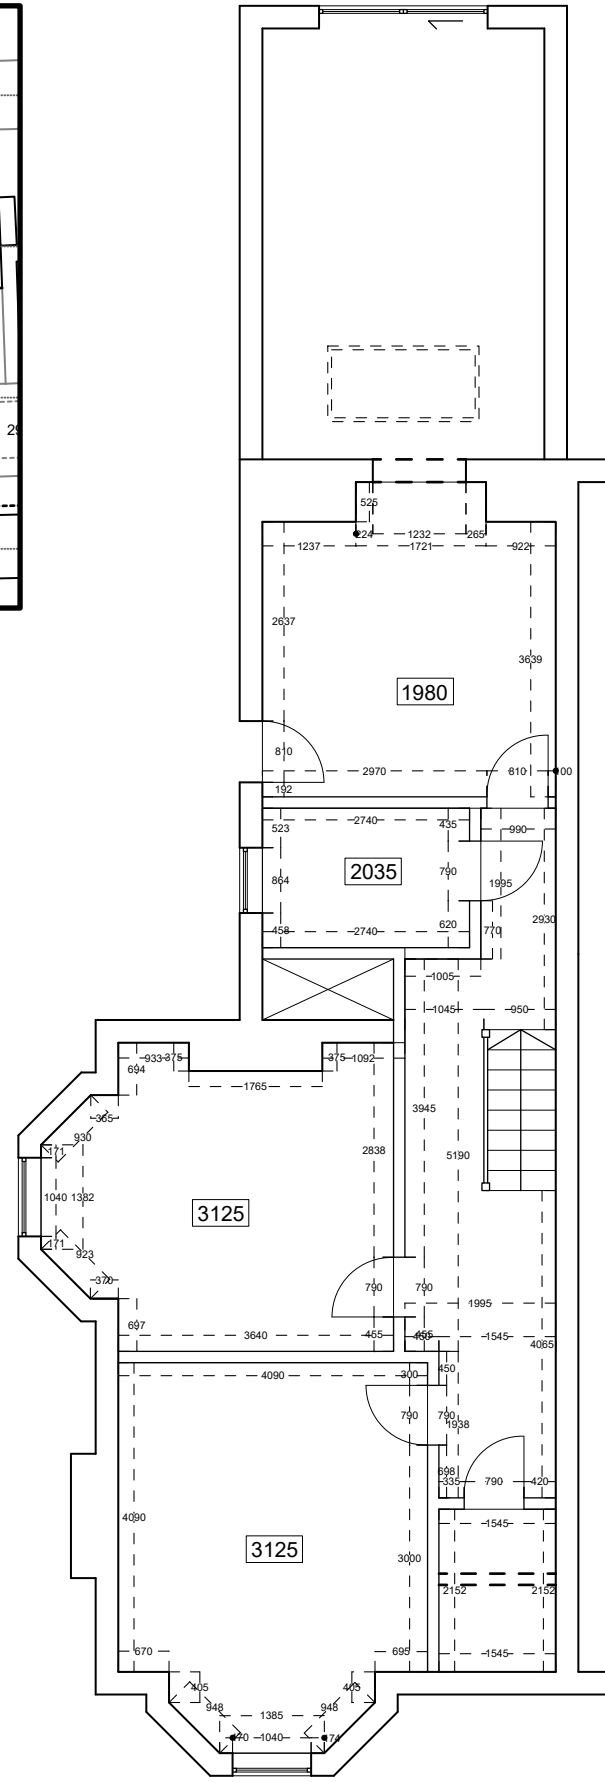


BASEMENT
SCALE 1:100
UID - E003

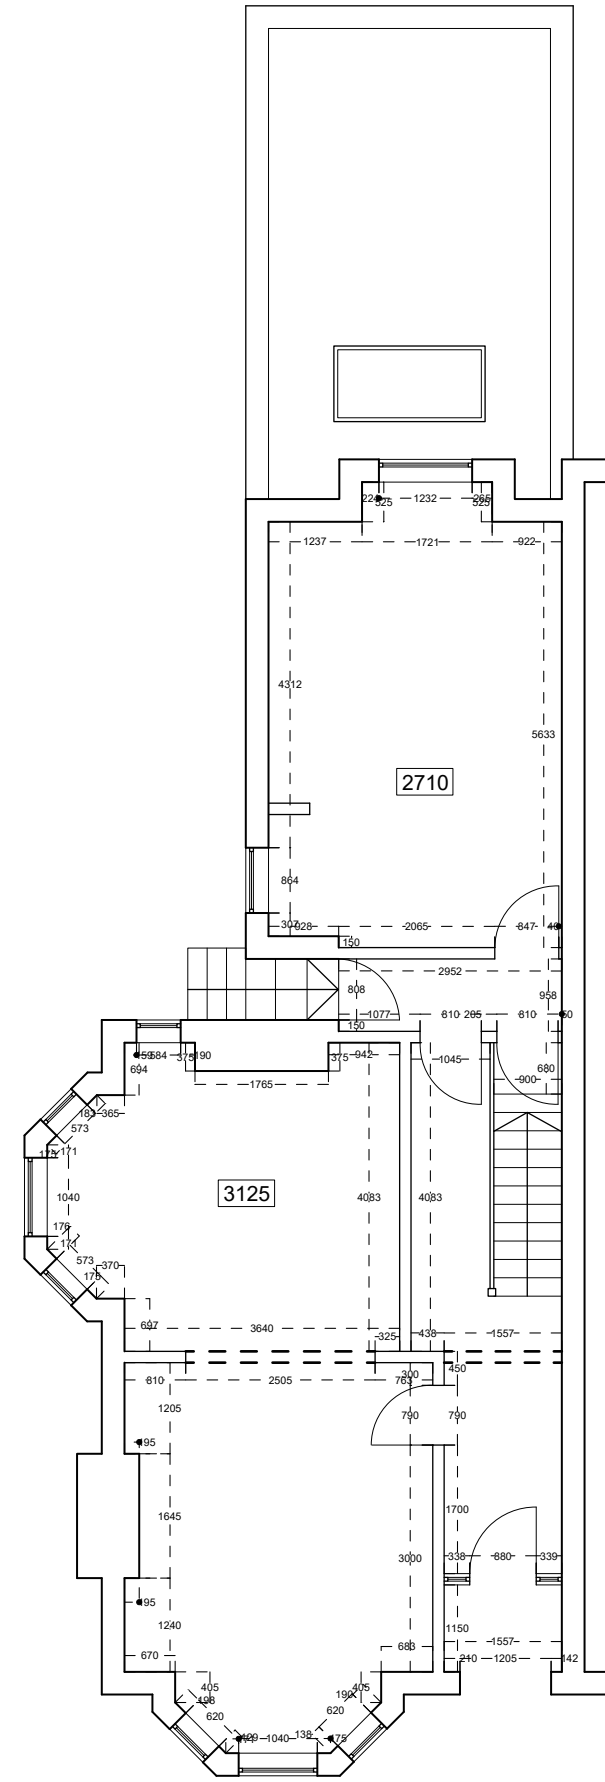



GROUND FLOOR
SCALE 1:100
UID - E004

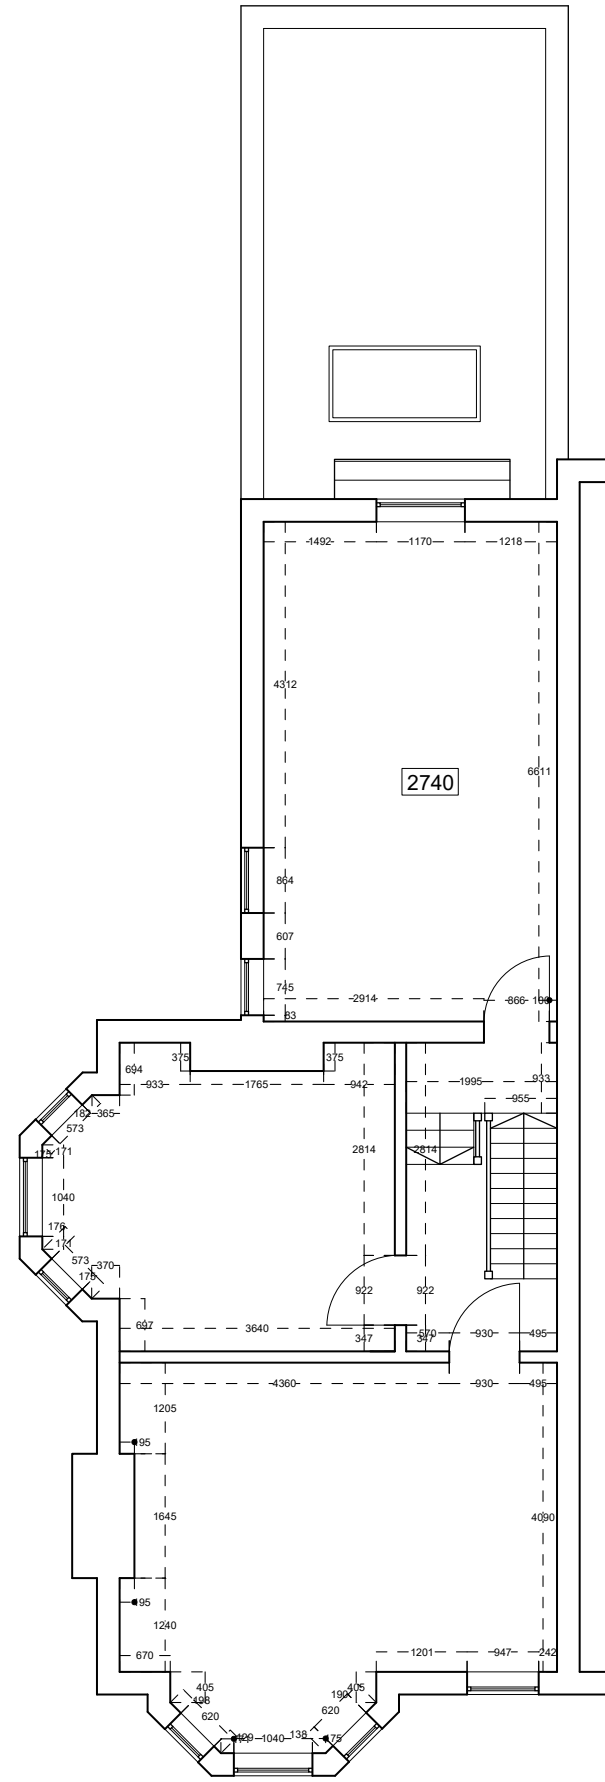


FIRST FLOOR
SCALE 1:100
UID - E005

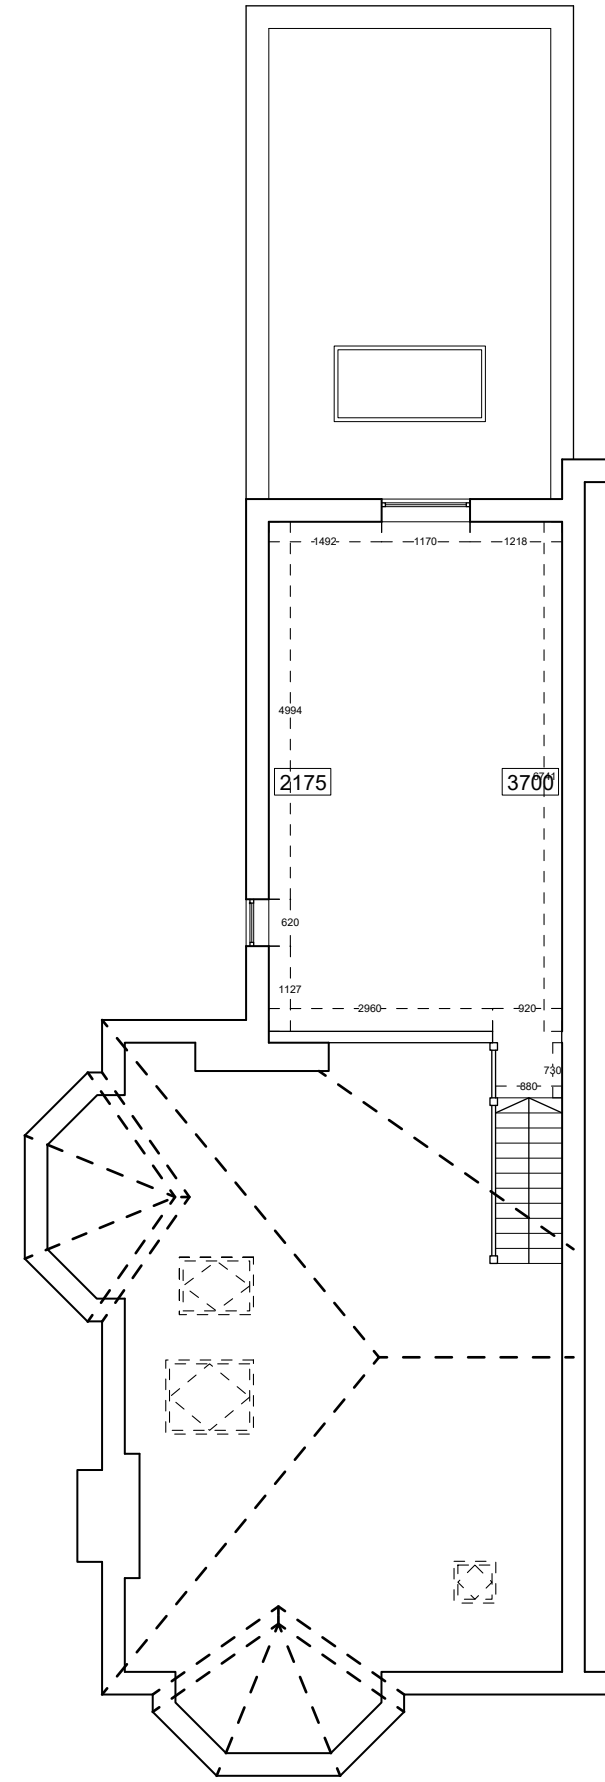


SECOND FLOOR
SCALE 1:100
UID - E006

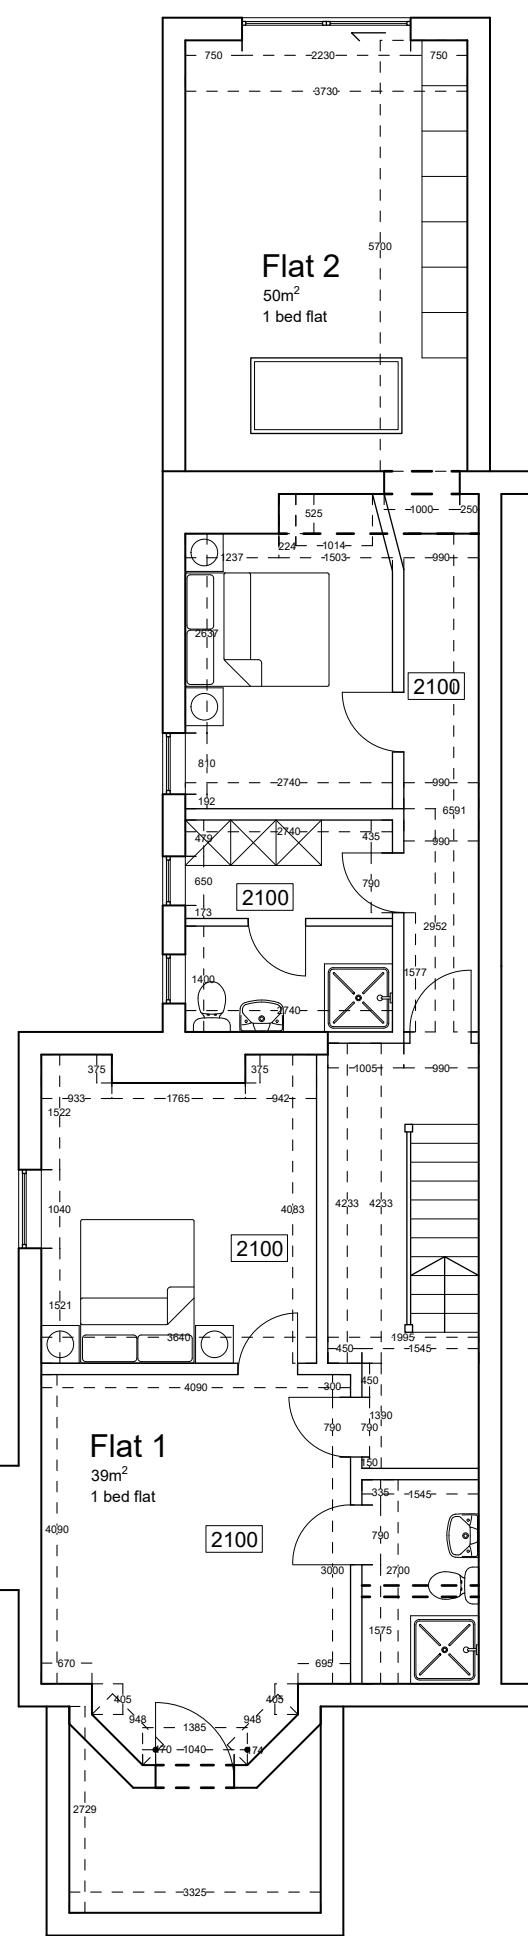 


BASEMENT
SCALE 1:100
UID - P003

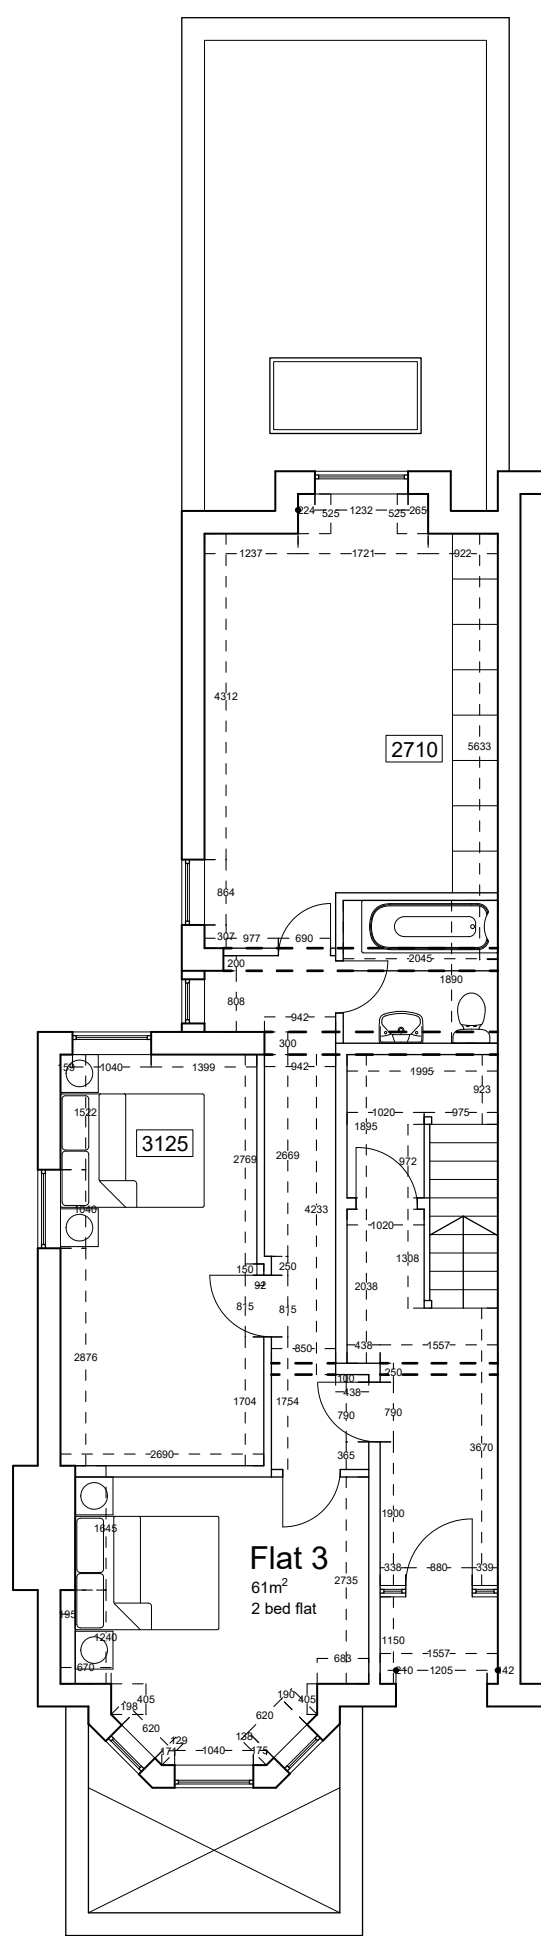

GROUND FLOOR
SCALE 1:100
UID - P004

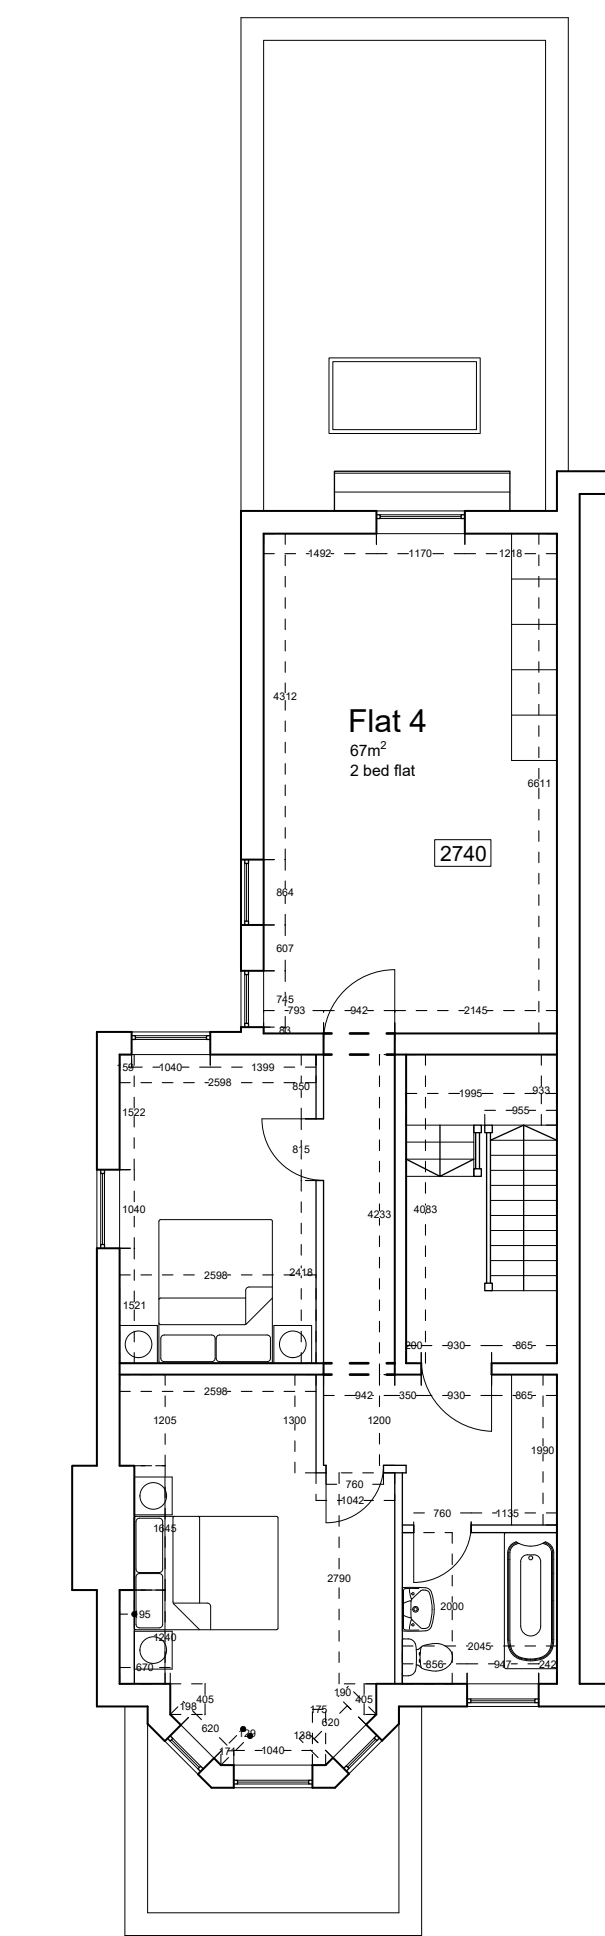

FIRST FLOOR
SCALE 1:100
UID - P005

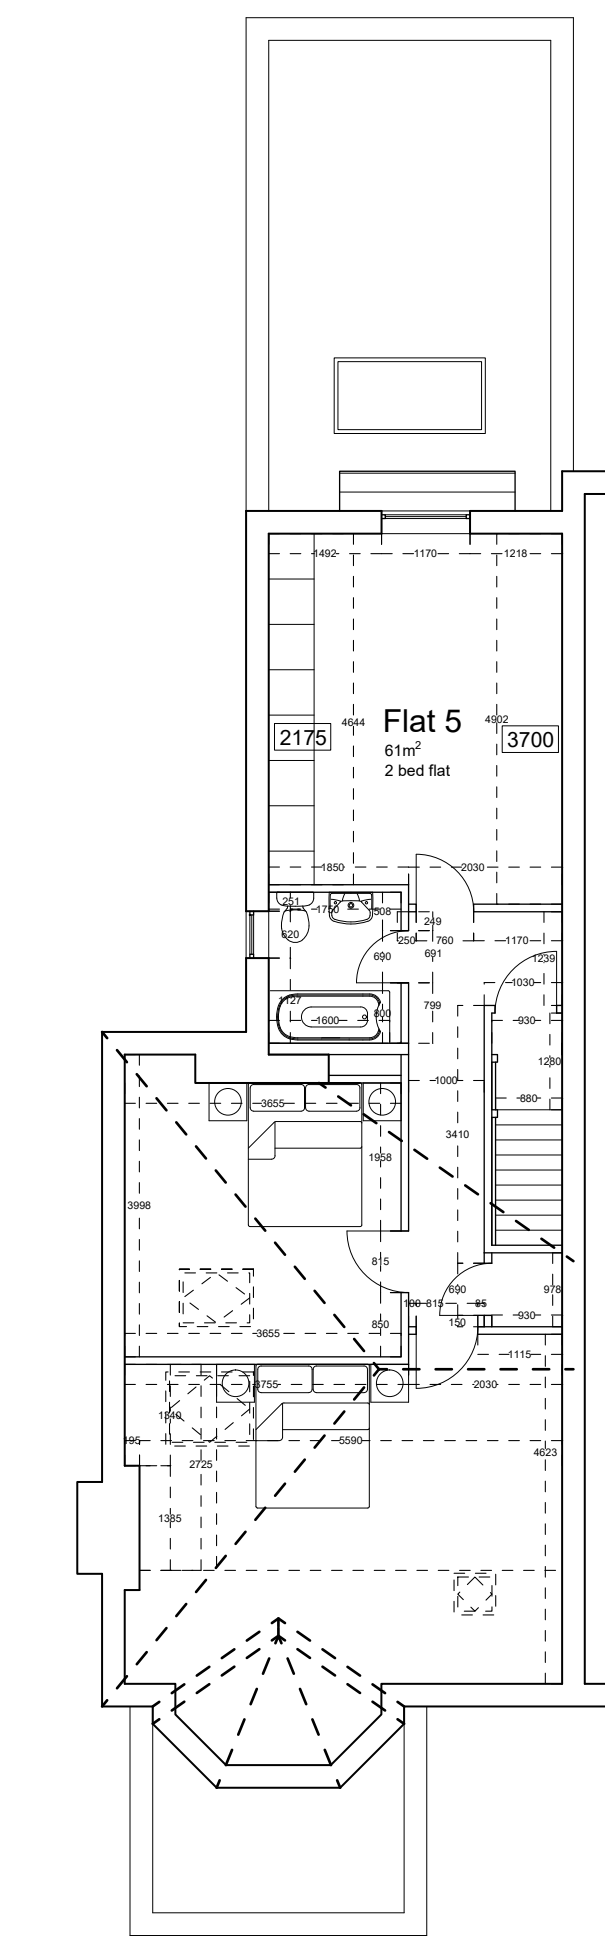

SECOND FLOOR
SCALE 1:100
UID - P006

