



Dimensioning

Figured dimensions only to be taken from these designs and drawings. Work to annotated dimensions only. All dimensions to be checked on site. Architectural designers to be informed immediately of any discrepancies before work proceeds. Drawings are to be read in conjunction with relevant specifications, structural engineers and service engineers' drawings.

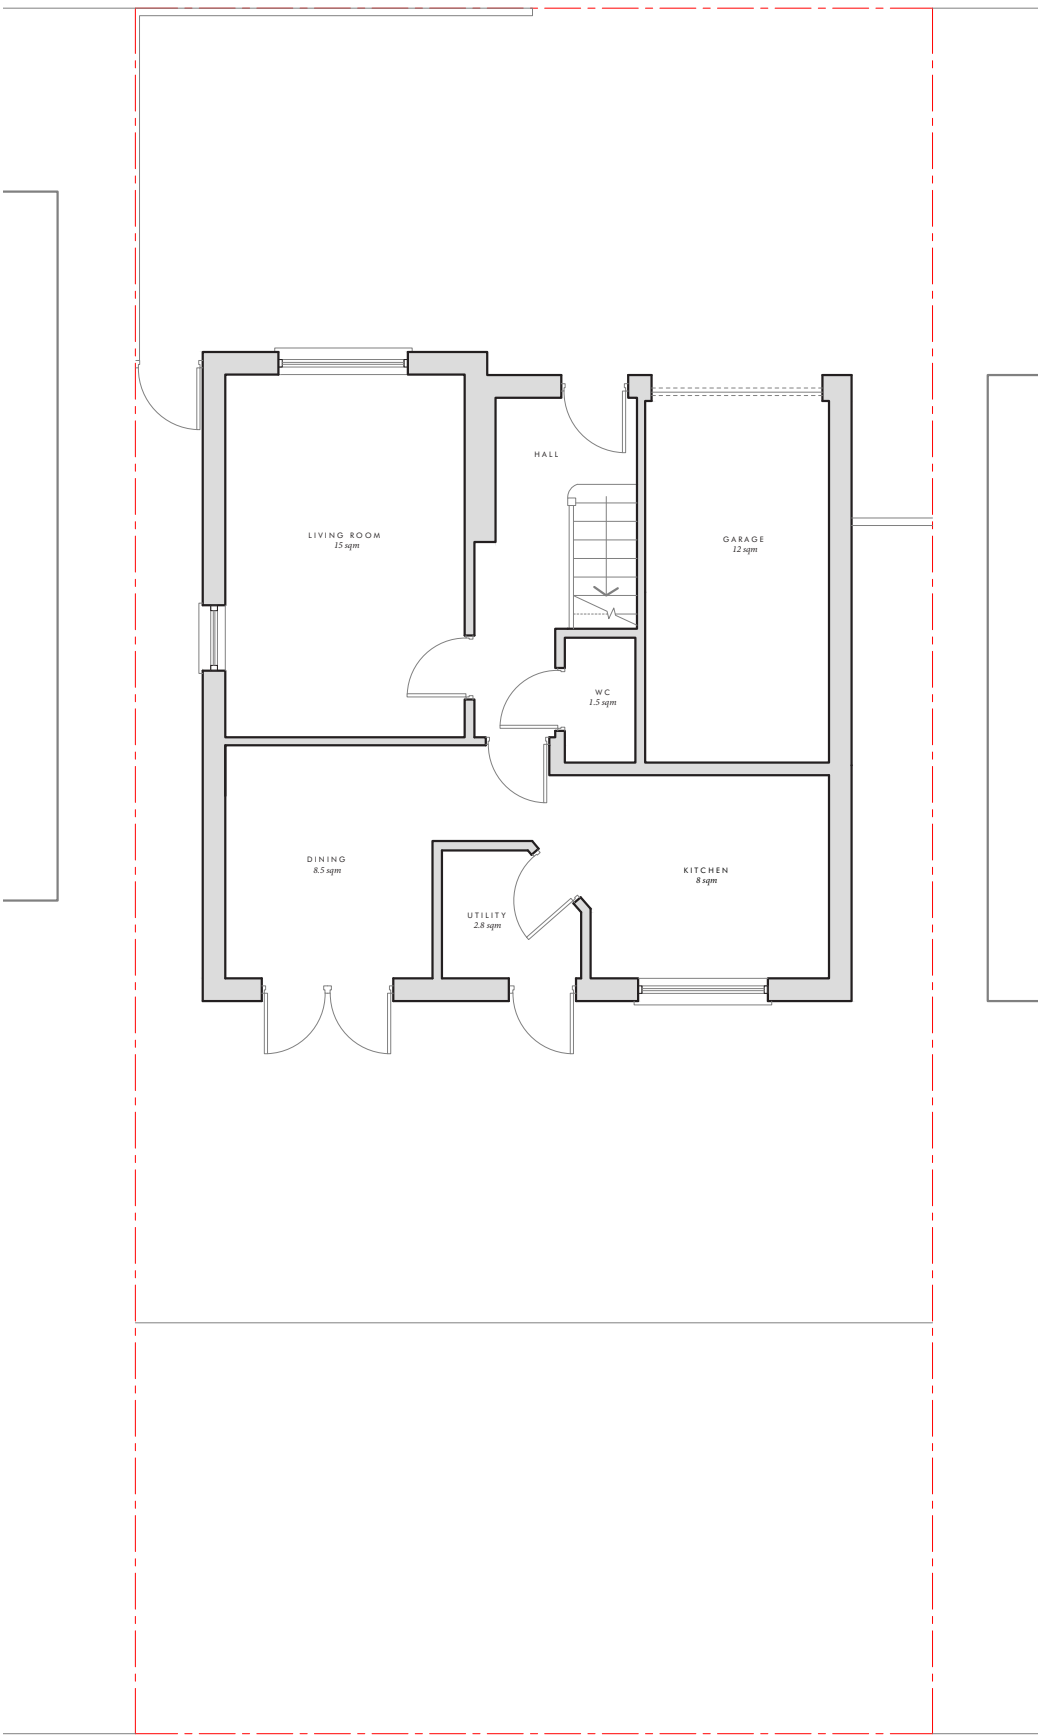

EXISTING GROUND FLOOR PLAN
1:100 @ A3

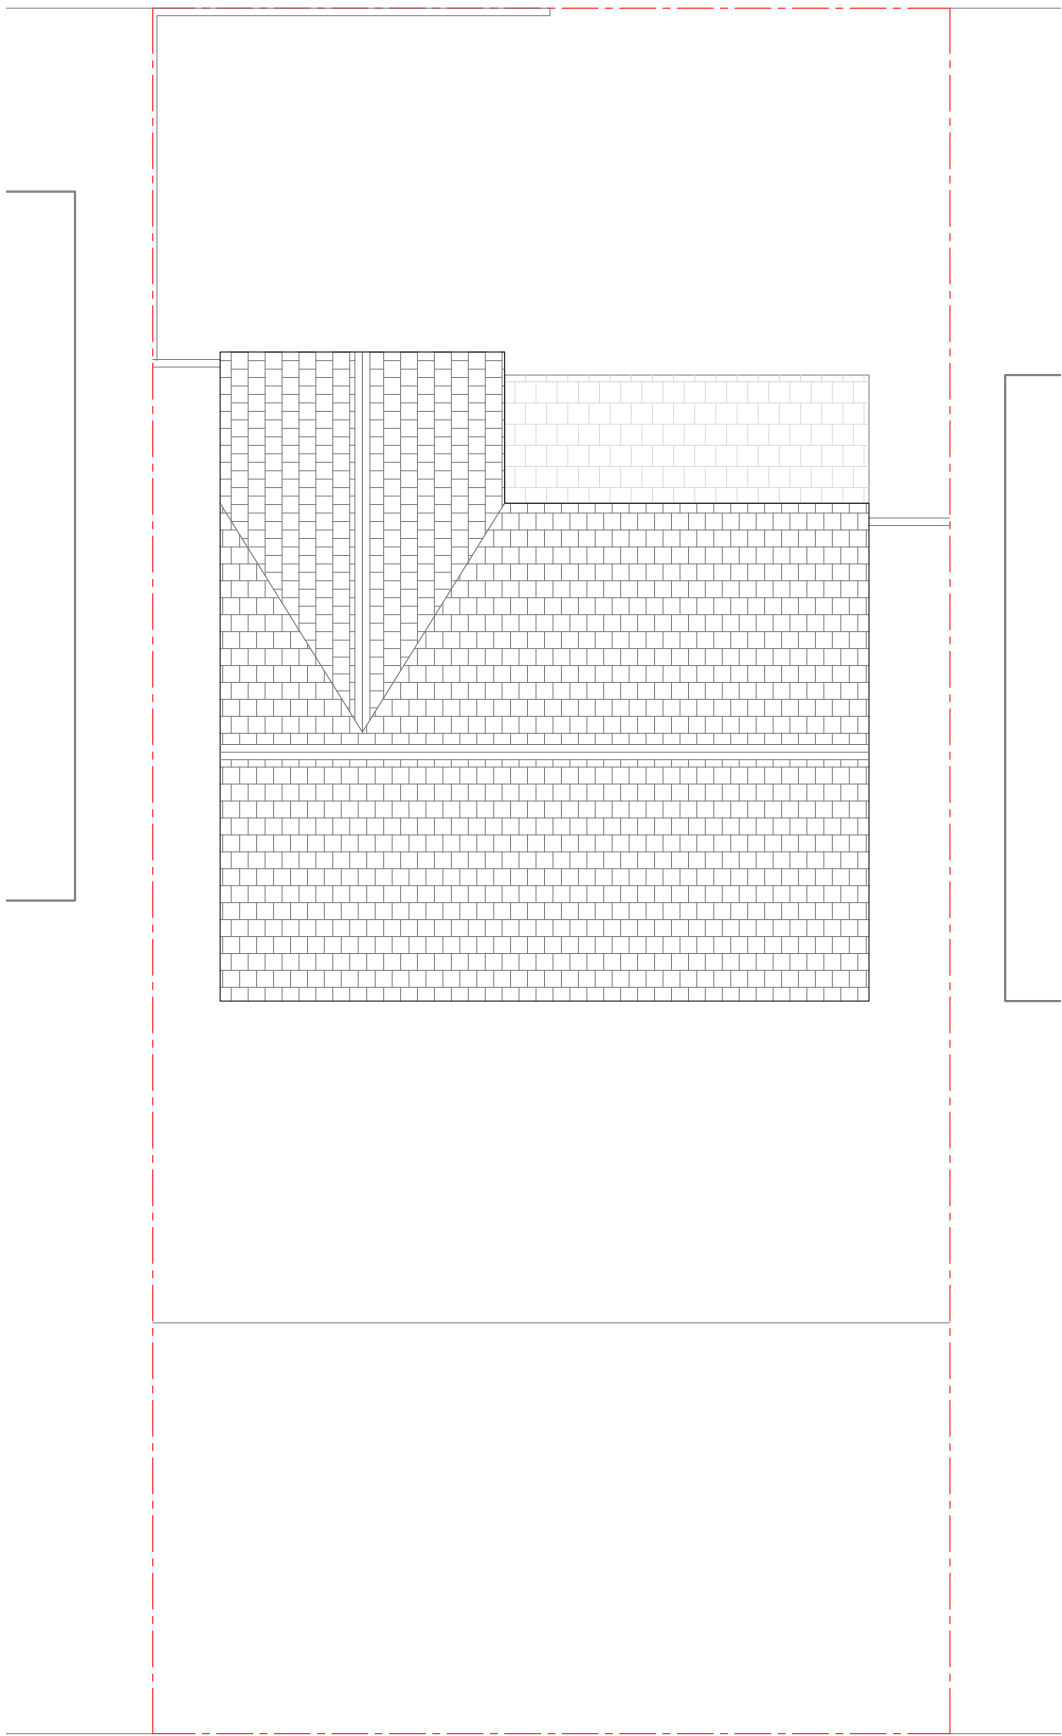

EXISTING ROOF PLAN
1:100 @ A3

Rev	Description	Date
-	Issued to client for comments	04/09/22
A	Issued for Planning	05/09/22



SALEEM
ARCHITECTS

Client
Mr Nanak Singh

Project
24 Bottomley Side
Blackley
Manchester
M9 8EP

Drawing Title
Existing Plans

Revision
A

Scale
1:100 @ A3

Date
Sept 2022

Drawing No. :
Sheet 2