



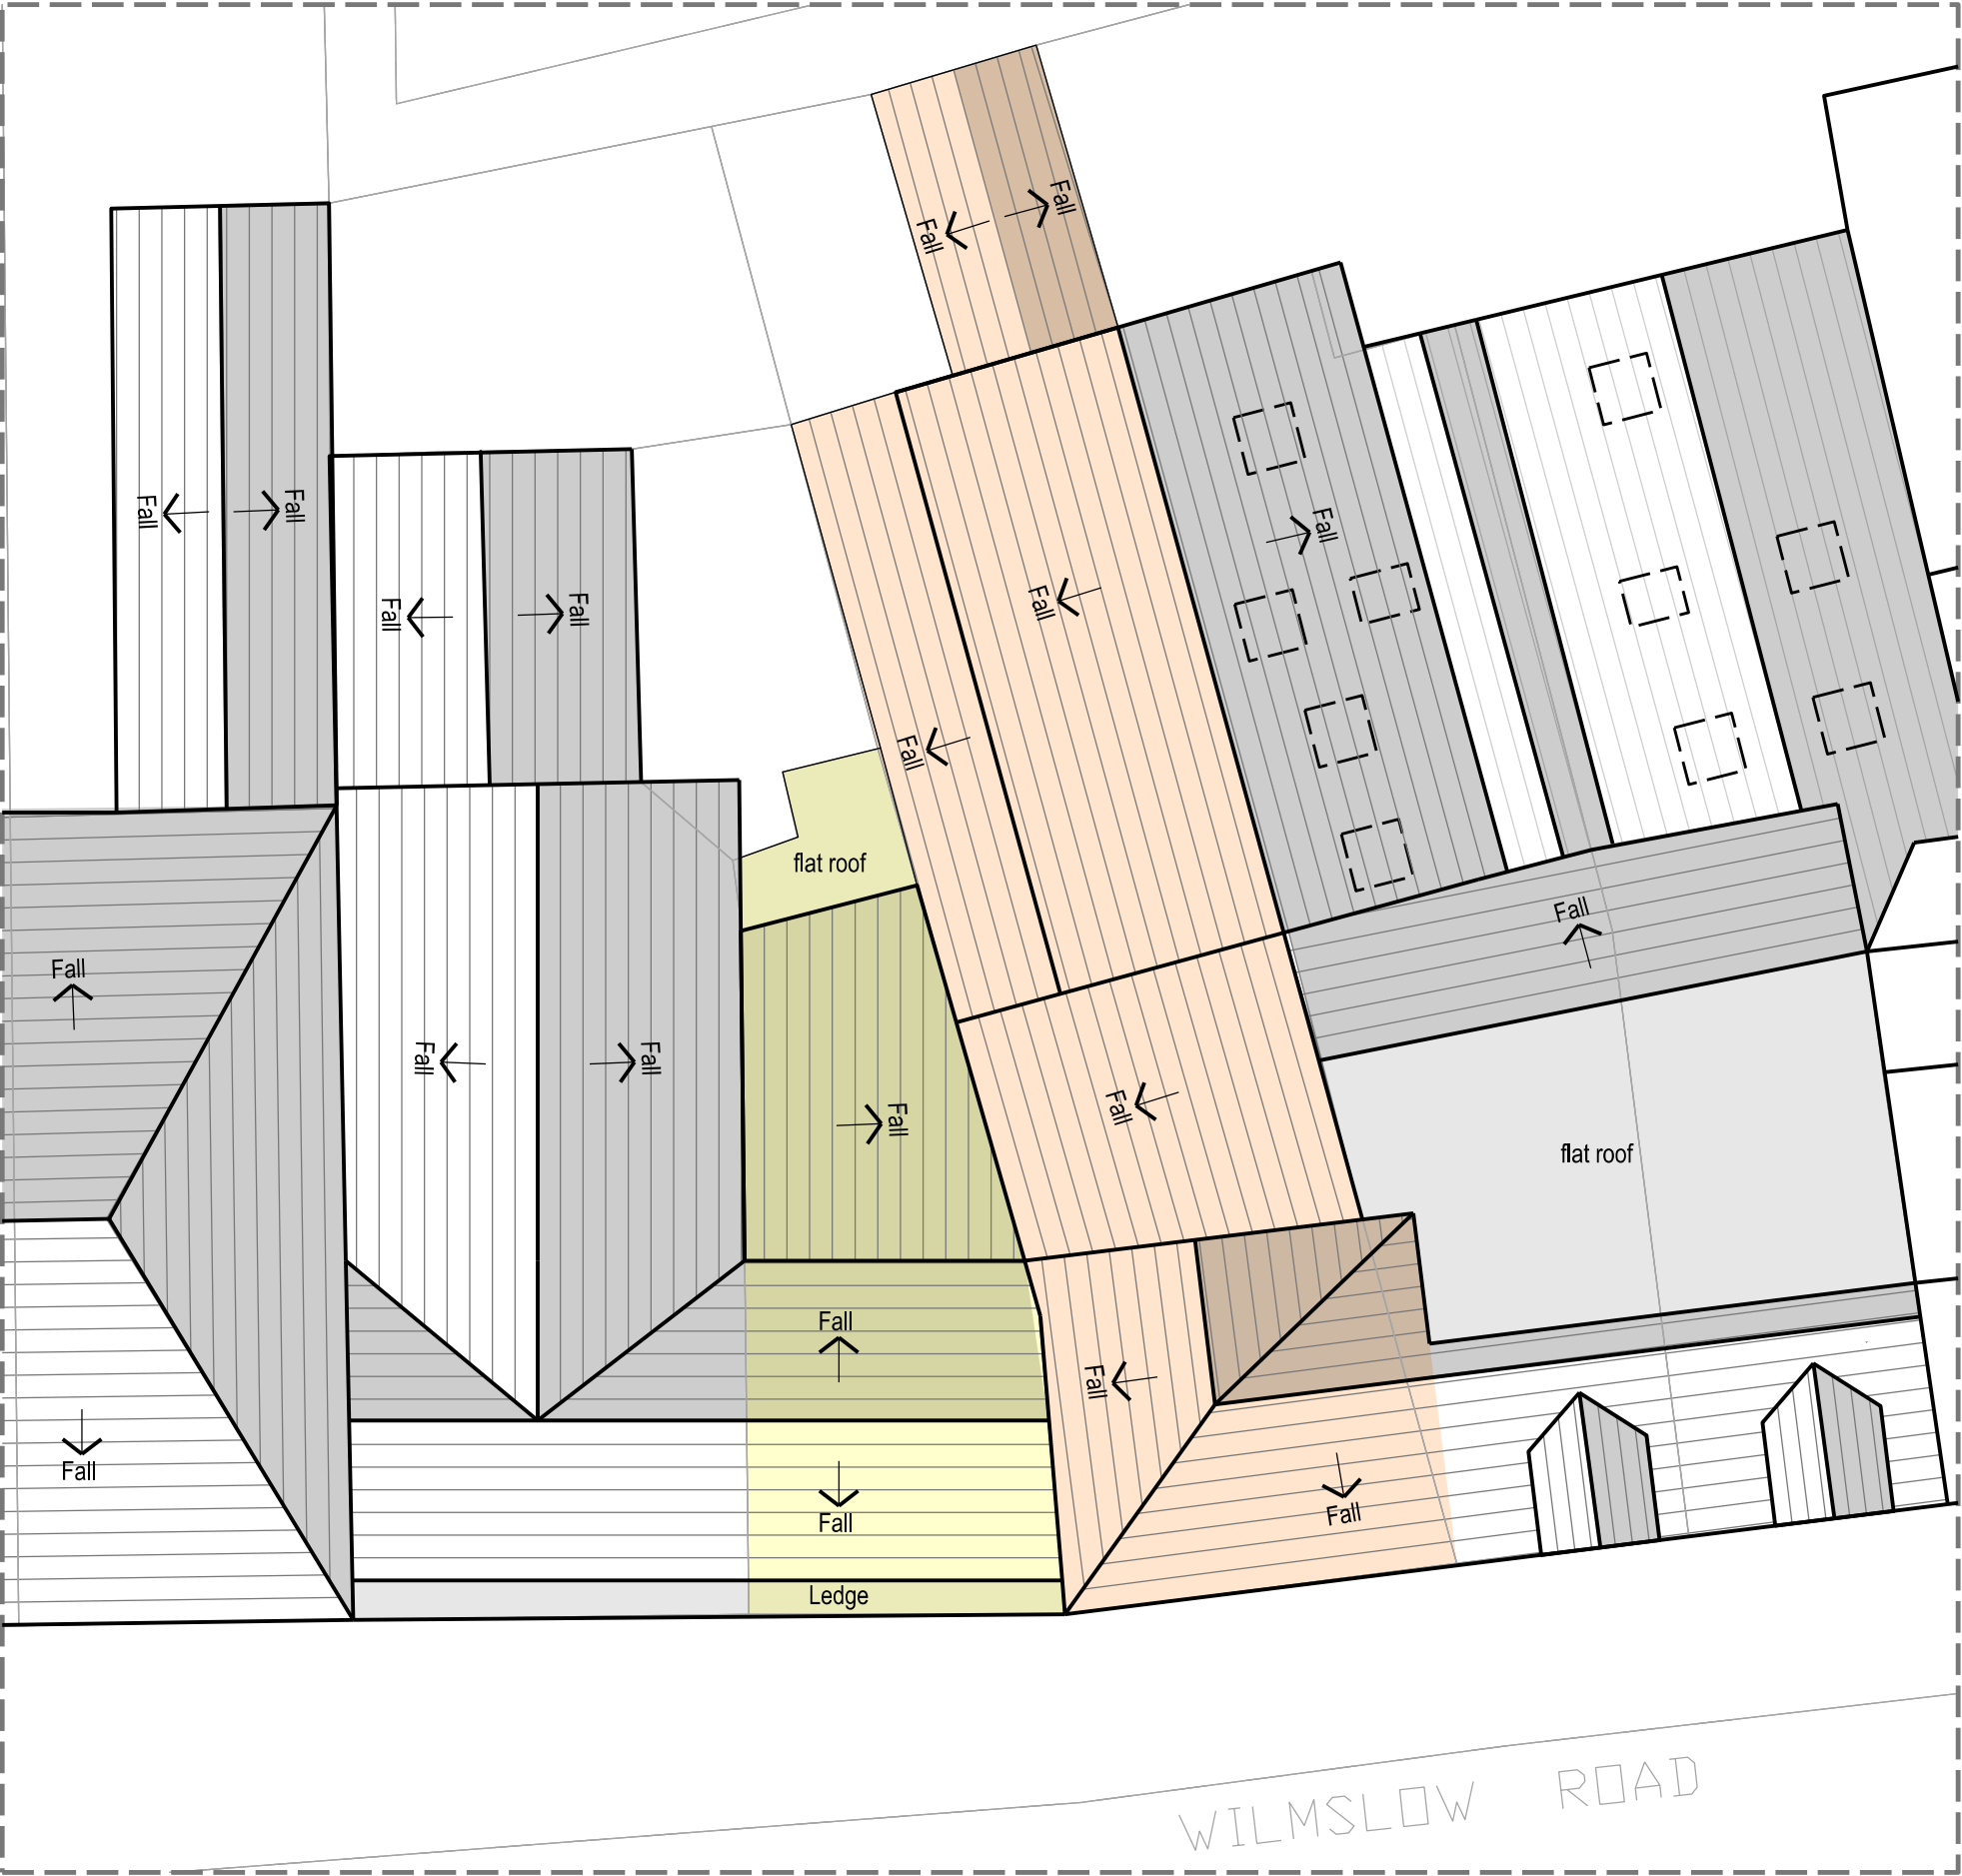

Note:
All existing site dimensions and datum levels must be verified on site.

Key:

- Application Property No.462
- Application Property No.464

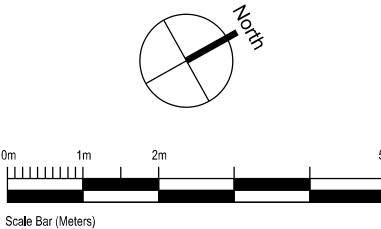

No	Amendments	Prep	Date
LCA Architecture & Planning Email: lx.chowdhury@gmail.com Tel: 07563 952231			
Project 462 & 464 Wilmslow Road Withington M20 3BG			
Title Existing Roof Plan			
Job No. 2212		Drawing No. PL.05	
Amendment:		Scale @A3: 1/100	
Status: <i>For Planning Approval Only</i>			
Auth. CL		Date. Oct. 2022	