


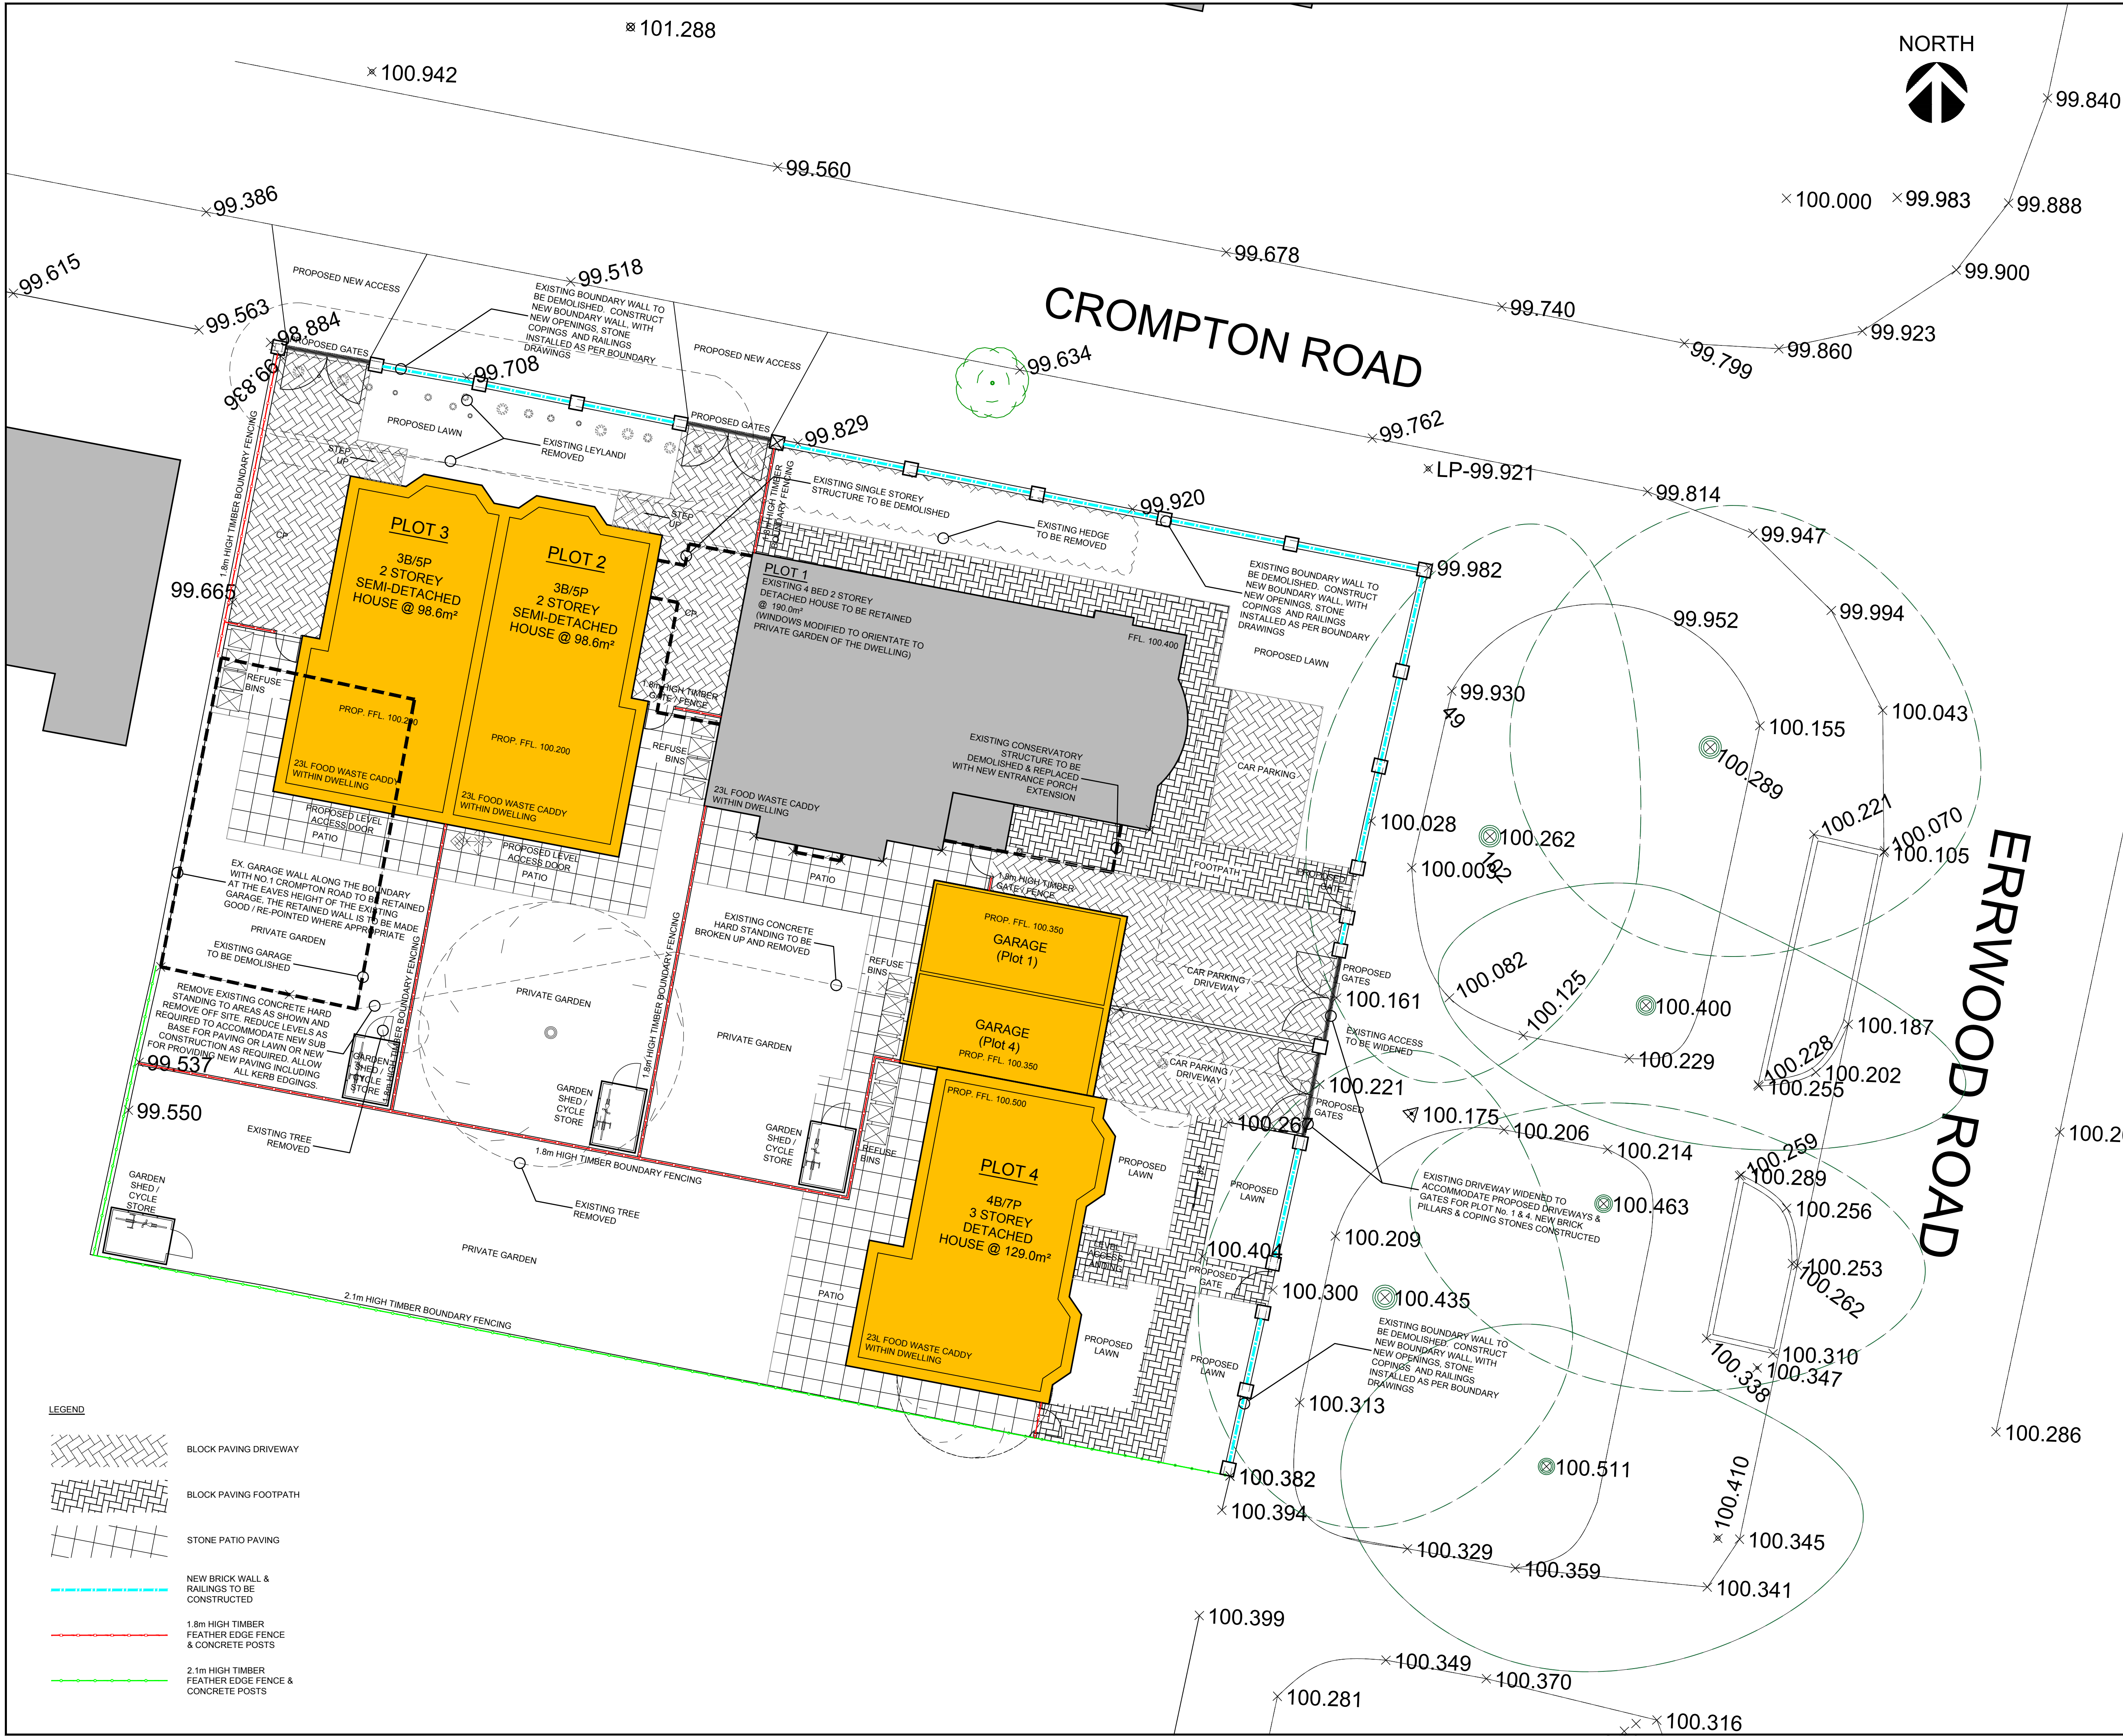

NOTES
ALL DIMENSIONS TO BE CHECKED ON SITE PRIOR TO ANY MANUFACTURING OR FABRICATION AND ANY ANOMALIES TO BE BROUGHT TO THE ATTENTION OF THE ARCHITECT.

BUILDING REGULATIONS ISSUE
TO BE READ IN CONJUNCTION WITH STRUCTURAL DRAWINGS & CONSTRUCTION NOTES

A	First Issue.	JB	11.03.2021		
REV	AMENDMENTS	PROJECT	DATE		
PROJECT PROPOSED RESIDENTIAL DEVELOPMENT 72 ERRWOOD ROAD BURNAGE MANCHESTER M19 2QH					
CLIENT DHARMESH MAISURIA					
DRAWING TITLE PROPOSED SITE PLAN					
DRAWN	JB	DATE	03.12.2020		
CHECKED		SCALE	1:100 (A1)		
APPROVED					
 HOWARD & SEDDON A.R.I.B.A. CHARTERED ARCHITECTS 64 WASHWAY ROAD SALE, CHESHIRE, M33 7RE TEL NO. 0161 - 973 8296 FAX NO. 0161 - 962 3485 E-MAIL : ADMIN@HOWARDANDEDSON.CO.UK					
JOB No.	13,542	DRG No.	31	REVISION	A