



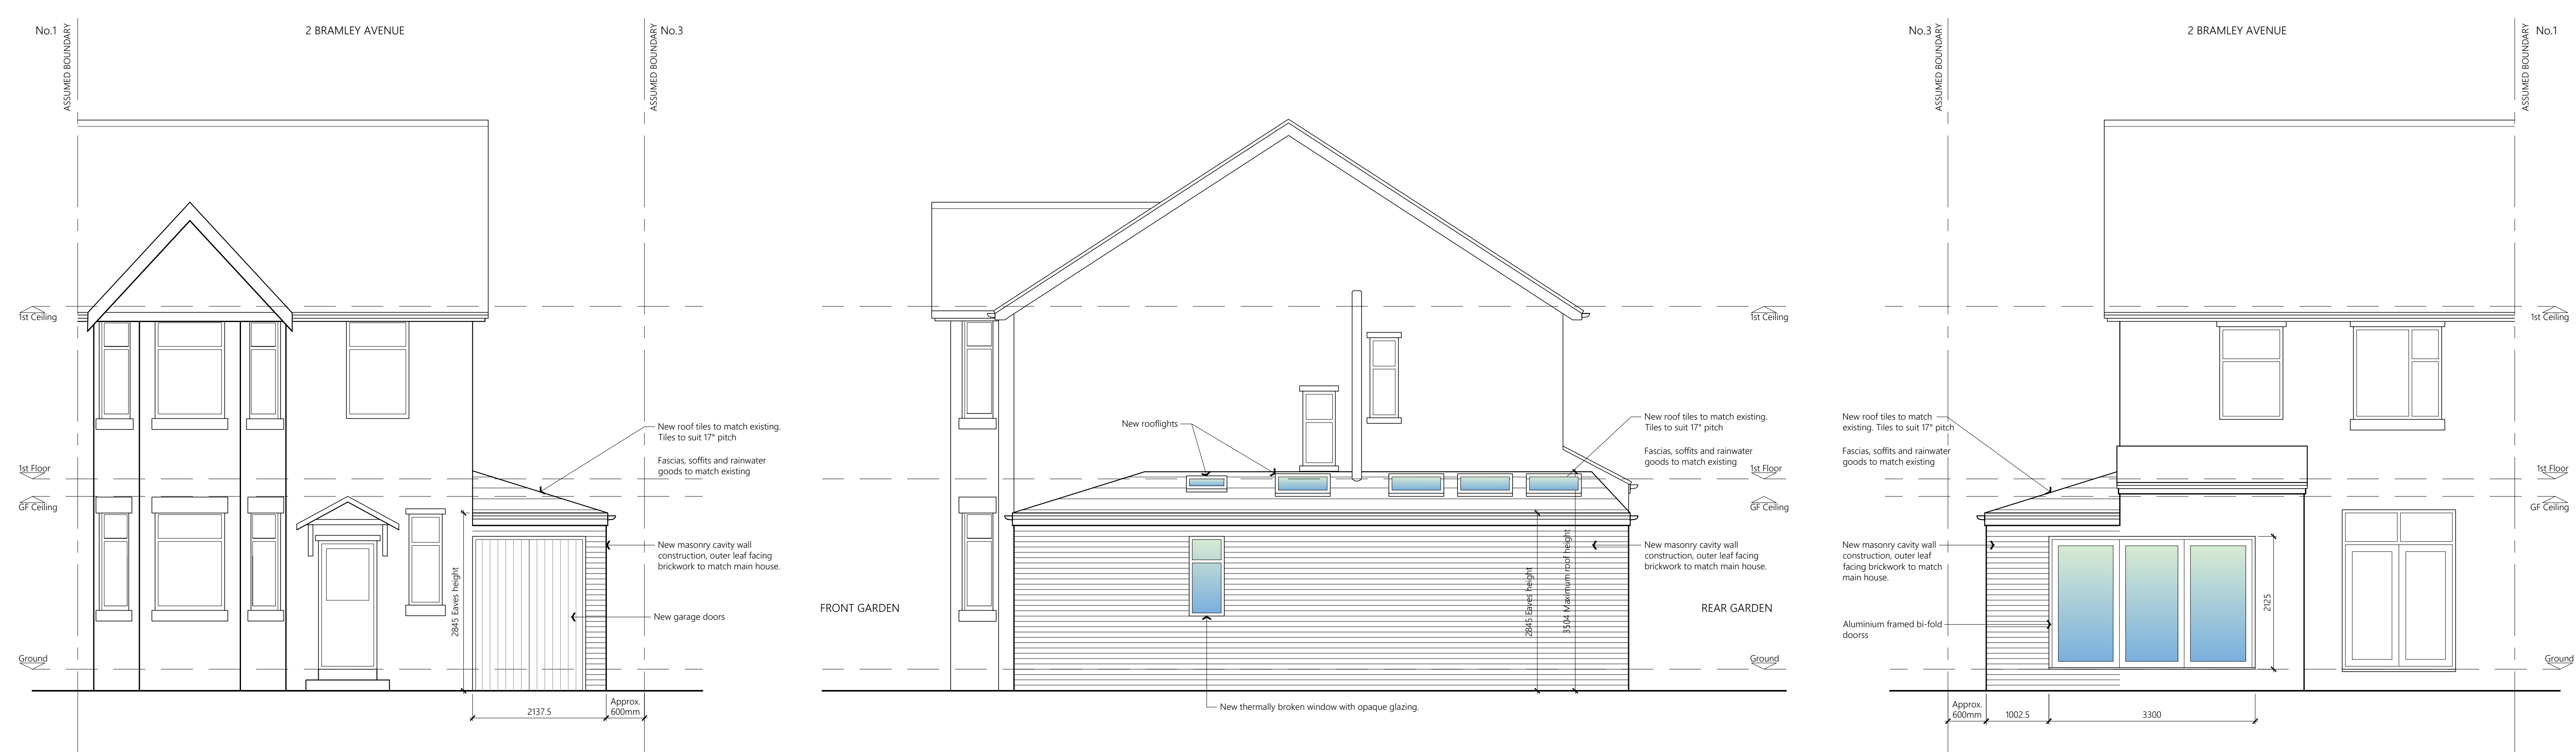

PROPOSED FRONT ELEVATION


PROPOSED SIDE ELEVATION

PROPOSED REAR ELEVATION

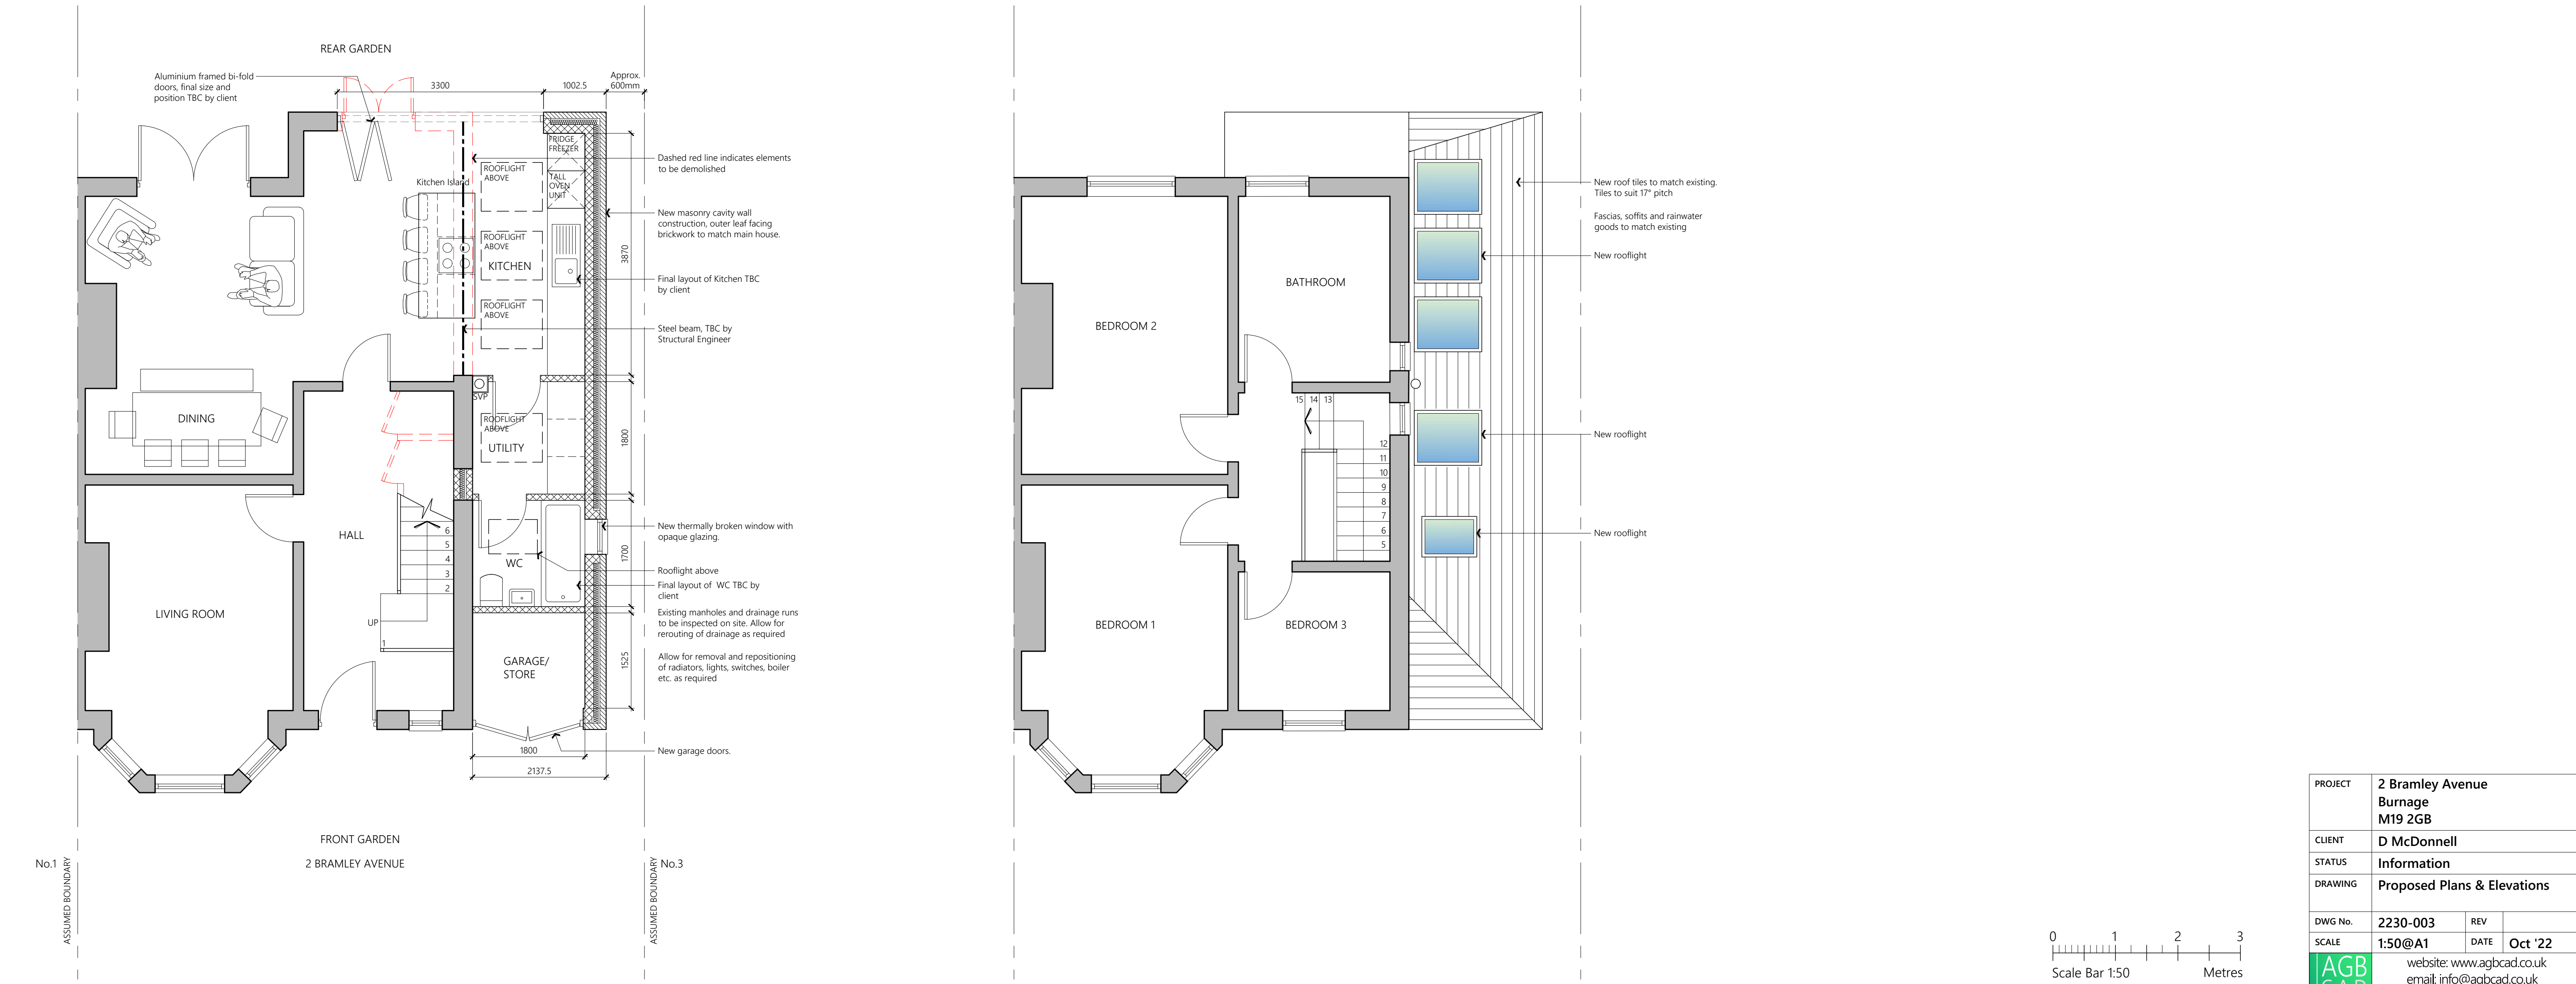

PROPOSED GROUND FLOOR

PROPOSED FIRST FLOOR PLAN

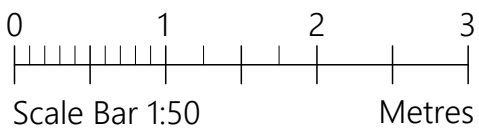

PROJECT	2 Bramley Avenue Burnage M19 2GB		
CLIENT	D McDonnell		
STATUS	Information		
DRAWING	Proposed Plans & Elevations		
DWG No.	2230-003	REV	
SCALE	1:50@A1	DATE	Oct '22
		website: www.agbcad.co.uk	
		email: info@agbcad.co.uk	
		telephone: 07912 090 125	
		DO NOT SCALE FROM THIS DRAWING	