

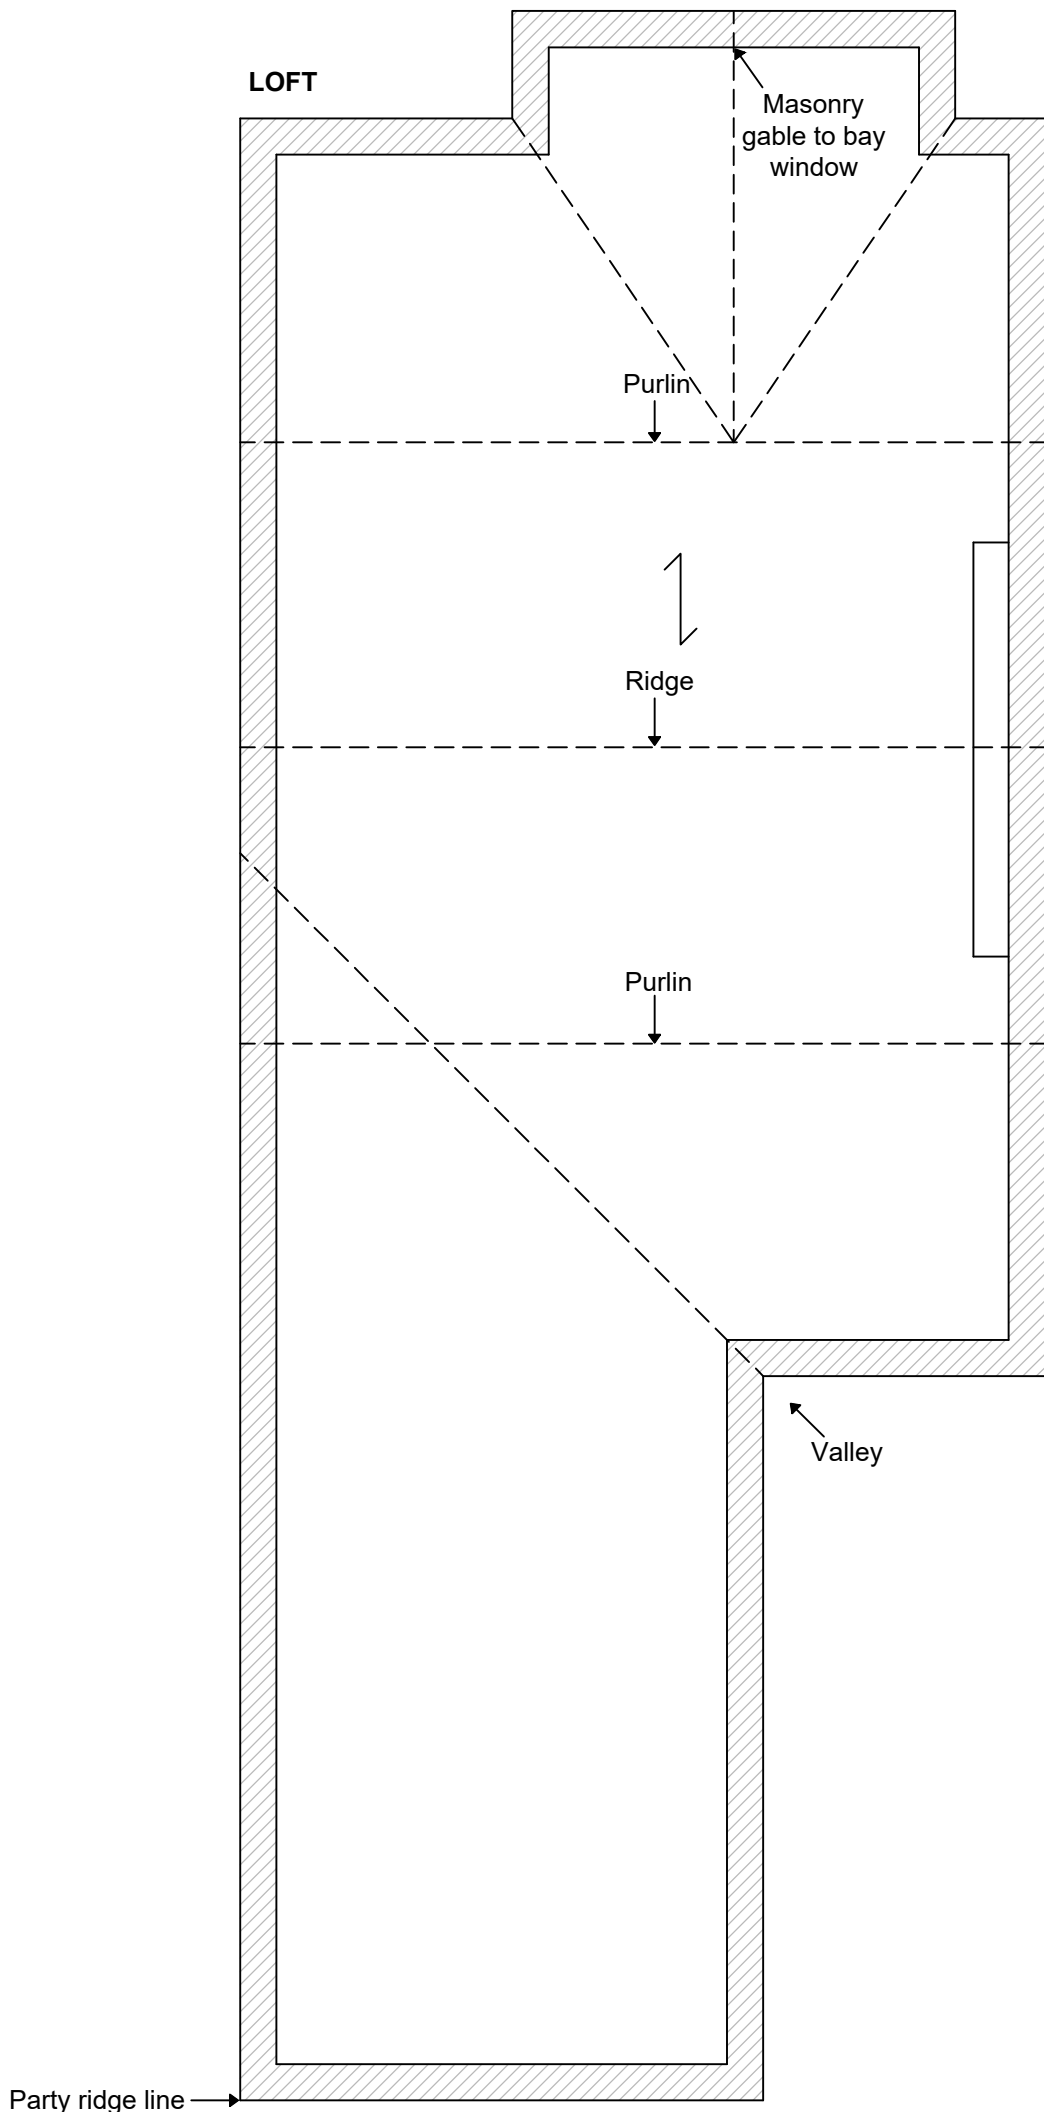
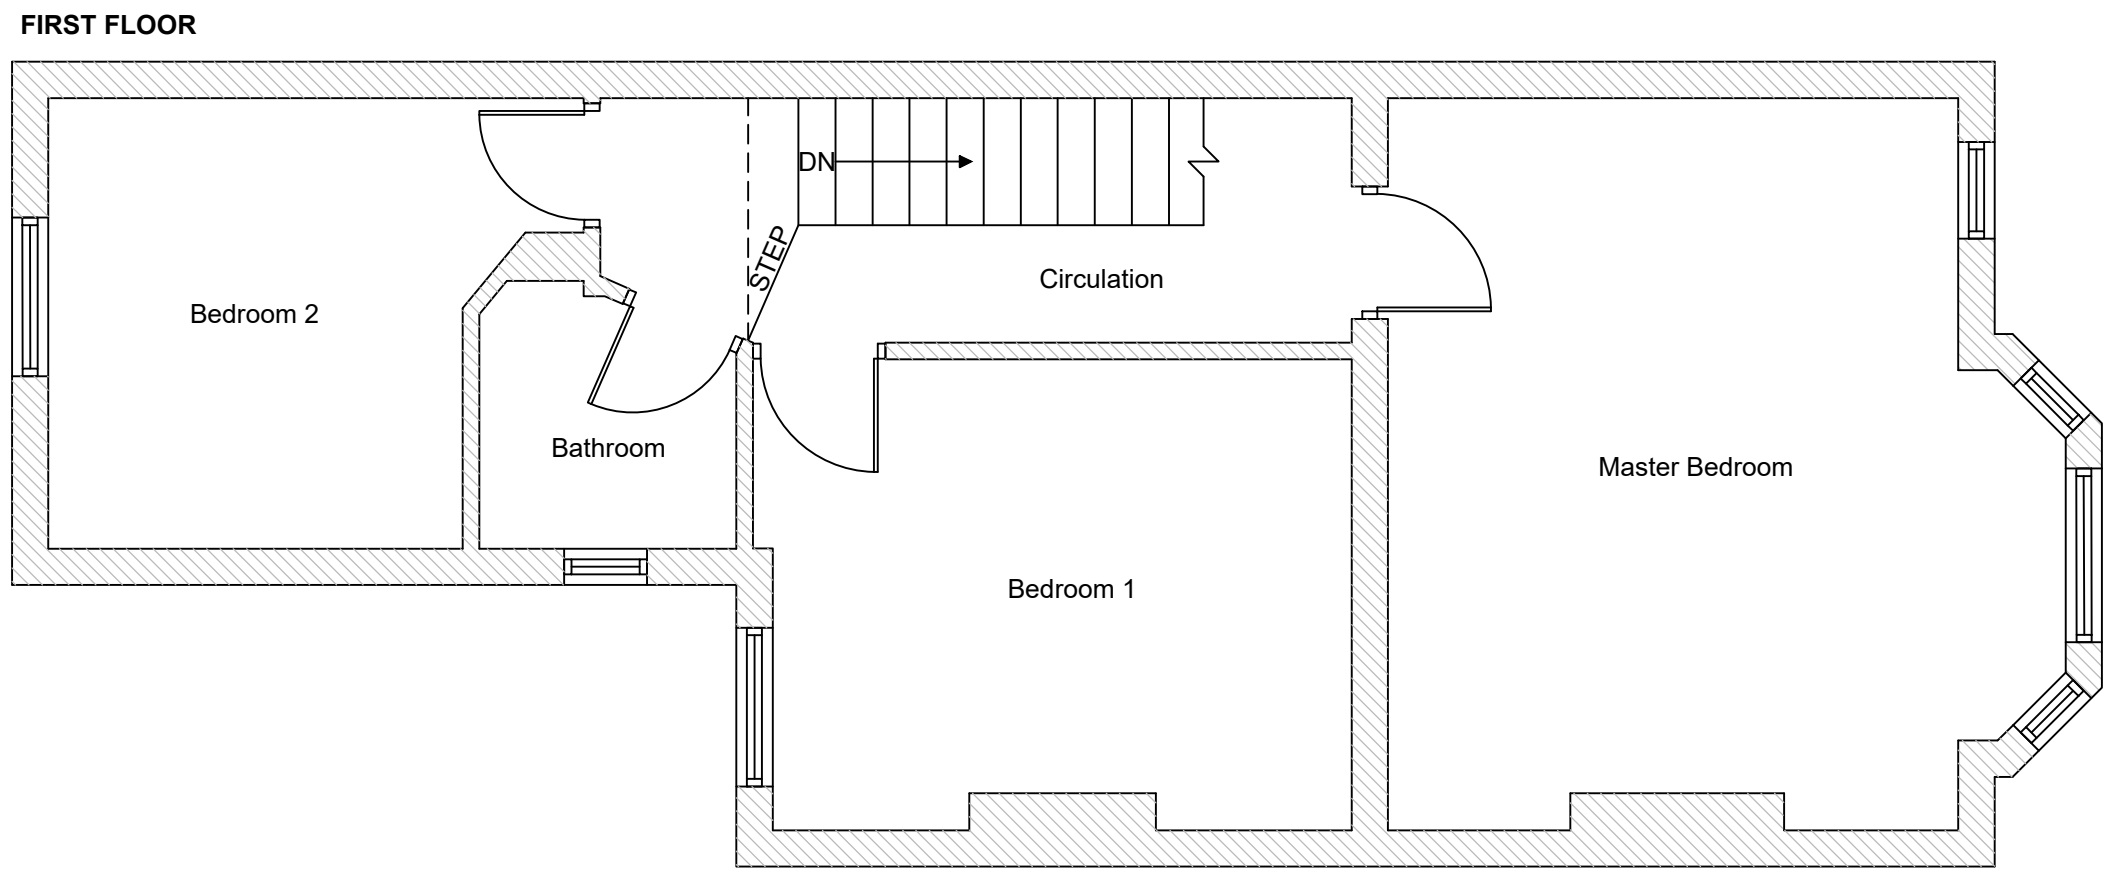


AS EXISTING FLOOR PLANS

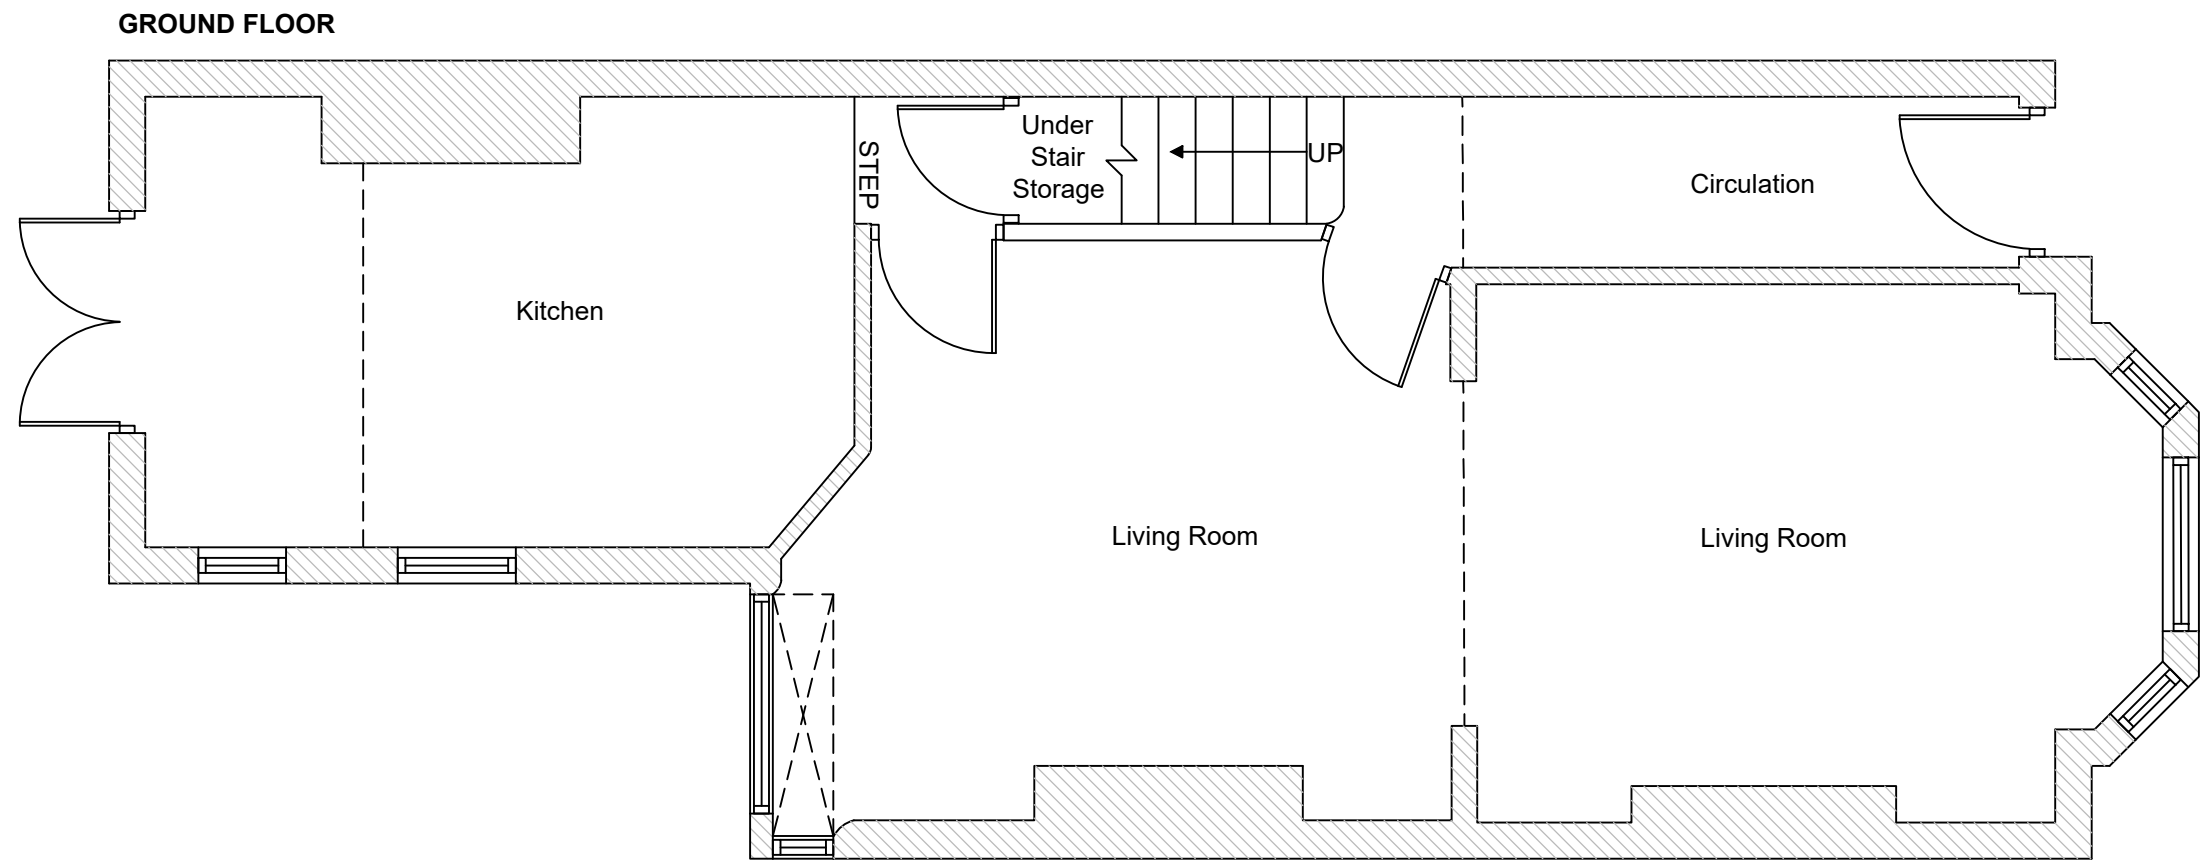

Note:
Contractor is to verify all dimensions and levels on site prior to site works commencement. Under no circumstances are any dimensions or levels to be scaled from this drawing number for the purpose of manufacturing components. Contractor to report any discrepancies to the Designer.




SITE LOCATION
PLAN 1:1250

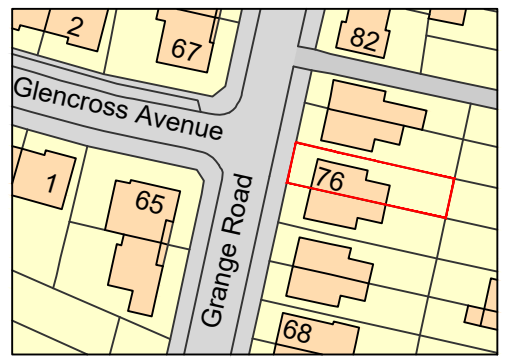

DRAWING KEY:

Extent of new flat roof dormer construction.

AS PROPOSED FLOOR PLANS

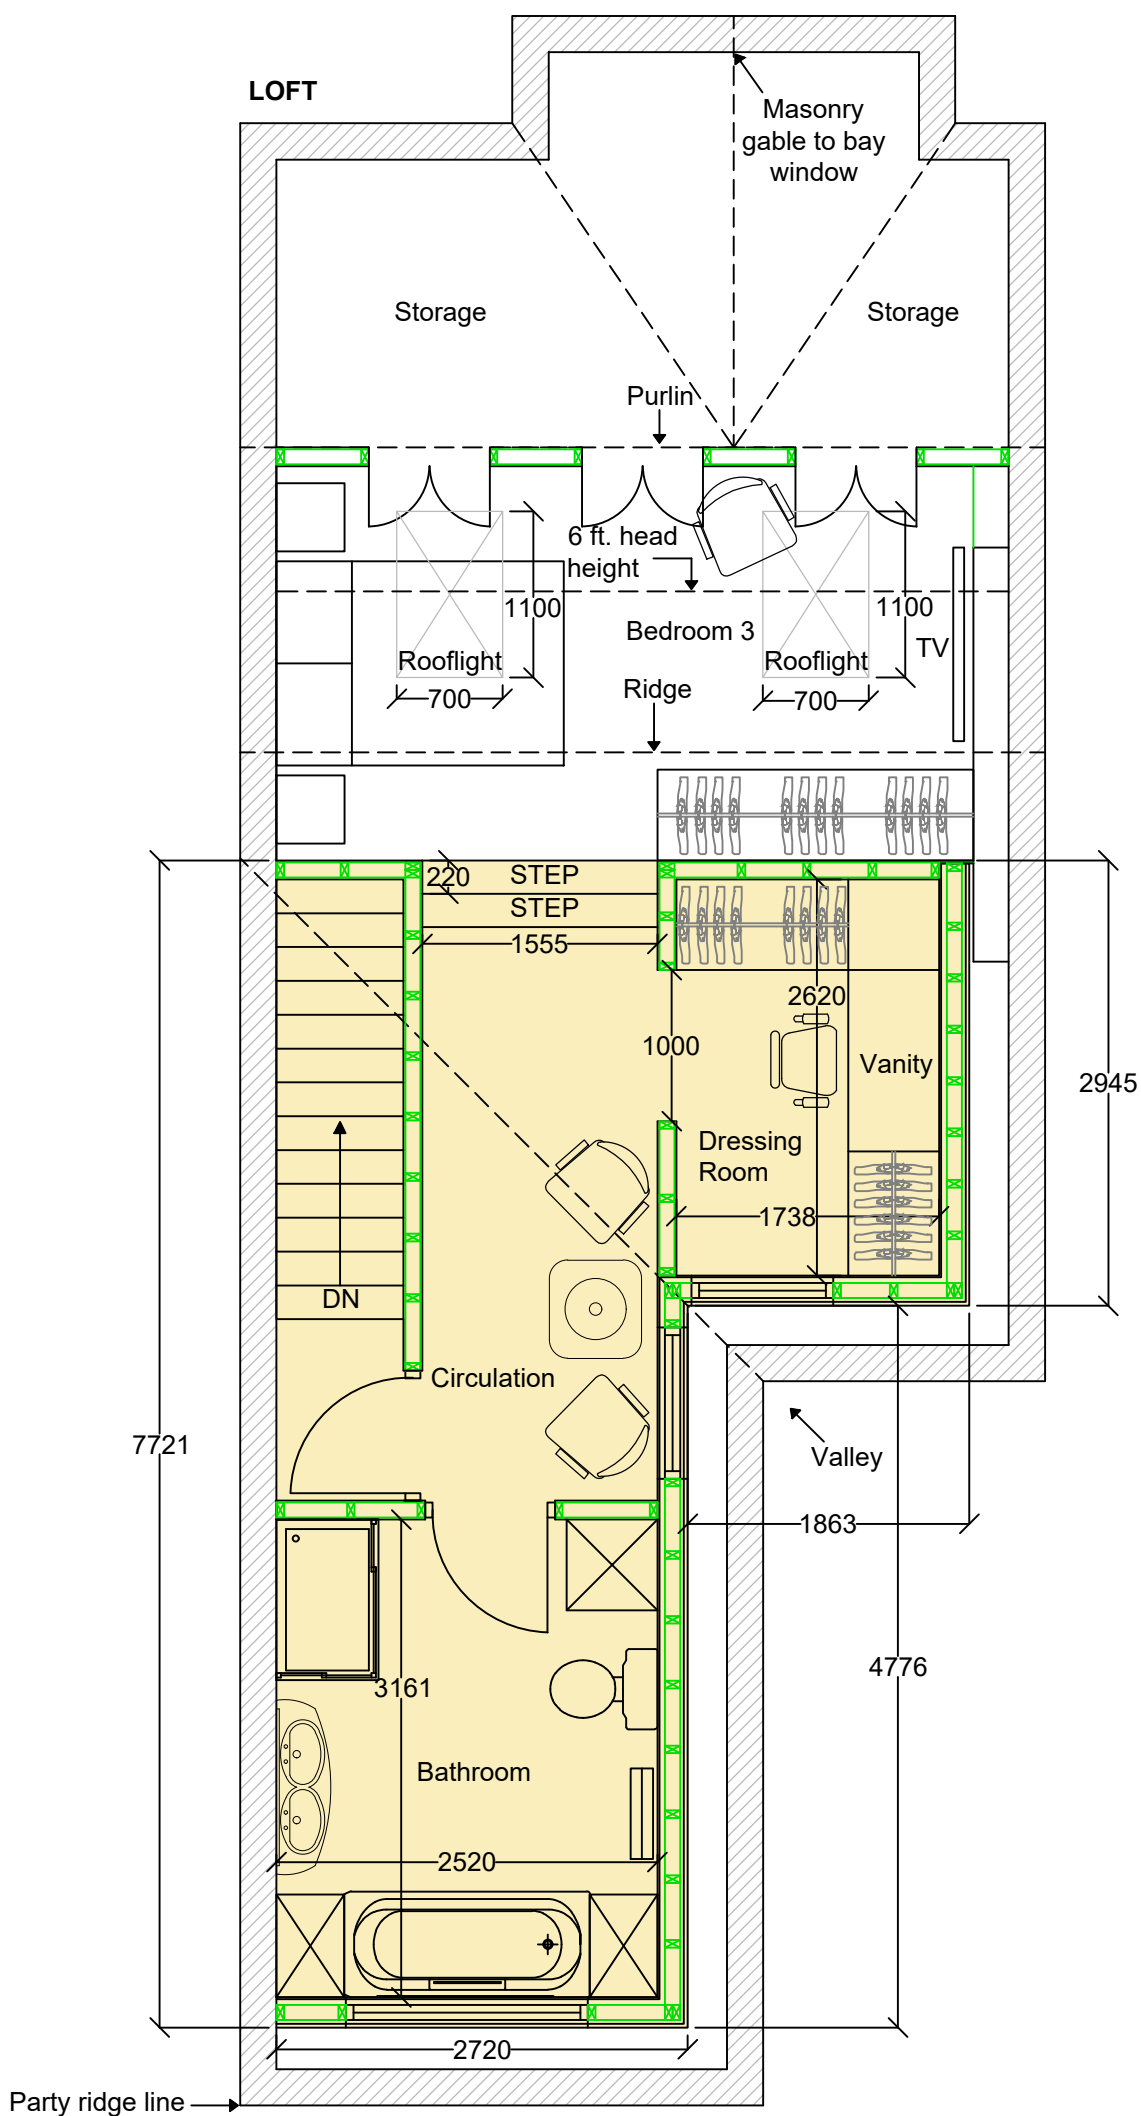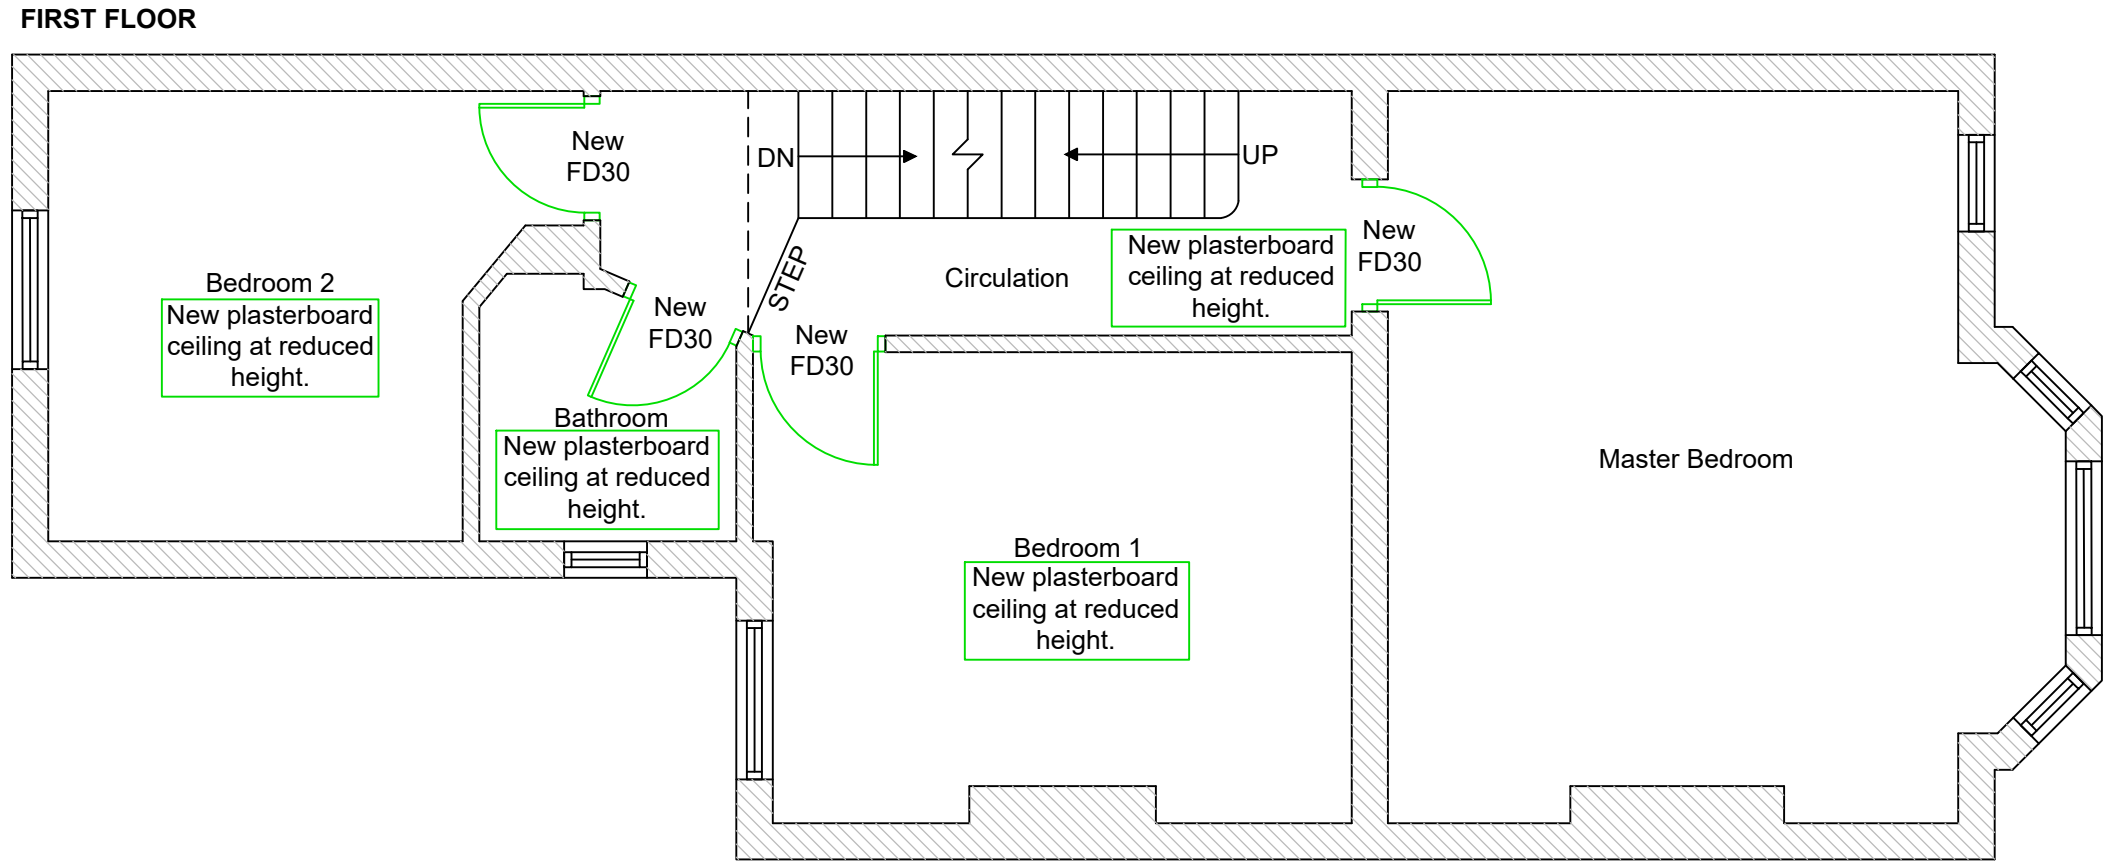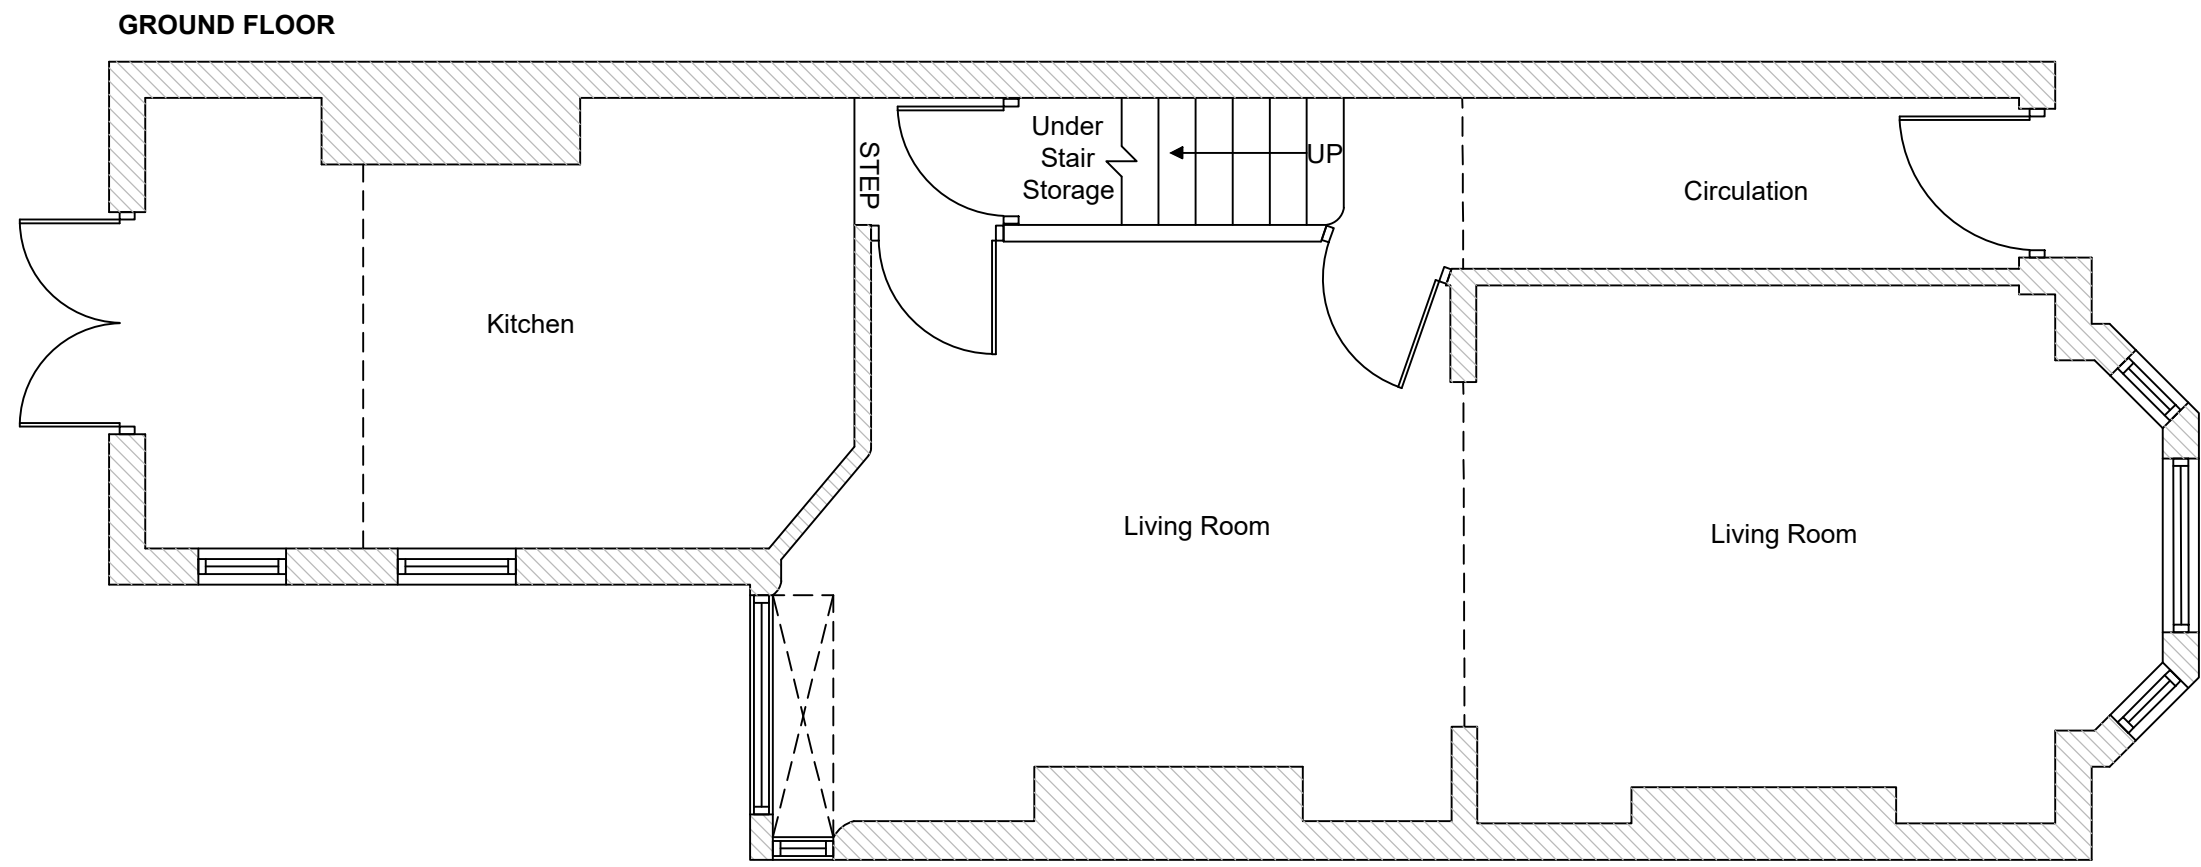

REVISION	DESCRIPTION	DATE
--	PLANNING	NOV 22

SCALE	1:50	DRAWN	SIGNATURE	DATE
ORIGINAL SIZE	A1	CHECKED	MB	NOV 22
		APPROVED	MB	NOV 22

This drawing is copyright and may not be reproduced or made use of unless expressly agreed by M Bradbury Consulting Ltd

CLIENT	Mr & Mrs Garvey 76 Grange Road Chorton Manchester M21 9WX
--------	---

PROJECT	LOFT CONVERSION & DORMER CONSTRUCTION
---------	---------------------------------------



59 Wilmslow Road, Handforth, Cheshire, SK9 3EN
WEB: www.bradbury-consulting.co.uk TEL: 01625 522 209

TITLE	AS EXISTING & PROPOSED FLOOR PLANS
-------	------------------------------------

JOB NUMBER	76 Grange Road
------------	----------------

DRAWING NUMBER	76 Grange Road - PL01
----------------	-----------------------