



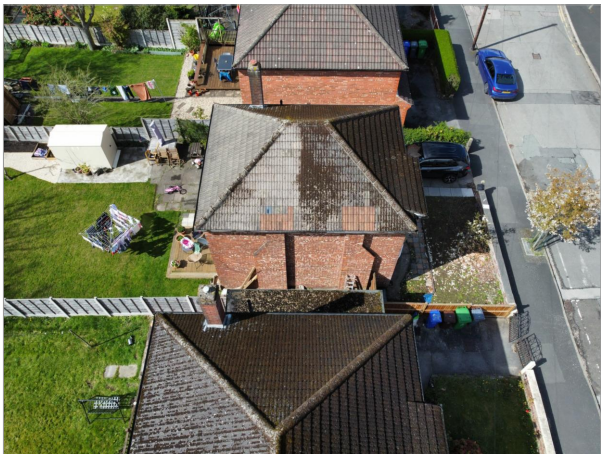

TITLE		
EXISTING PROPERTY PHOTOS		
DWG.NO.		
2265 - PL - EX - 010		
SCALE	N/A @ A3	
ISSUE	PLANNING	
DATE	31-05-2021	
REVISION	JOB NO.	
01	2265	
NOTES		
Rev	Date	Description
00	01/06/22	Draft Issue to Client
01	21/07/22	Issue to Client & Planning

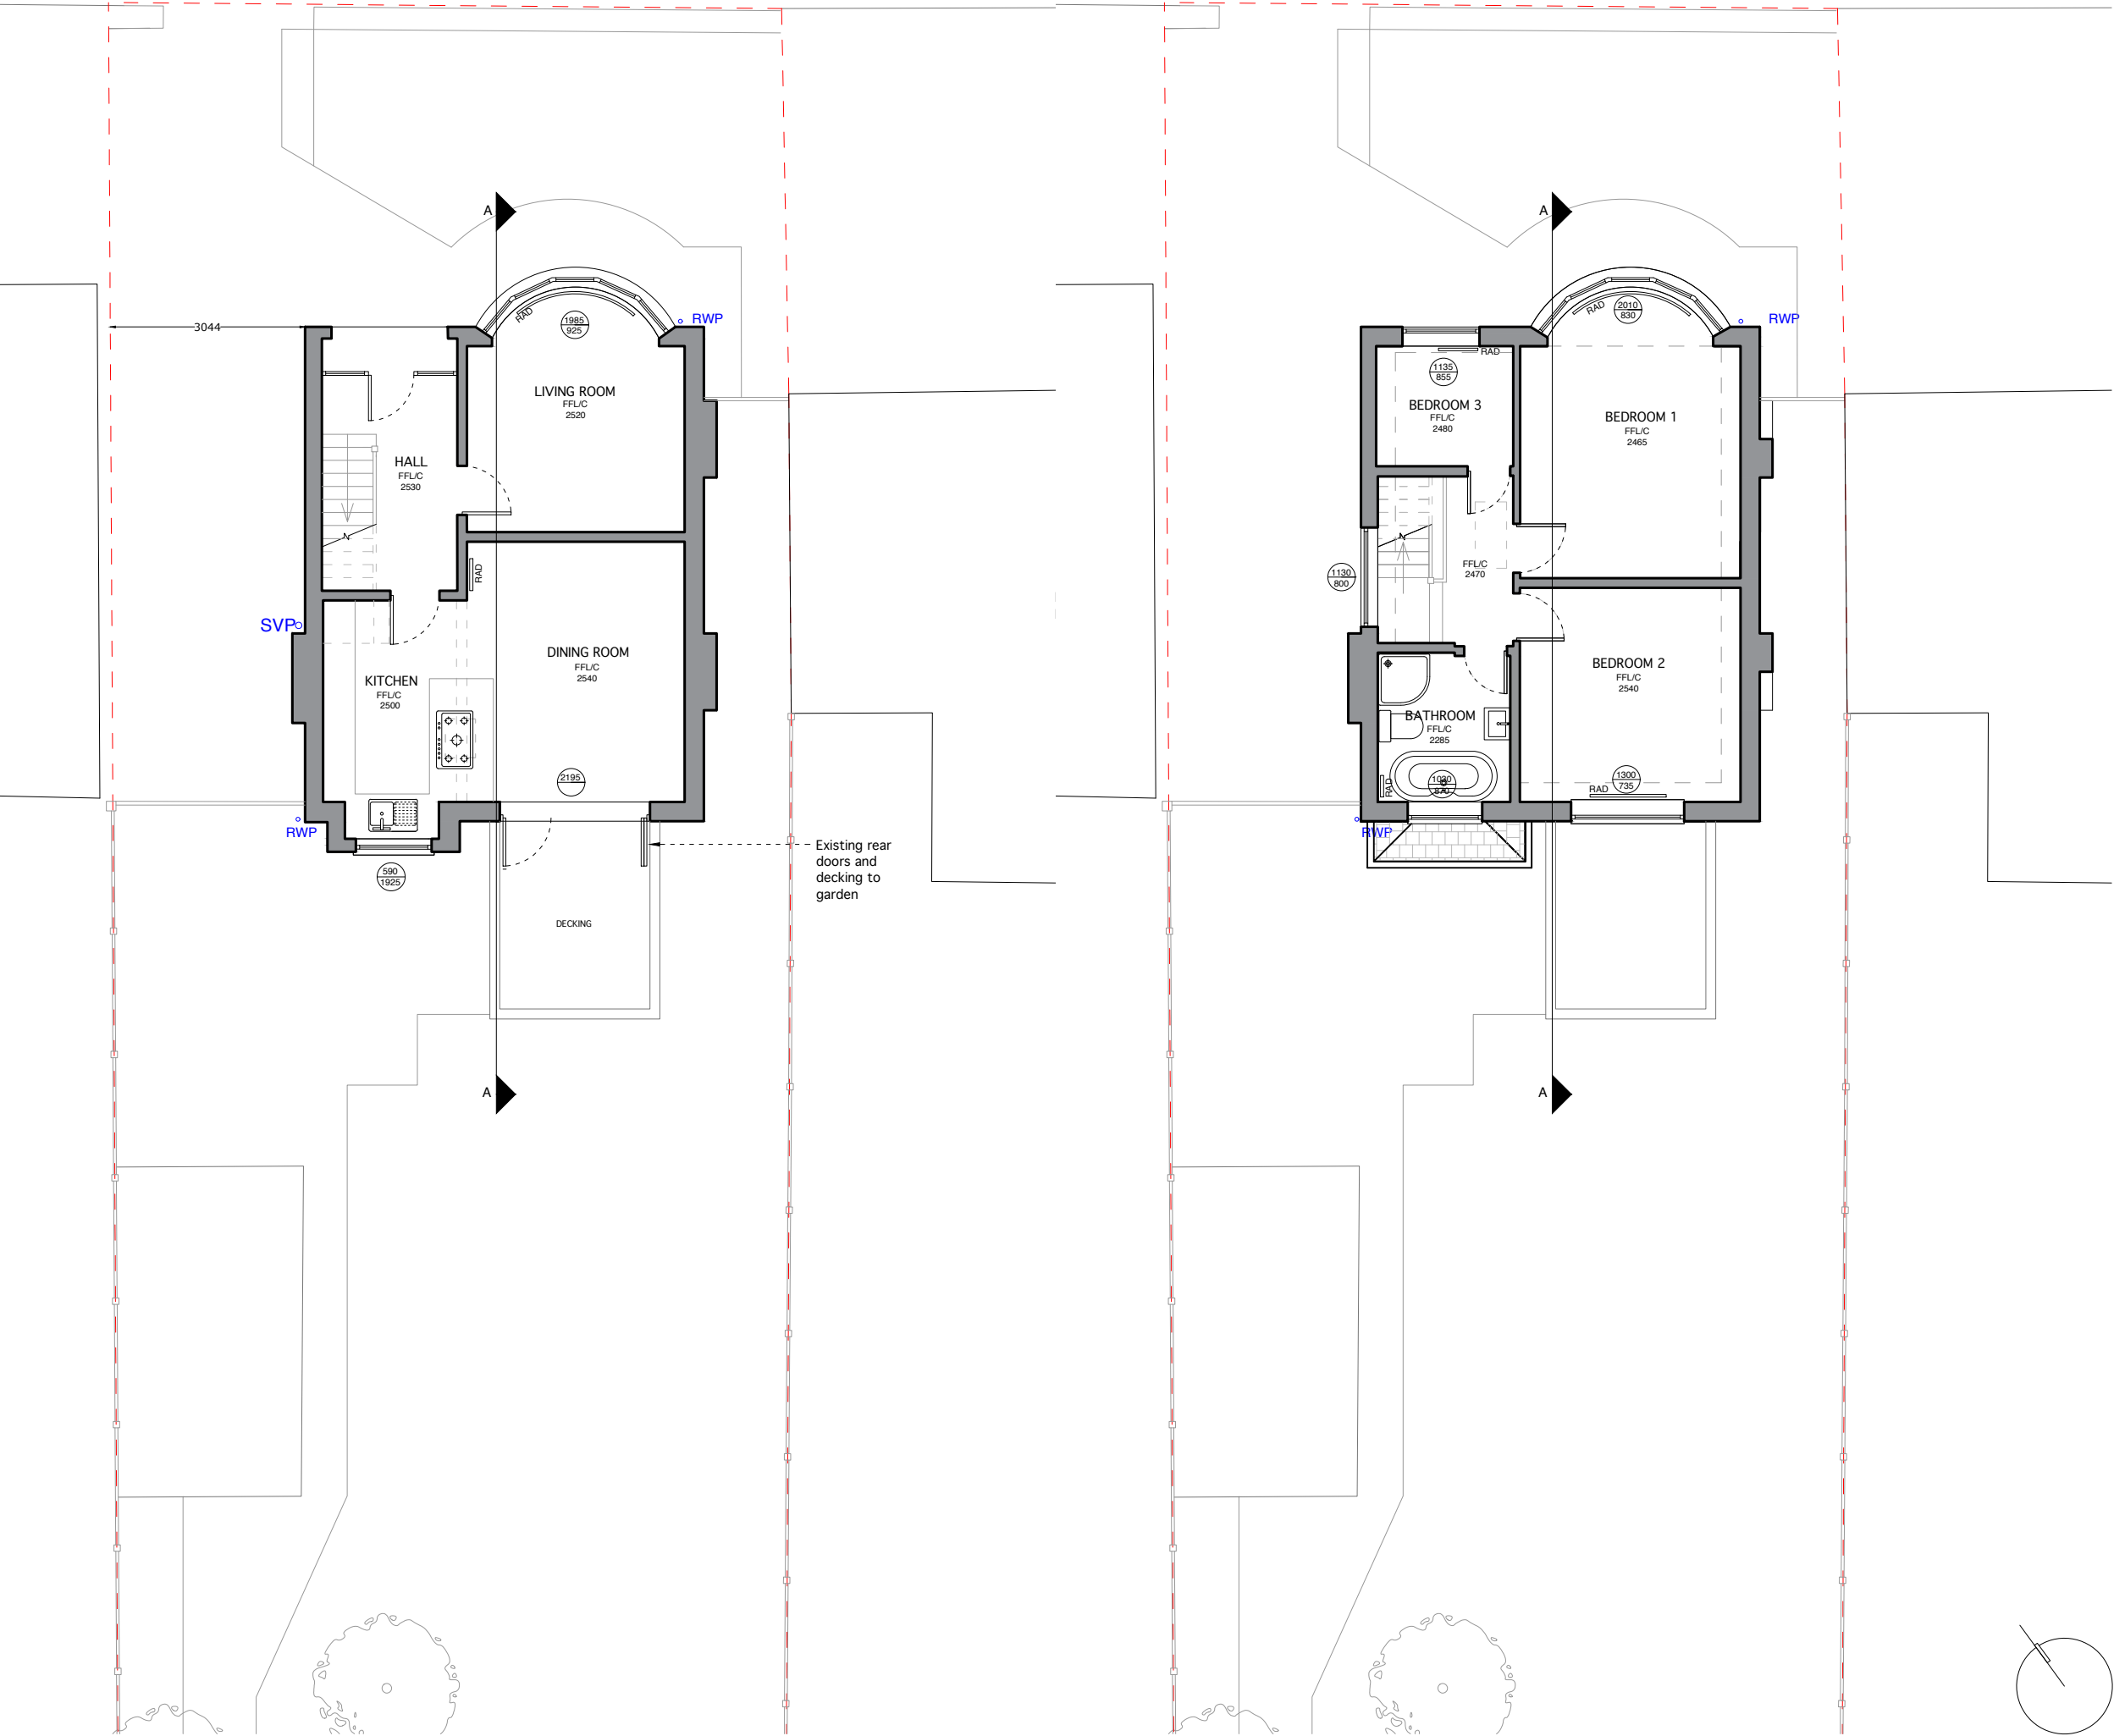

TITLE

EXISTING GROUND & FIRST FLOOR PLANS

DWG.NO.

2265 - PL - EX - 100

SCALE

1:100 @ A3

ISSUE

PLANNING

DATE

31-05-2021

REVISION

JOB NO.

01

2265

NOTES

Rev	Date	Description
00	01/06/22	Draft Issue to Client
01	21/07/22	Issue to Client & Planning

CLIENT

Richard and Emma Sherwood

ADDRESS

131B Egerton Road South,
Chorlton,
Manchester,
M21 0XD

PROJECT DESCRIPTION

Proposed side & rear single storey extension with dormer.

PROJECT ADDRESS

131B Egerton Road South,
Chorlton,
Manchester,
M21 0XD

BUTTERFIELD ARCHITECTURE

ARCHITECTURE \ INTERIORS \ PROJECT MANAGEMENT

W \ WWW.BUTTERFIELD ARCHITECTURE.CO.UK

E \ INFO@BUTTERFIELDARCHITECTURE.CO.UK


M \ +44 (0) 7779302856

102 ROSENEATH ROAD, URMSTON, MANCHESTER, M41 5AZ

© COPYRIGHT This drawing is protected by copyright, it may not be reproduced in any form or by any means for any purpose, without gaining written permission from Butterfield Architecture

NOTES This drawing is to be read in conjunction with all relevant Butterfield Architecture, Structural Engineer's, Service Engineer's, and Subcontractor drawings. Review all drawings and report any discrepancies to Butterfield Architecture prior to consulting. All structural walls to be confirmed by SE / Contractor on site. Do not scale from this drawing. All dimensions and levels including any abutment to existing structures to be checked on site prior to commencement. All dimensions in millimetres unless stated otherwise. Work from figured dimensions only. No deviation from details shown on this drawing is allowed without Butterfield Architecture's prior permission in writing. All work is to be carried out in accordance with British Standard Codes of Practice, Statutory requirements and the Contract Documents.

0 1m 2m 3m 4m 5m

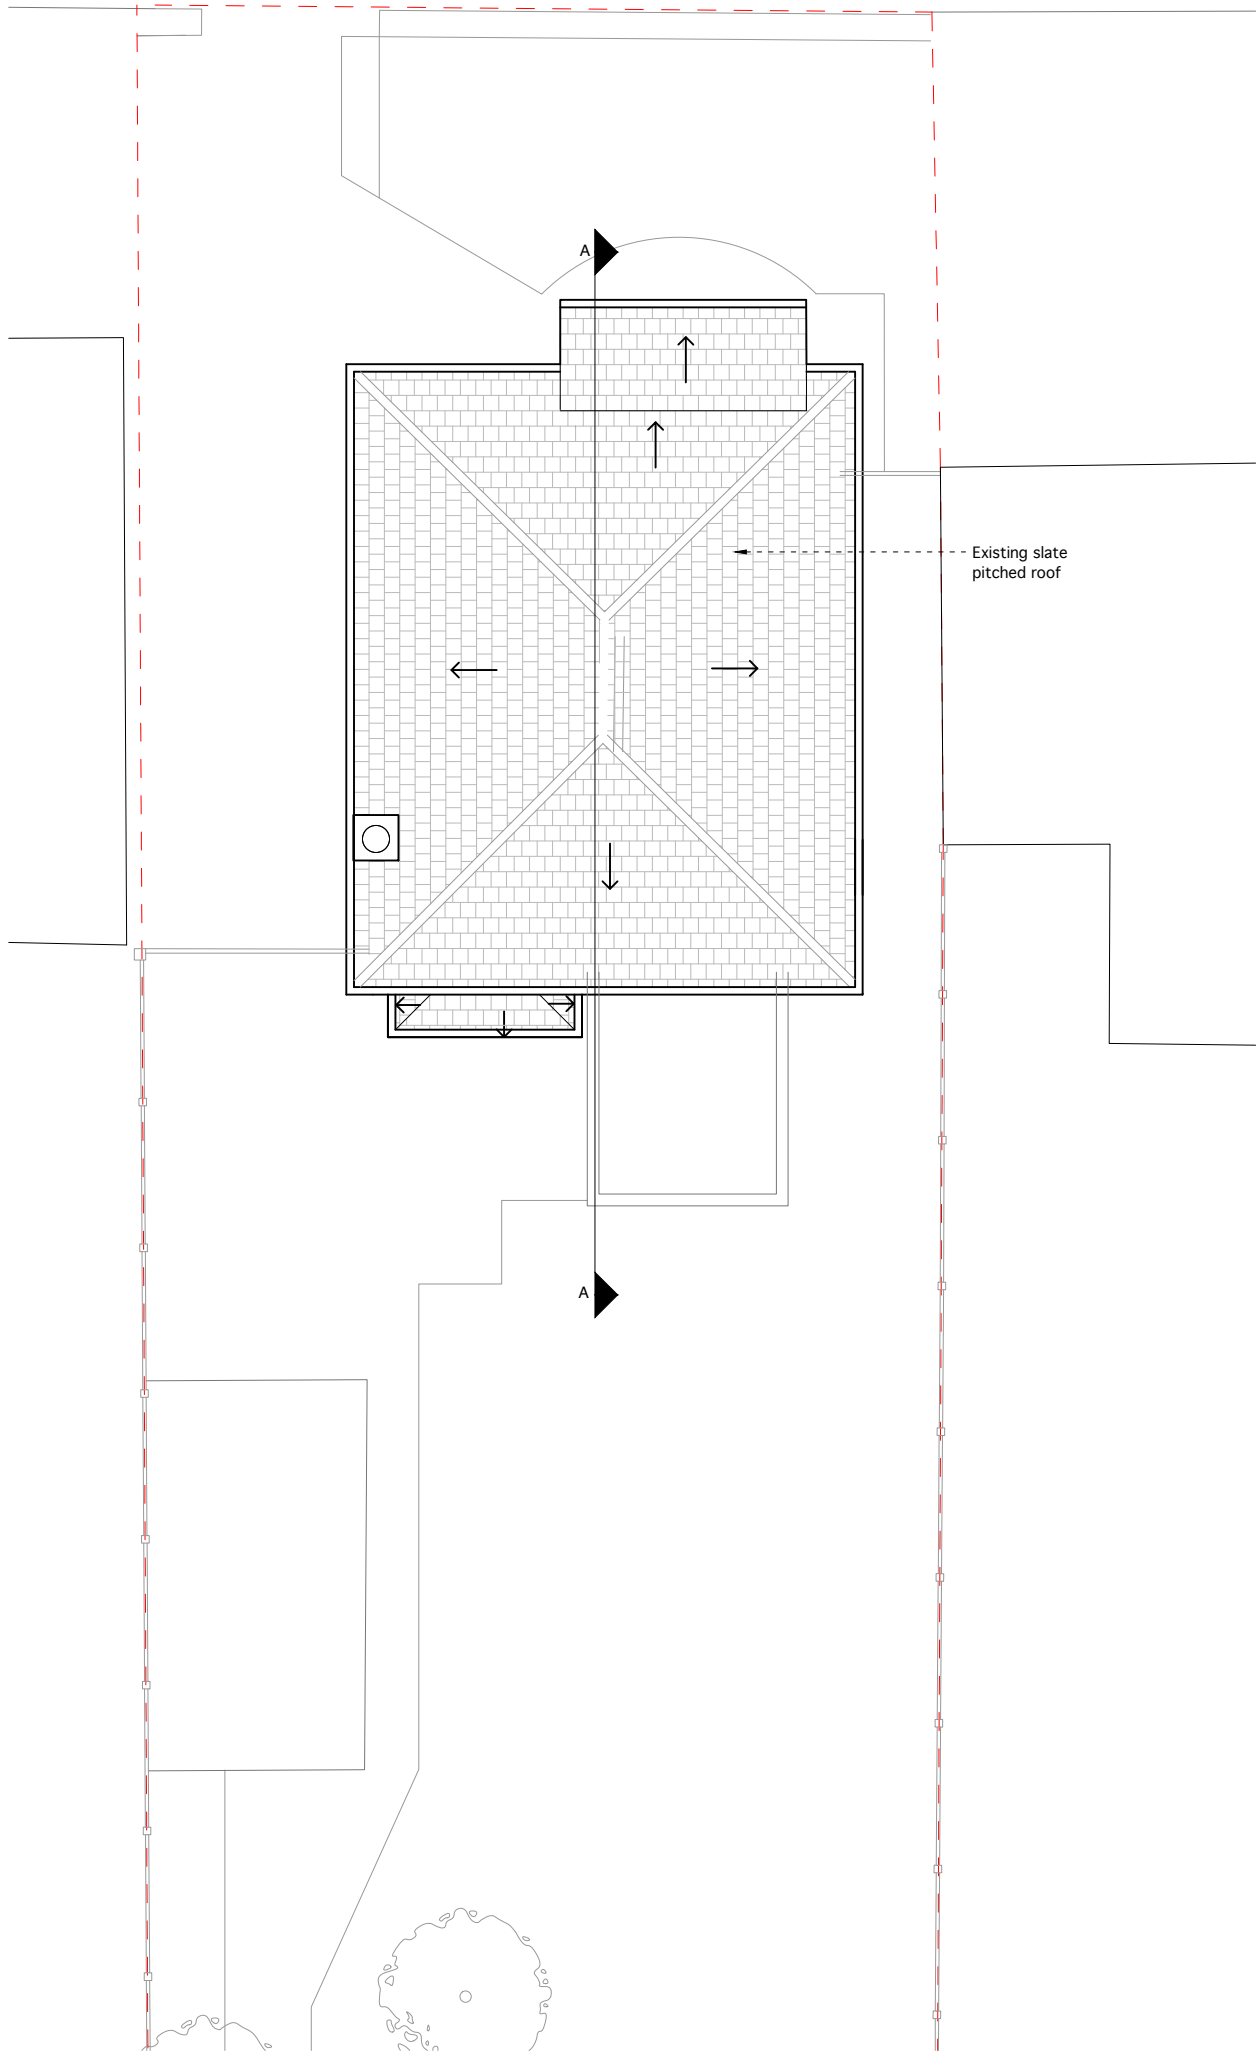

TITLE

EXISTING ROOF PLAN

DWG.NO.

2265 - PL - EX - 101

SCALE 1:100 @ A3

ISSUE PLANNING

DATE 31-05-2021

REVISION 01

JOB NO. 2265

NOTES		
Rev	Date	Description
00	01/06/22	Draft Issue to Client
01	21/07/22	Issue to Client & Planning

CLIENT	Richard and Emma Sherwood
ADDRESS	131B Egerton Road South, Chorlton, Manchester, M21 0XD
PROJECT DESCRIPTION	Proposed side & rear single storey extension with dormer.
PROJECT ADDRESS	131B Egerton Road South, Chorlton, Manchester, M21 0XD


BUTTERFIELD
ARCHITECTURE

ARCHITECTURE \ INTERIORS \ PROJECT MANAGEMENT



W \ WWW.BUTTERFIELD ARCHITECTURE.CO.UK
E \ INFO@BUTTERFIELDARCHITECTURE.CO.UK
M \ +44 (0) 7779302856
102 ROSENEATH ROAD, URMSTON, MANCHESTER, M41 5AZ

© **COPYRIGHT** This drawing is protected by copyright, it may not be reproduced in any form or by any means for any purpose, without gaining written permission from Butterfield Architecture

NOTES This drawing is to be read in conjunction with all relevant Butterfield Architecture, Structural Engineer's, Service Engineer's, and Subcontractor drawings. Review all drawings and report any discrepancies to Butterfield Architecture prior to consulting. All structural walls to be confirmed by SE / Contractor on site. Do not scale from this drawing. All dimensions and levels including any abutment to existing structures to be checked on site prior to commencement. All dimensions in millimetres unless stated otherwise. Work from figured dimensions only. No deviation from details shown on this drawing is allowed without Butterfield Architecture's prior permission in writing. All work is to be carried out in accordance with British Standard Codes of Practice, Statutory requirements and the Contract Documents.

 

0 1m 2m 3m 4m 5m

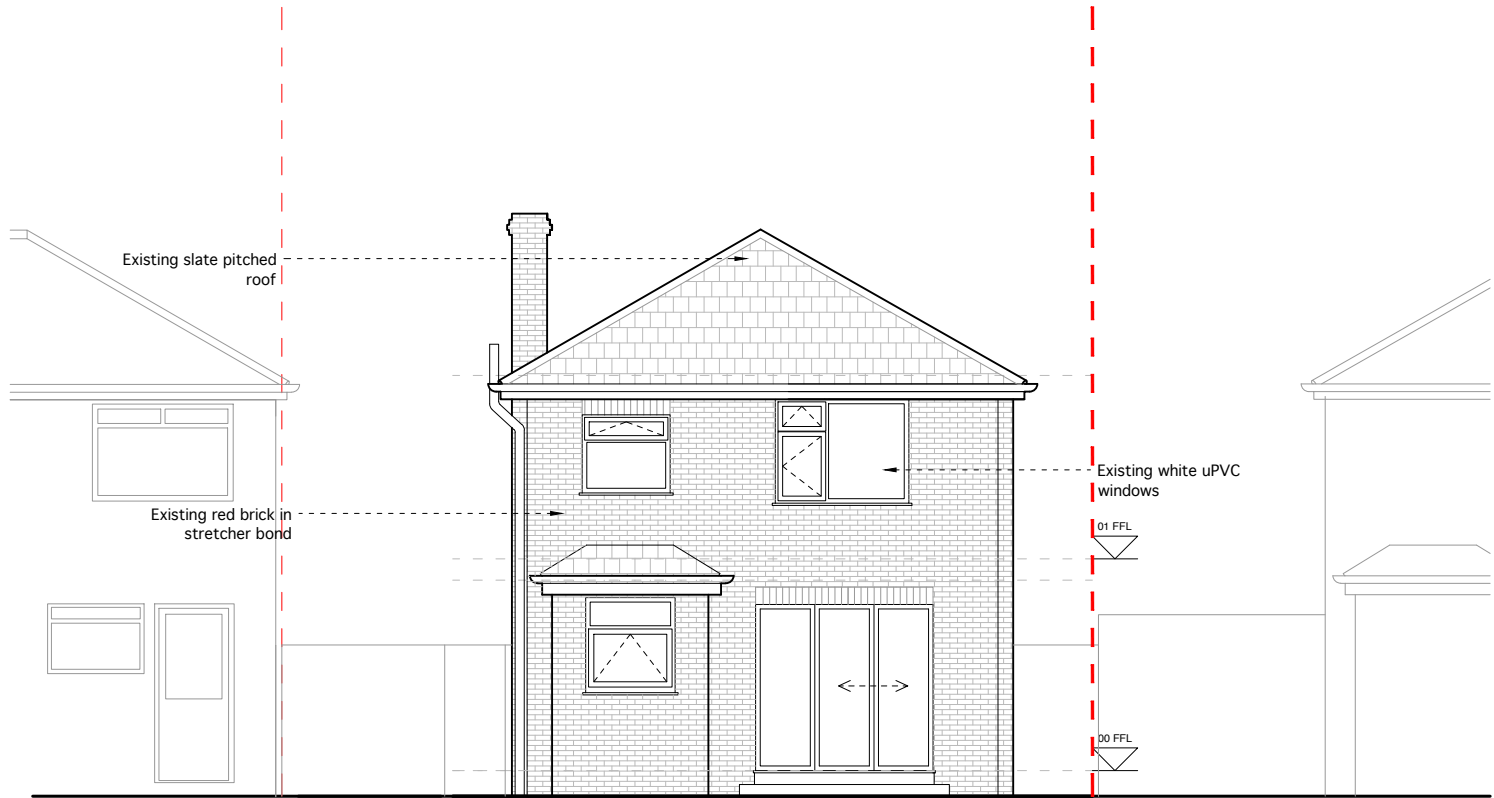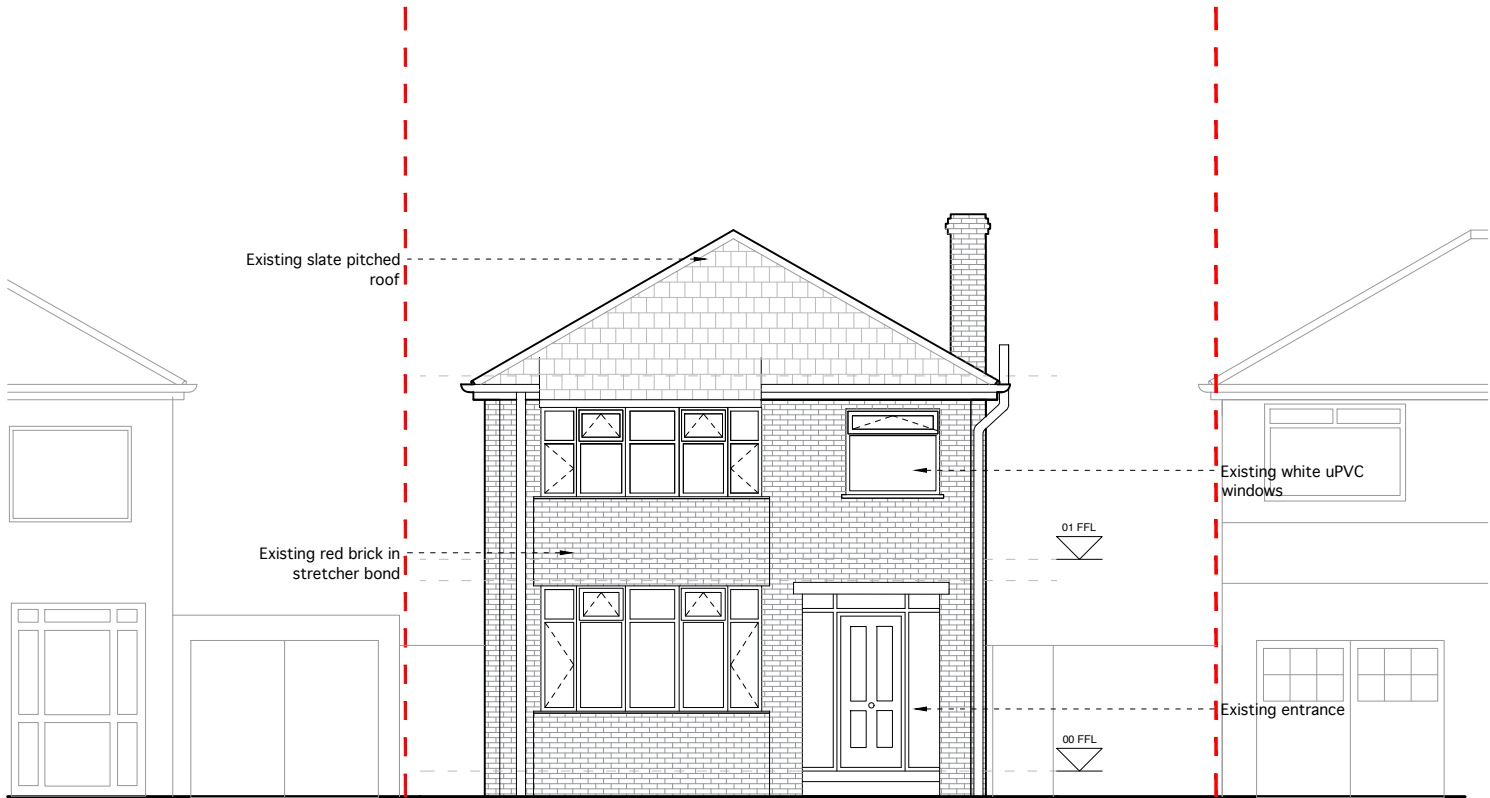

TITLE

EXISTING FRONT & REAR ELEVATIONS

DWG.NO.

2265 - PL - EX - 200

SCALE	1:100 @ A3
ISSUE	PLANNING
DATE	31-05-2021

REVISION	JOB NO.
01	2265

NOTES

Rev	Date	Description
00	01/06/22	Draft Issue to Client
01	21/07/22	Issue to Client & Planning

CLIENT	Richard and Emma Sherwood
ADDRESS	131B Egerton Road South, Chorlton, Manchester, M21 0XD

PROJECT DESCRIPTION	Proposed side & rear single storey extension with dormer.
---------------------	---

PROJECT ADDRESS	131B Egerton Road South, Chorlton, Manchester, M21 0XD
-----------------	---

BUTTERFIELD
ARCHITECTURE

ARCHITECTURE \ INTERIORS \ PROJECT MANAGEMENT


W \ WWW.BUTTERFIELD ARCHITECTURE.CO.UK
E \ INFO@BUTTERFIELDARCHITECTURE.CO.UK
M \ +44 (0) 7779302856
102 ROSENEATH ROAD, URMSTON, MANCHESTER, M41 5AZ

© **COPYRIGHT** This drawing is protected by copyright, it may not be reproduced in any form or by any means for any purpose, without gaining written permission from Butterfield Architecture
NOTES This drawing is to be read in conjunction with all relevant Butterfield Architecture, Structural Engineer's, Service Engineer's, and Subcontractor drawings. Review all drawings and report any discrepancies to Butterfield Architecture prior to consulting. All structural walls to be confirmed by SE / Contractor on site. Do not scale from this drawing. All dimensions and levels including any abutment to existing structures to be checked on site prior to commencement. All dimensions in millimetres unless stated otherwise. Work from figured dimensions only. No deviation from details shown on this drawing is allowed without Butterfield Architecture's prior permission in writing. All work is to be carried out in accordance with British Standard Codes of Practice, Statutory requirements and the Contract Documents.

0 1m 2m 3m 4m 5m



A horizontal number line is shown with tick marks at 0, 1m, 2m, 3m, 4m, and 5m. The segment between 0 and 1m is shaded black.

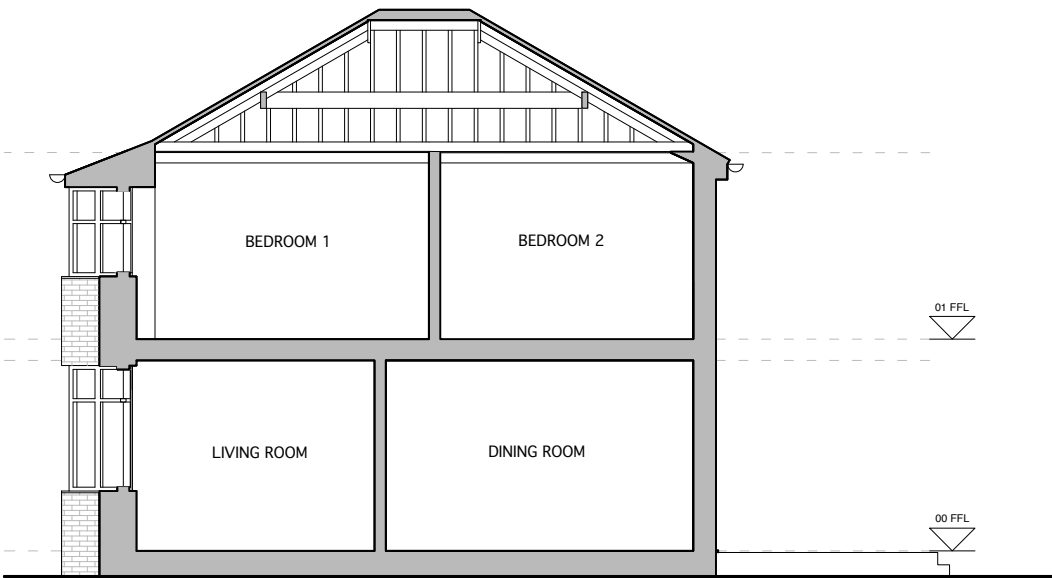

TITLE

EXISTING SECTION A-A

DWG.NO.

2265 - PL - EX - 300

SCALE	1:100 @ A3
ISSUE	PLANNING
DATE	31-05-2021

REVISION	JOB NO.
01	2265

NOTES		
Rev	Date	Description
00	01/06/22	Draft Issue to Client
01	21/07/22	Issue to Client & Planning

CLIENT	Richard and Emma Sherwood
ADDRESS	131B Egerton Road South, Chorlton, Manchester, M21 0XD
PROJECT DESCRIPTION	Proposed side & rear single storey extension with dormer.
PROJECT ADDRESS	131B Egerton Road South, Chorlton, Manchester, M21 0XD

BUTTERFIELD
ARCHITECTURE

ARCHITECTURE \ INTERIORS \ PROJECT MANAGEMENT

W \ WWW.BUTTERFIELD ARCHITECTURE.CO.UK
E \ INFO@BUTTERFIELDARCHITECTURE.CO.UK
M \ +44 (0) 7779302856
102 ROSENEATH ROAD, URMSTON, MANCHESTER, M41 5AZ

© **COPYRIGHT** This drawing is protected by copyright, it may not be reproduced in any form or by any means for any purpose, without gaining written permission from Butterfield Architecture

NOTES This drawing is to be read in conjunction with all relevant Butterfield Architecture. Structural Engineer's, Service Engineer's, and Subcontractor drawings. Review all drawings and report any discrepancies to Butterfield Architecture prior to consulting. All structural walls to be confirmed by SE / Contractor on site. Do not scale from this drawing. All dimensions and levels including any abutment to existing structures to be checked on site prior to commencement. All dimensions in millimetres unless stated otherwise. Work from figured dimensions only. No deviation from details shown on this drawing is allowed without Butterfield Architecture's prior permission in writing. All work is to be carried out in accordance with British Standard Codes of Practice, Statutory requirements and the Contract Documents.

