


| Rev | Description | Date |
|-----|-------------|------|
|     |             |      |
|     |             |      |
1 FRONT ELEVATION  
1 : 50

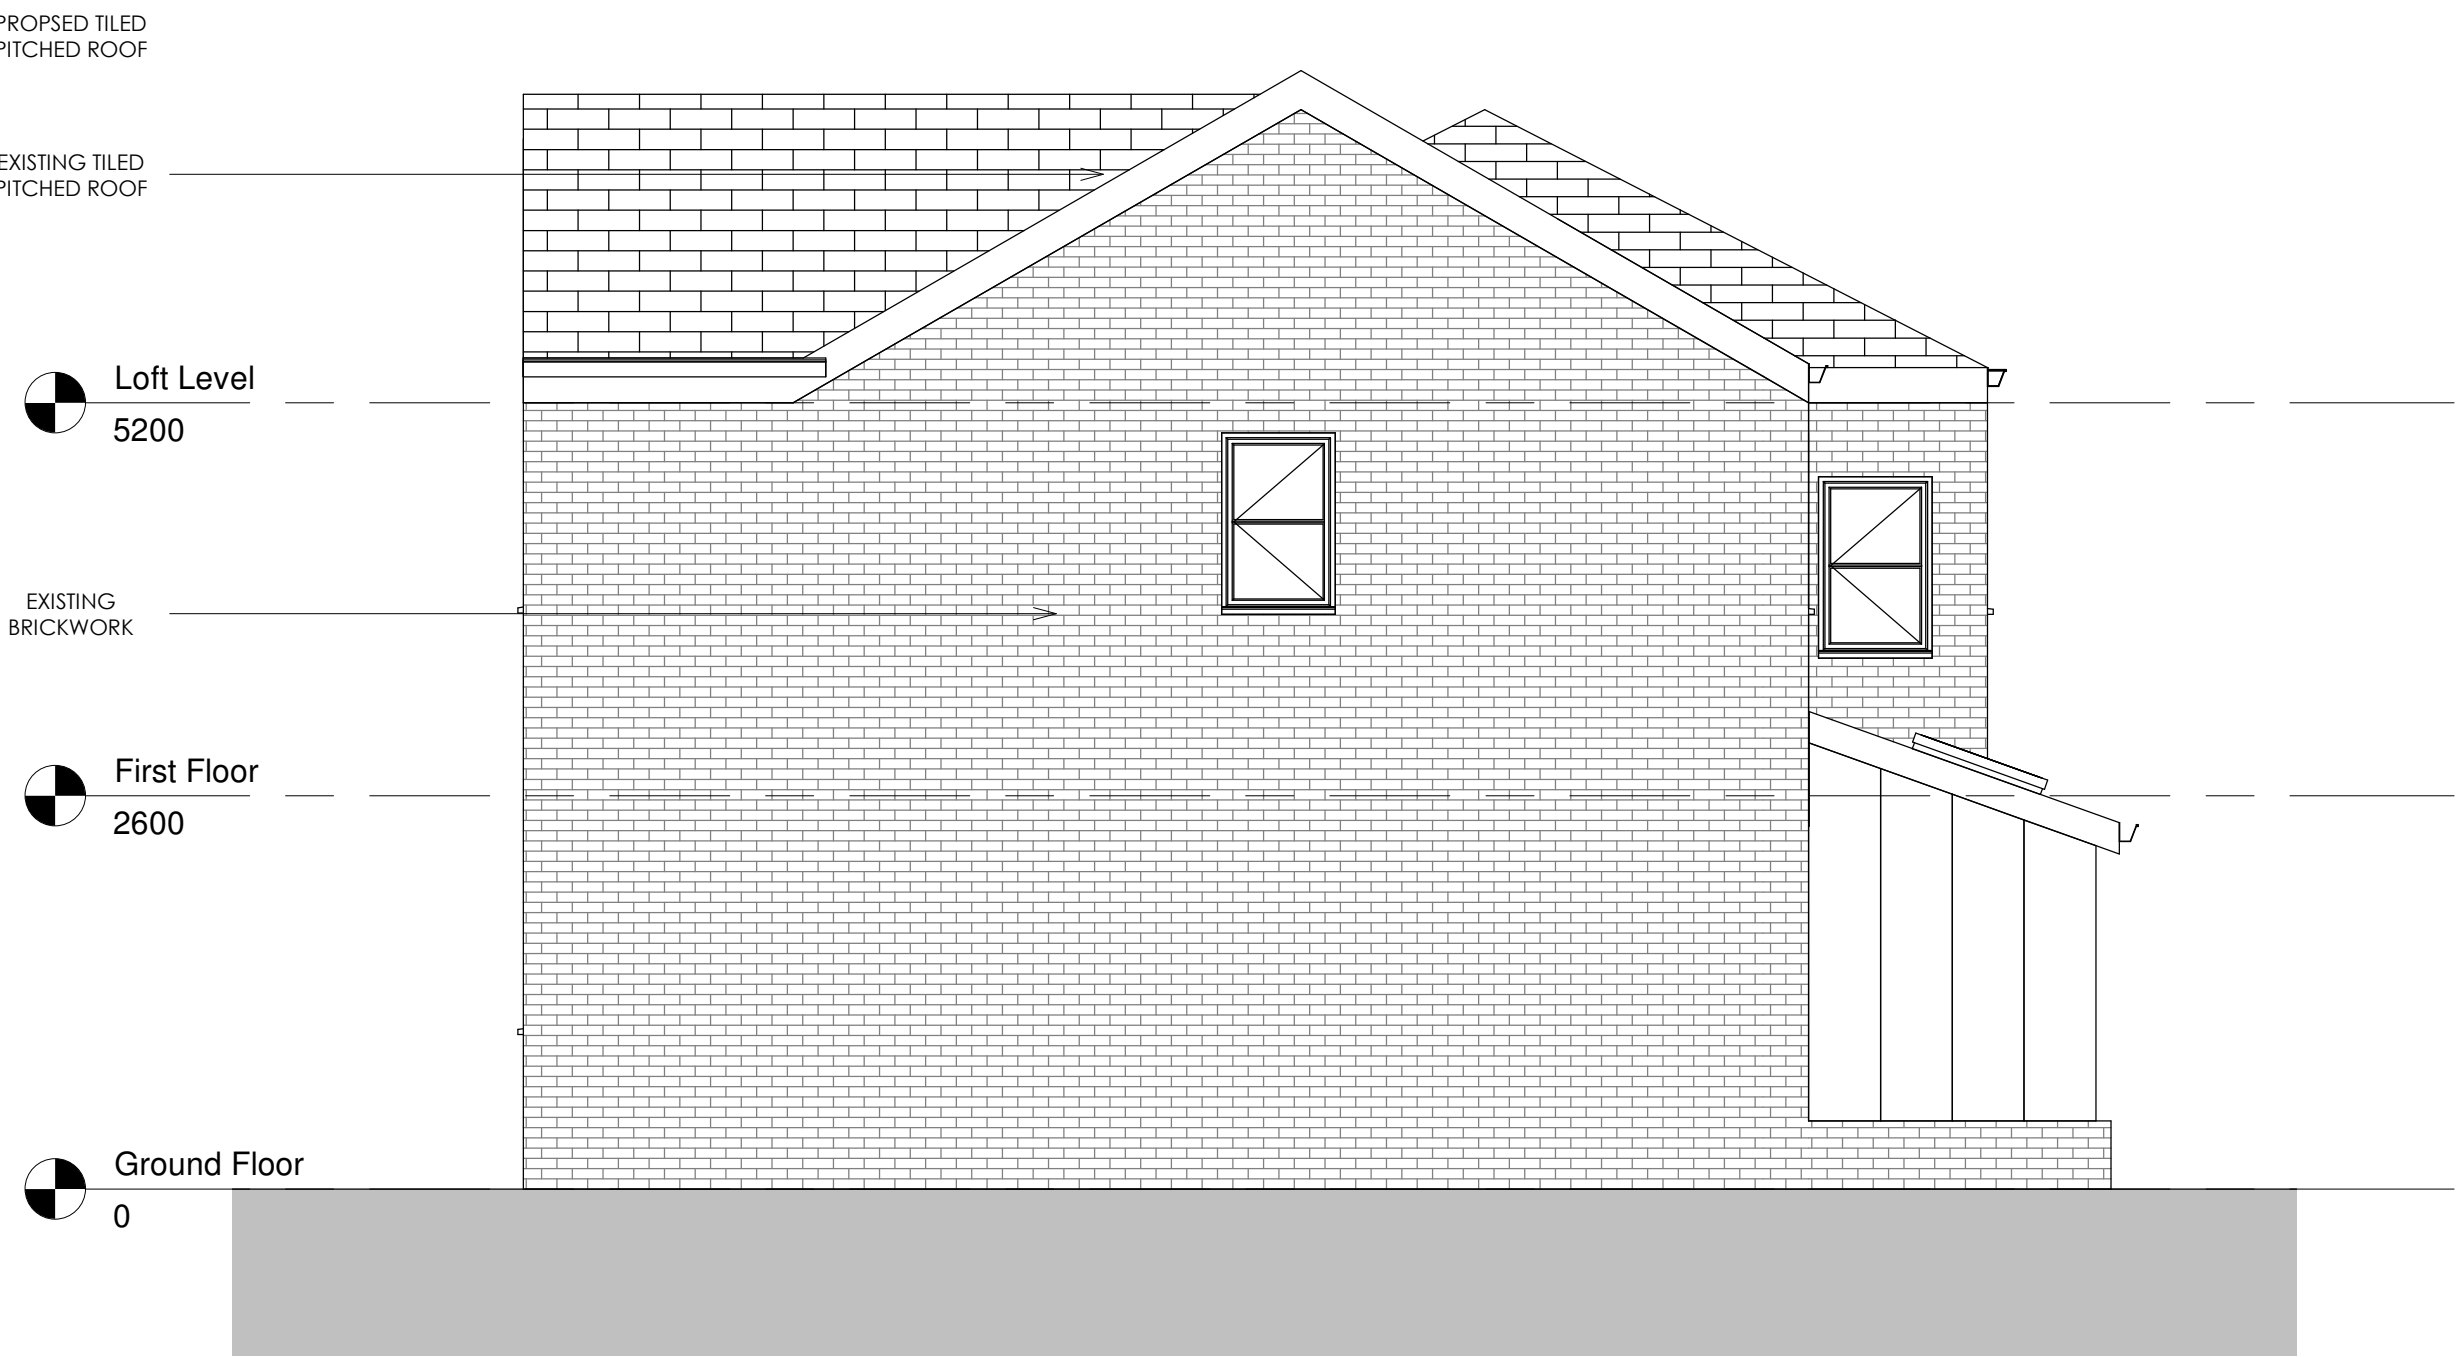


2 SIDE ELEVATION  
1 : 50



3 REAR ELEVATION  
1 : 50

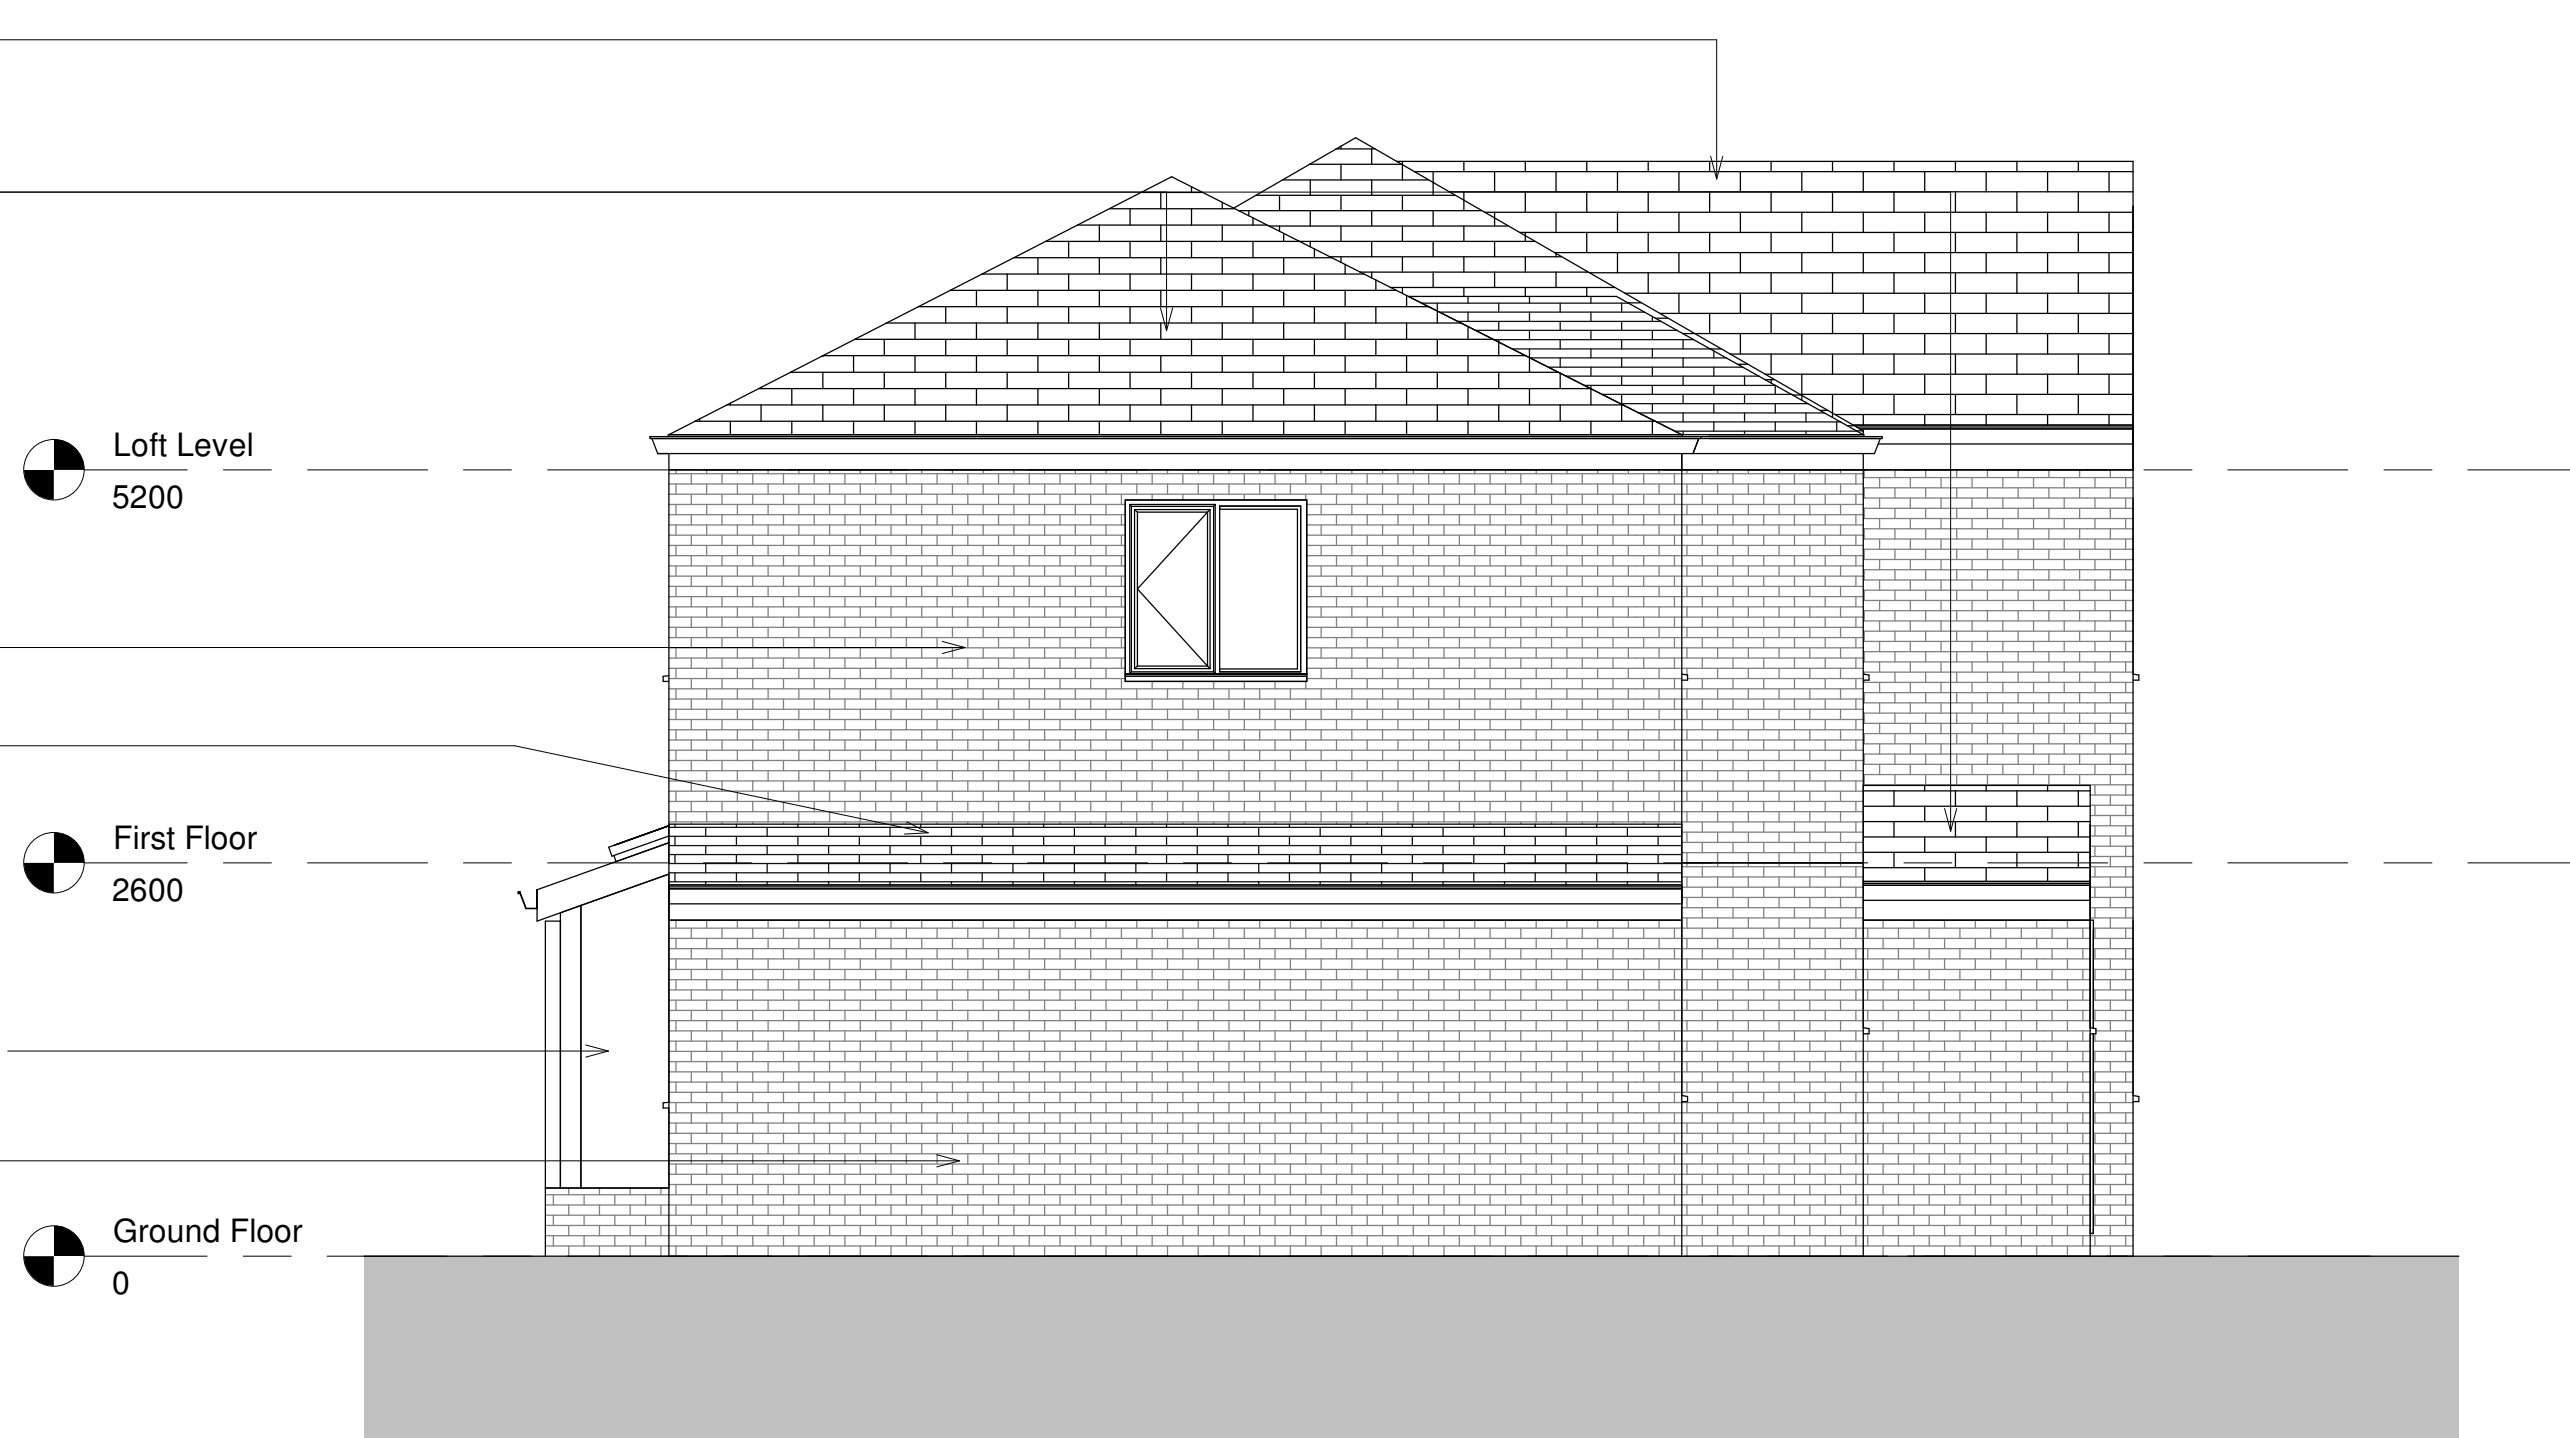

4 SIDE ELEVATION 2  
1 : 50

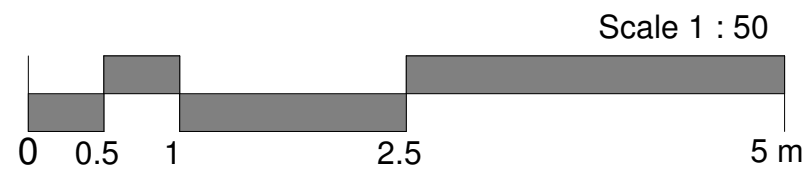

Figured dimensions only to be taken from this drawing. DO NOT SCALE.  
All contractors must visit the site and be responsible for checking all setting out dimensions and notifying the architect of any discrepancies prior to any manufacture or construction work.

NOTES:

| STATUS | PURPOSE OF ISSUE |
|--------|------------------|
|        |                  |

M: 07999322120  
E: info@slhomedesign.co.uk  
W: www.slhomedesign.co.uk

PROJECT  
**SIDE EXTENSION AND PORCH**

TITLE  
**PROPOSED ELEVATIONS**

ADDRESS  
**M23 0GD**

| DRAWN BY | CHECKED BY | DATE     |
|----------|------------|----------|
| SH       | Checker    | 07-10-22 |

| SCALE (B/A1) | PROJECT NUMBER |
|--------------|----------------|
| 1 : 50       | 2091           |

| DRAWING NUMBER | REV |
|----------------|-----|
| A202           |     |