




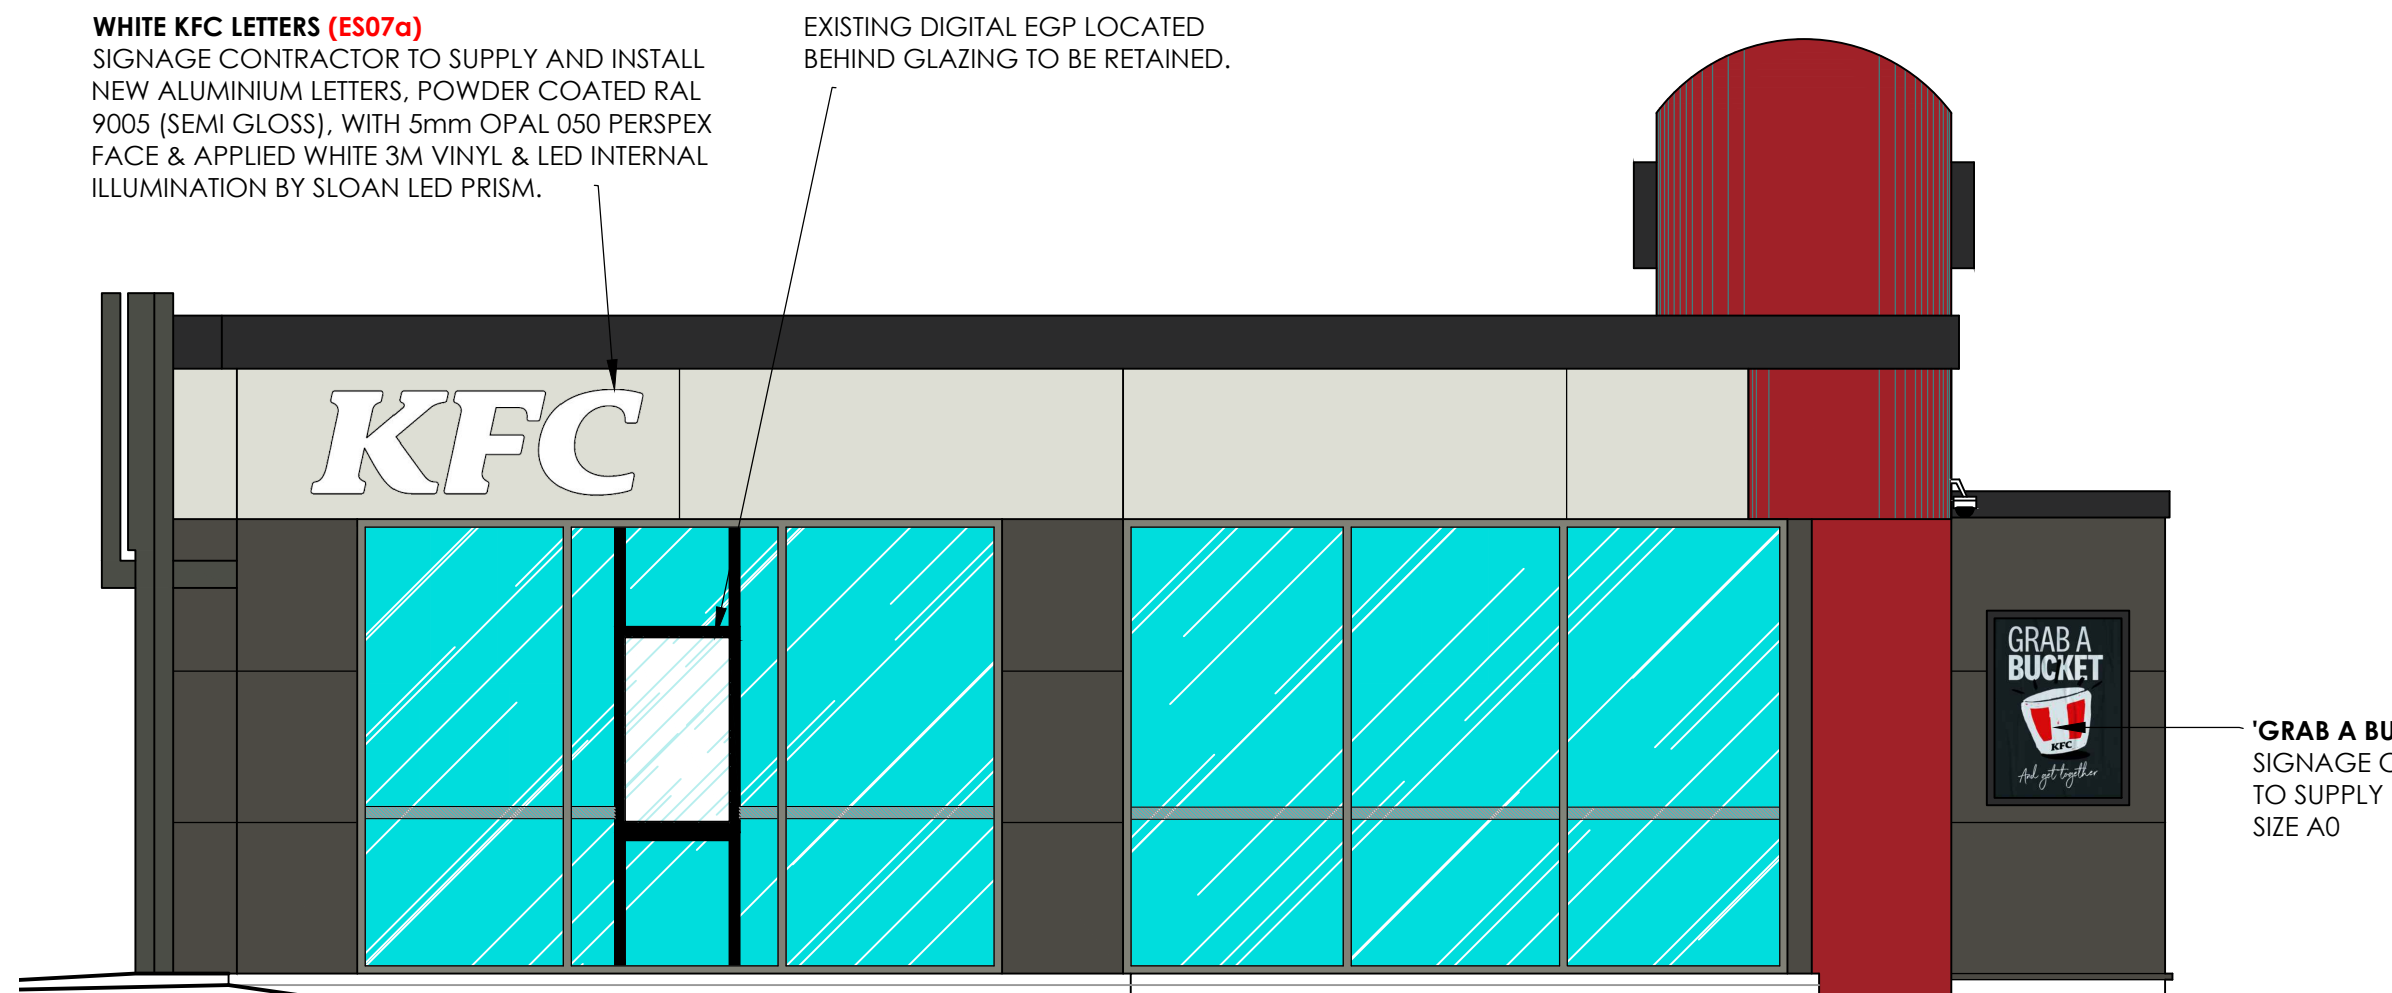


Proposed side elevation
scale - 1:50 @ A1 / 1:100 @ A3

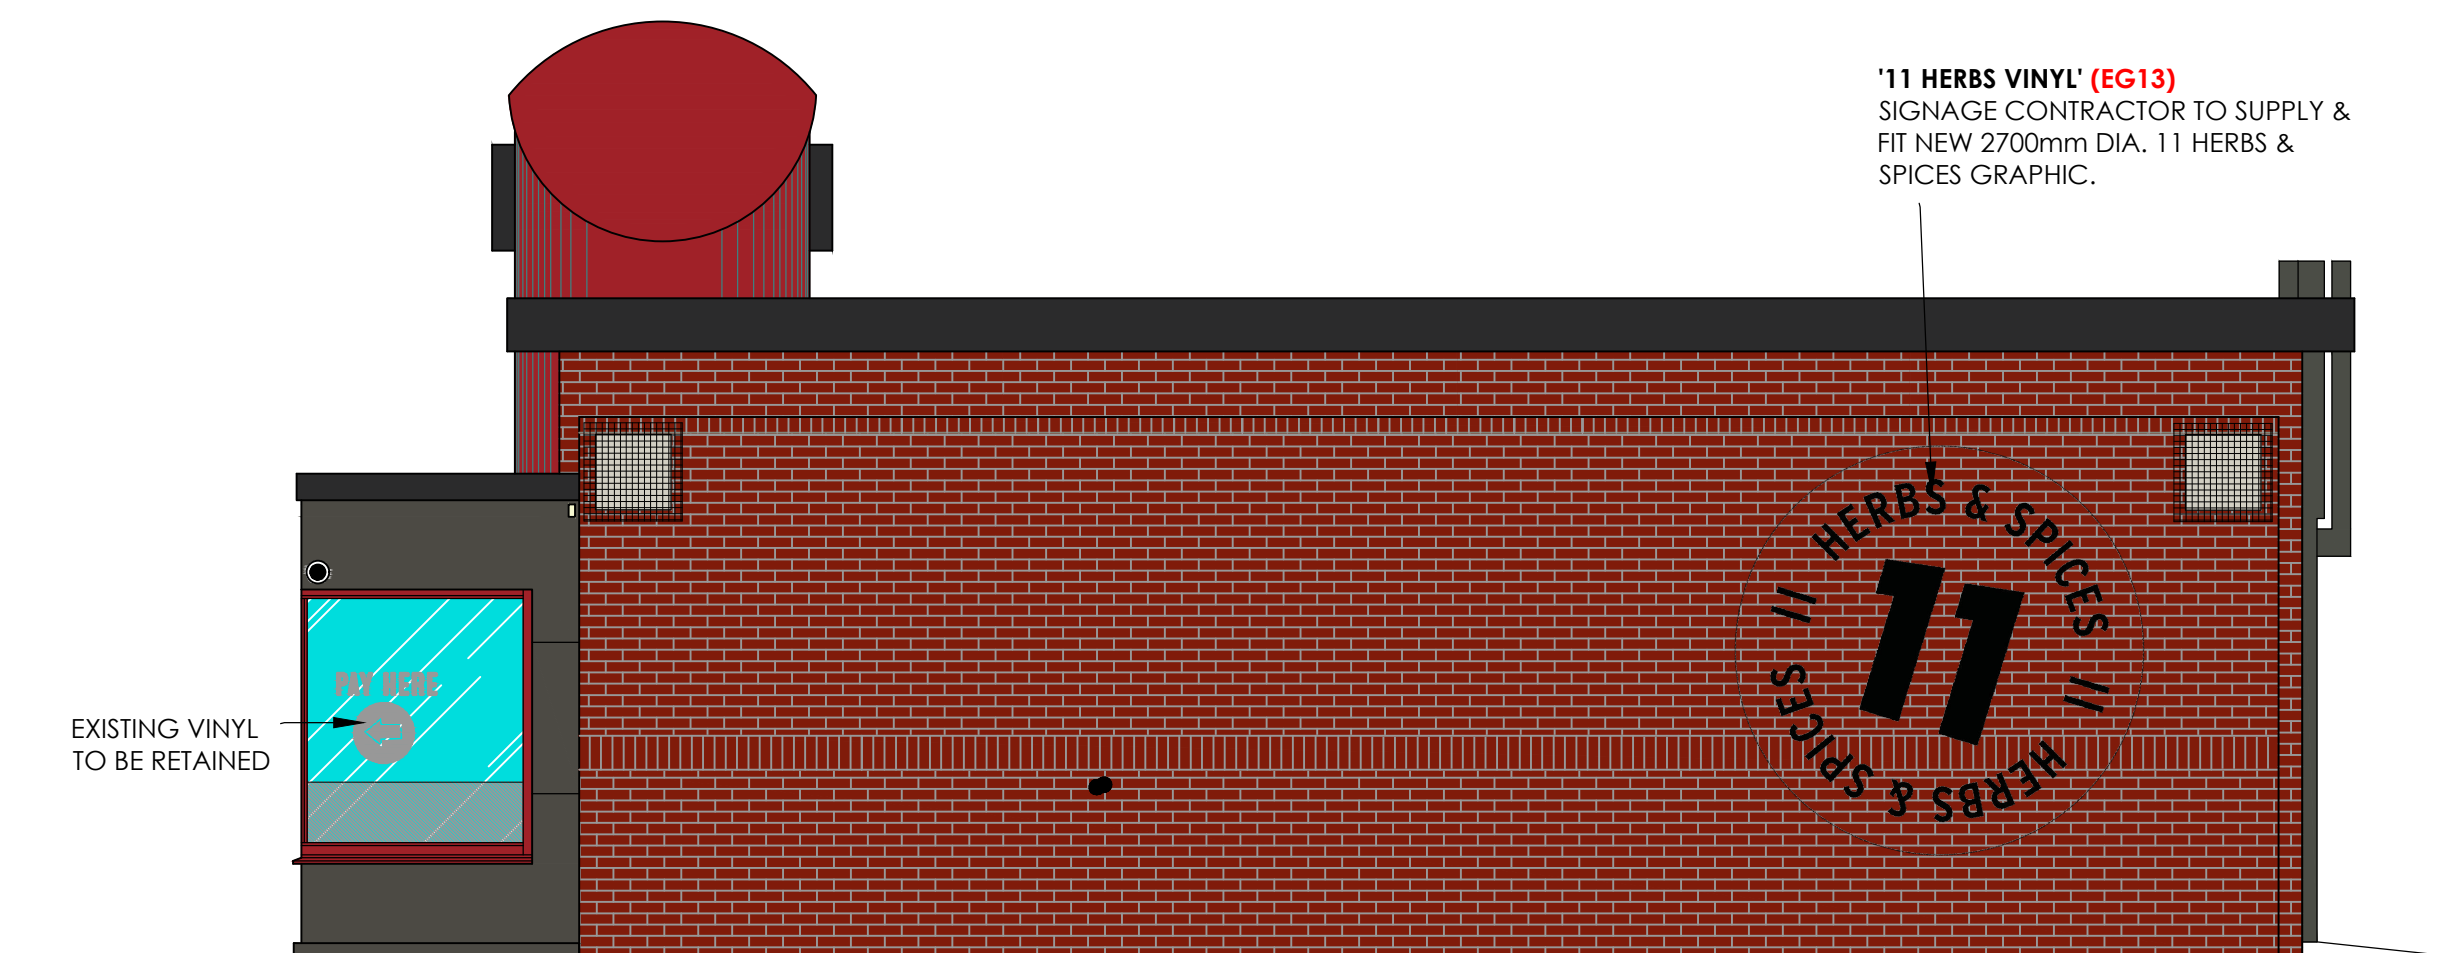

Proposed side elevation facing nandos
scale - 1:50 @ A1 / 1:100 @ A3

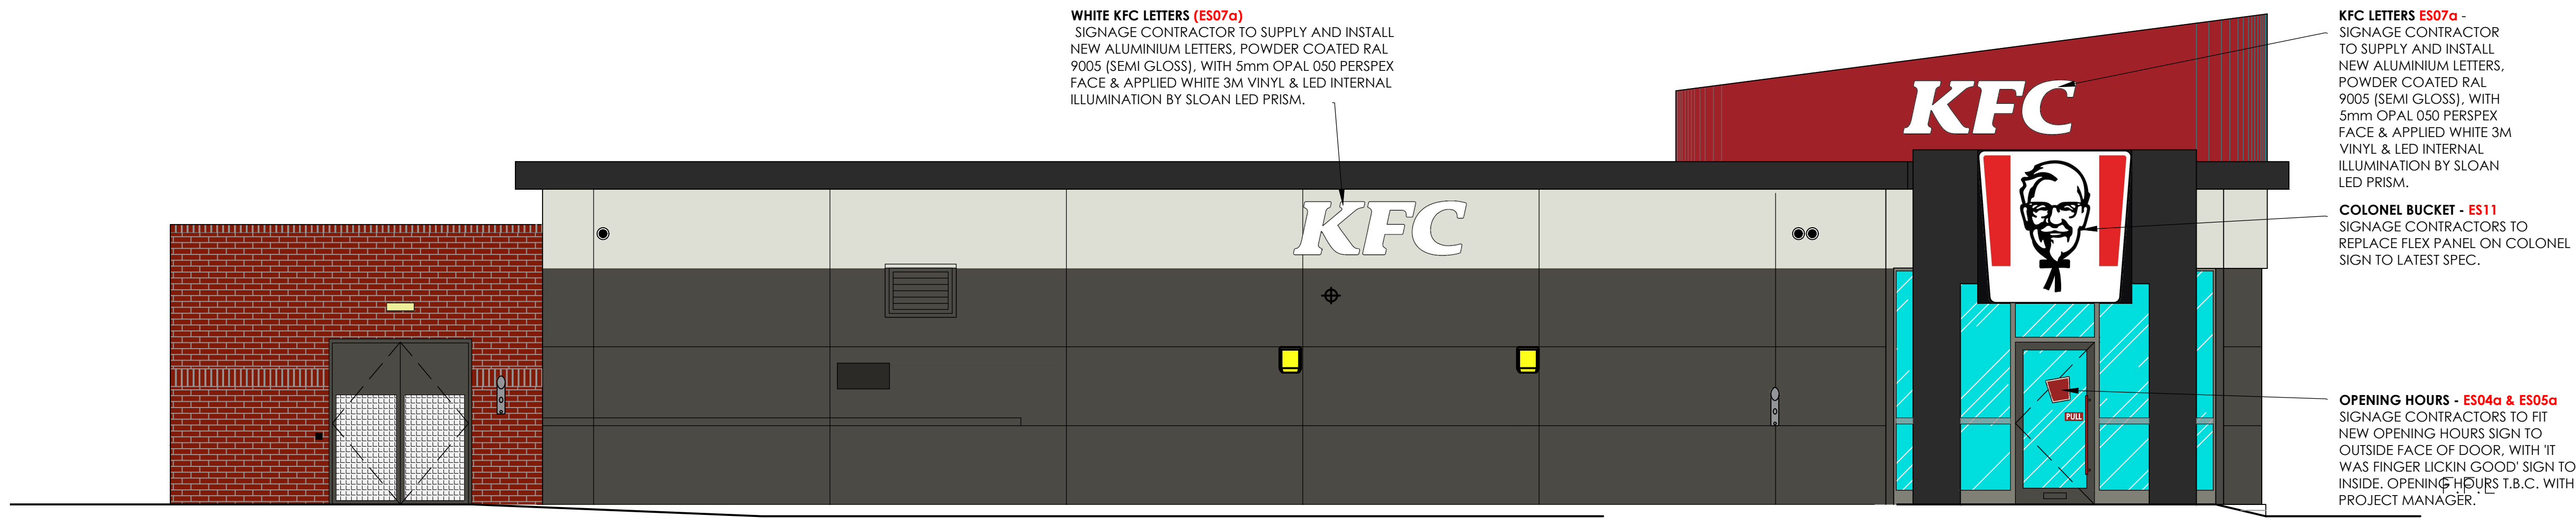

Proposed front elevation
scale - 1:50 @ A1 / 1:100 @ A3

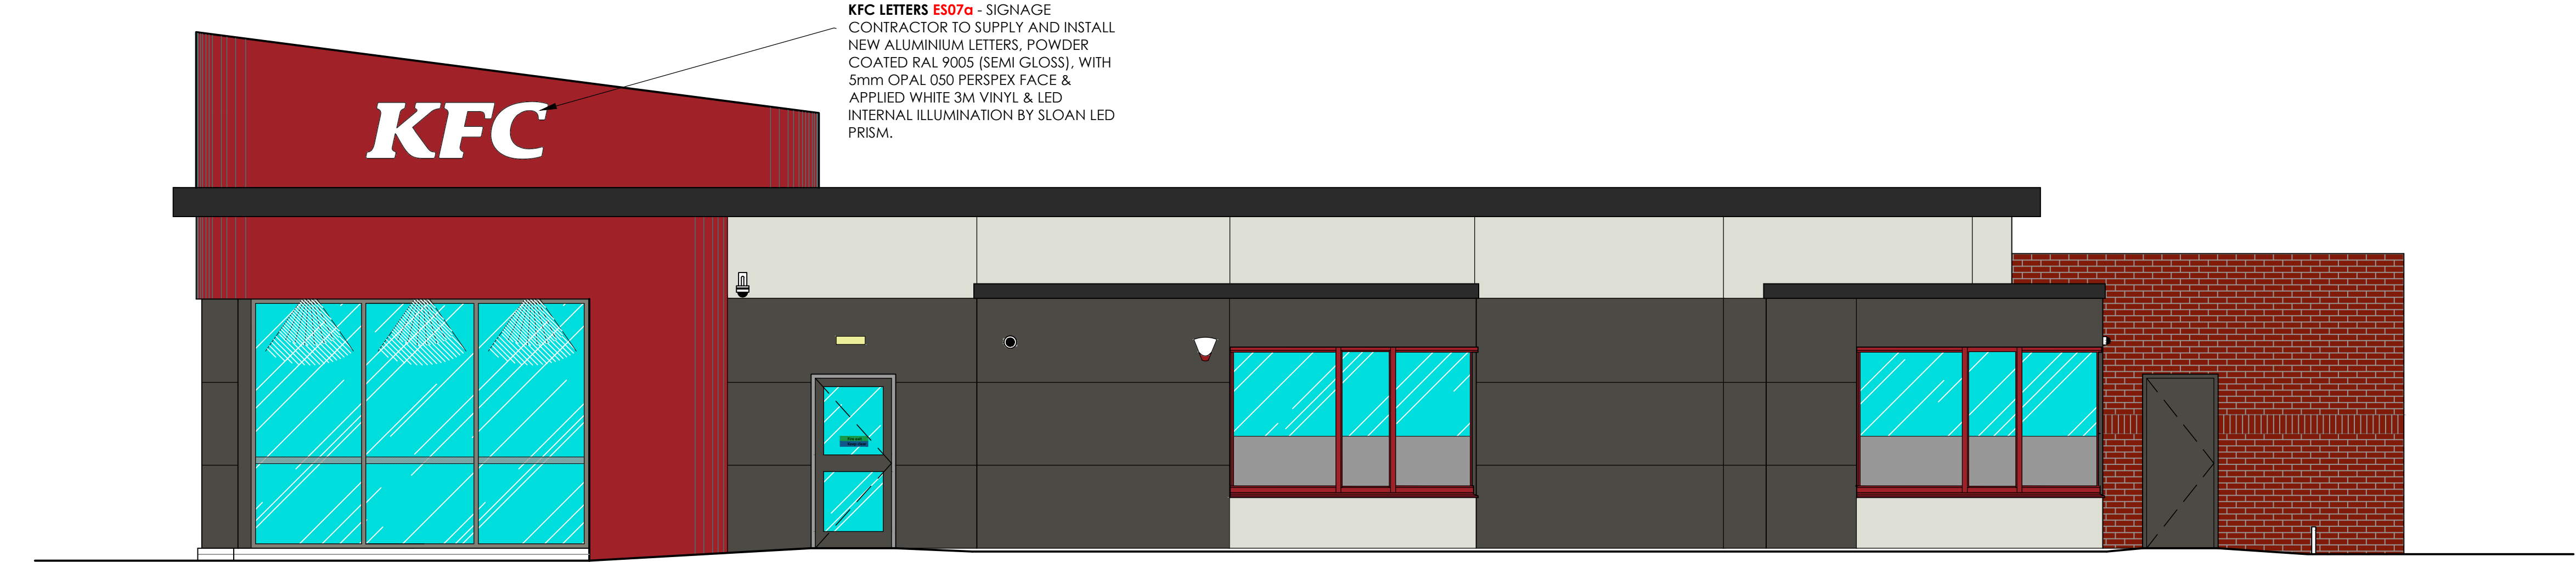

Proposed rear elevation
scale - 1:50 @ A1 / 1:100 @ A3

© copyright 2022
This drawing and the copyrights and patents therein are the designer's property and may not be used or reproduced - only under contract.

ALL DIMENSIONS TO BE CHECKED ON SITE.
DO NOT SCALE FROM THIS DRAWING EXCEPT FOR THE PURPOSES OF LOCAL AUTHORITY PLANNING

D	15-11-22	Rouge note removed
C	09-11-22	Graphics and light boxes removed as per planners request
b	24-10-22	Updated as per planning officers comments
A	31-08-22	sprayed cappings & portal RAL 9004; added graphics EG15, EG13, ES04a, ES05a, EG19 & EG21
rev	date	description

Frank Belshaw
Building Surveyors Limited

Wheatley springs barn, Wheatley lane road,
Barrowford, Nelson, Lancashire, BB9 6QS.
Tel No. (01282) 699668 Fax No. (01282) 602447



REFRESHER

store address
MANCHESTER FORT
MANCHESTER
CHEETHAM HILL ROAD
LANCASHIRE
M8 8EP
KFC UKI

drawing title
PROPOSED
EXTERNAL ELEVATIONS

drawn by	checked	date
JC	----	24/08/22
store no.	scale	
5427	1:50 @ A1	

KFC drawing no.	FB ref.	revision
5427/2017/ADV	2022/80	D