


1:100	mm		1000	3000	5000
1:200	mm		5000	8000	
1:500	M		5	15	25
1:1250	M		10	30	50 70

The Contractor is to check all dimensions and conditions on site before commencing. Do not scale from this drawing.
This drawing remains the copyright of Reid Design Limited

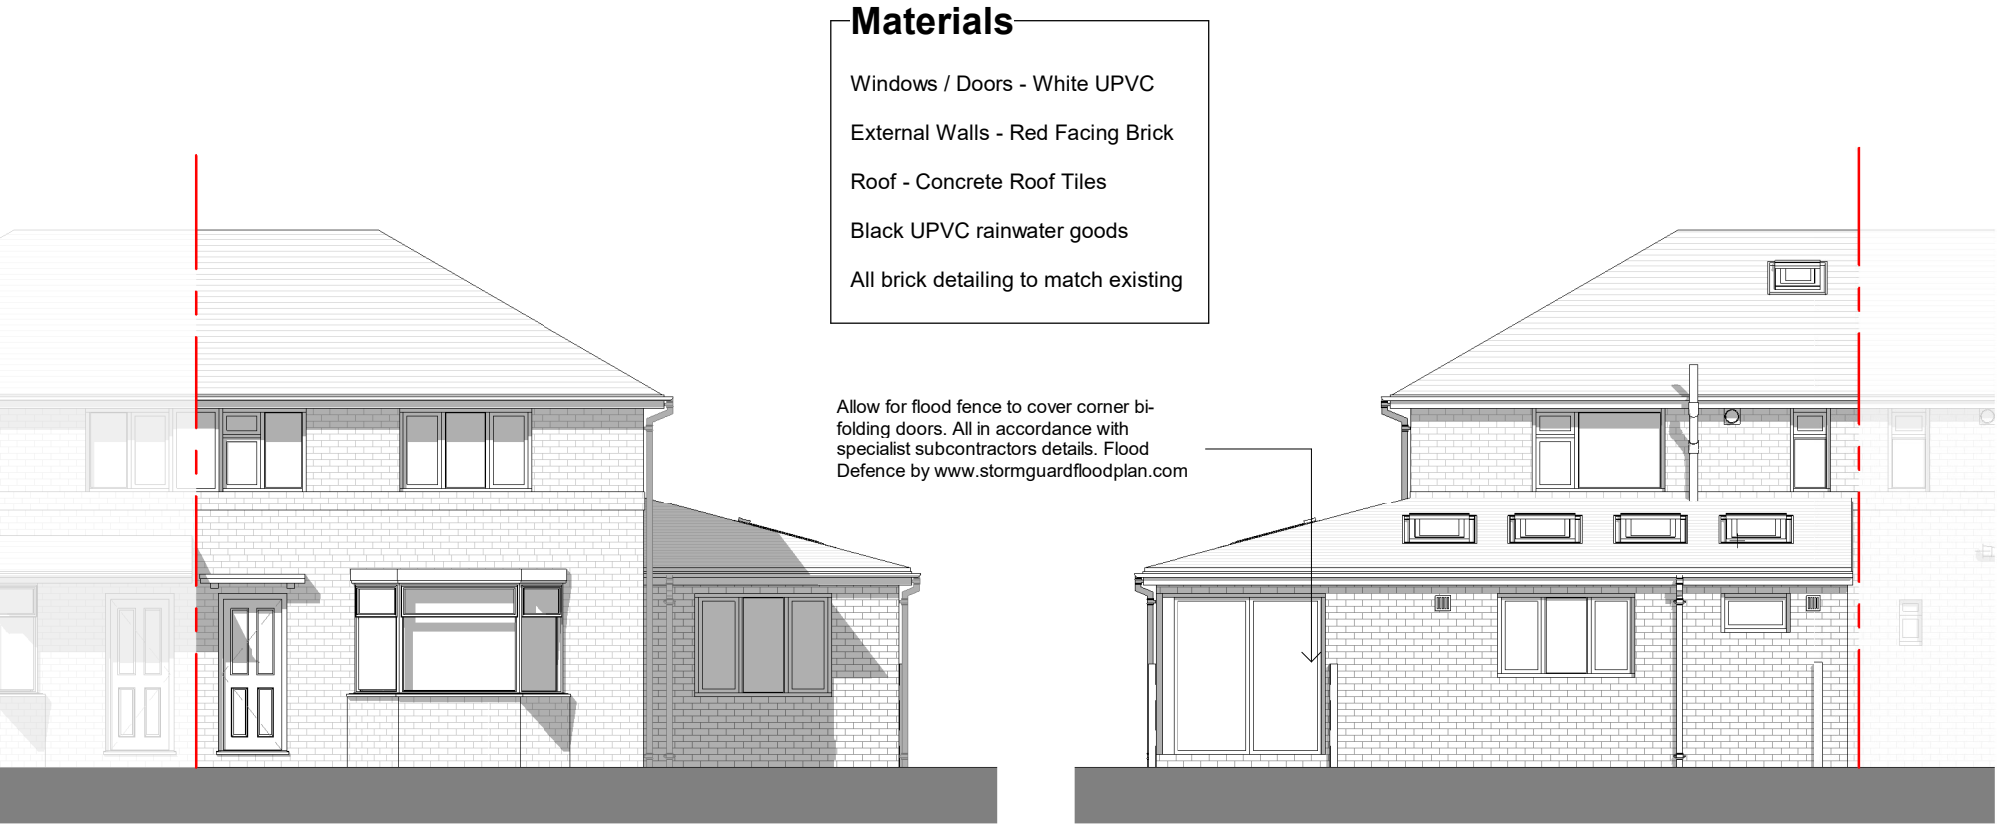


Front Elevation
1 : 100

Rear Elevation
1 : 100




Existing Front View

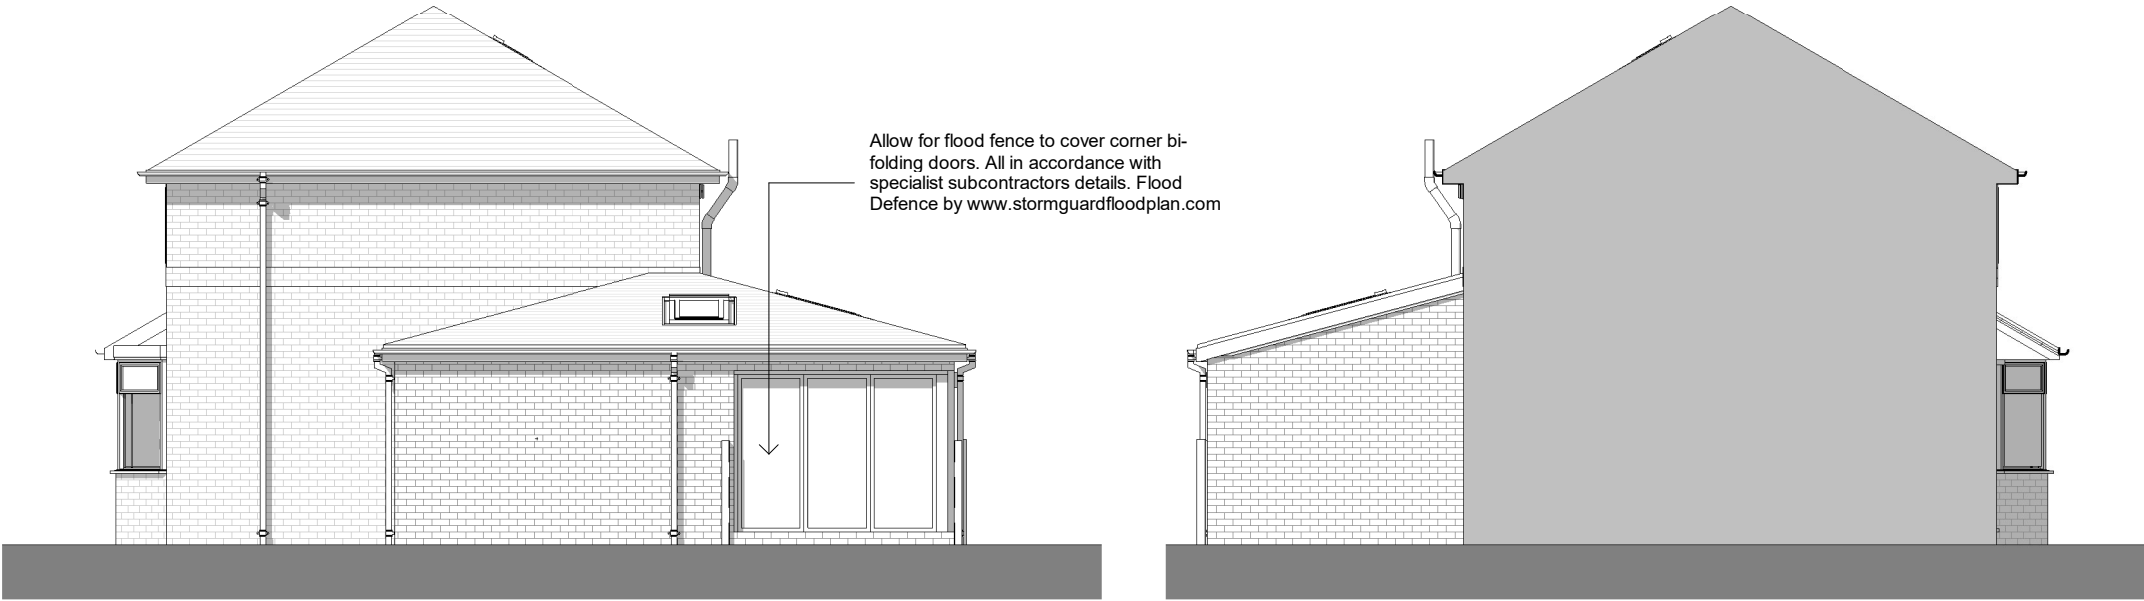

Side Elevation
1 : 100

Part Side Elevation
1 : 100

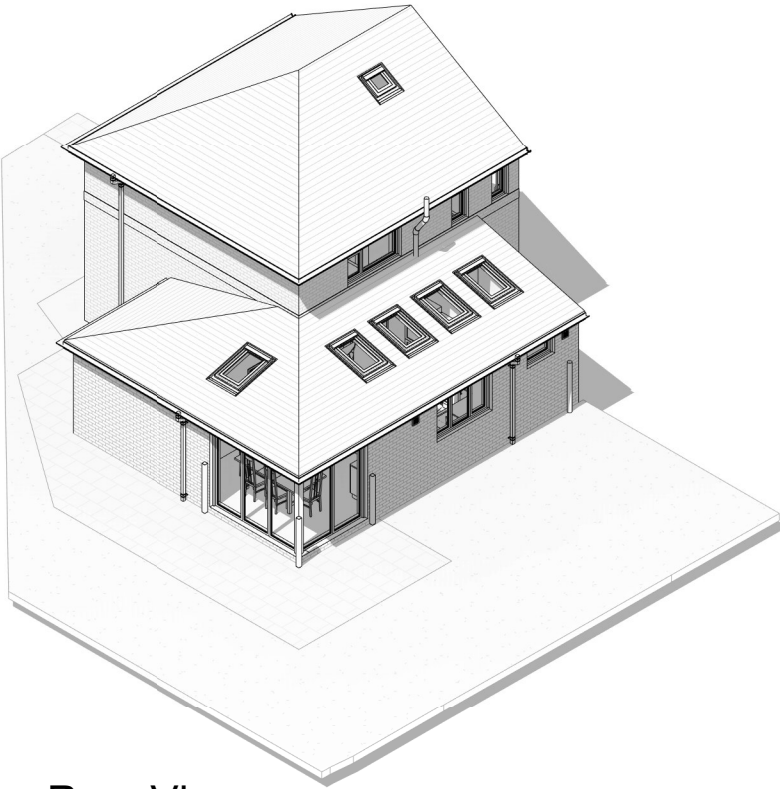

Existing Rear View

No.	Description	Date
A	Roof light added over dining space. Shower room window cill height increased	26.05.22
B	Roof light size updated. Flood fence notes added	27.09.22

PROJECT	42 Mersey Crescent, MANCHESTER, M20 2YJ
SHEET	Proposed Elevations

CLIENT	Mr & Mrs Godwin		
Date	Project number	Scale (@ A3)	
September '22	PR-180	1 : 100	
DRAWING NUMBER			REV
A104			B