




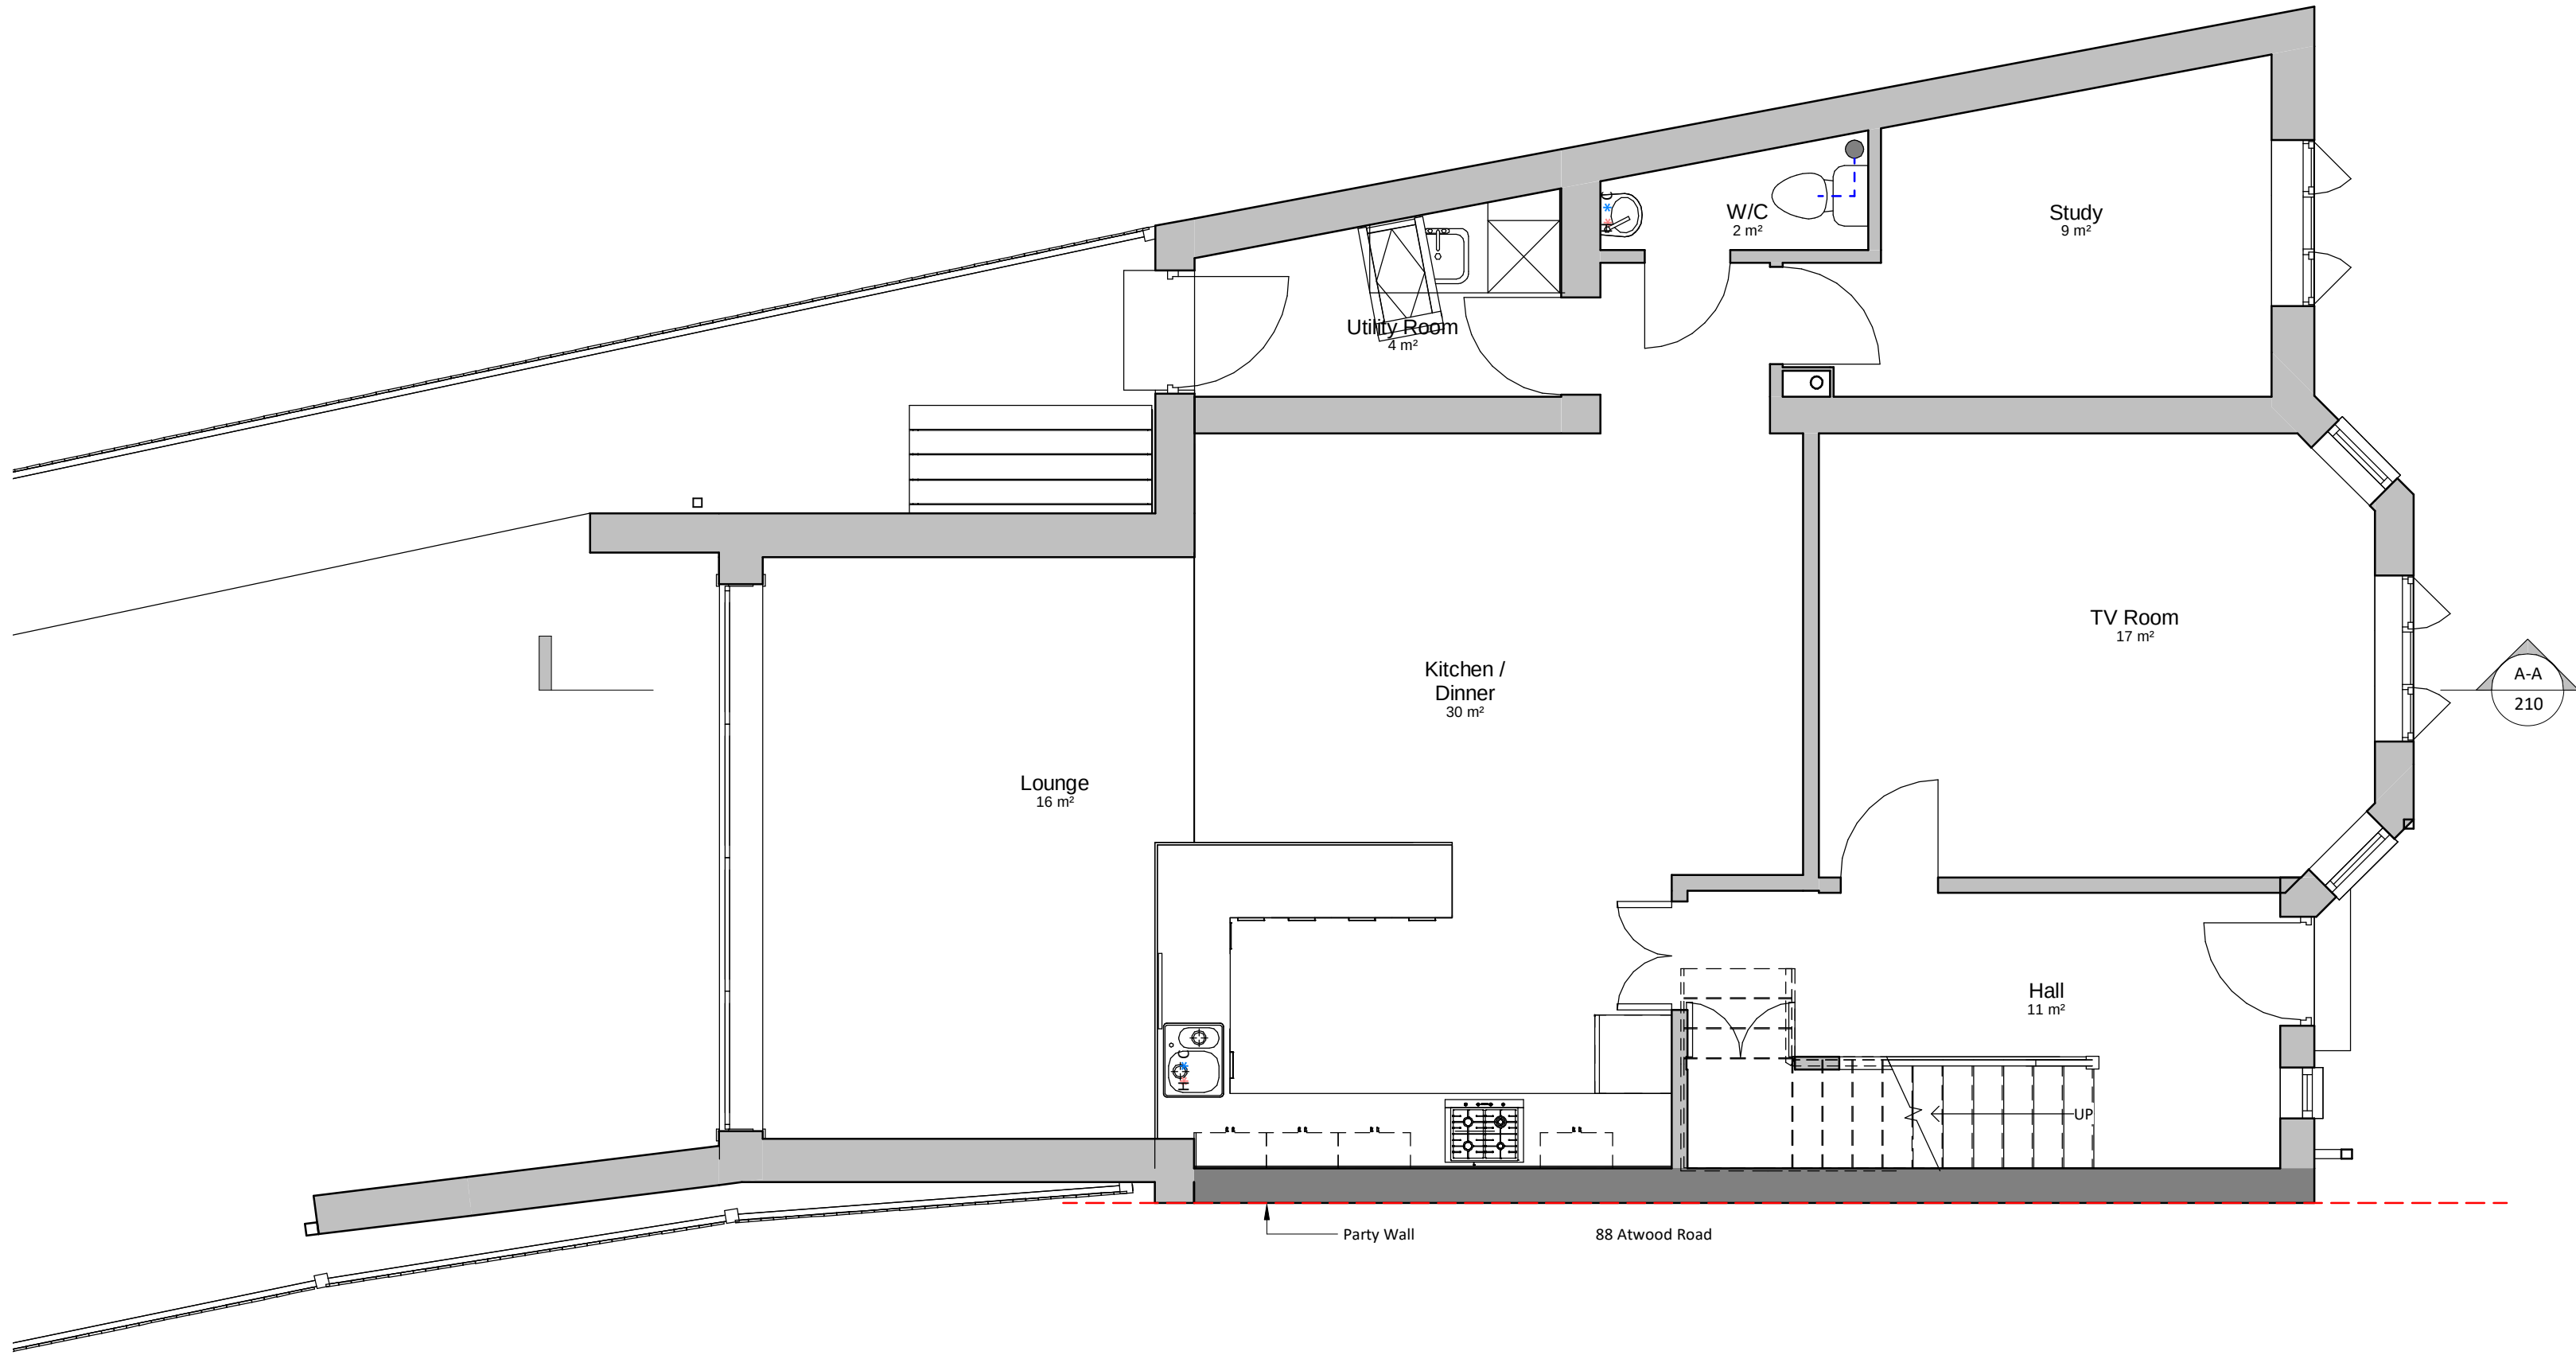

00 Proposed Ground Floor Plan
1 : 50

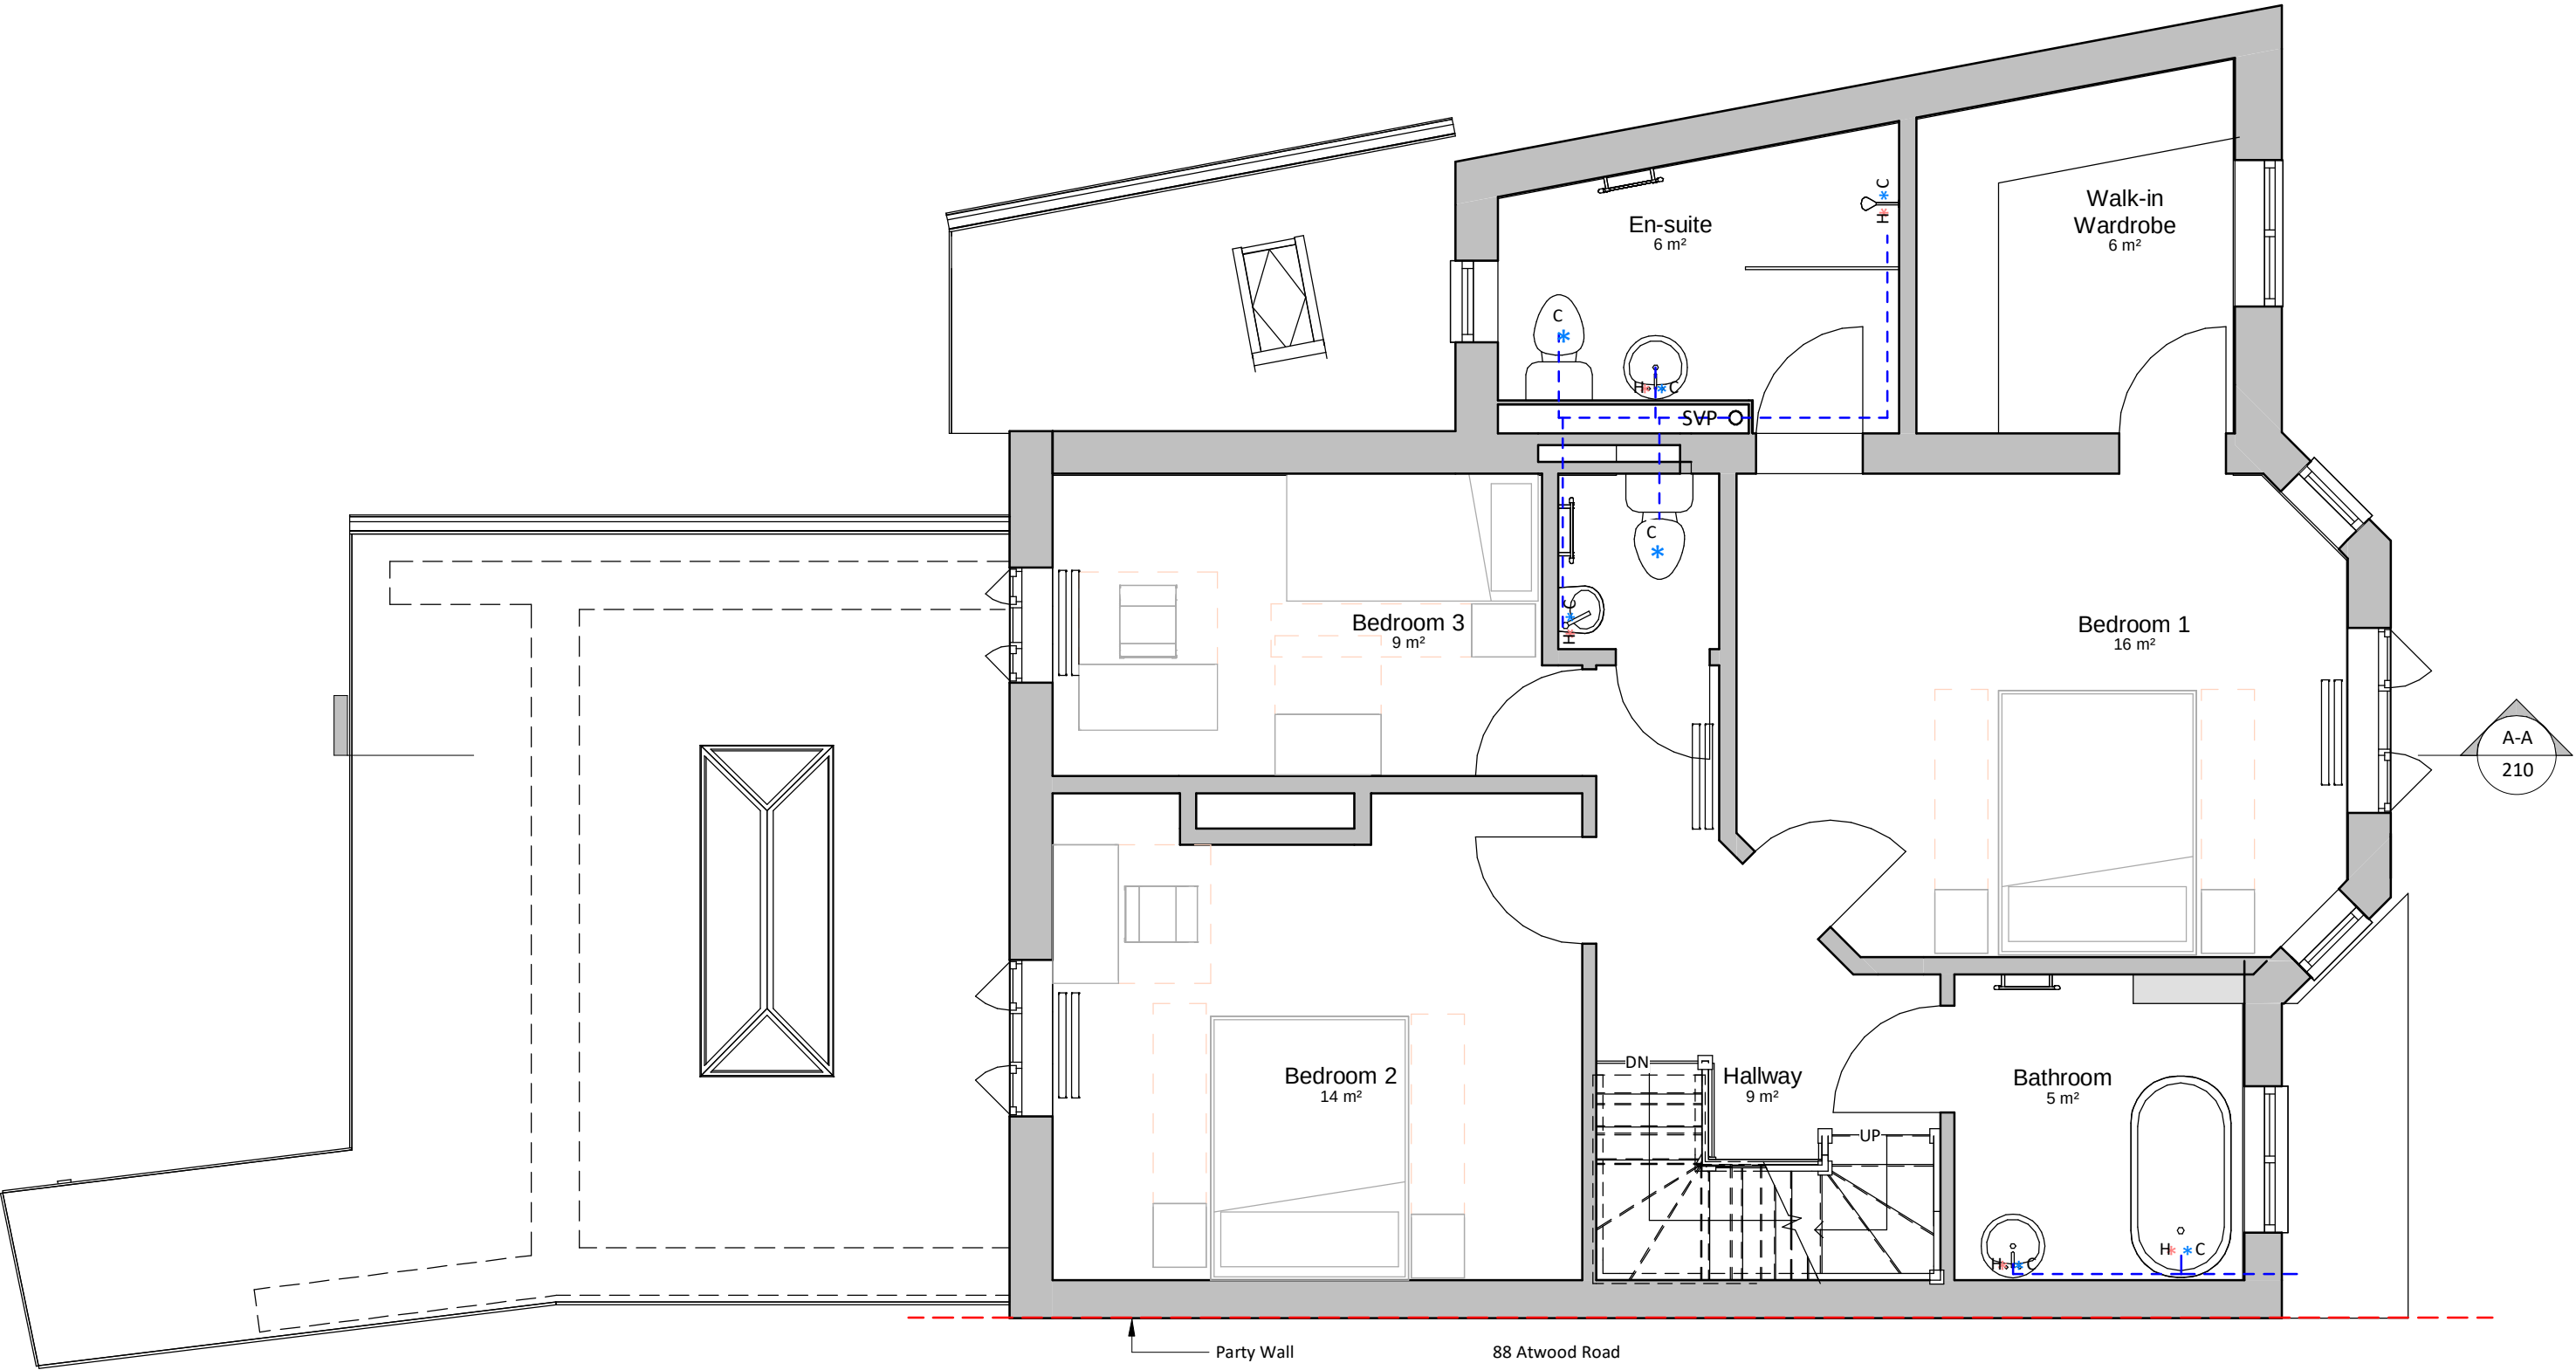

01 Proposed First Floor Plan
1 : 50

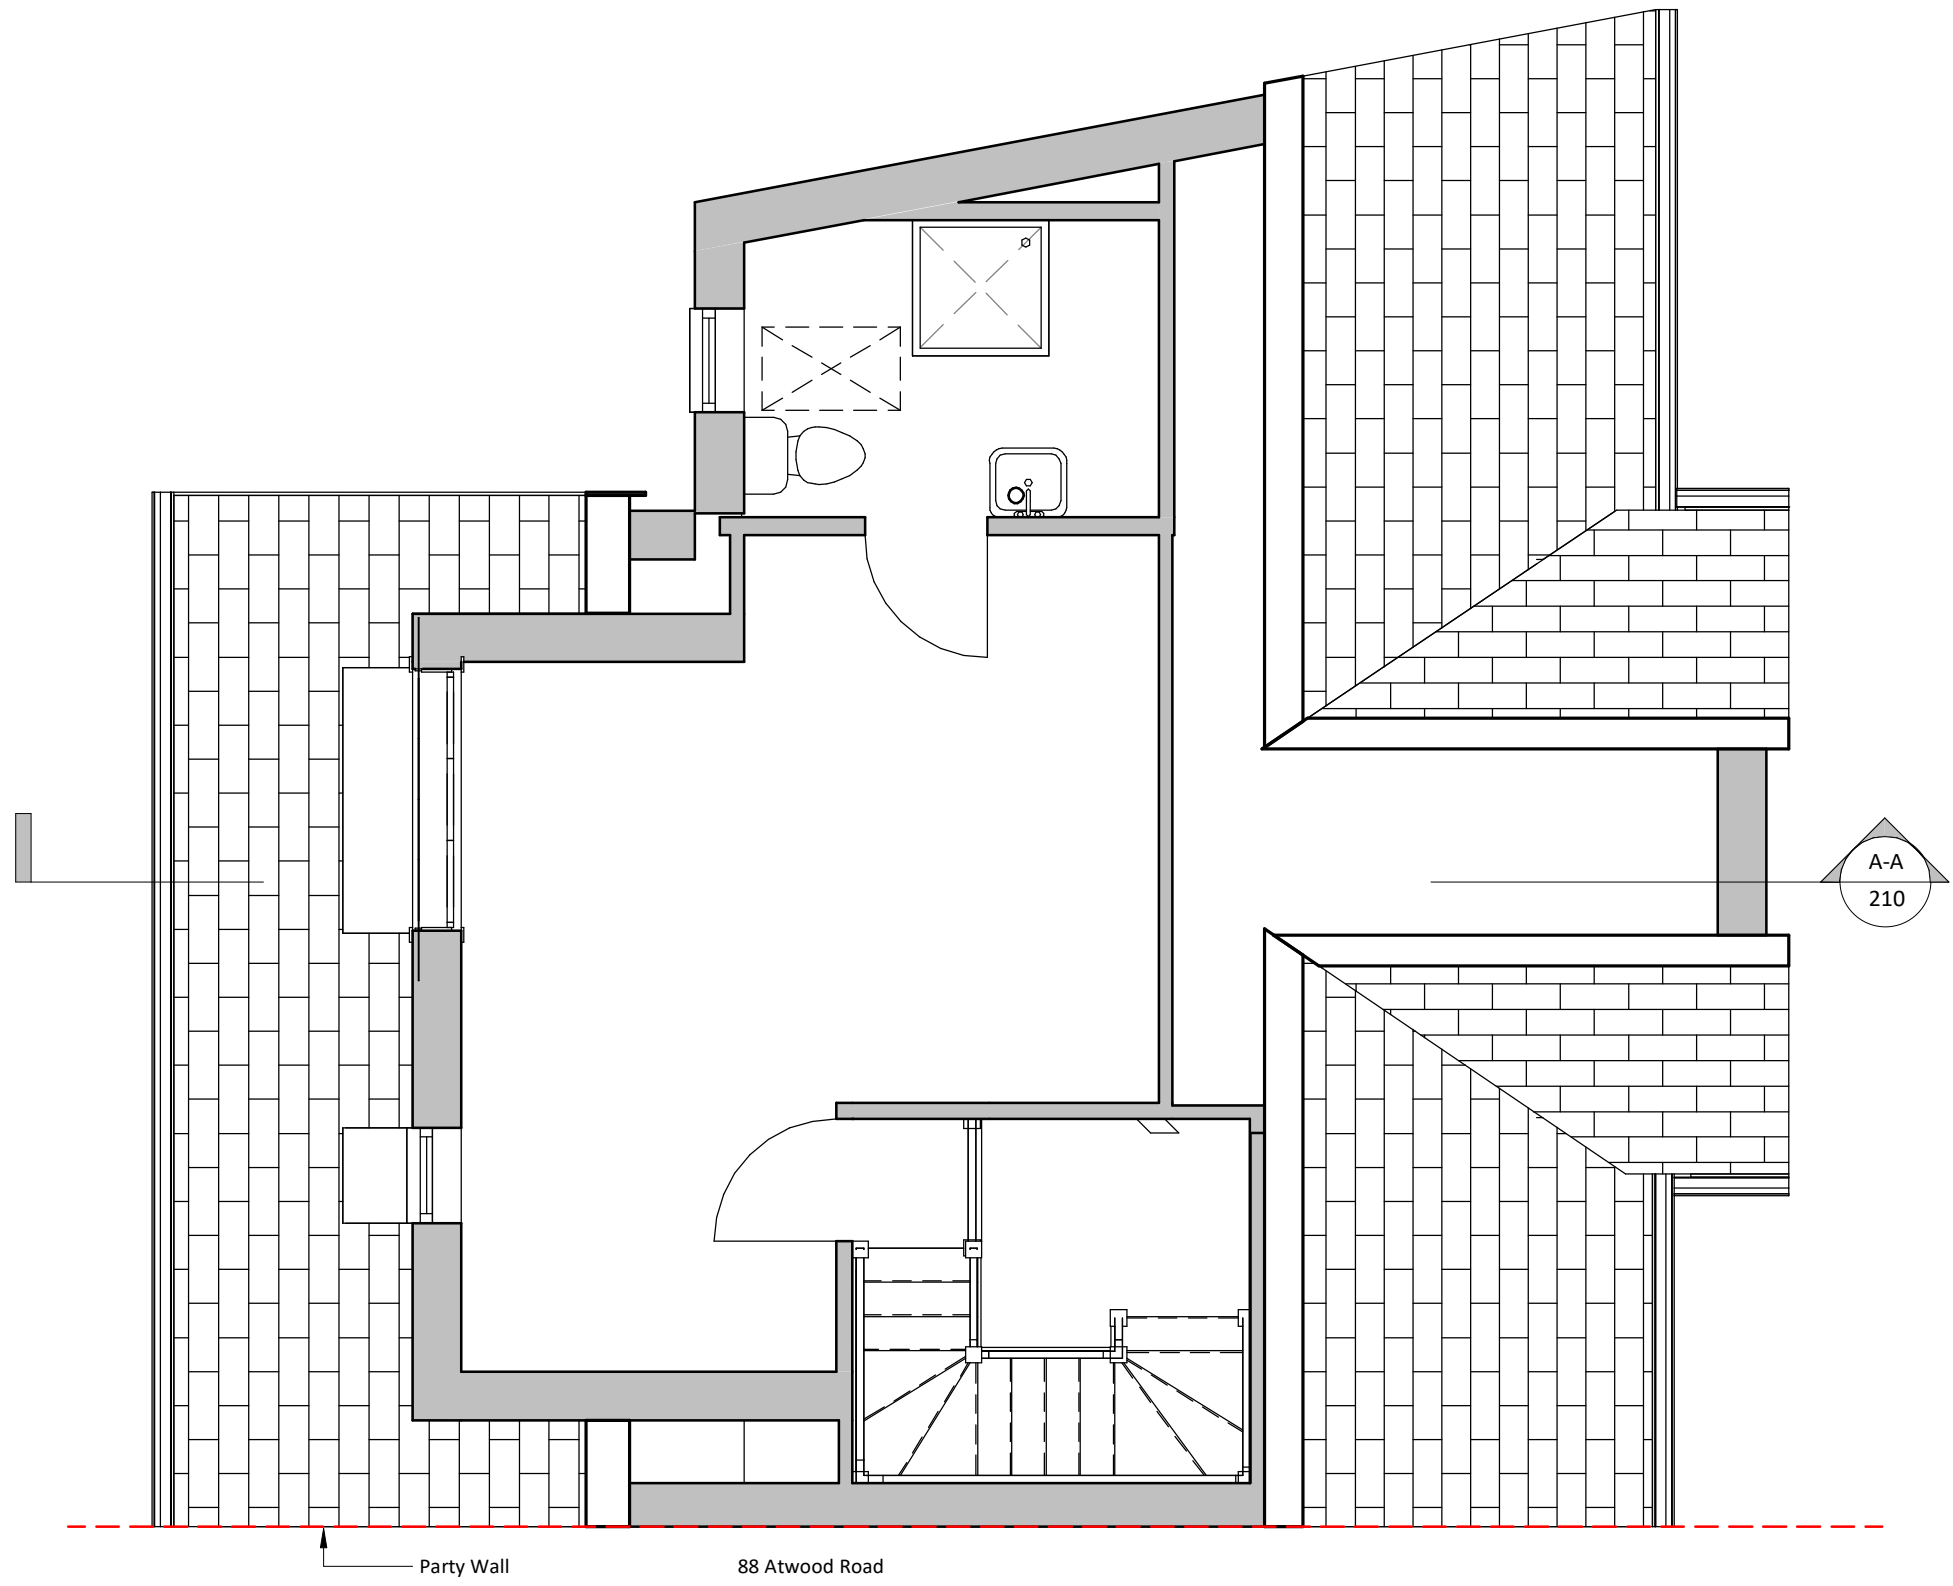

02 Second Floor Plan
1 : 50

DO NOT SCALE FROM THIS DRAWING
ALL DIMENSIONS MUST BE CHECKED ON SITE BY CONTRACTOR
PRIOR TO CONSTRUCTION

MEASUREMENTS SHOWN ARE
APPROXIMATE.
CONTRACTOR TO VERIFY ALL
DIMENSIONS AND MEASUREMENTS
ON SITE PRIOR TO MANUFACTURE
AND INSTALLATION OF WINDOWS
AND DOORSETS

NOTE
ALL SECIFACTION TO BE CONFIRMED
BY CONTACTOR AND CLIENT.

NOTE: ALL JUNCTION DETAILS TO BE
DESIGNED BY MANUFACTURER AND
INSTALLED IN STRICT ACCORDANCE
WITH THE MANUFACTURER'S
WRITTEN INSTRUCTIONS

B	26.10.22	ED	Drawing revised following client comments
A	14.10.22	ED	Drawing revised to encapsulate site changes
Rev	Date	Int	Description



CLIENT:
Grace Rothery

PROJECT:
90 Atwood Road, Didsbury

DESCRIPTION:
Proposed Floor Plans

PURPOSE OF ISSUE:
Building Regulations

DRAWN BY:	CHECKED BY:	DATE:	SCALE @ A1:
MP	AP	16.07.21	1 : 50

JOB NO:	STATUS CODE:	DRAWING NO:	REV:
3840	S2	206	B

FILE IDENTIFIER:
AR-BTP-04-ZZ-DR-A-3840_206.B

Elizabeth House 486 Didsbury Road Heaton Mersey Stockport SK4 3BS
0161 443 1221 info@bernardtaylor.co.uk www.btparchitects.co.uk

