



NOTES


This drawing to be read in accordance with the specification/Bills of Quantities and related drawings.
No Dimensions to be scaled from this drawing. All stated dimensions to be verified on site and the designer notified of any discrepancies.

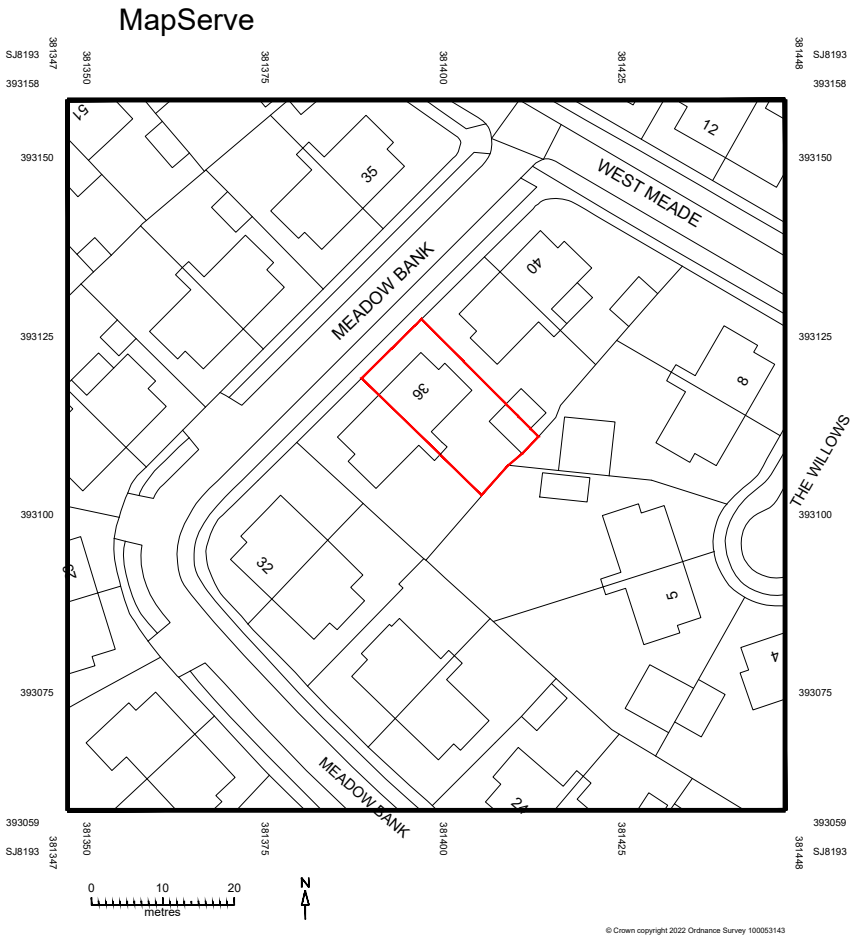

SITE LOCATION PLAN 1:1250

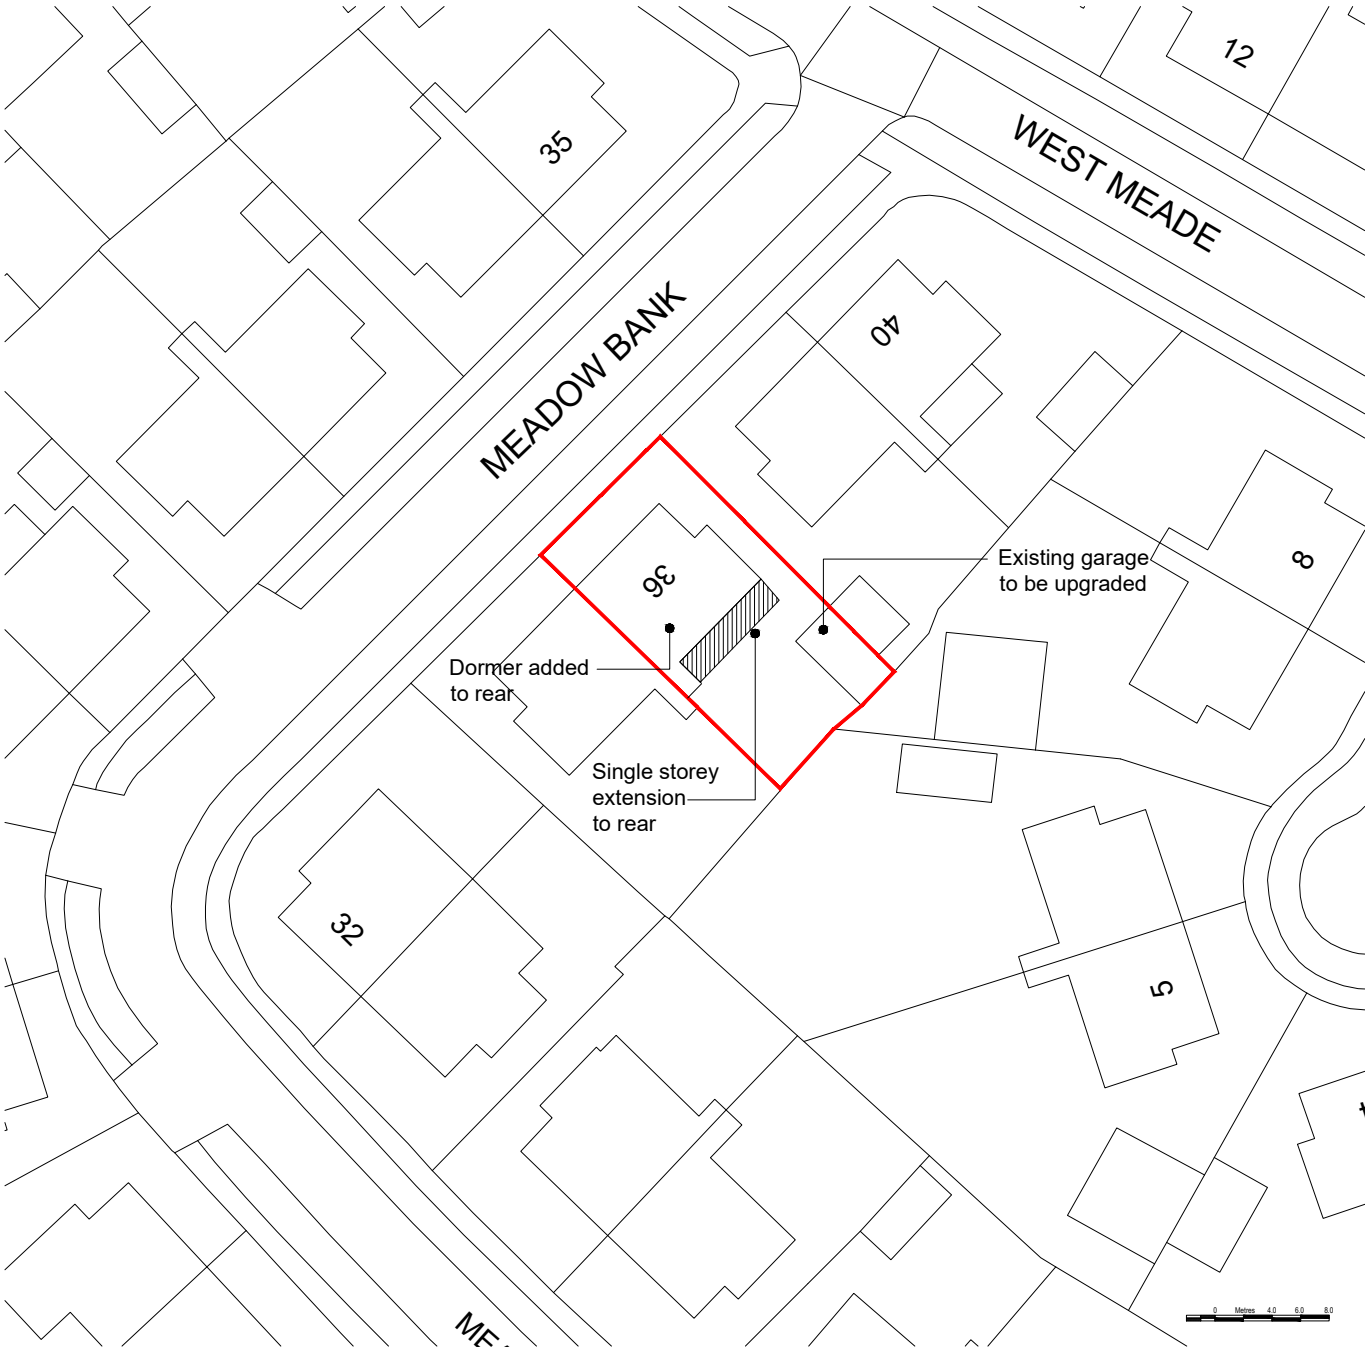

BLOCK PLAN 1:500

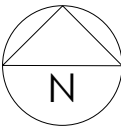

FOR PLANNING

Project

36 MEADOW BANK
CHORLTON
MANCHESTER
M21 8EE

Title

SITE LOCATION & BLOCK PLAN

Scale
RTD @ A3
Drawn
SB


Date
FEBRUARY 2022
Checked
-

Drawing Number
7029_PL01

Revision
-

SMASHBOX



97 Alderley Road | Wilmslow | Cheshire | SK9 1PT
ARCHITECTURE DESIGN PLANNING
T. 01625 466 557 E. hello@smashboxarchitecture.com
www.smashboxarchitecture.com

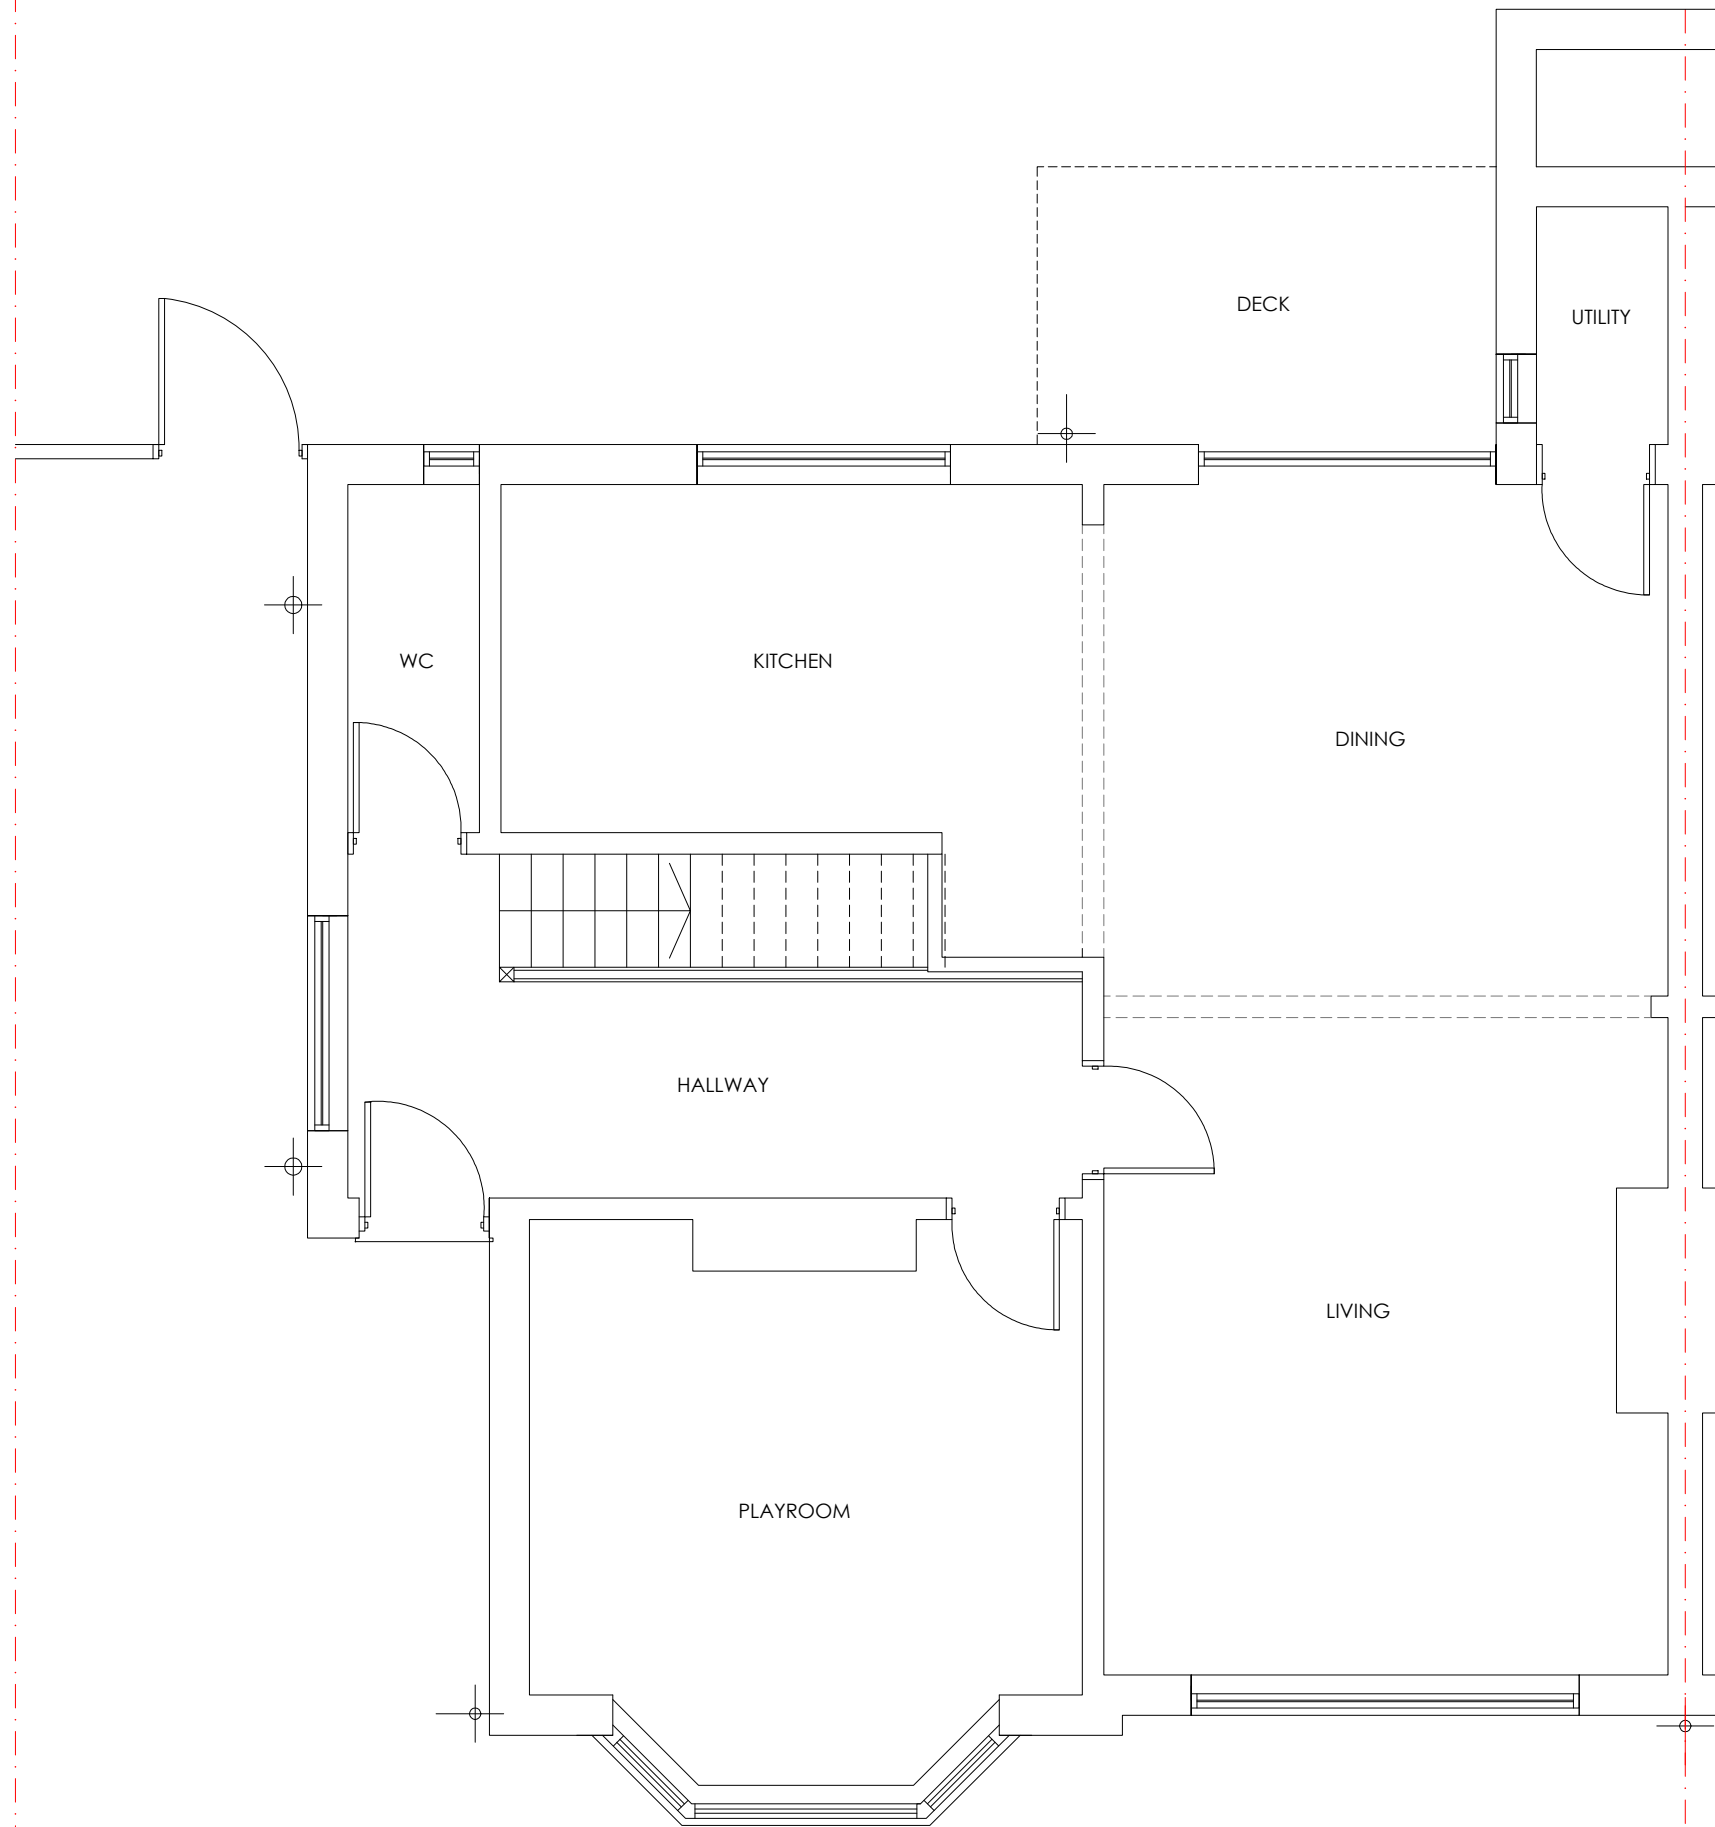

EXISTING ground floor plan

NOTES

This drawing to be read in accordance with the specification/Bills of Quantities and related drawings.
No Dimensions to be scaled from this drawing. All stated dimensions to be verified on site and the designer notified of any discrepancies.

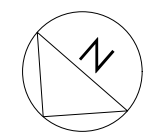 


FOR PLANNING

Project
36 MEADOW BANK
CHORLTON
MANCHESTER
M21 8EE

Title
EXISTING GROUND FLOOR PLAN



Scale 1:50 @ A3	Date FEBRUARY 2022
Drawn SB	Checked -
Drawing Number 7029_PL02	Revision -

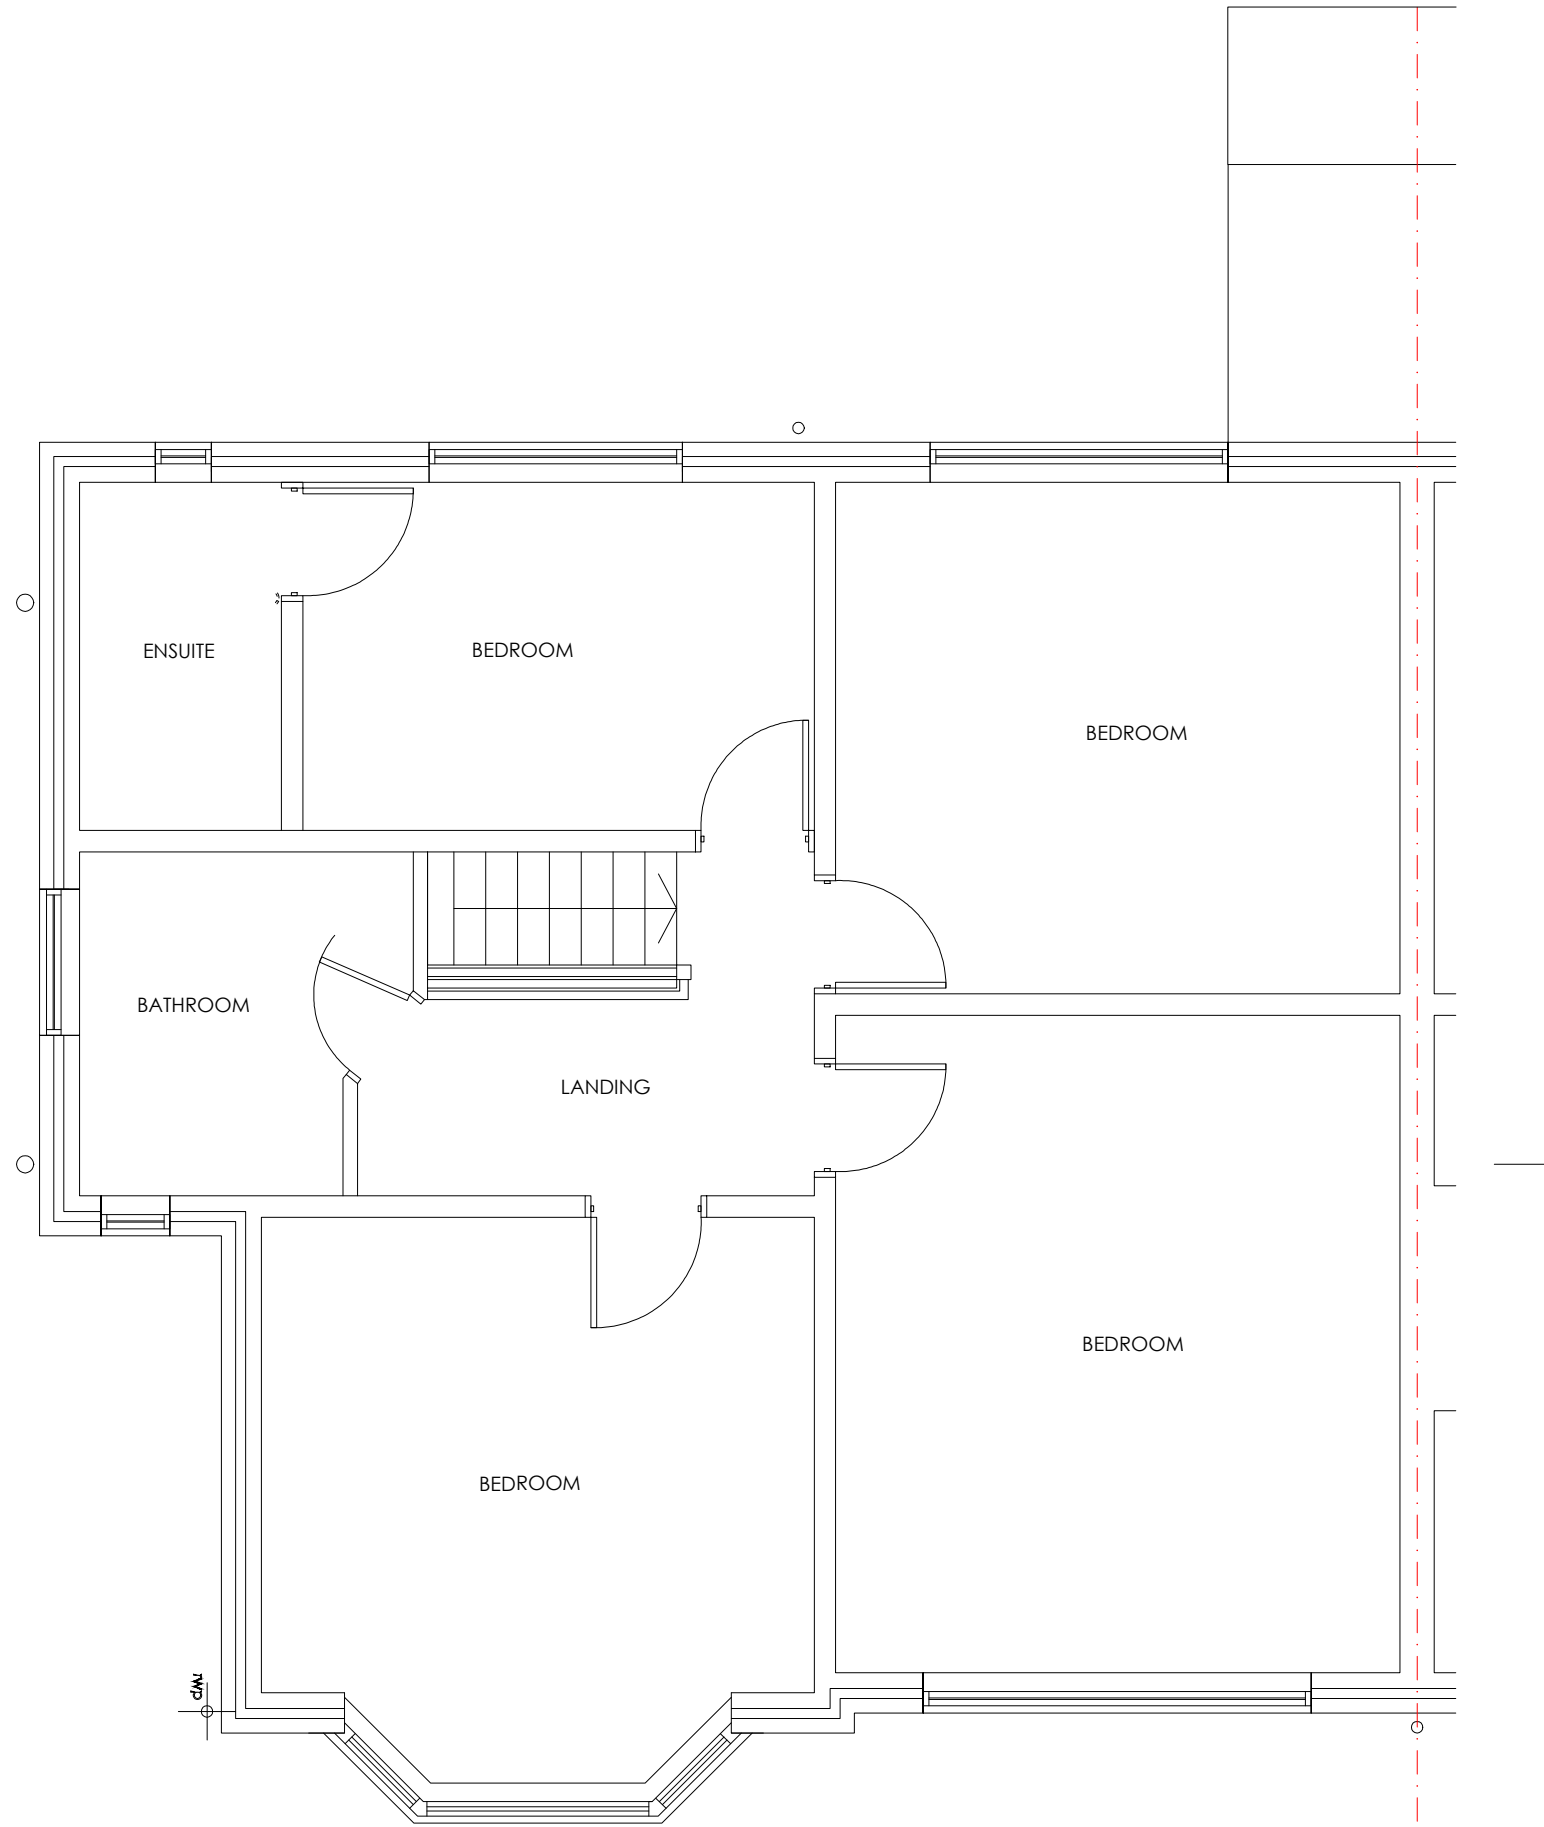

EXISTING first floor plan

NOTES

This drawing to be read in accordance with the specification/Bills of Quantities and related drawings.
No Dimensions to be scaled from this drawing. All stated dimensions to be verified on site and the designer notified of any discrepancies.

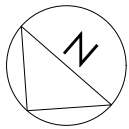 


FOR PLANNING

Project
36 MEADOW BANK
CHORLTON
MANCHESTER
M21 8EE

Title
EXISTING FIRST FLOOR PLAN



Scale 1:50 @ A3	Date FEBRUARY 2022
Drawn SB	Checked -
Drawing Number 7029_PL03	Revision -

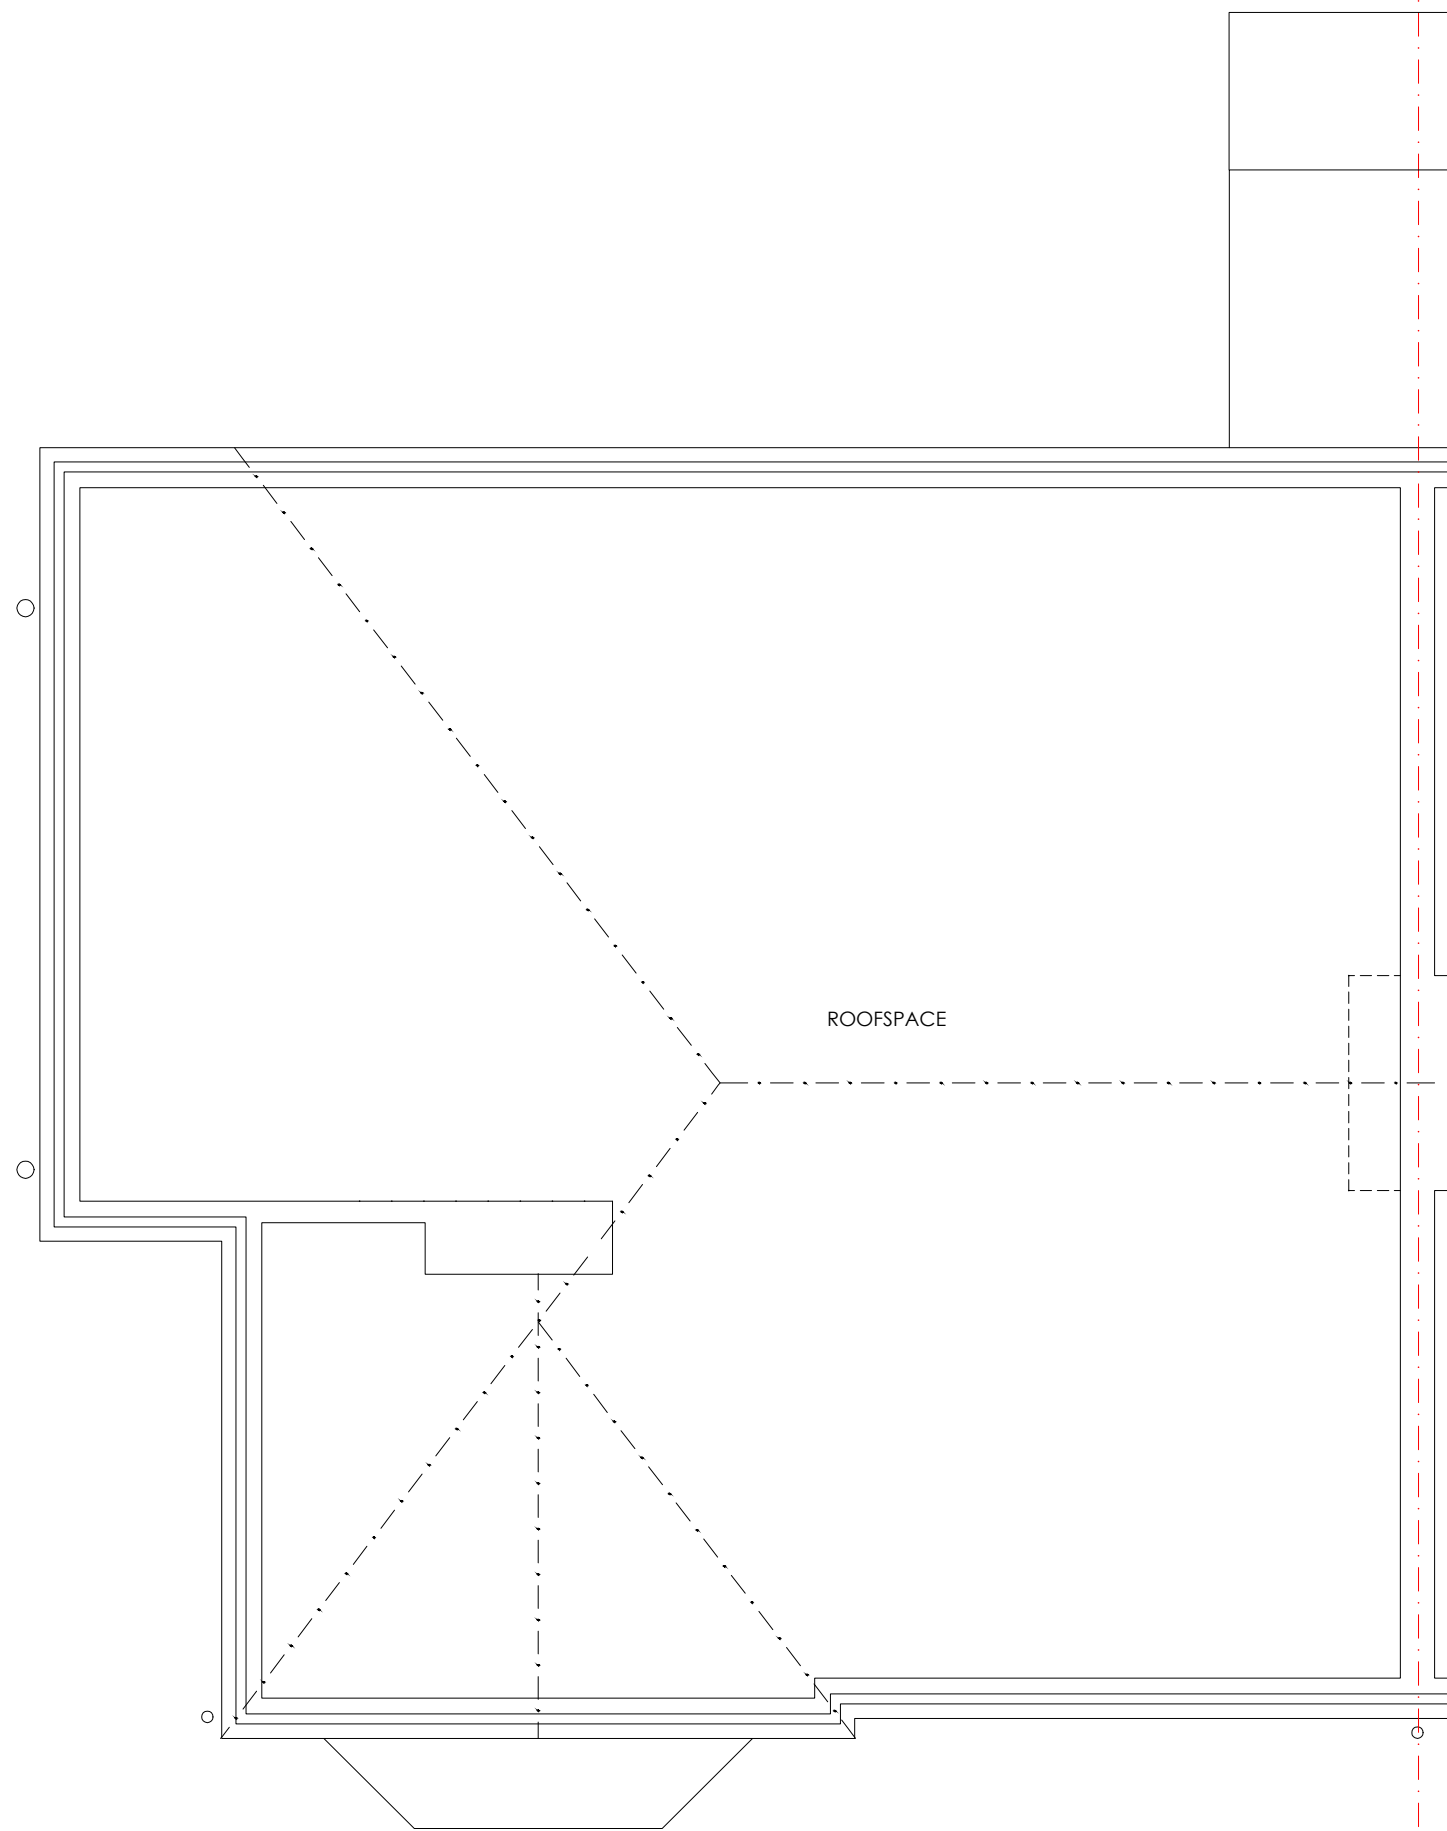

EXISTING second floor plan

NOTES

This drawing to be read in accordance with the specification/Bills of Quantities and related drawings.
No Dimensions to be scaled from this drawing. All stated dimensions to be verified on site and the designer notified of any discrepancies.

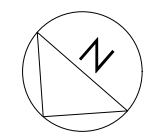 

FOR PLANNING

Project
36 MEADOW BANK
CHORLTON
MANCHESTER
M21 8EE

Title
EXISTING SECOND FLOOR PLAN


Scale 1:50 @ A3	Date FEBRUARY 2022
Drawn SB	Checked -
Drawing Number 7029_PL04	Revision -

NOTES

This drawing to be read in accordance with the specification/Bills of Quantities and related drawings.
No Dimensions to be scaled from this drawing. All stated dimensions to be verified on site and the designer notified of any discrepancies.



EXISTING rear elevation (east)

 

FOR PLANNING

Project

36 MEADOW BANK
CHORLTON
MANCHESTER
M21 8EE

Title

EXISTING FRONT & REAR
ELEVATIONS

Scale 1:100@ A3	Date FEBRUARY 2022
Drawn SB	Checked -
Drawing Number 7029_PL05	Revision -

SMASHBOX



97 Alderley Road | Wilmslow | Cheshire | SK9 1PT
ARCHITECTURE DESIGN PLANNING
T. 01625 466 557 E. hello@smashboxarchitecture.com
www.smashboxarchitecture.com

NOTES

This drawing to be read in accordance with the specification/Bills of Quantities and related drawings.
No Dimensions to be scaled from this drawing. All stated dimensions to be verified on site and the designer notified of any discrepancies.



EXISTING side elevation (north)

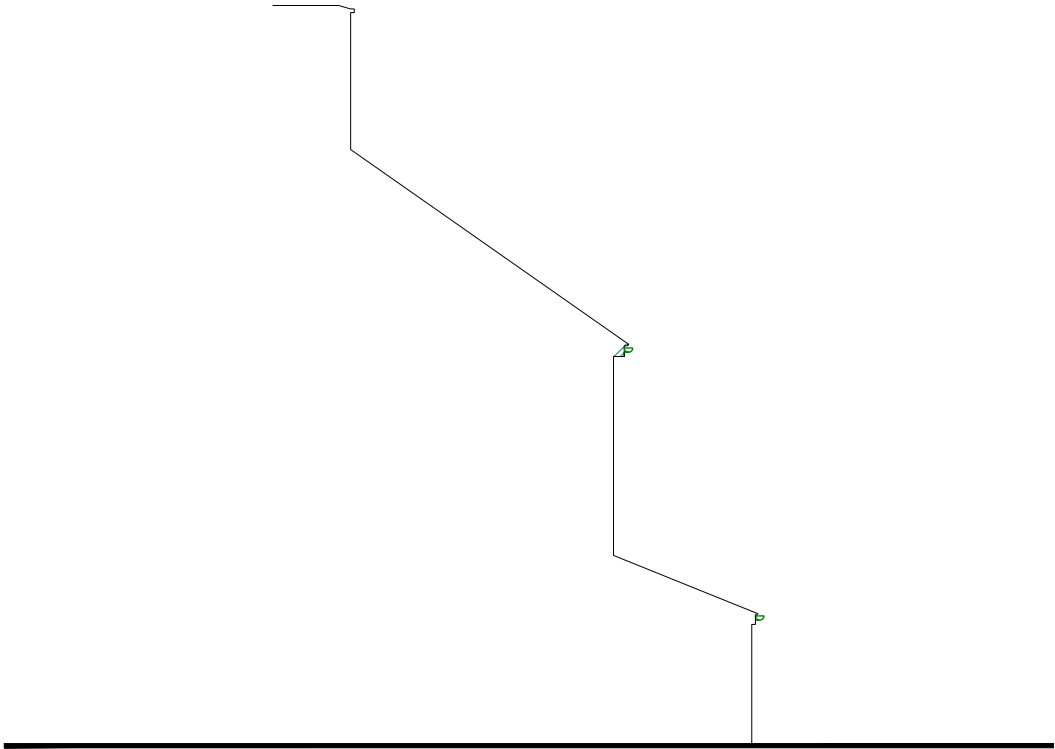 

EXISTING side elevation (west)

FOR PLANNING

Project

36 MEADOW BANK
CHORLTON
MANCHESTER
M21 8EE


Title

EXISTING SIDE ELEVATIONS

Scale 1:100 @ A3	Date FEBRUARY 2022
Drawn SB	Checked -
Drawing Number 7029_PL06	Revision -



SMASHBOX

97 Alderley Road | Wilmslow | Cheshire | SK9 1PT
ARCHITECTURE DESIGN PLANNING
T. 01625 466 557 E. hello@smashboxarchitecture.com
www.smashboxarchitecture.com

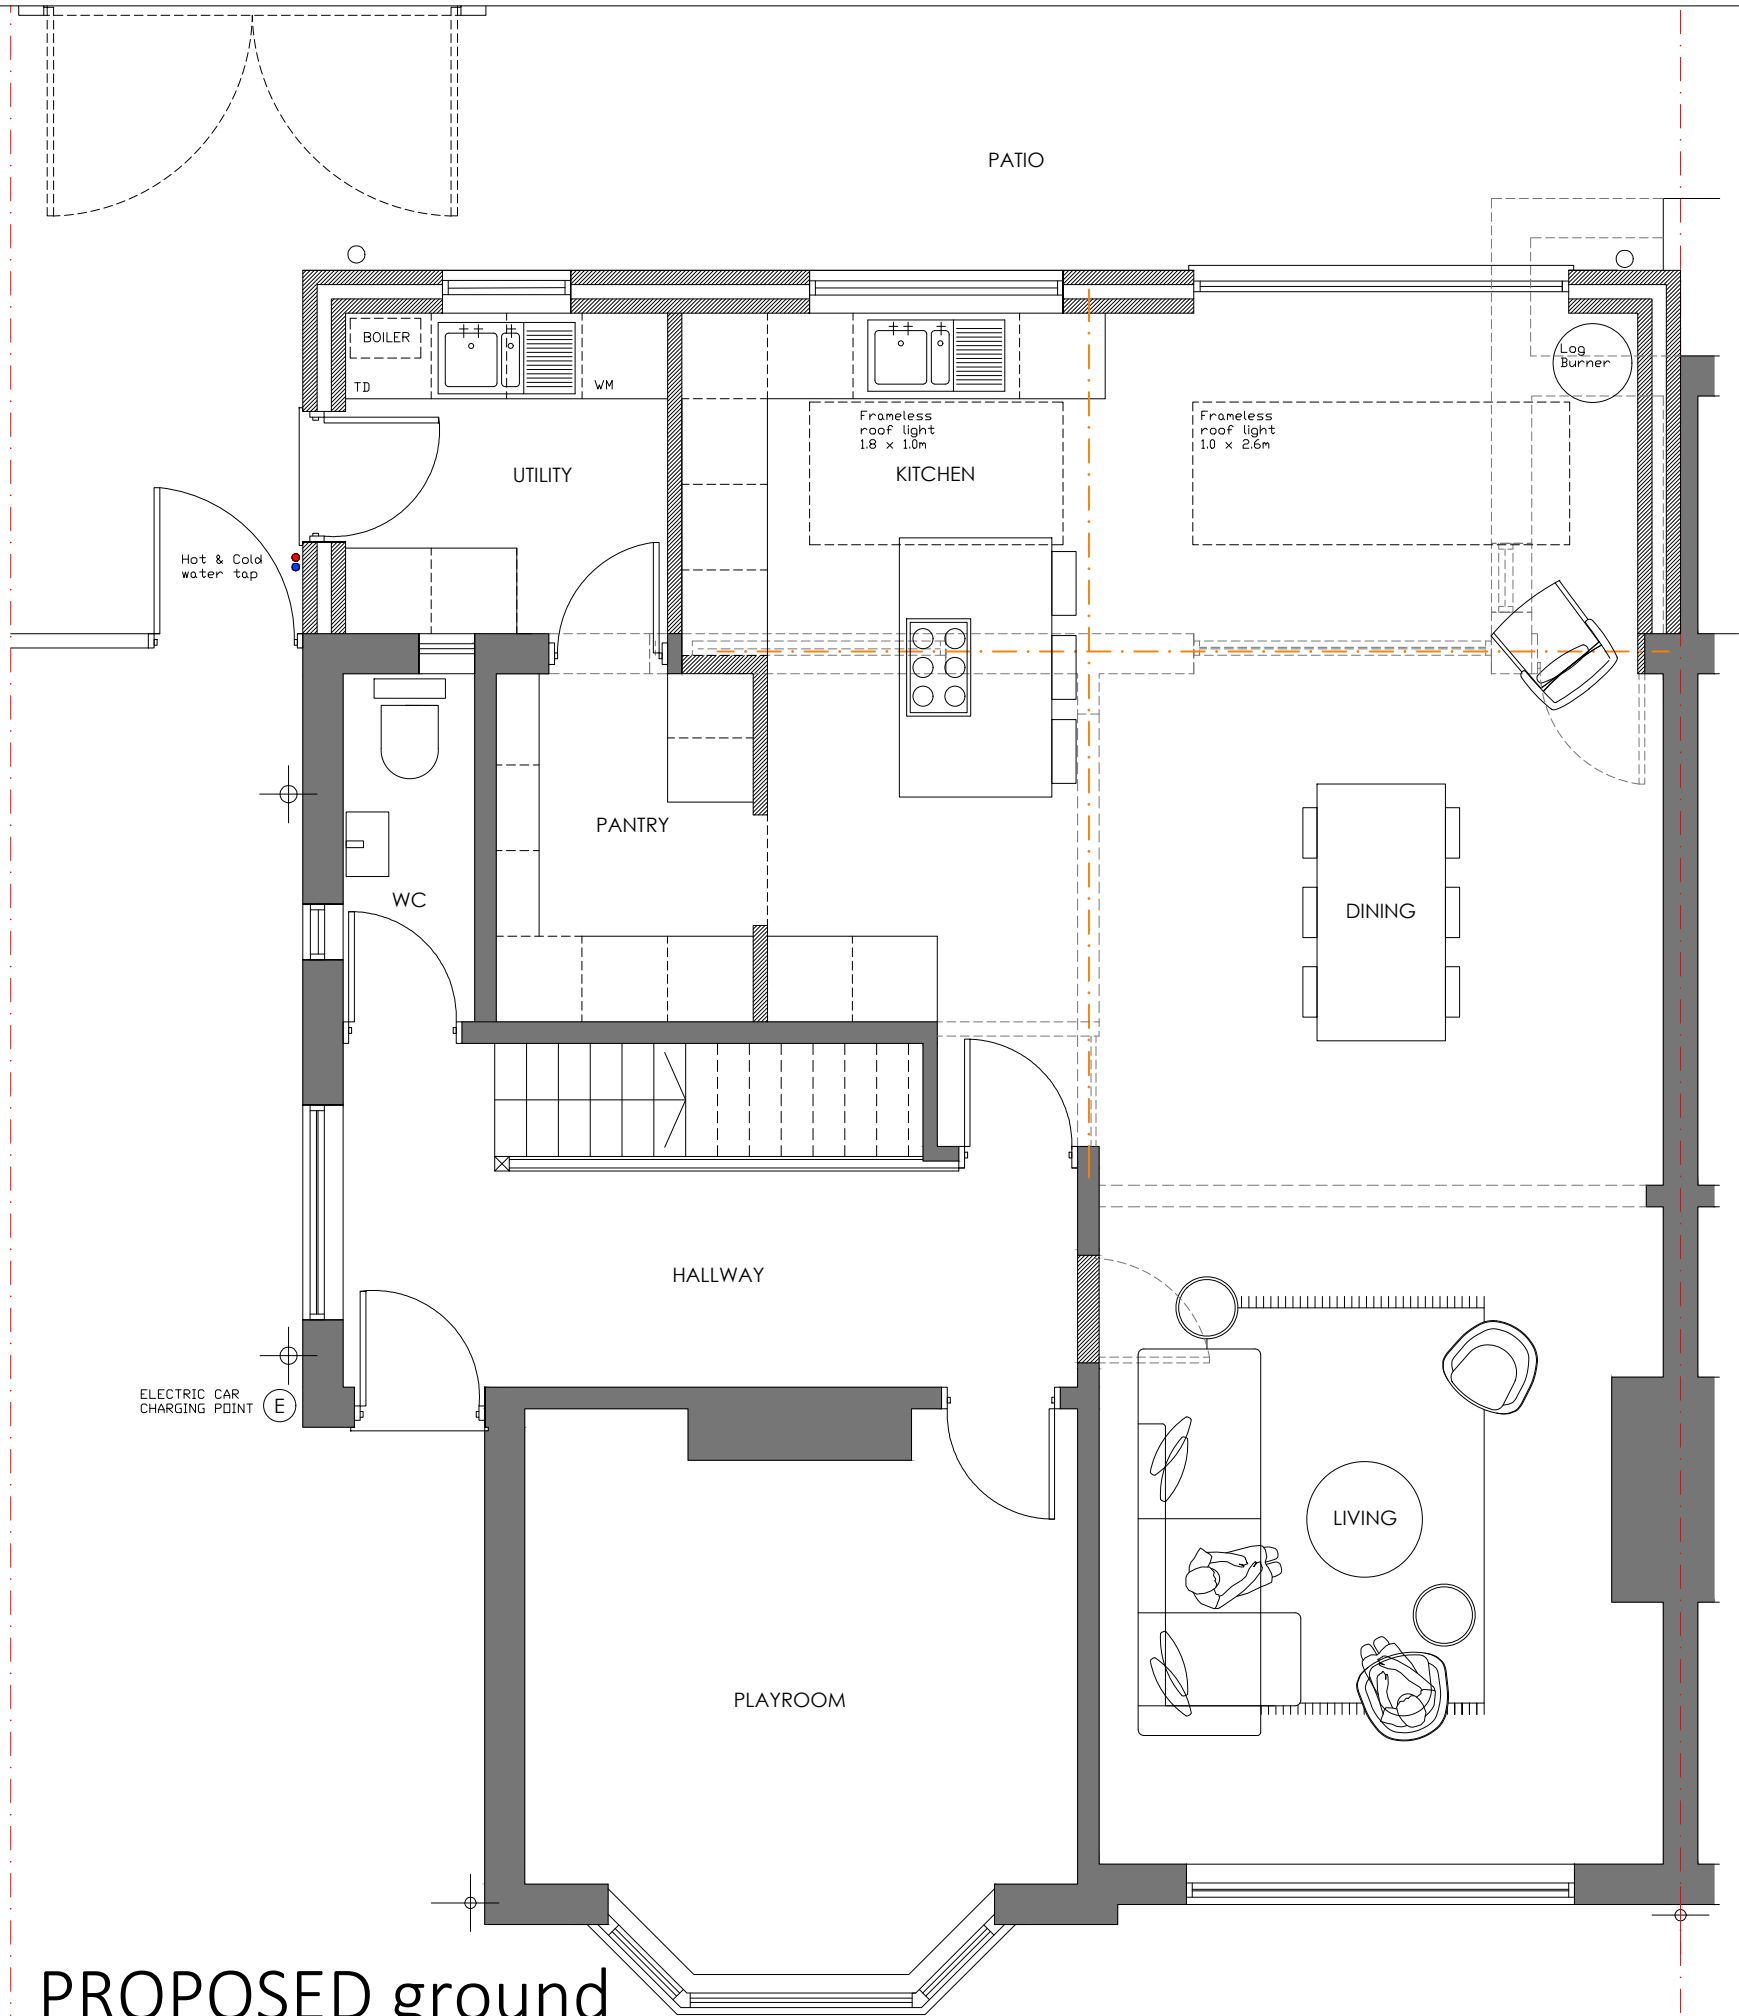

NOTES

This drawing to be read in accordance with the specification/Bills of Quantities and related drawings.
No Dimensions to be scaled from this drawing. All stated dimensions to be verified on site and the designer notified of any discrepancies.

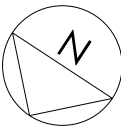 

FOR PLANNING

Project

36 MEADOW BANK
CHORLTON
MANCHESTER
M21 8EE

Title

PROPOSED GROUND FLOOR PLAN

Scale
1:50 @ A3

Date
FEBRUARY 2022

Drawn
SB


Checked
-

Drawing Number
7029_PL07

Revision
-

SMASHBOX



97 Alderley Road | Wilmslow | Cheshire | SK9 1PT
ARCHITECTURE DESIGN PLANNING
T. 01625 466 557 E. hello@smashboxarchitecture.com
www.smashboxarchitecture.com

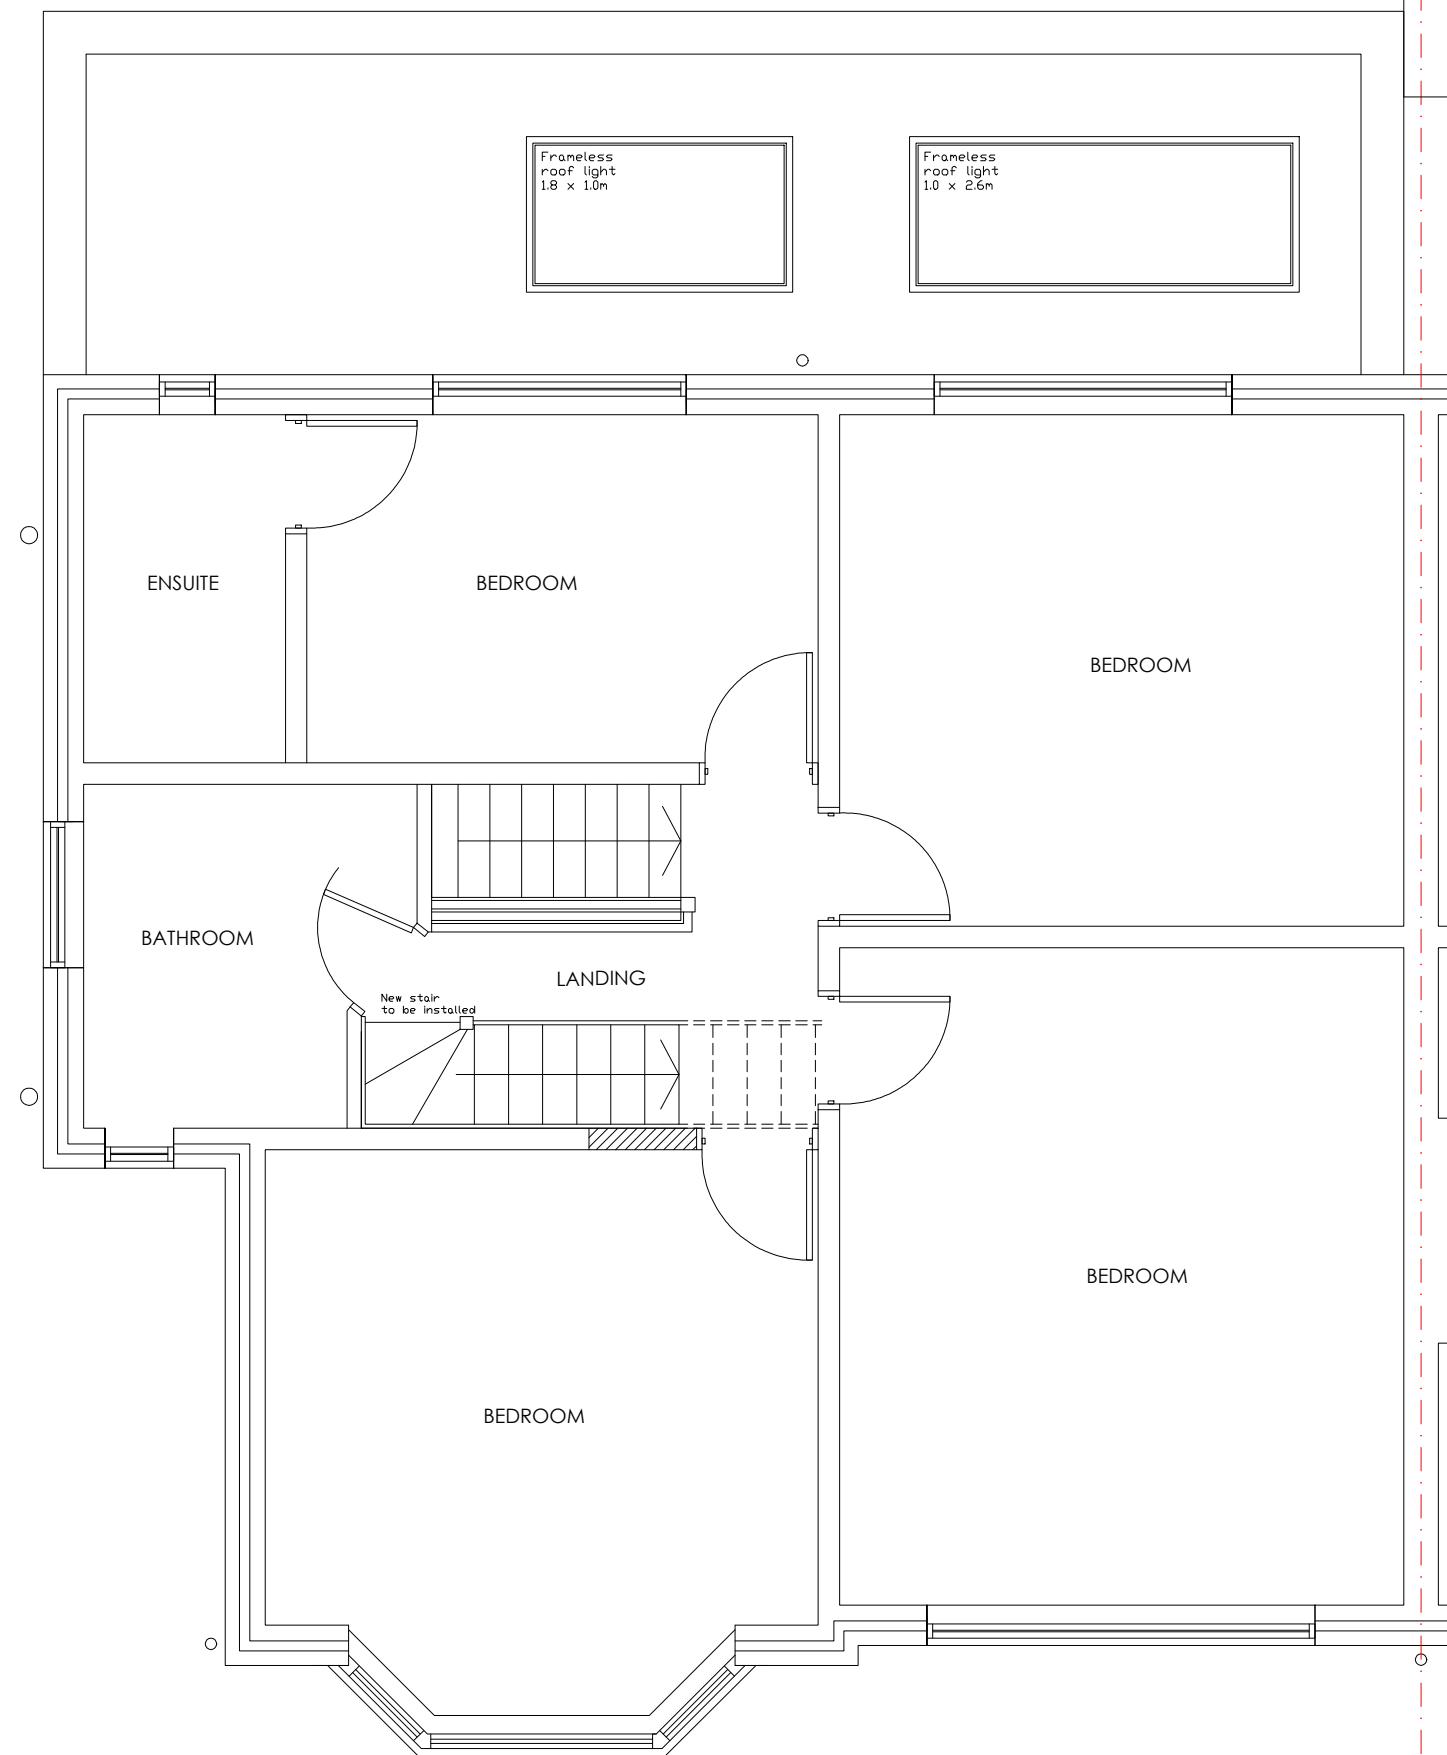

PROPOSED first floor plan

NOTES

This drawing to be read in accordance with the specification/Bills of Quantities and related drawings.
No Dimensions to be scaled from this drawing. All stated dimensions to be verified on site and the designer notified of any discrepancies.

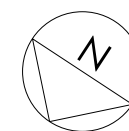 

FOR PLANNING


Project
36 MEADOW BANK
CHORLTON
MANCHESTER
M21 8EE

Title
PROPOSED FIRST FLOOR PLAN

Scale 1:50 @ A3	Date FEBRUARY 2022
Drawn SB	Checked -
Drawing Number 7029_PL08	Revision -

SMASHBOX



97 Alderley Road | Wilmslow | Cheshire | SK9 1PT
ARCHITECTURE DESIGN PLANNING
T. 01625 466 557 E. hello@smashboxarchitecture.com
www.smashboxarchitecture.com

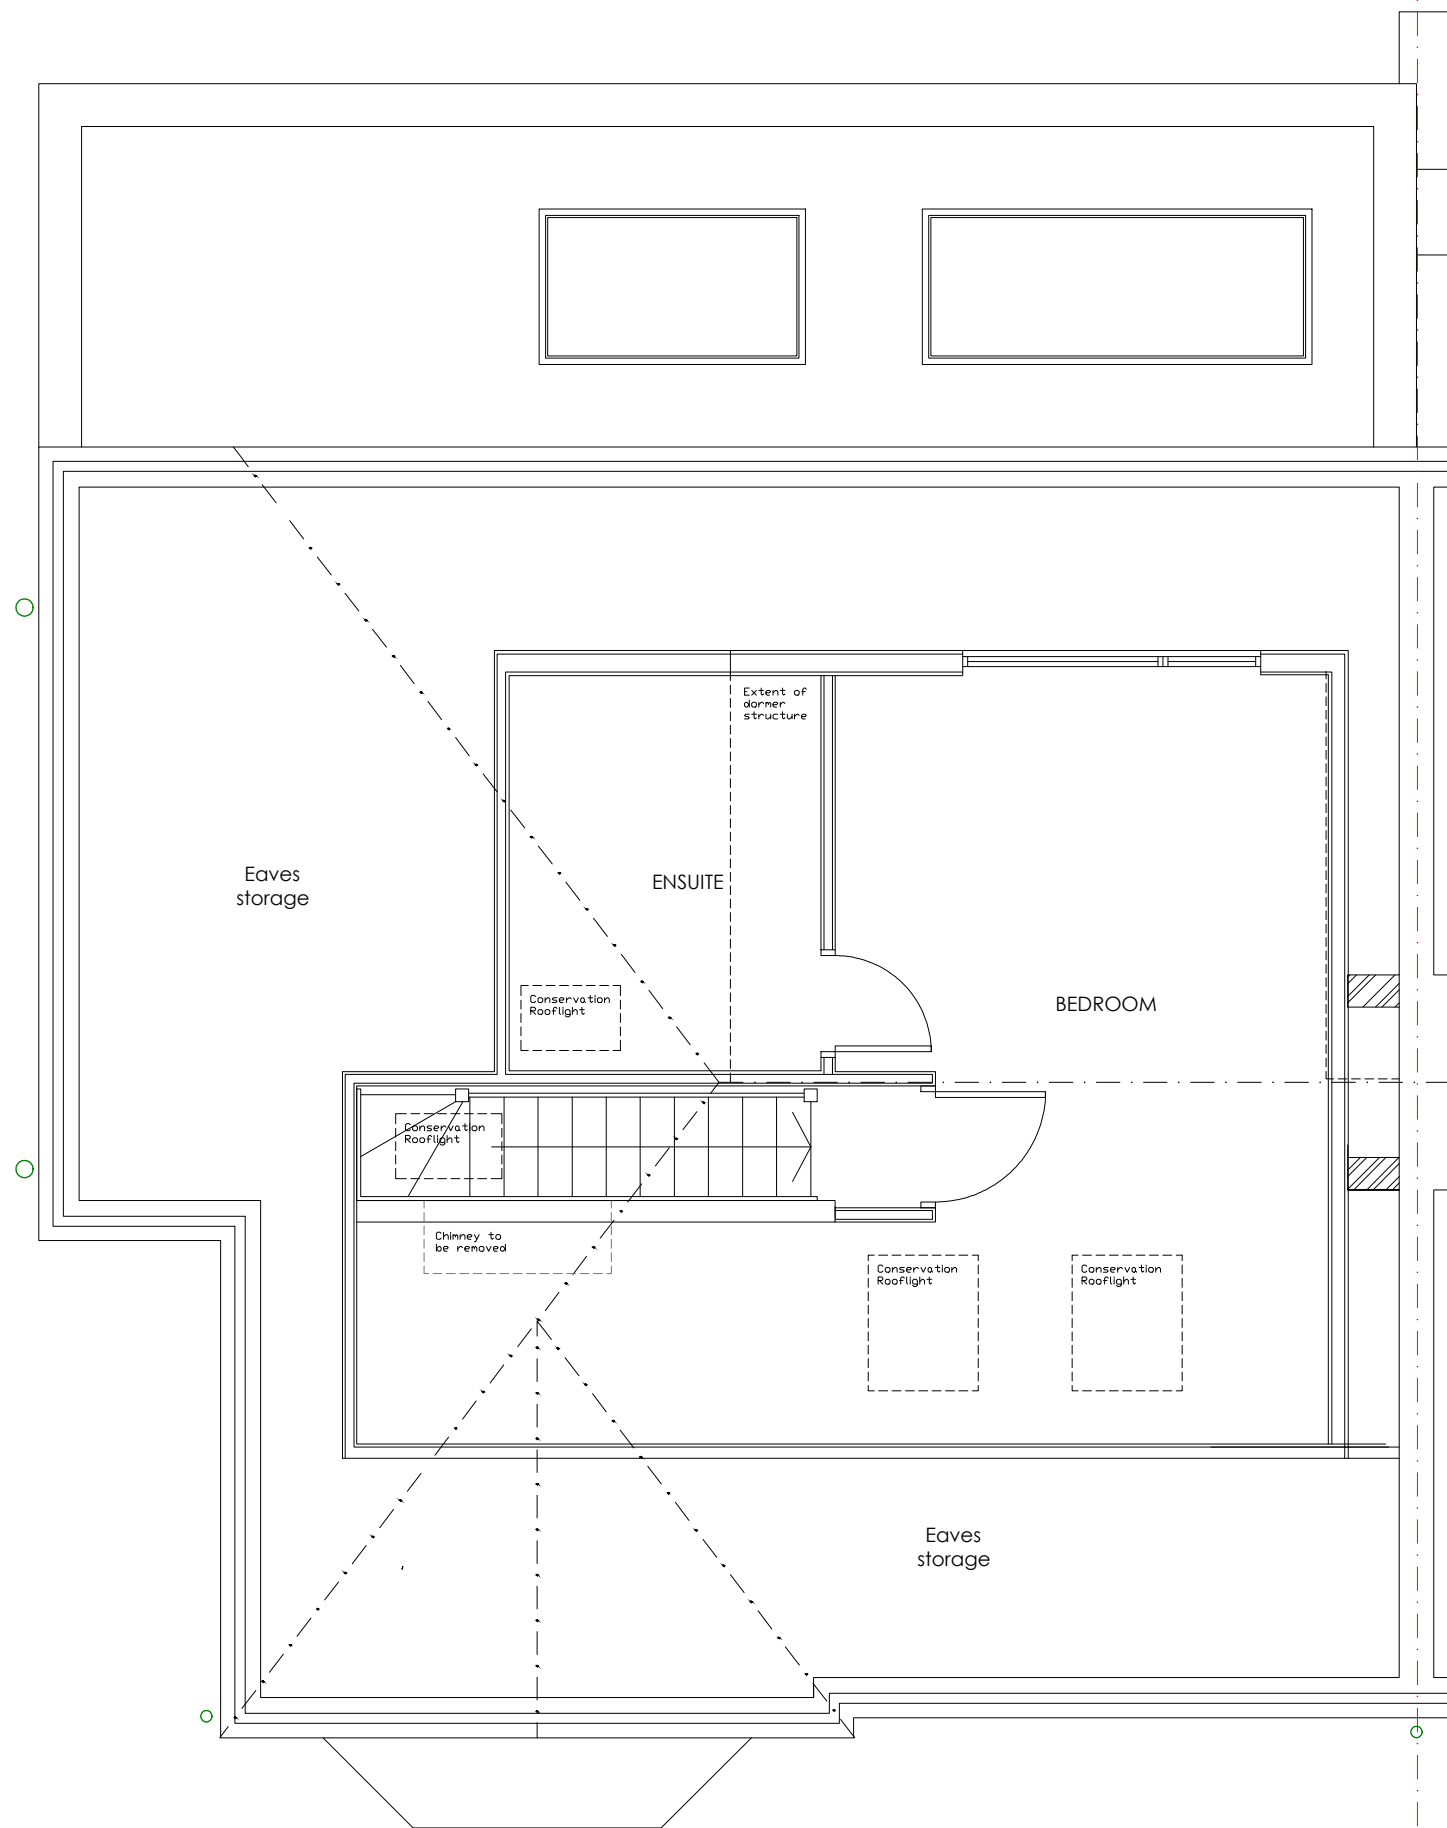

PROPOSED second floor plan

NOTES

This drawing to be read in accordance with the specification/Bills of Quantities and related drawings.
No Dimensions to be scaled from this drawing. All stated dimensions to be verified on site and the designer notified of any discrepancies.

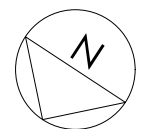 

FOR PLANNING

Project
36 MEADOW BANK
CHORLTON
MANCHESTER
M21 8EE

Title
PROPOSED SECOND FLOOR PLAN




Scale 1:50 @ A3	Date FEBRUARY 2022
Drawn SB	Checked -
Drawing Number 7029_PL09	Revision -

SMASHBOX

97 Alderley Road | Wilmslow | Cheshire | SK9 1PT
ARCHITECTURE DESIGN PLANNING
T. 01625 466 557 E. hello@smashboxarchitecture.com
www.smashboxarchitecture.com

NOTES

This drawing to be read in accordance with the specification/Bills of Quantities and related drawings.
No Dimensions to be scaled from this drawing. All stated dimensions to be verified on site and the designer notified of any discrepancies.

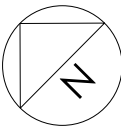 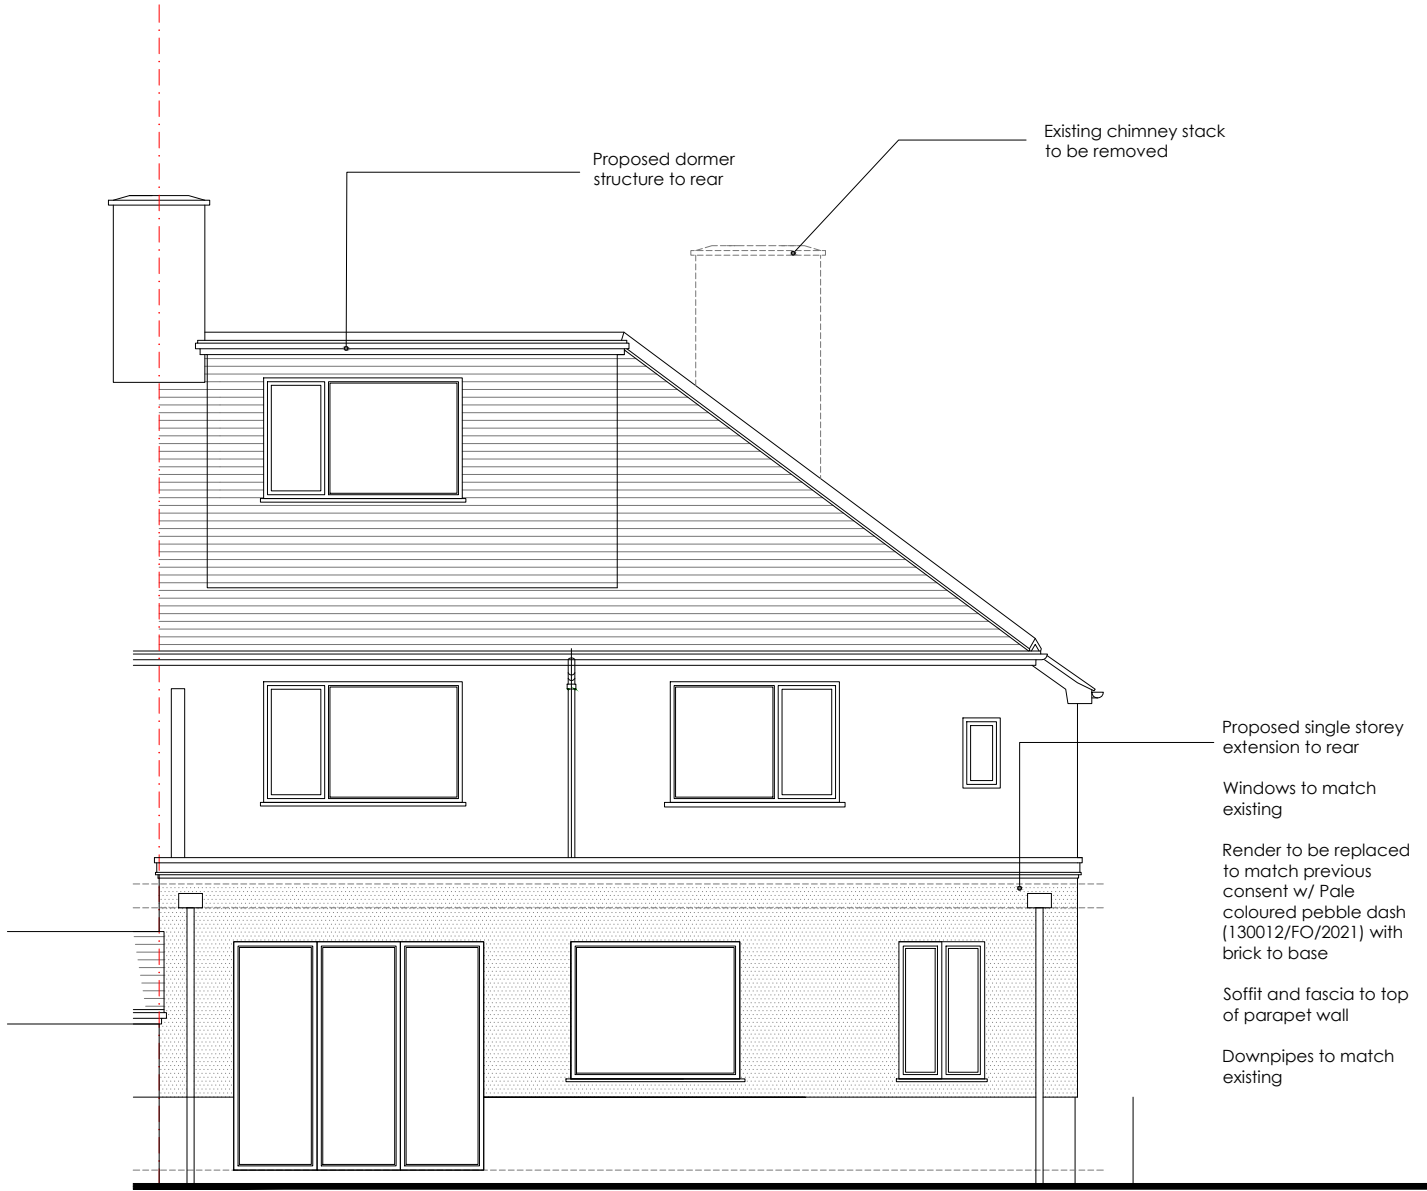

FOR PLANNING

Project

36 MEADOW BANK
CHORLTON
MANCHESTER
M21 8EE


Title

PROPOSED REAR ELEVATION


Scale	Date
1:50 @ A3	FEBRUARY 2022
Drawn	Checked
SB	-
Drawing Number	Revision
7029_PL10	-

SMASHBOX

97 Alderley Road | Wilmslow | Cheshire | SK9 1PT
ARCHITECTURE DESIGN PLANNING
T. 01625 466 557 E. hello@smashboxarchitecture.com
www.smashboxarchitecture.com

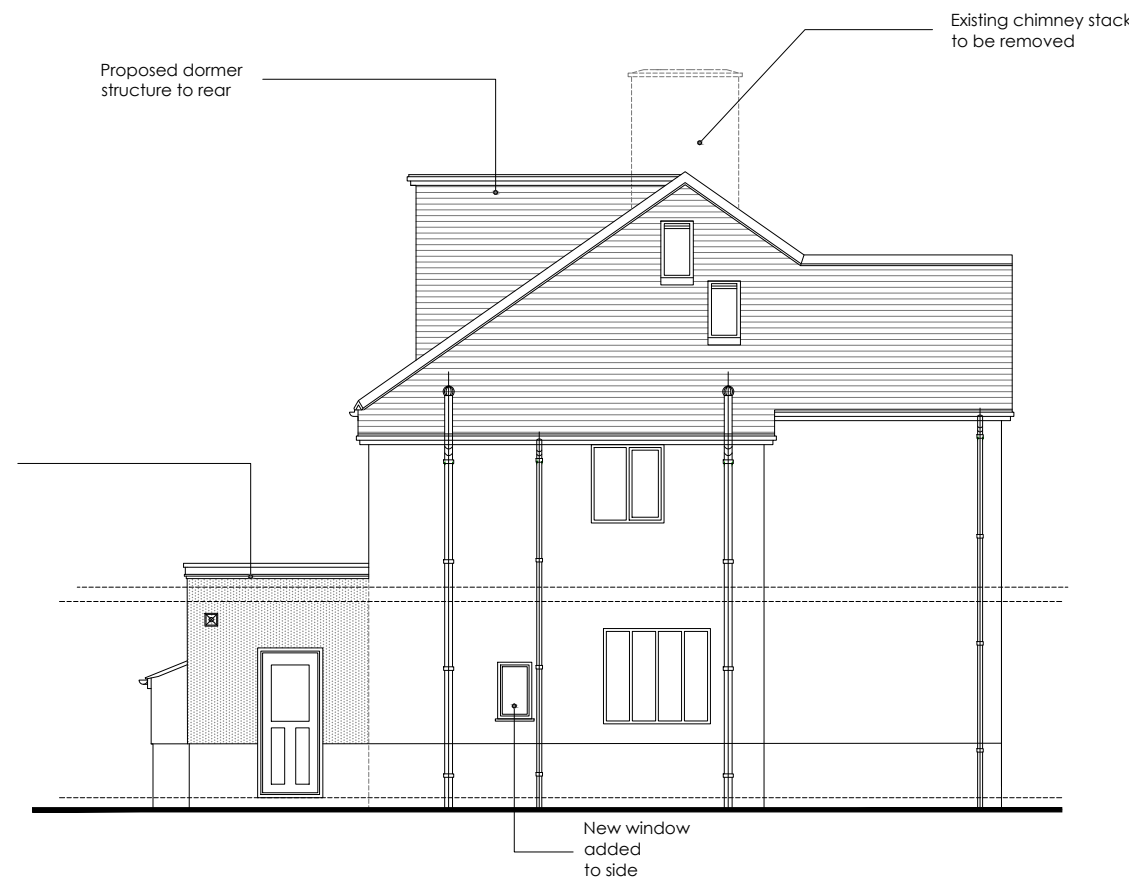

PROPOSED side elevation (north)

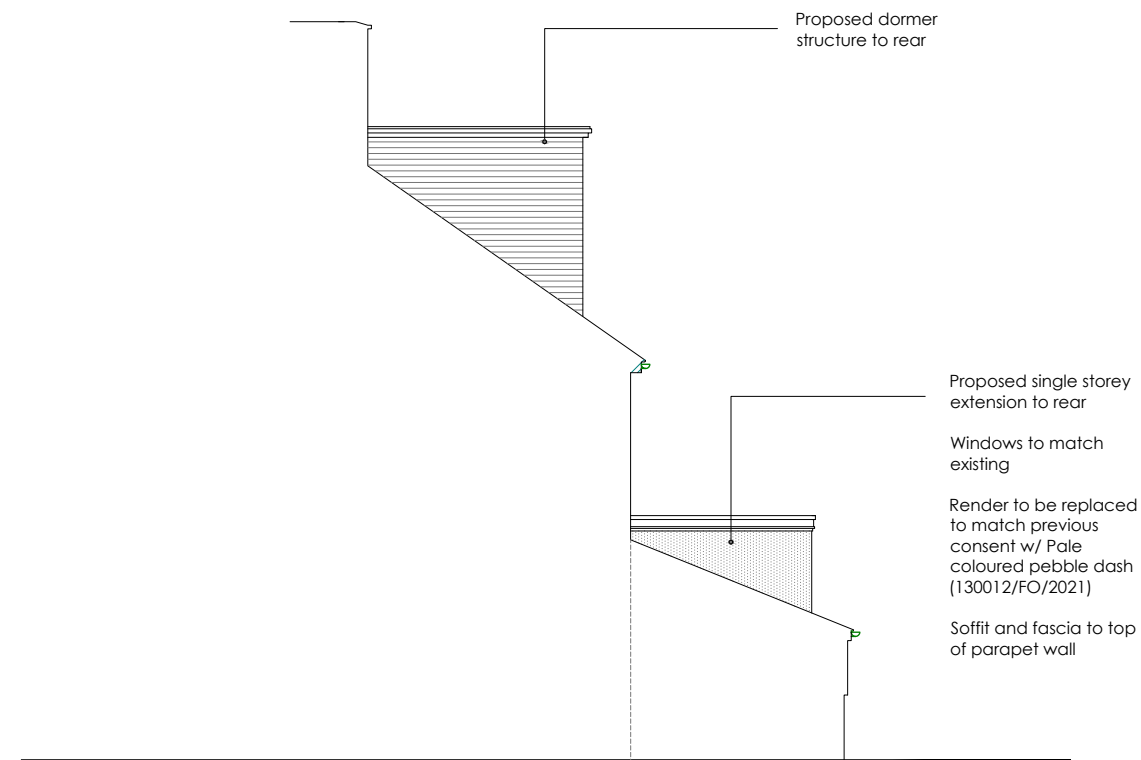

PROPOSED side elevation (west)

NOTES

This drawing to be read in accordance with the specification/Bills of Quantities and related drawings.
No Dimensions to be scaled from this drawing. All stated dimensions to be verified on site and the designer notified of any discrepancies.

0 Metres 2.0 3.0 4.0

Scale 1:100

FOR PLANNING

Project

36 MEADOW BANK
CHORLTON
MANCHESTER
M21 8EE

Title

PROPOSED SIDE ELEVATIONS


Scale	Date
1:100 @ A3	FEBRUARY 2022
Drawn	Checked
SB	-
Drawing Number	Revision
7029_PL11	-

SMASHBOX


97 Alderley Road | Wilmslow | Cheshire | SK9 1PT
ARCHITECTURE DESIGN PLANNING
T. 01625 466 557 E. hello@smashboxarchitecture.com
www.smashboxarchitecture.com

NOTES


This drawing to be read in accordance with the specification/Bills of Quantities and related drawings.
No Dimensions to be scaled from this drawing. All stated dimensions to be verified on site and the designer notified of any discrepancies.

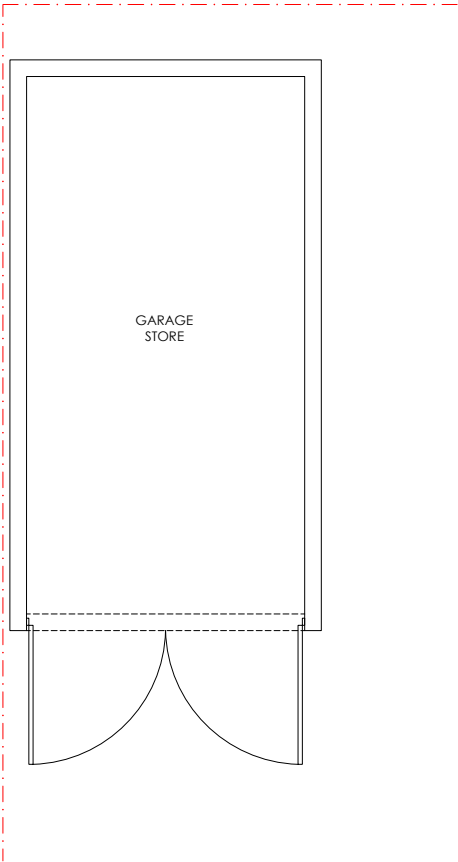


EXISTING floor plan

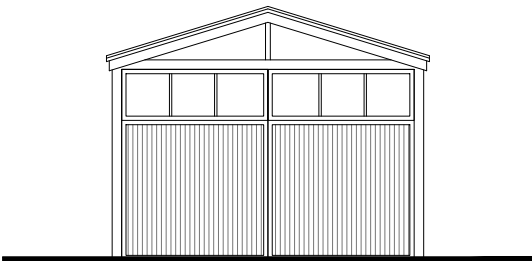


EXISTING front elevation

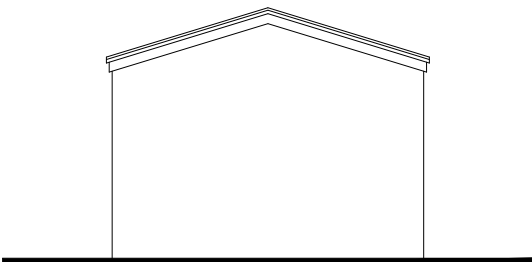


EXISTING rear elevation

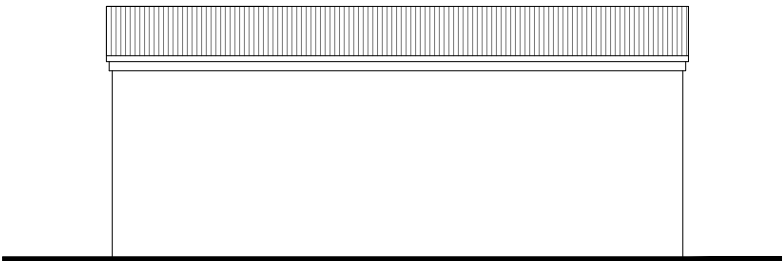

EXISTING side elevation

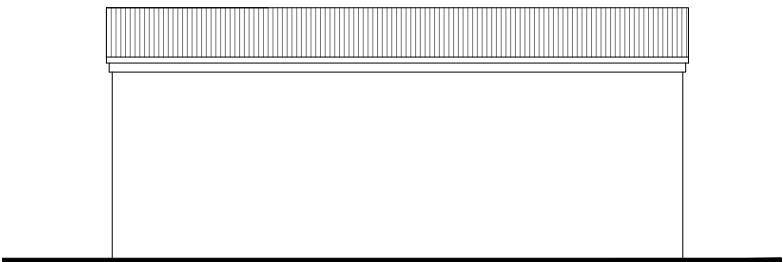

EXISTING side elevation

 

FOR PLANNING


Project
36 MEADOW BANK
CHORLTON
MANCHESTER
M21 8EE

Title
EXISTING GARAGE


Scale 1:75 @ A3	Date FEBRUARY 2022
Drawn SB	Checked -
Drawing Number 7029_PL12	Revision -

NOTES


This drawing to be read in accordance with the specification/Bills of Quantities and related drawings.
No Dimensions to be scaled from this drawing. All stated dimensions to be verified on site and the designer notified of any discrepancies.

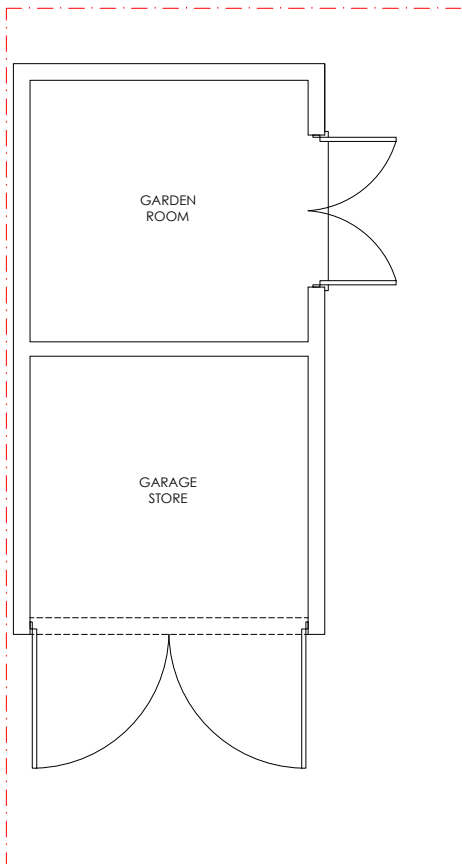


PROPOSED floor plan

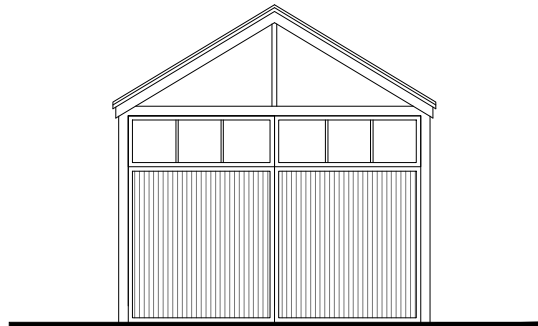


PROPOSED front elevation

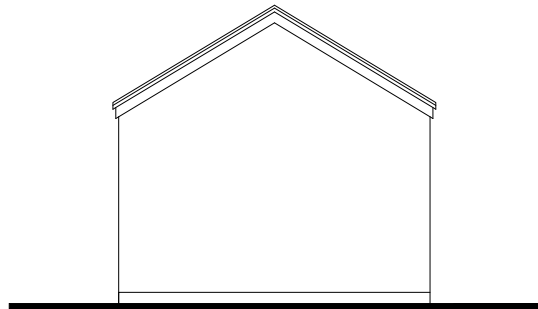


PROPOSED rear elevation

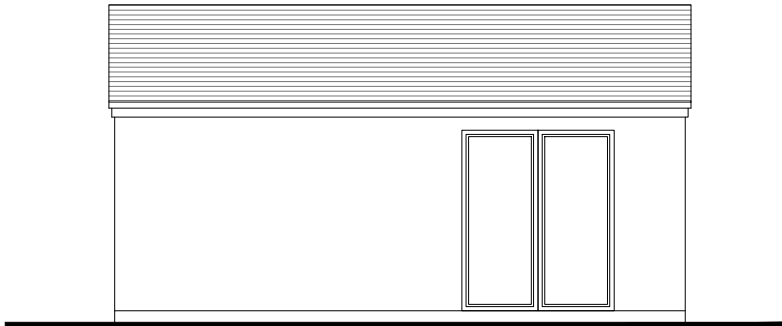

PROPOSED side elevation

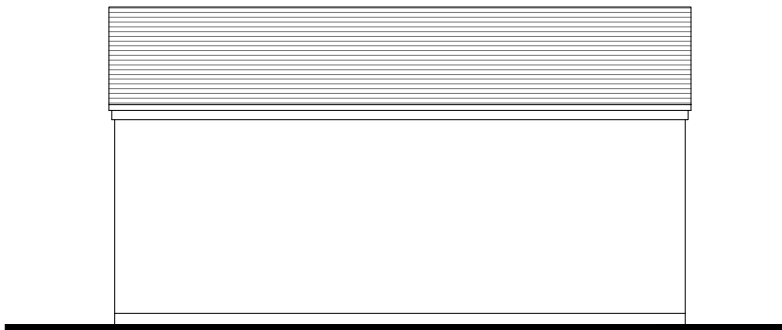

PROPOSED side elevation

 

FOR PLANNING

Project
36 MEADOW BANK
CHORLTON
MANCHESTER
M21 8EE

Title
PROPOSED GARAGE

Scale 1:75 @ A3	Date FEBRUARY 2022
Drawn SB	Checked -
Drawing Number 7029_PL13	Revision -

SMASHBOX

97 Alderley Road | Wilmslow | Cheshire | SK9 1PT
ARCHITECTURE DESIGN PLANNING
T. 01625 466 557 E. hello@smashboxarchitecture.com
www.smashboxarchitecture.com