



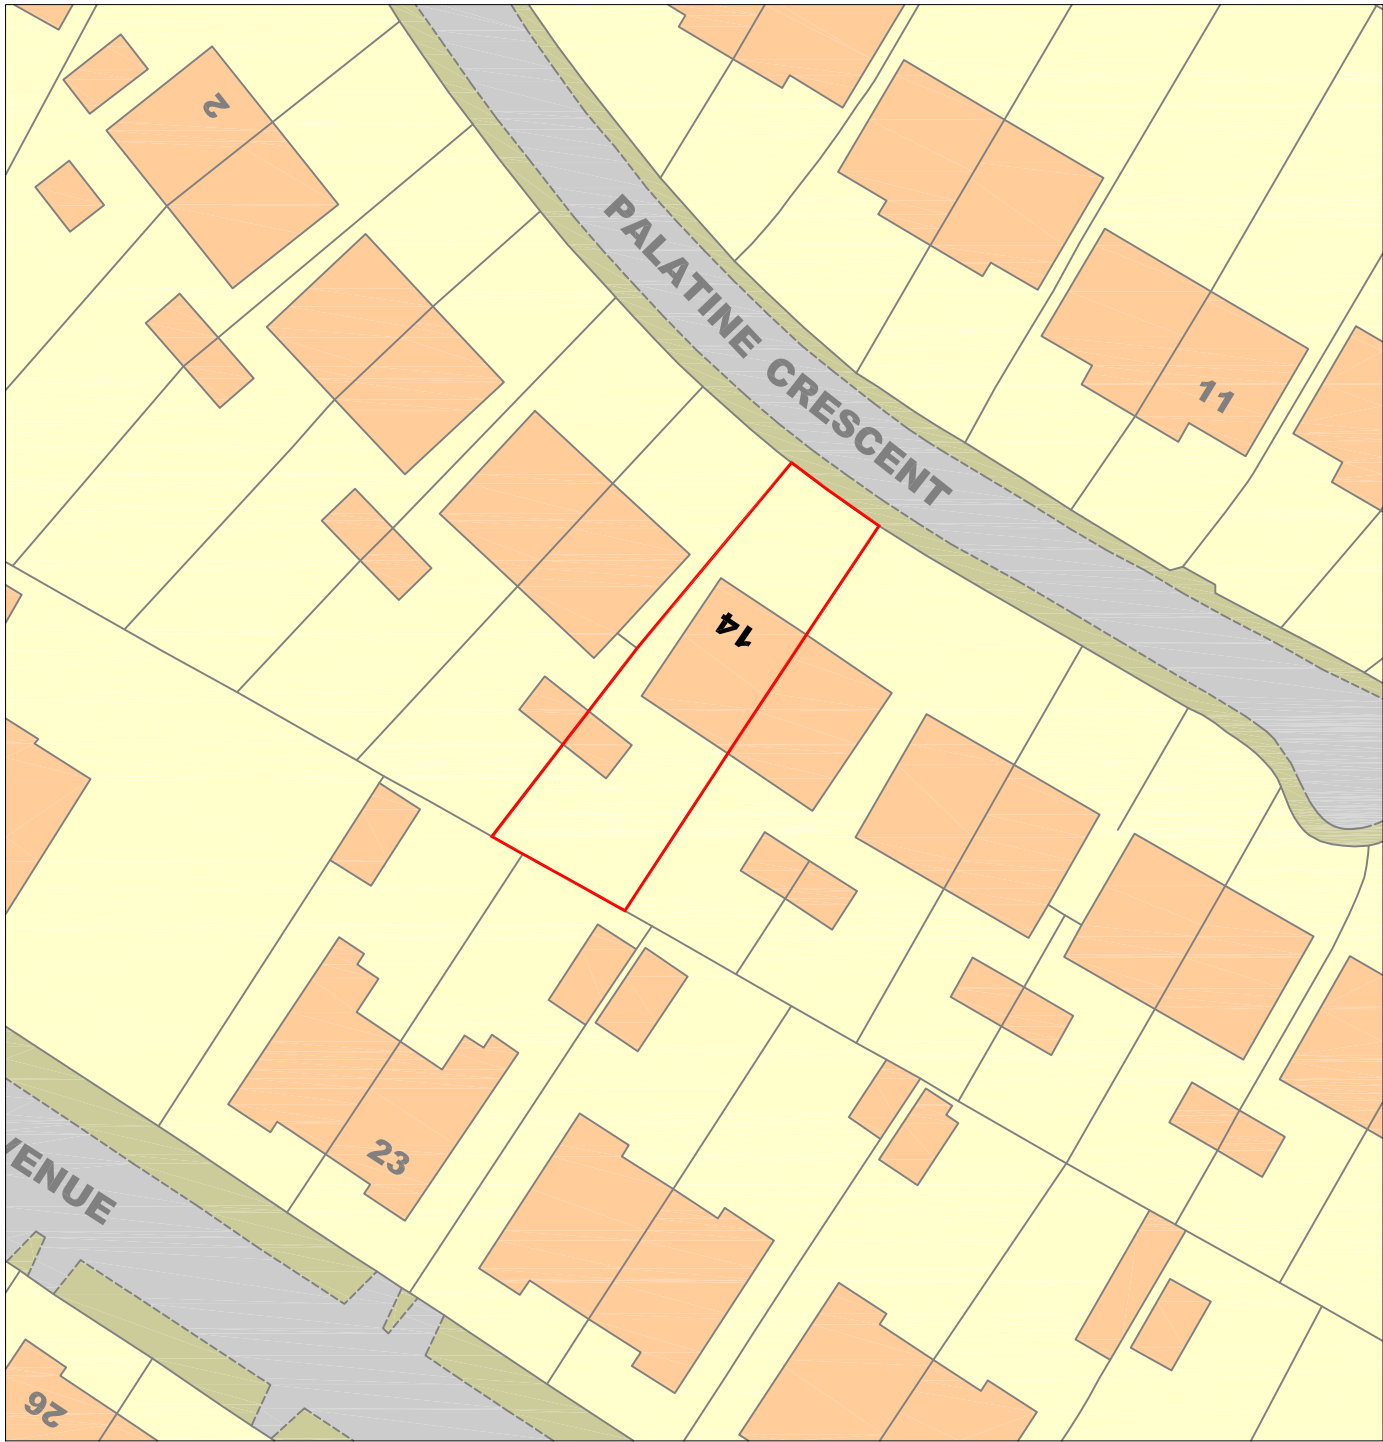

Site Plan
Scale 1:500

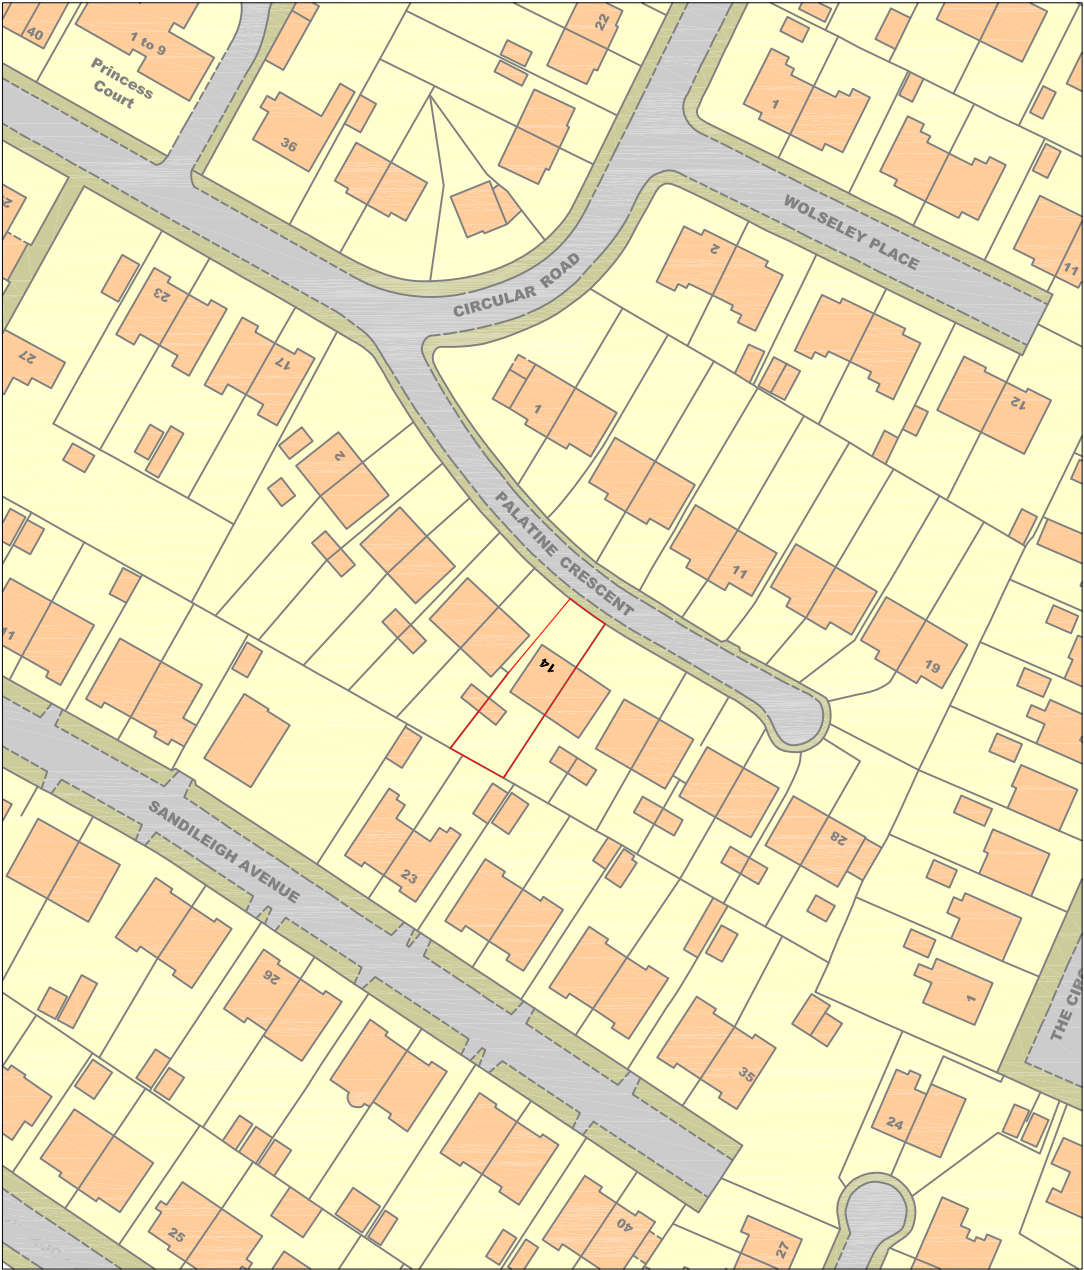

Location Plan
Scale 1:1250

	Office: 1 Anfield Road, Sale, Cheshire M33 2AY	Client: Mr & Mrs Griffiths 14 Palatine Cresecent, Didsbury, Manchester	Project / Title: Proposed Single Storey Rear Extension to Garage and Conversion to Habitable Rooms	
	Telephone: +44 (0) 161 282 5310 Mobile: +44 (0) 7903 720 144 E-mail: Bentleypandm@gmail.com		No. PGC-14PC-002	
	AutoCAD Location D:\BentleyP&PM\Planning Apps\	Drawn: MJD Scale: As Shown Date: 27.07.22	Rev.A	