



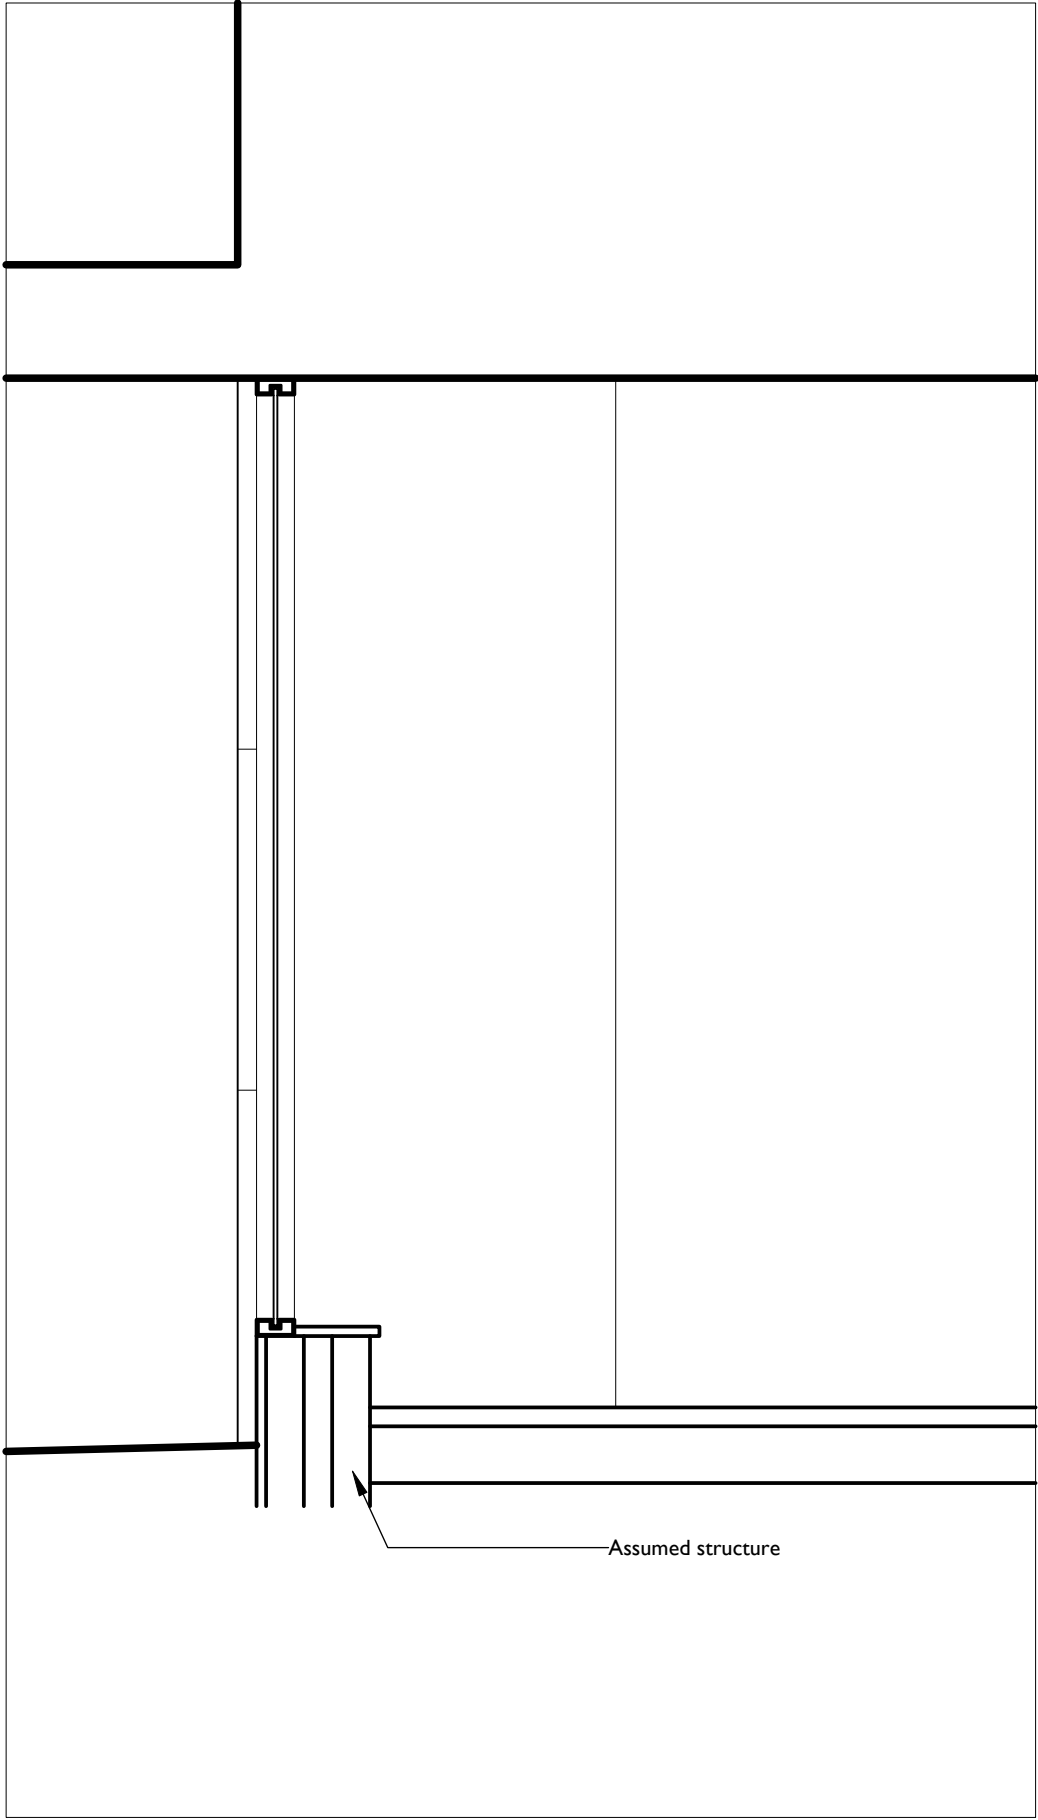


INDICATIVE SECTION
AS EXISTING

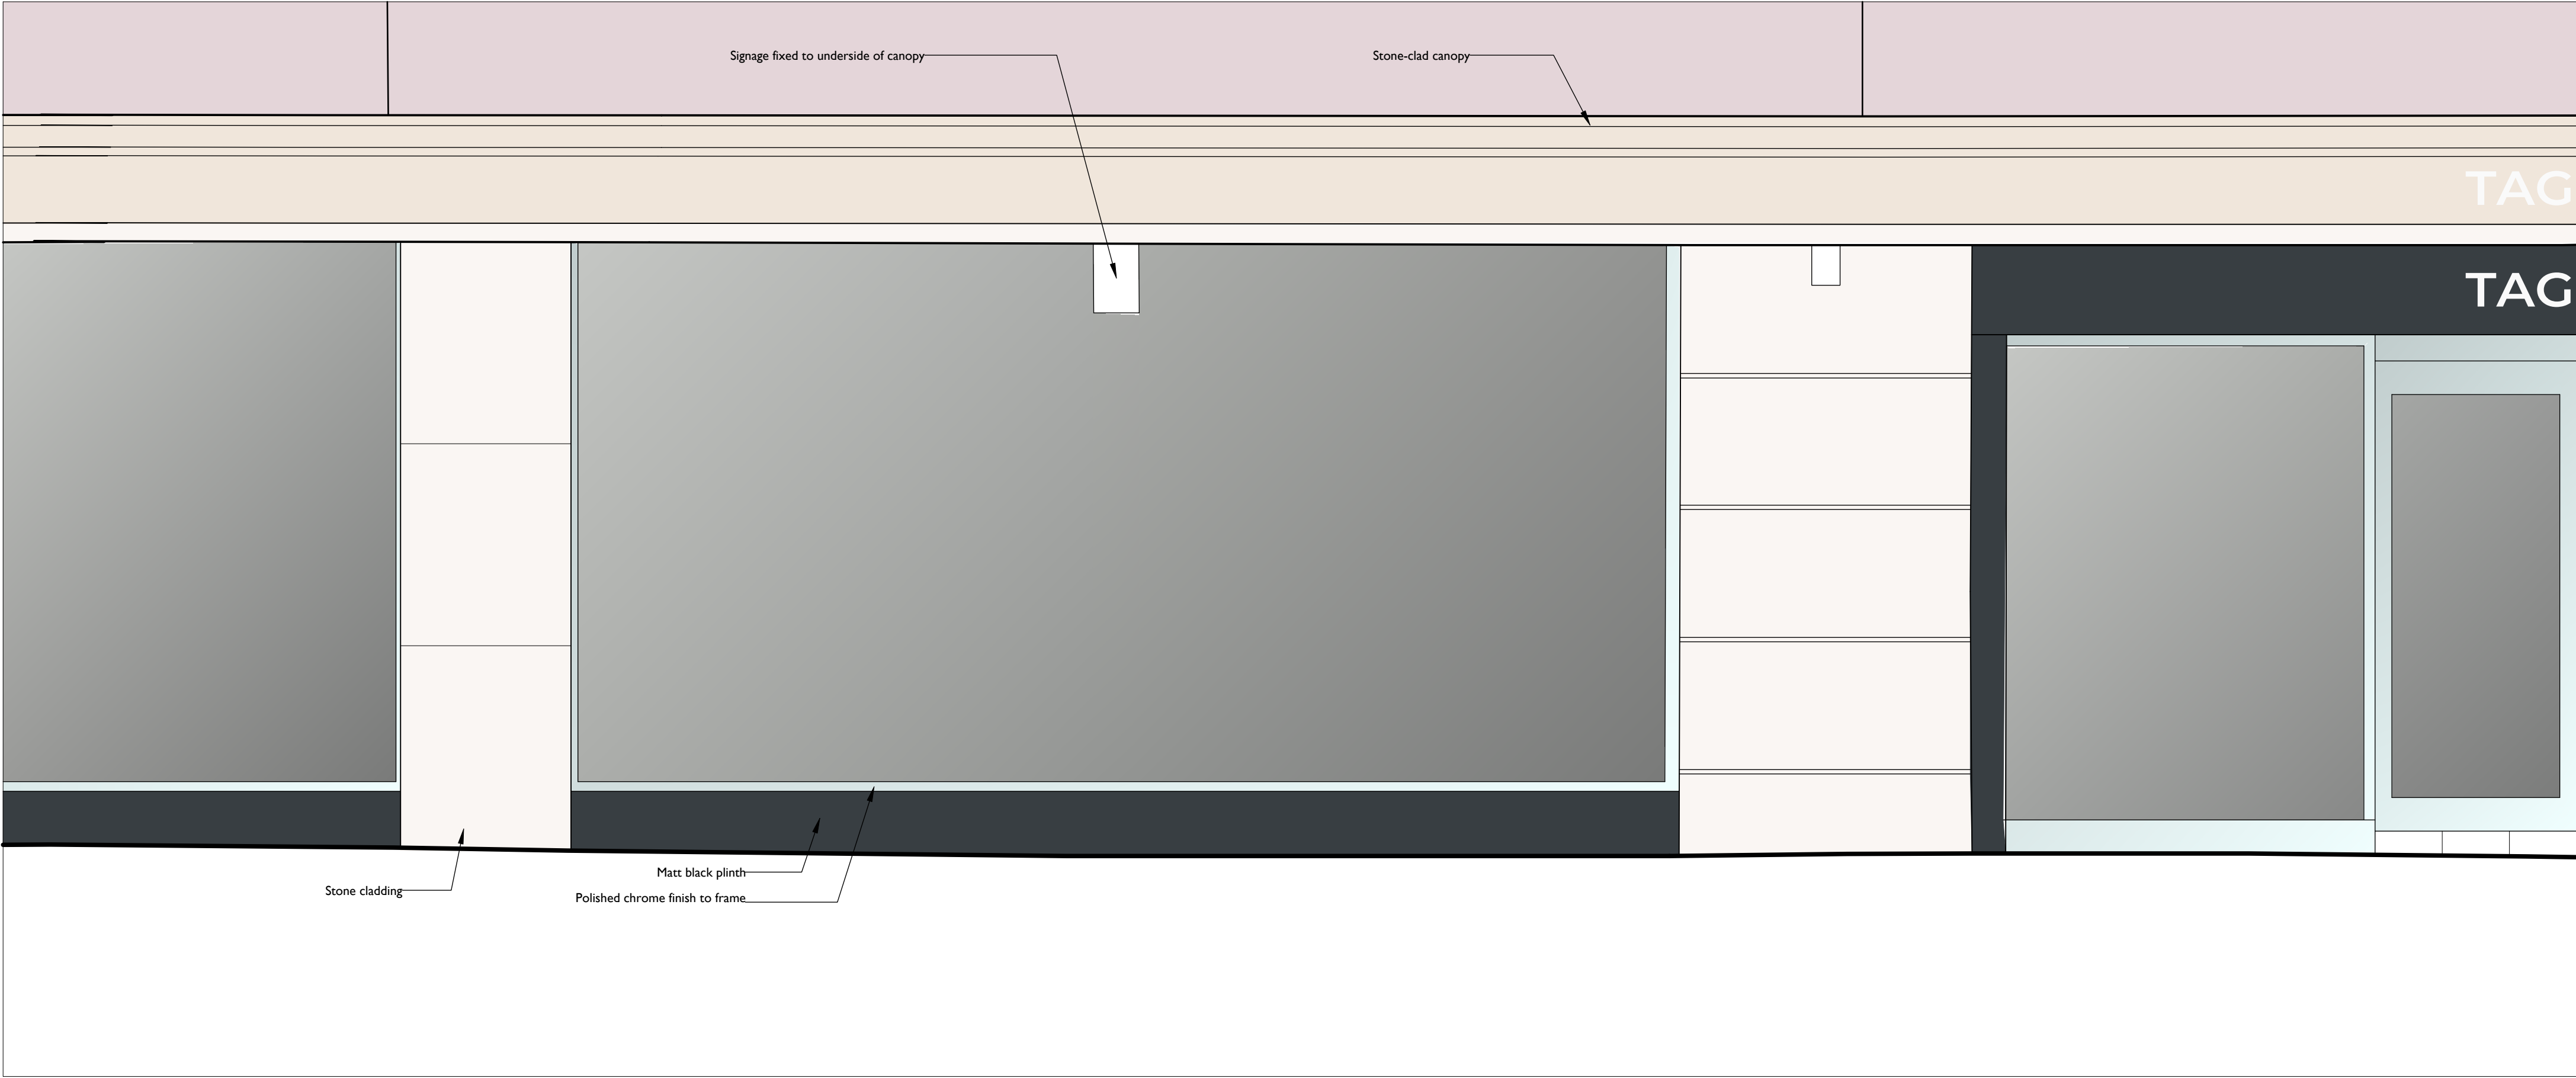

EXTRACT OF ELEVATION 6 (ST ANN STREET)
AS EXISTING

1:20

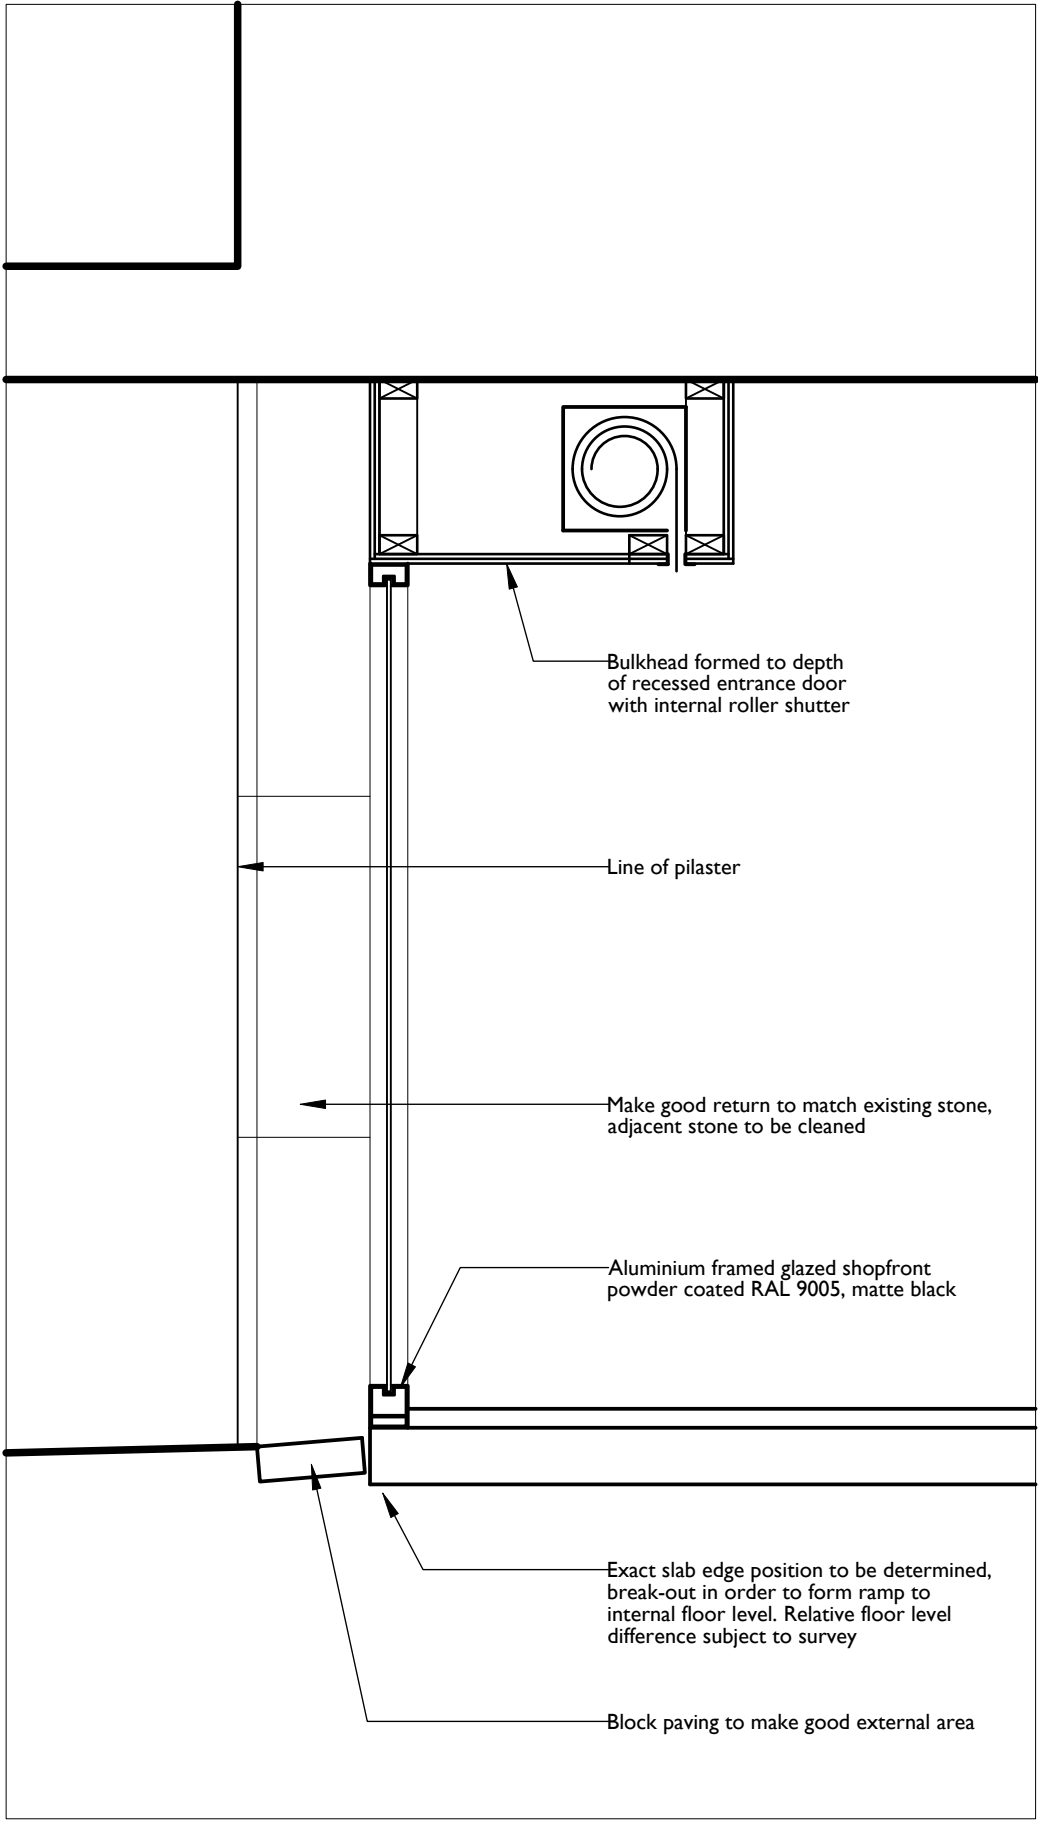


INDICATIVE SECTION
AS PROPOSED



EXTRACT OF ELEVATION 6 (ST ANN STREET)
AS PROPOSED

1:20

 

Client CHARLES EVANS SHOPFITTERS	
Project ST ANN'S HOUSE, MANCHESTER UNIT 2 SPLIT	
Drawing Title SHOPFRONT ELEVATION	
Drawing Number 458-015	Revision A
Status PLANNING	Author DMP
Scale @ A1 1:20	Date 05 10 2022