



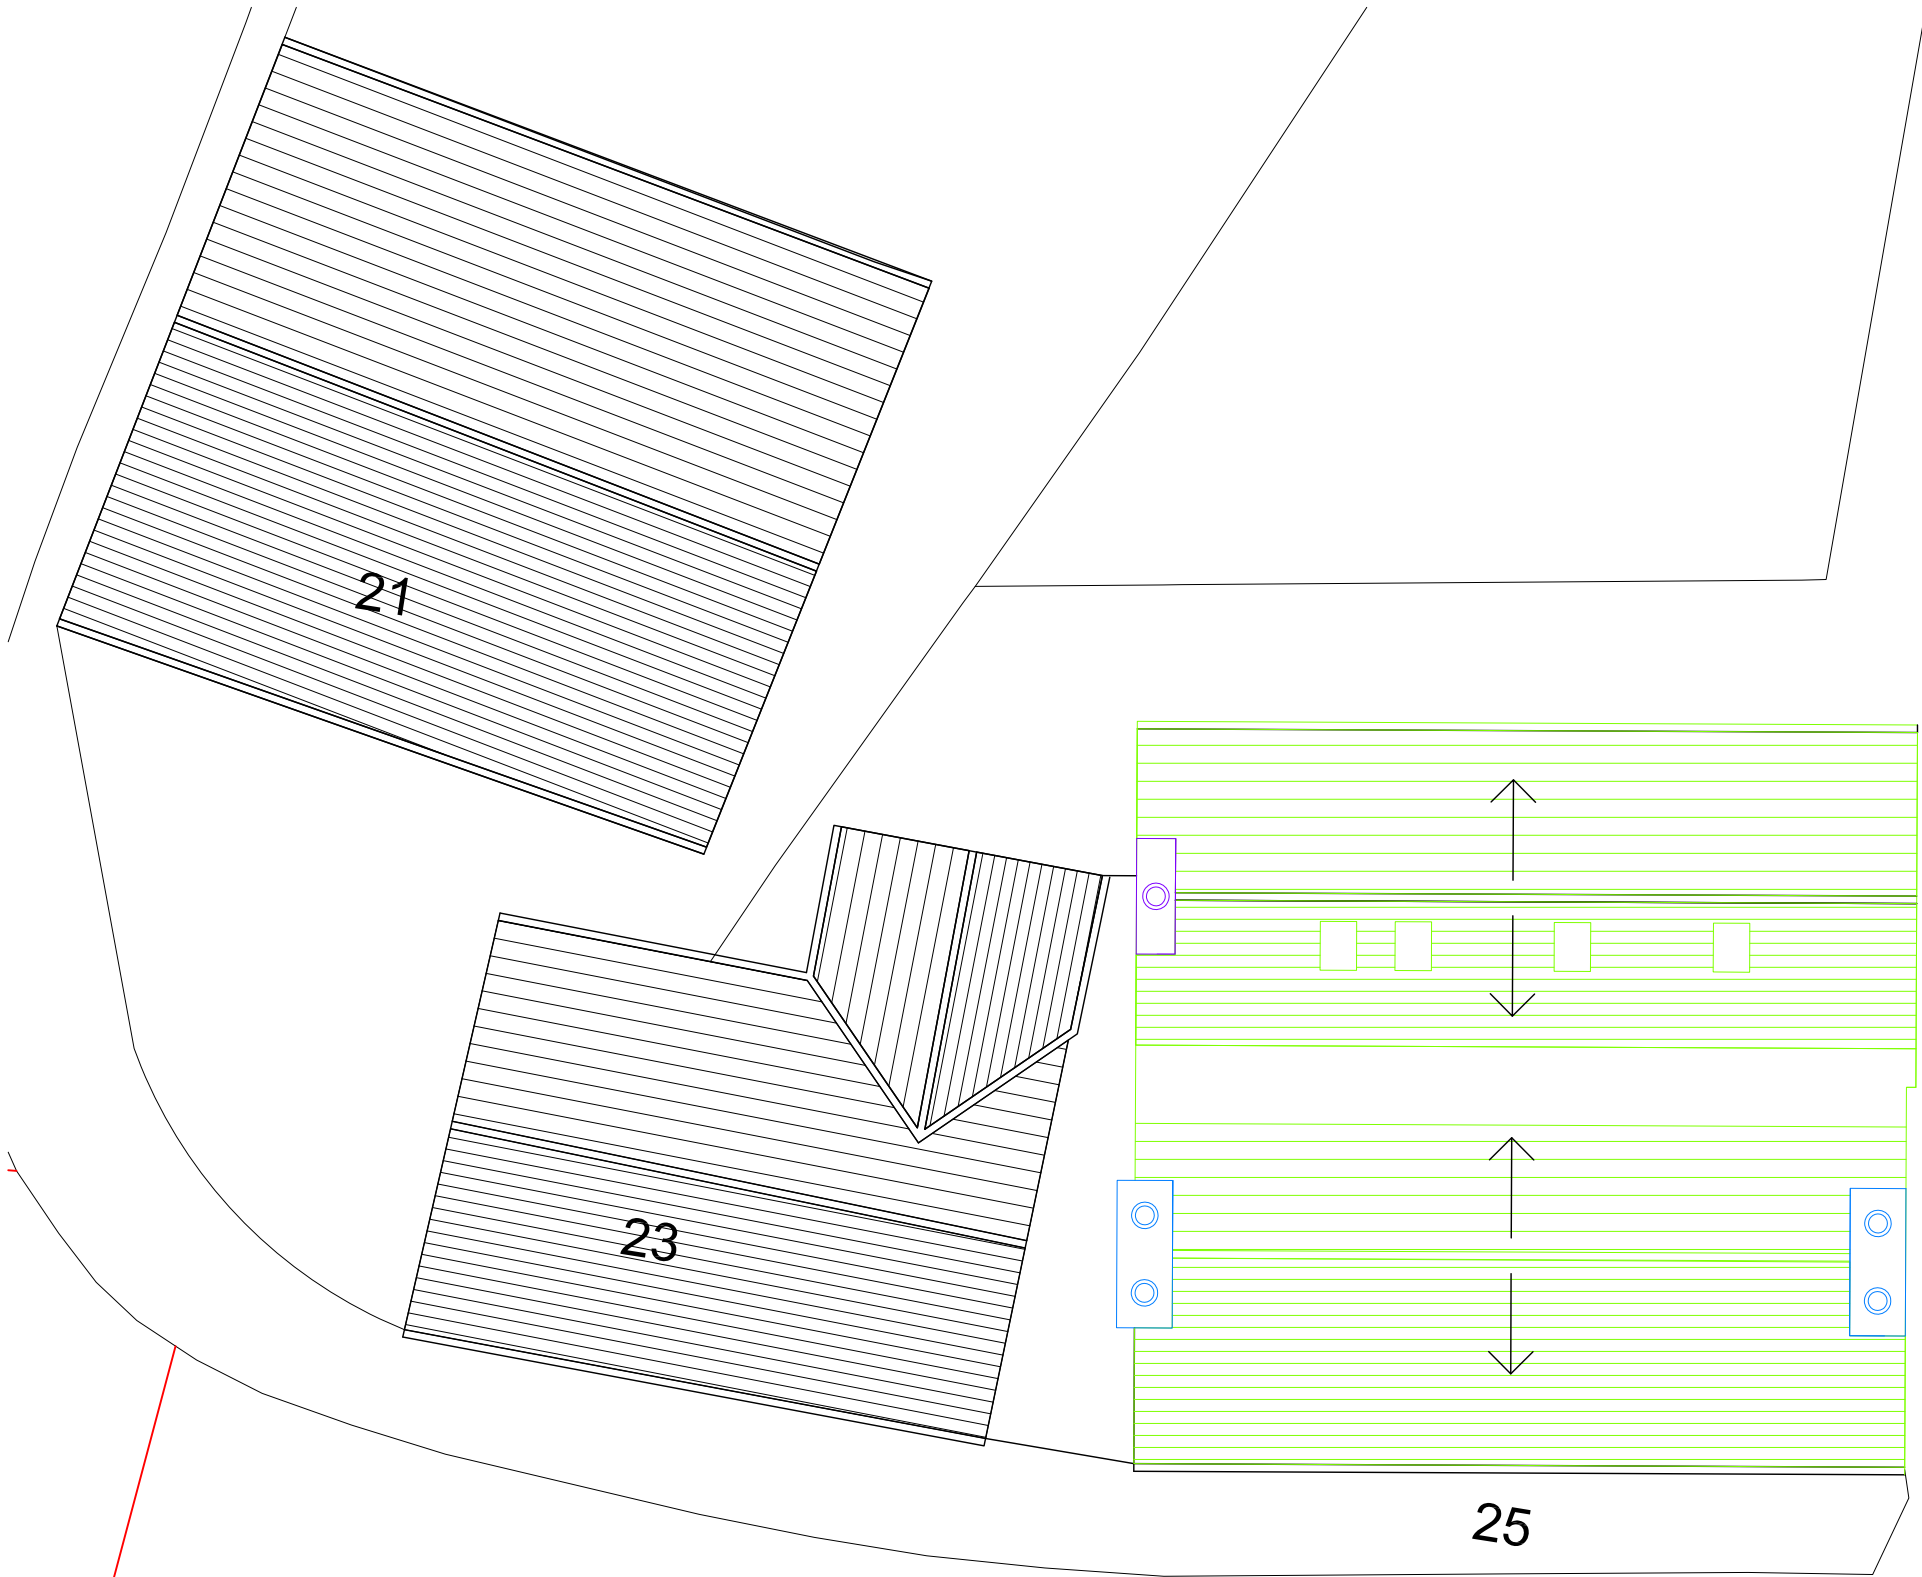

Northern House

FORD LANE

Roof Plan
Age of structure

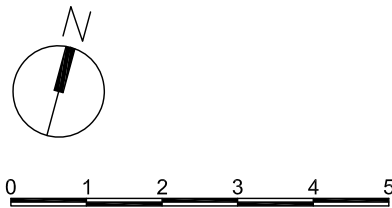

KEY :-

- Early 18C structure (Original farmhouse)
- Late 18C structure (Georgian townhouse extension)
- 20C structure

REVISIONS

P02	Final issue for client approval.	19/08/22	LM	SG
P01	First issue for client review.	08/06/22	LM	SG

DATE; DRAWN; CHECK

CLIENT	Mr and Mrs D. Rubin
PROJECT	Northen House, 25 Ford Lane, Northenden, M22 2NQ
TITLE	Roof Plan_Age of Structure
NUMBER	NHN_SEV_Z1_XX_DR_A_02003
REVISION	P02
STATUS	PLANNING
SCALE	1:100@A3
DATE	13/04/2022
DRAWN BY	LM
CHECKED BY	SG

- notes:
- DO NOT SCALE FROM THIS DRAWING - USE FIGURED DIMENSIONS ONLY.
 - TO BE READ IN CONJUNCTION WITH ALL OTHER CONSULTANTS / SPECIALISTS DRAWINGS. REPORT ANY DISCREPANCIES BEFORE AFFECTED WORK COMMENCES.
 - ALL SETTING OUT DIMENSIONS TO BE CHECKED ON SITE BY CONTRACTOR BEFORE WORK COMMENCES.

seven.
SEVENARCHITECTURE.CO.UK

Studios at :

Unit 1.3, Waulk Mill, 51 Bengal Street
MANCHESTER, M4 6LN
t : 0161 236 5655
Clarendon House, Victoria Avenue,
HARROGATE, HG1 1DY
t : 01423 709 807
24 Greville Street, **LONDON**,
EC1N 8SS
t : 0203 036 0691