




EXISTING FRONT ELEVATION




EXISTING SIDE ELEVATION




EXISTING REAR ELEVATION

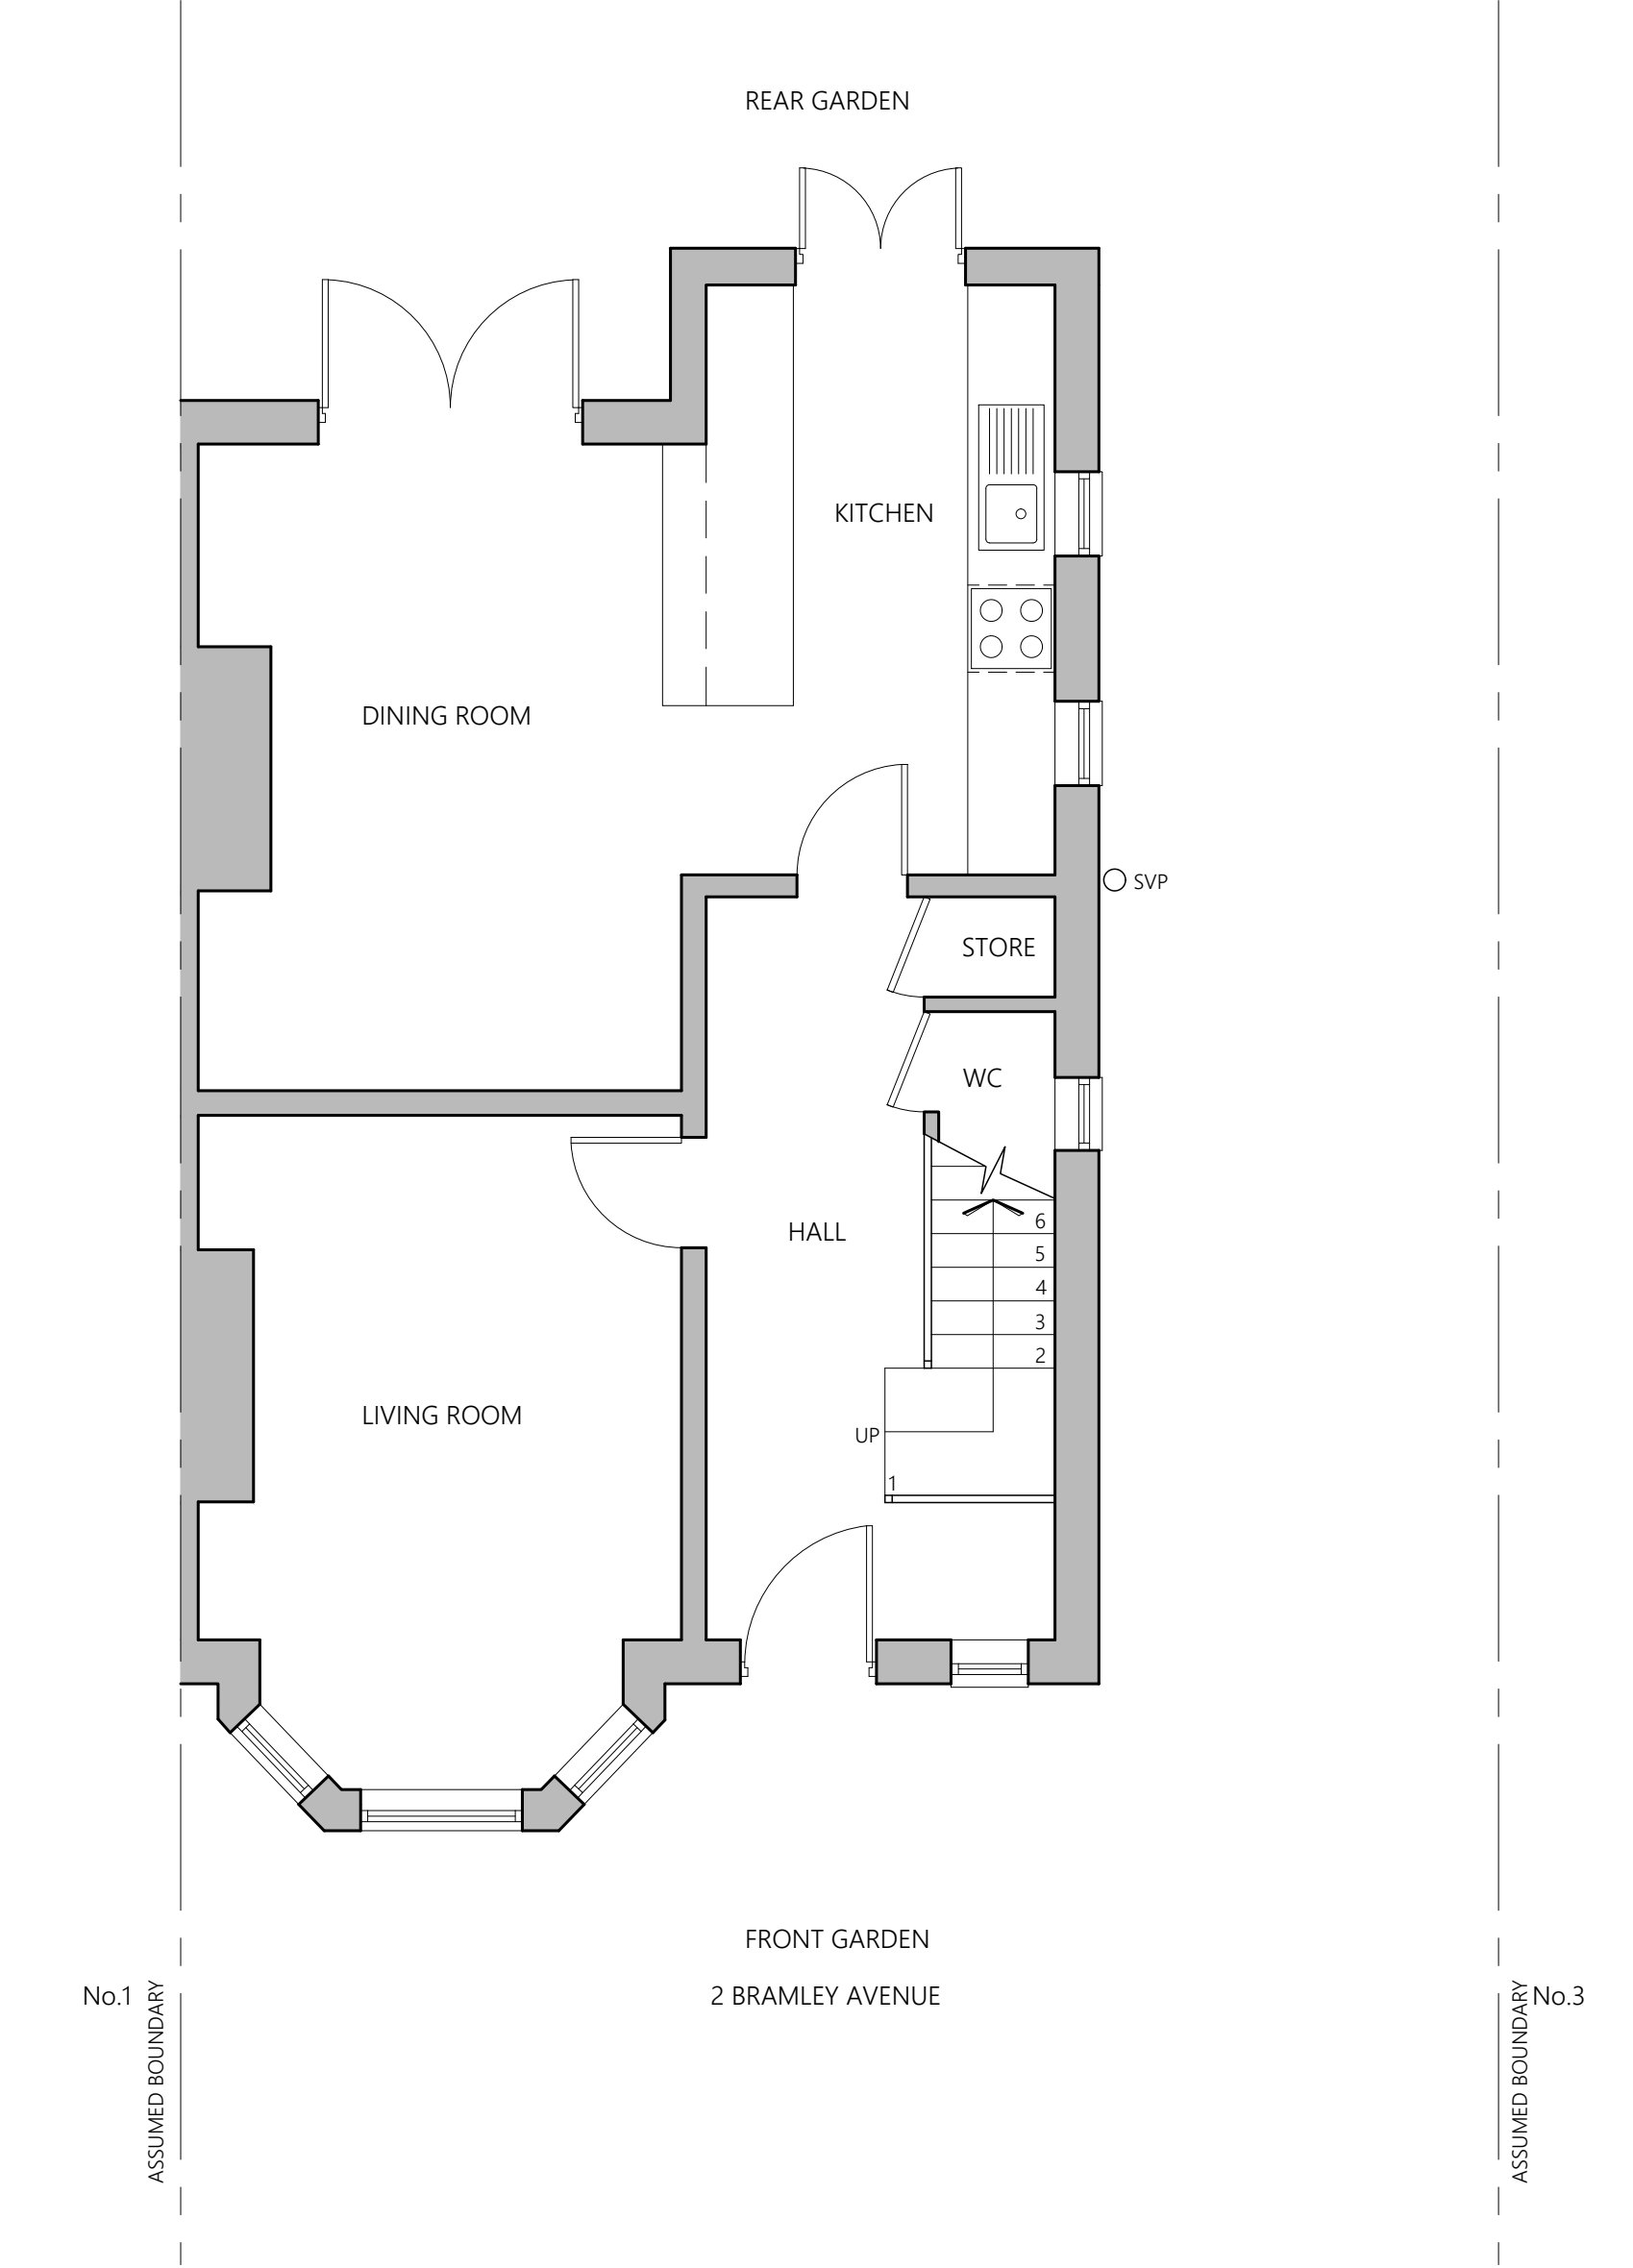

EXISTING GROUND FLOOR

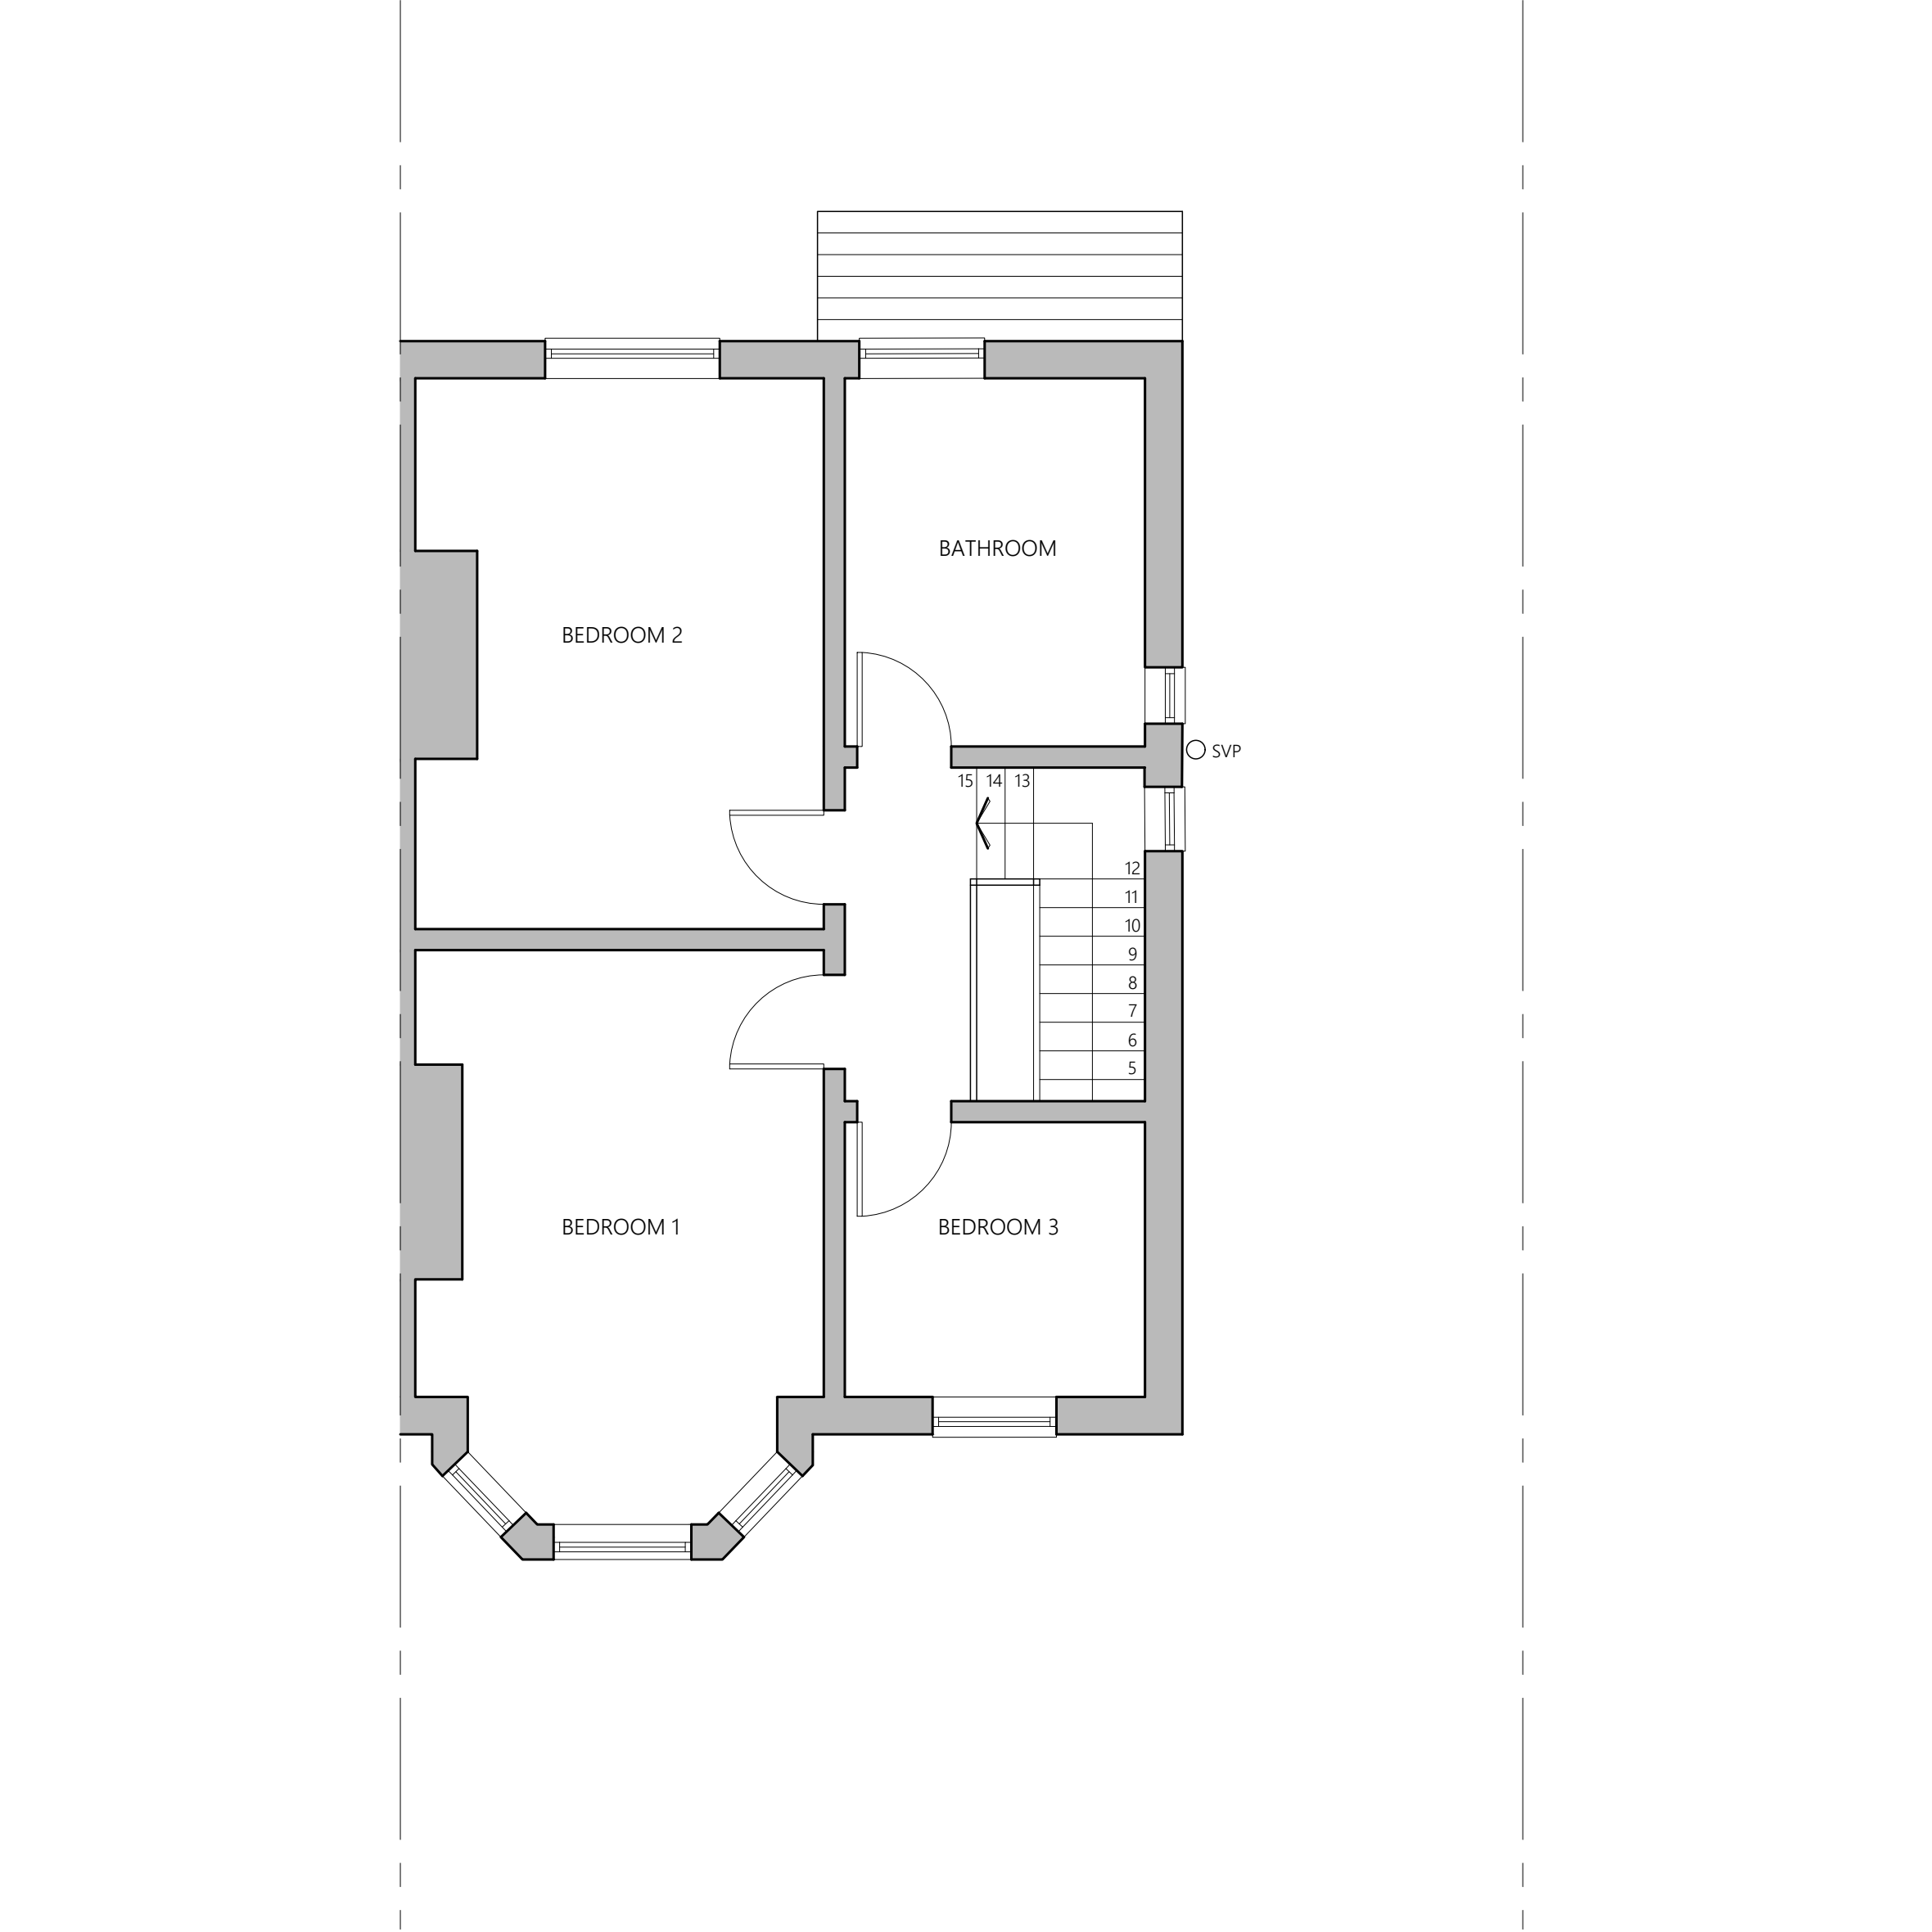

EXISTING FIRST FLOOR PLAN

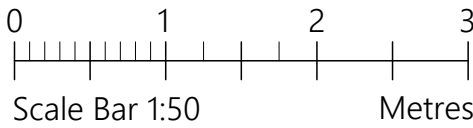

PROJECT	2 Bramley Avenue Burnage M19 2GB		
CLIENT	D McDonnell		
STATUS	Information		
DRAWING	Existing Plans & Elevations		
DWG No.	2230-002	REV	
SCALE	1:50@A1	DATE	Oct '22
AGB CAD SERVICES website: www.agbcad.co.uk email: info@agbcad.co.uk telephone: 07912 090 125 DO NOT SCALE FROM THIS DRAWING			