




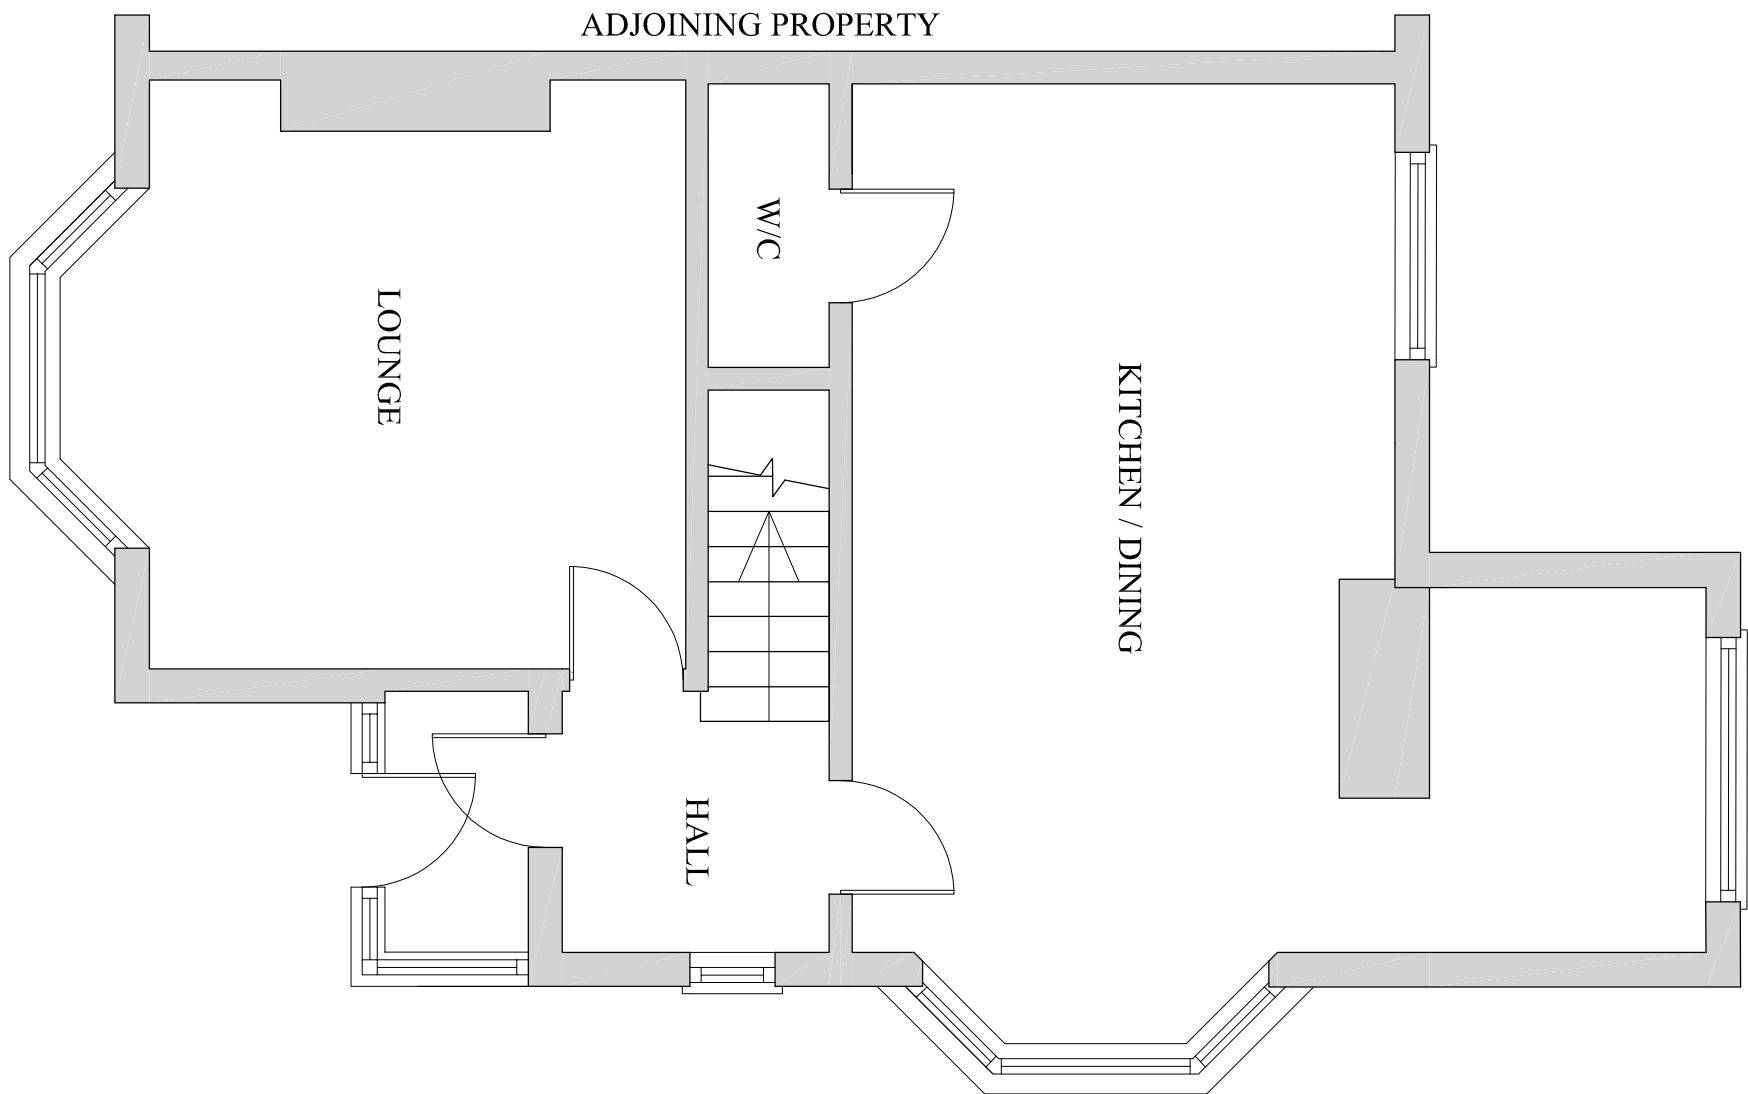

EXISTING GROUND FLOOR LAYOUT
(SCALE 1:50)

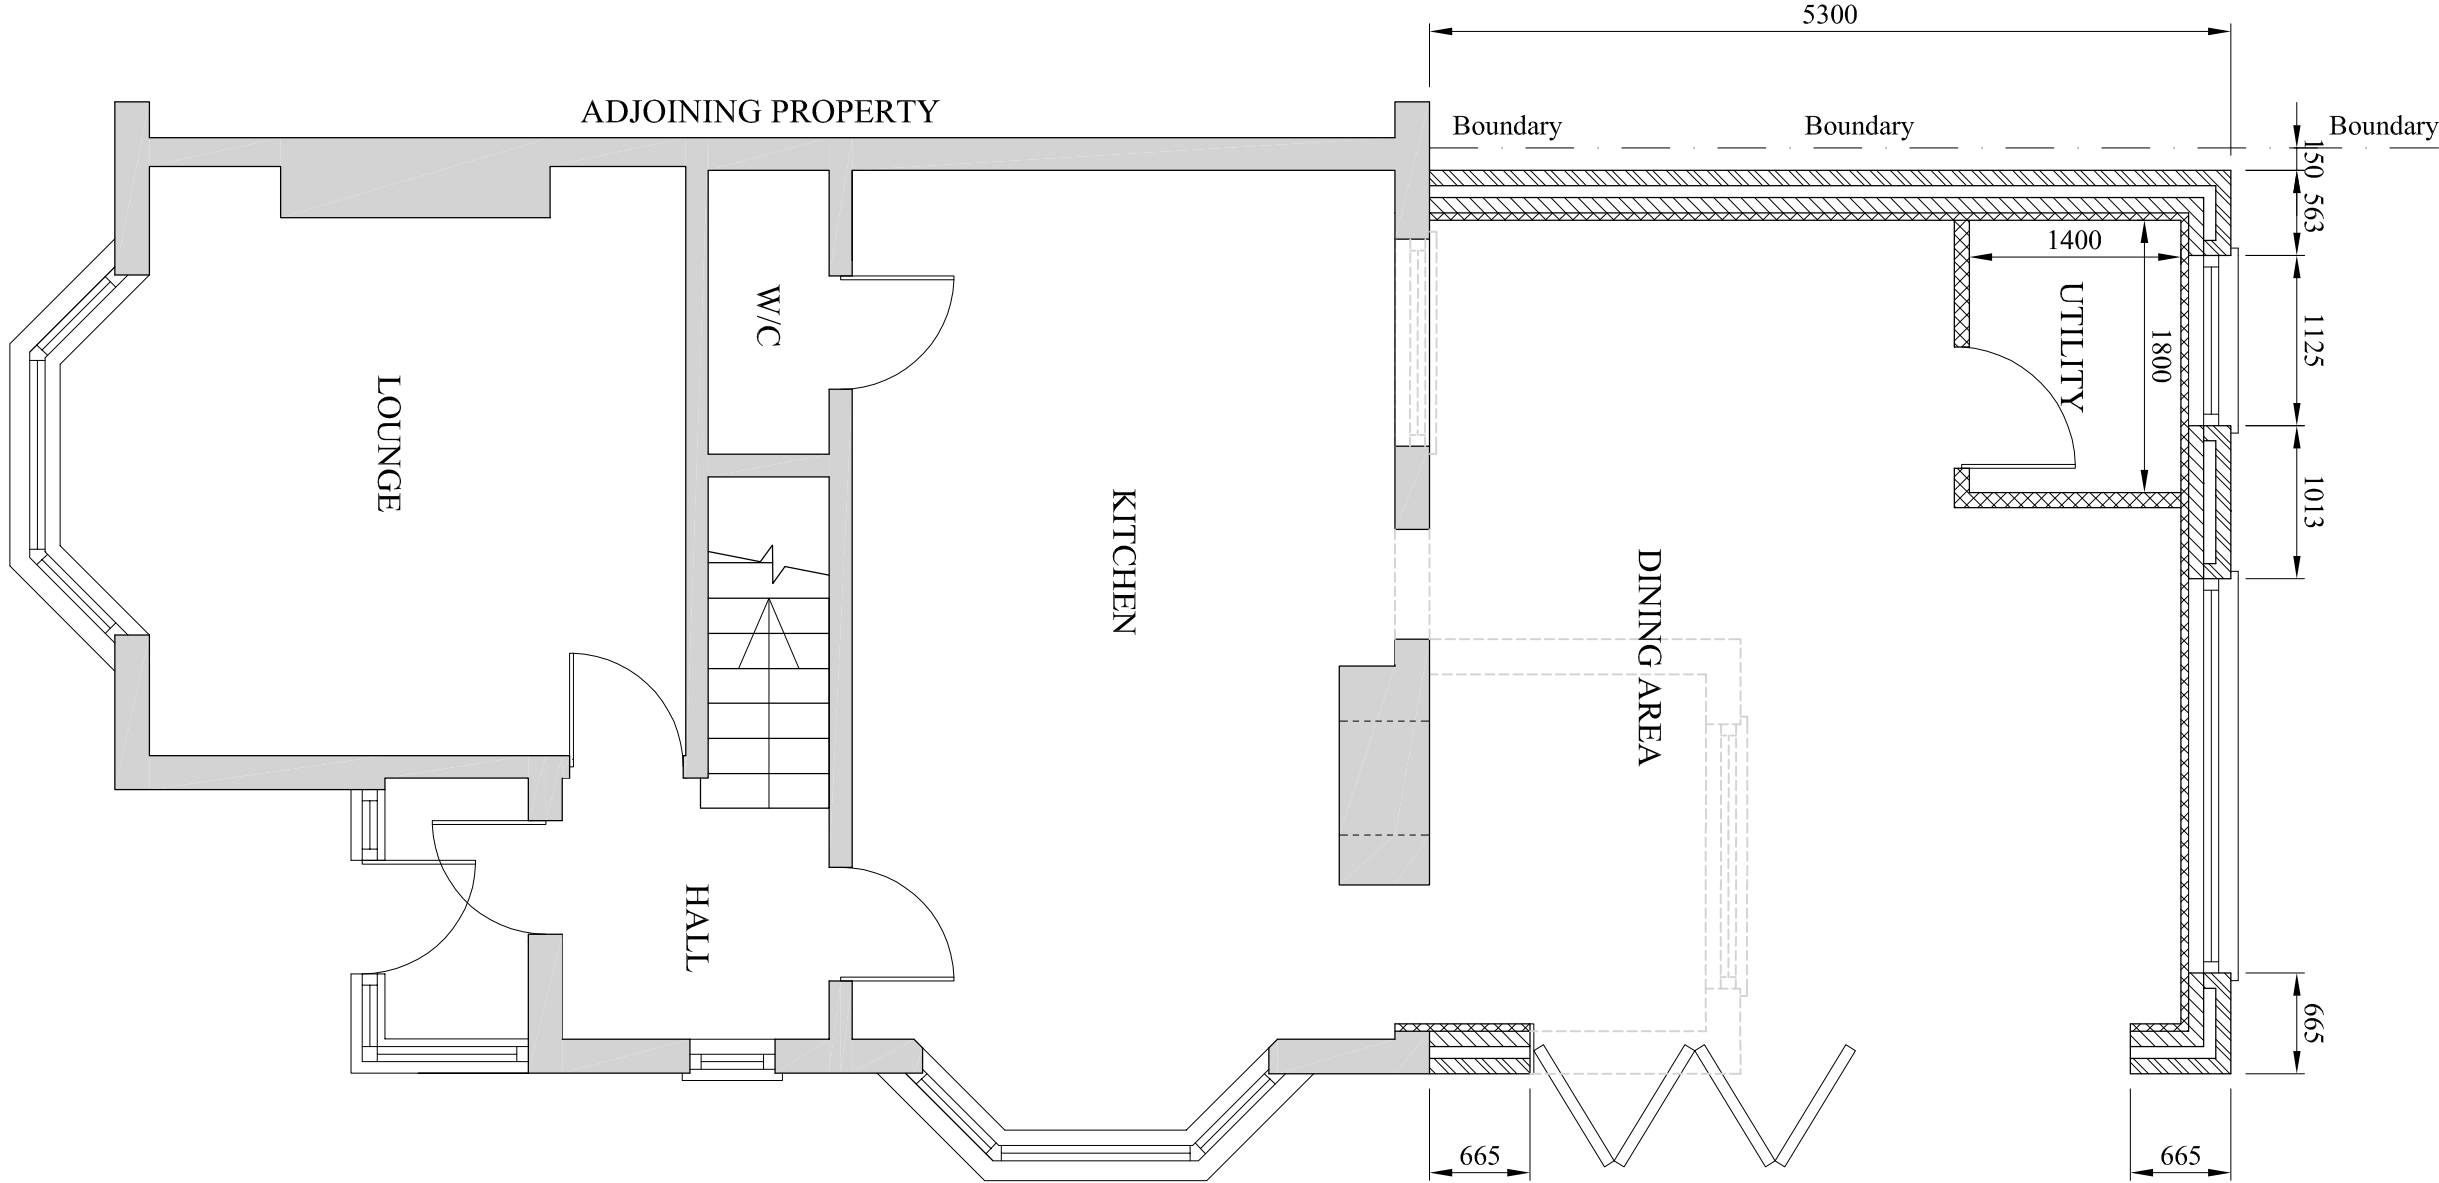

PROPOSED GROUND FLOOR LAYOUT
(SCALE 1:50)

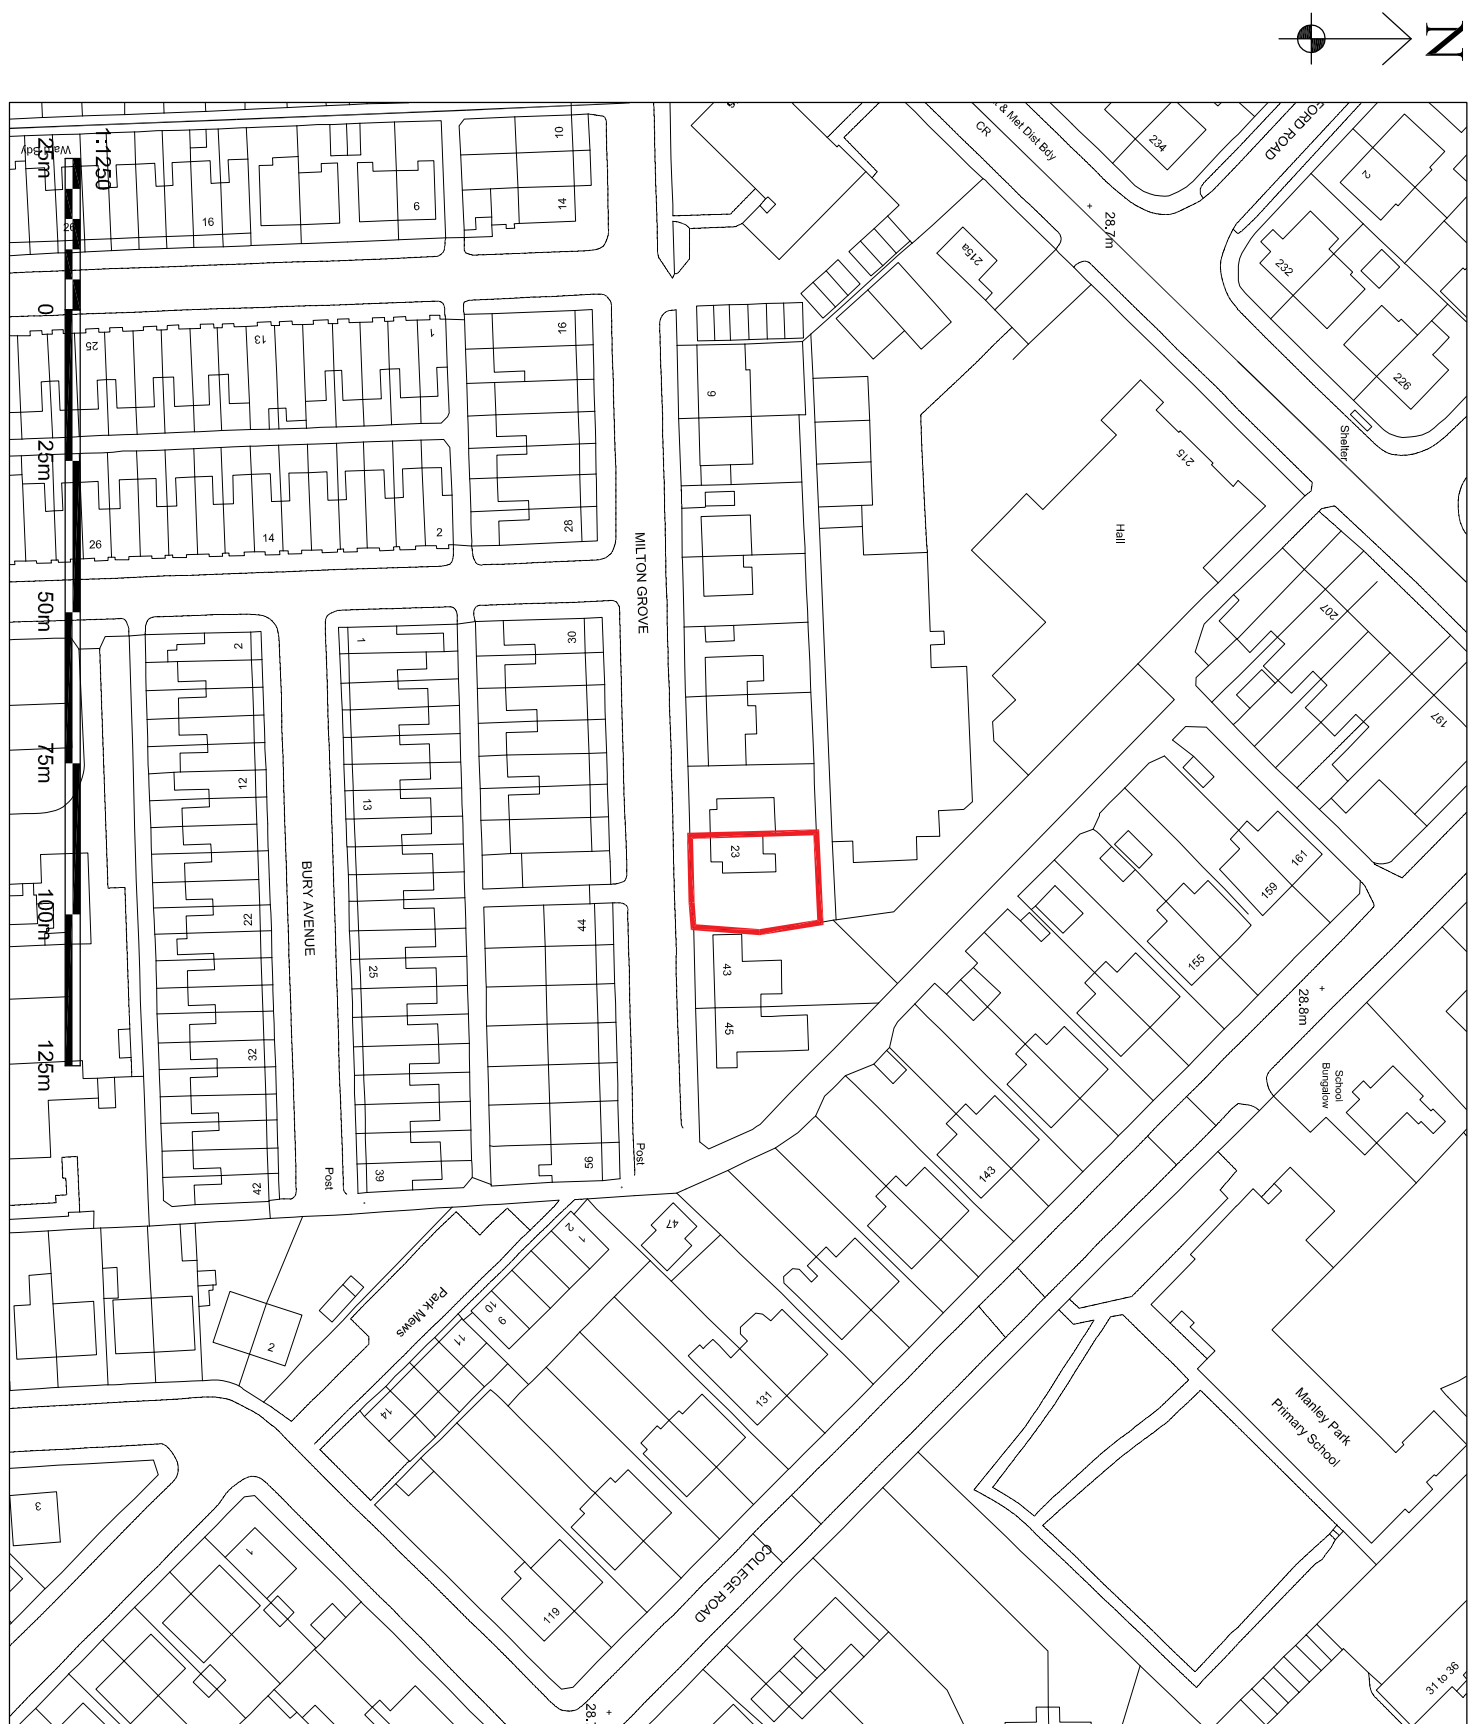

LOCATION PLAN
(SCALE 1:1250)



PROPOSED SITE PLAN
(SCALE 1:300)



A				ISSUED FOR BUILDING REQS. APPROVAL			
DRAWING STATUS				PLANNING APPROVAL			
PROJECT				23 MILTON GROVE WHALLEY RANGE			
TITLE				PROPOSED SINGLE STOREY REAR EXTENSION			
SCALE & SIZE		STATUS		DATE		REV	
1:50 @ A1 UNO		PLANNING APP		OCT. 22			
PROJECT No		DRAWING No					
MG-001		001				A	