




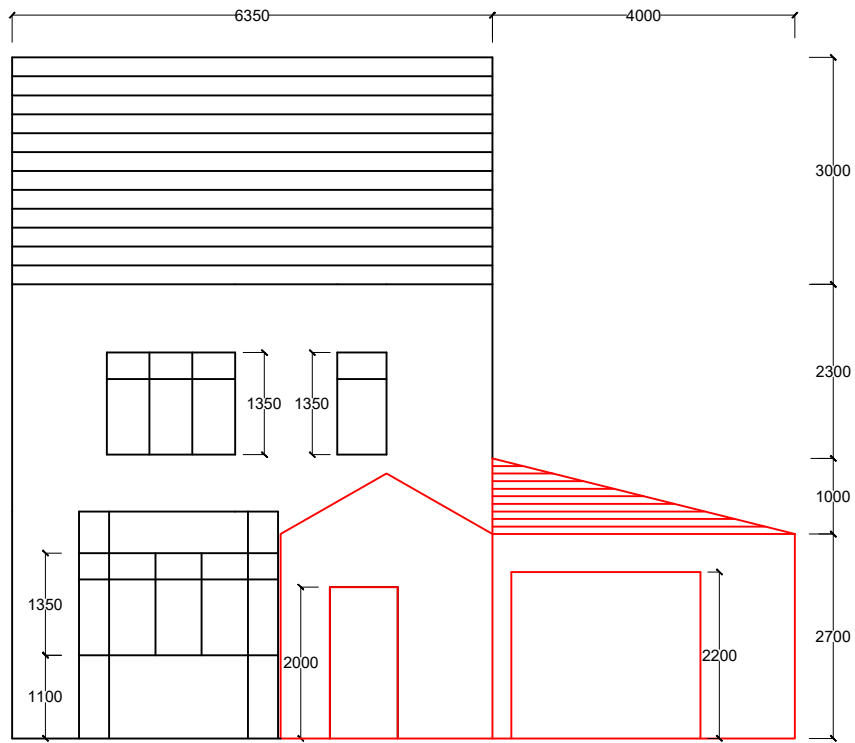


Front Elevation as Proposed

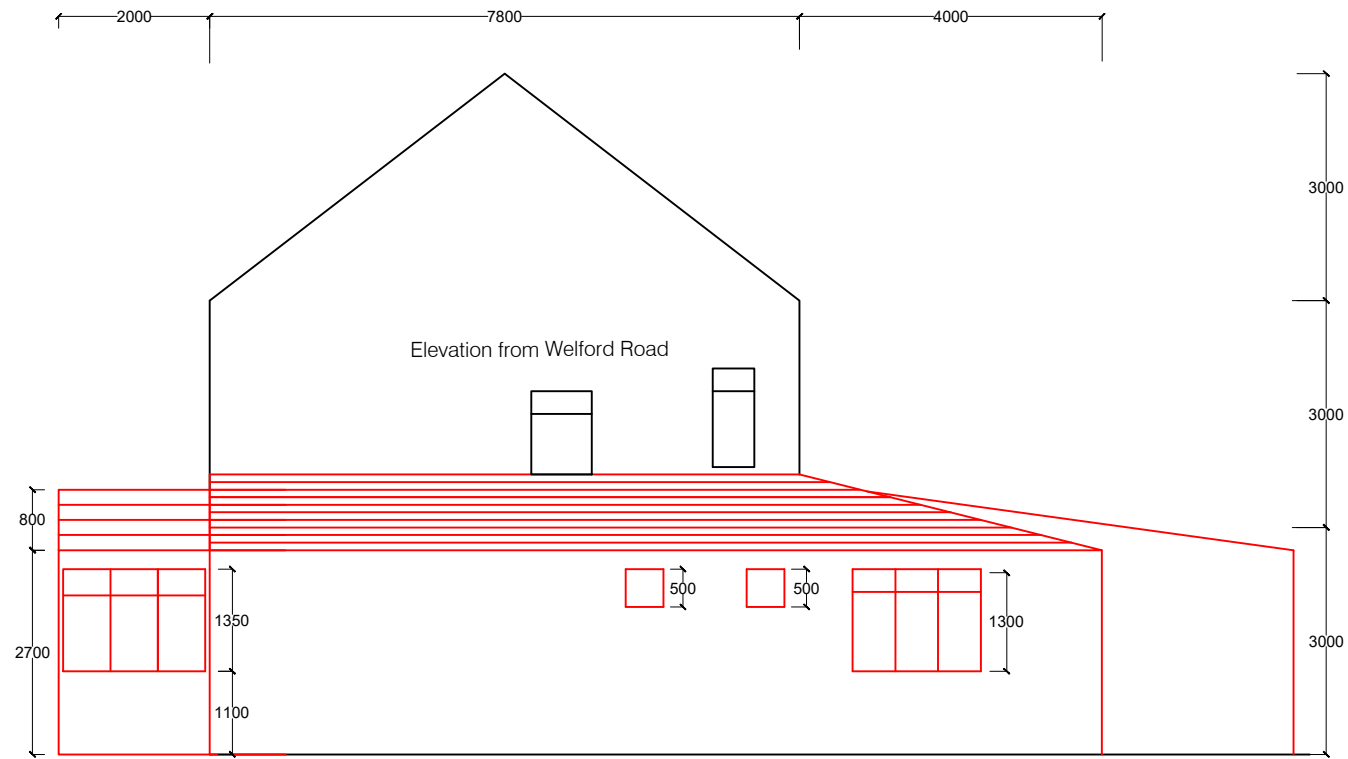

South Elevation as Proposed

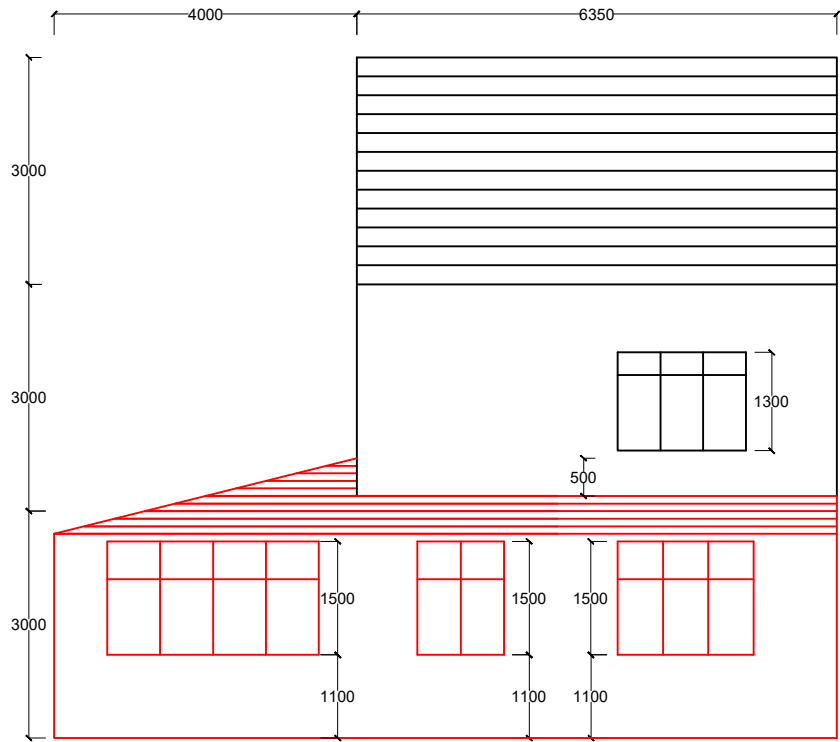

Rear Elevation as Proposed

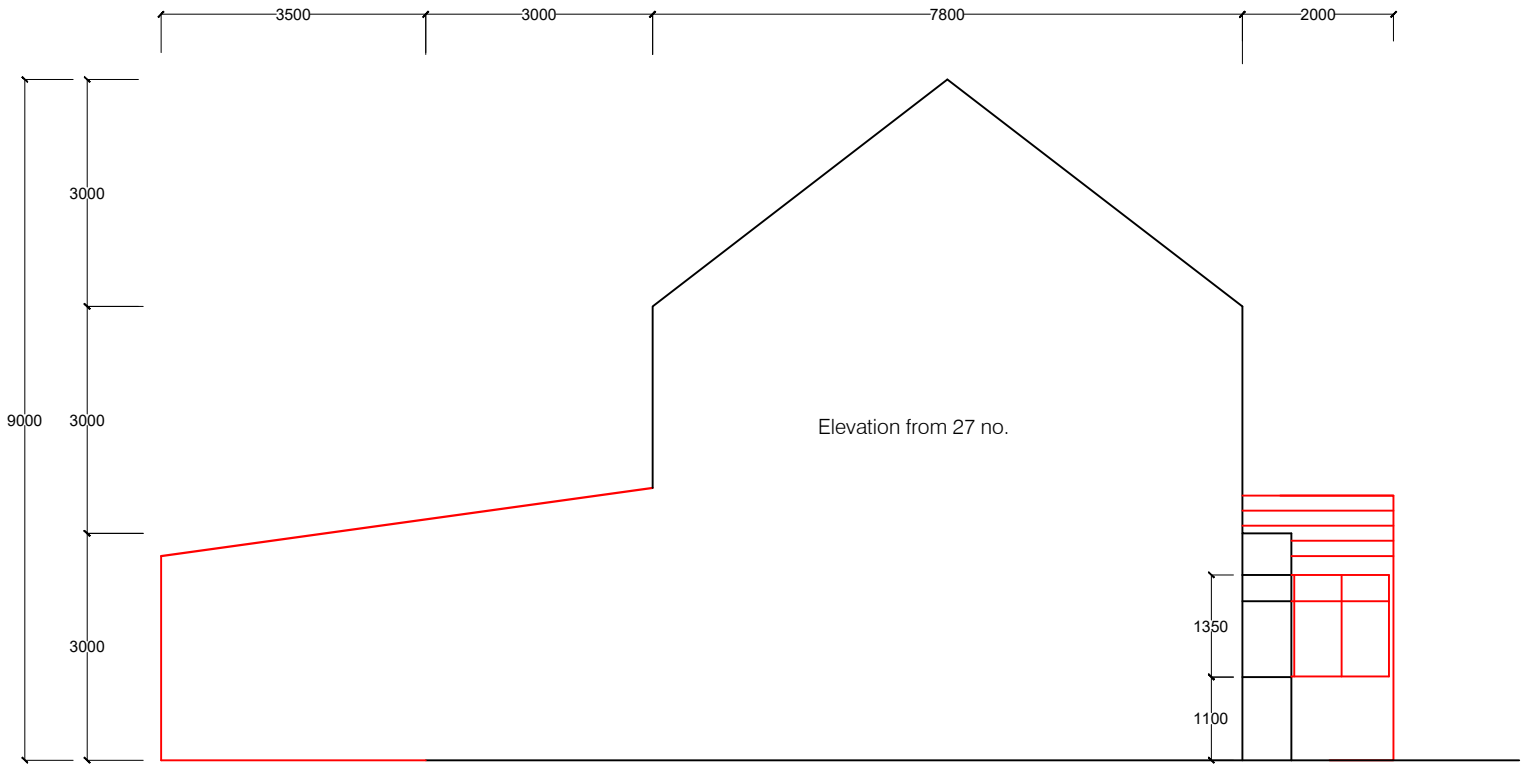

North Elevation as Proposed

1. DO NOT SCALE FROM THIS DRAWING - USE FIGURED DIMENSIONS ONLY.
2. READ IN CONJUNCTION WITH ALL OTHER CONSULTANTS / SPECIALISTS DRAWINGS, REPORT ANY DISCREPANCIES BEFORE AFFECTED WORK COMMENCES.
3. ALL SETTING OUT DIMENSIONS TO BE CHECKED ON SITE BY CONTRACTOR BEFORE WORK COMMENCES.
4. ALL WORKS CARRIED OUT WITHIN 3M OF ADJOINING PROPERTY IS SUBJECT TO THE PARTY WALL ACT 1996.

Client	Mrs. Humera Ahmad Tufail 29 Kendall Road Manchester, M8 4ND		
Title	Floor Plan and Elevations as Proposed		
Scale	1:100@A3	Drawing No.	03-02-03 27-06-2022