



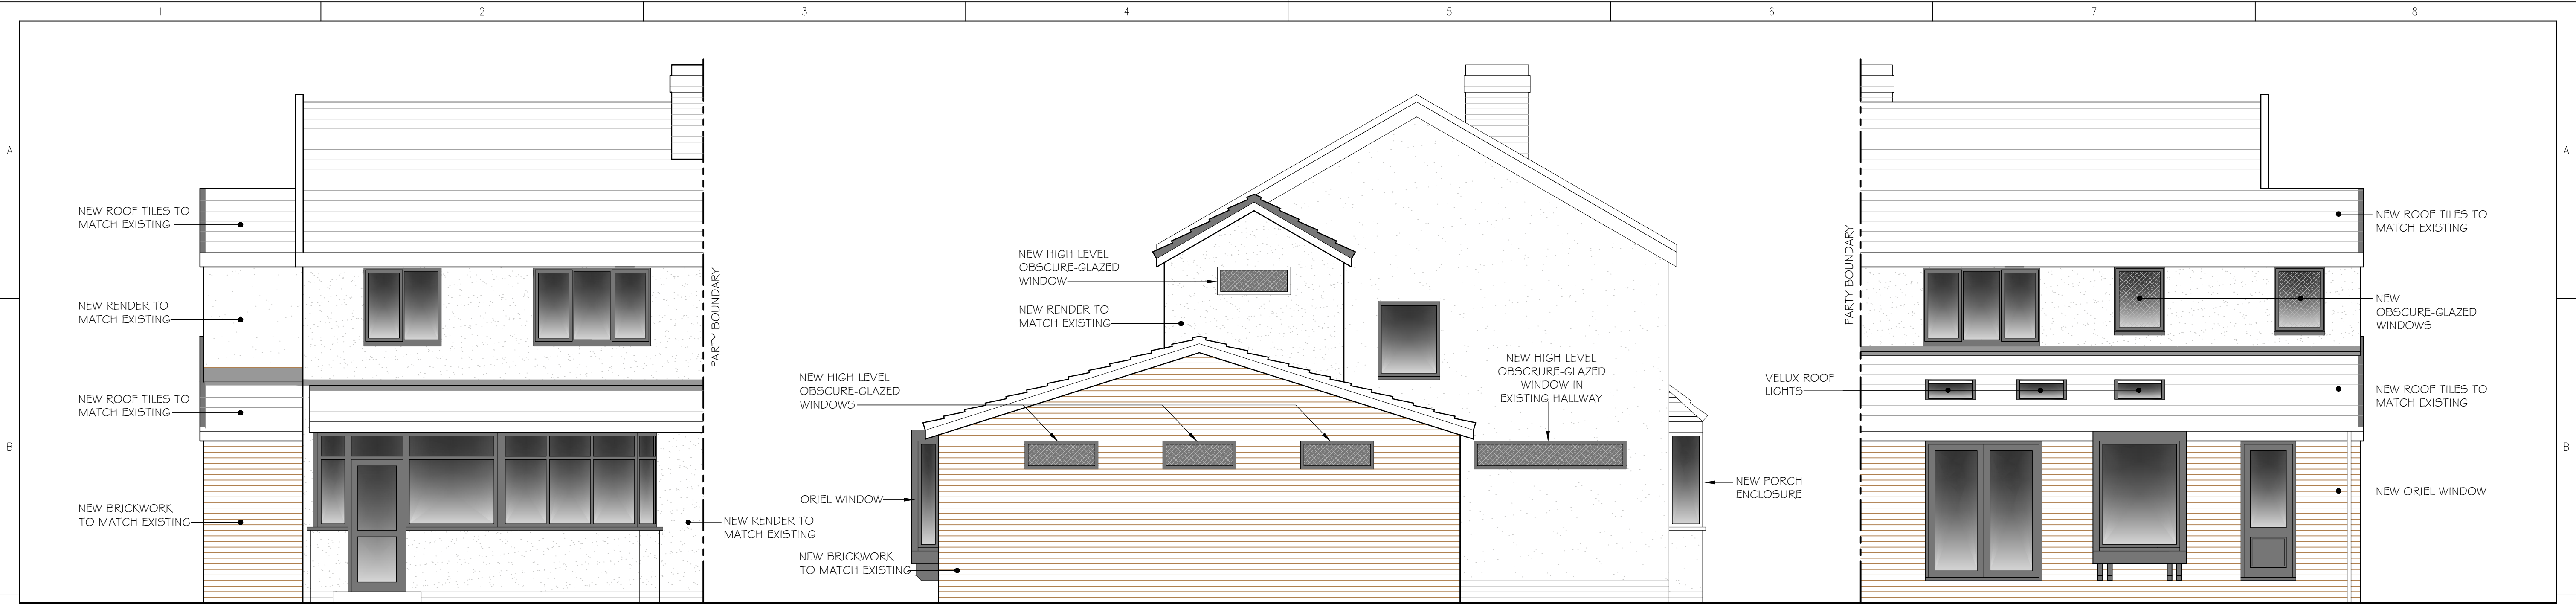


PROPOSED FRONT (SOUTH) ELEVATION
(SCALE 1:50)

PROPOSED SIDE (WEST) ELEVATION
(SCALE 1:50)


PROPOSED REAR (NORTH) ELEVATION
(SCALE 1:50)

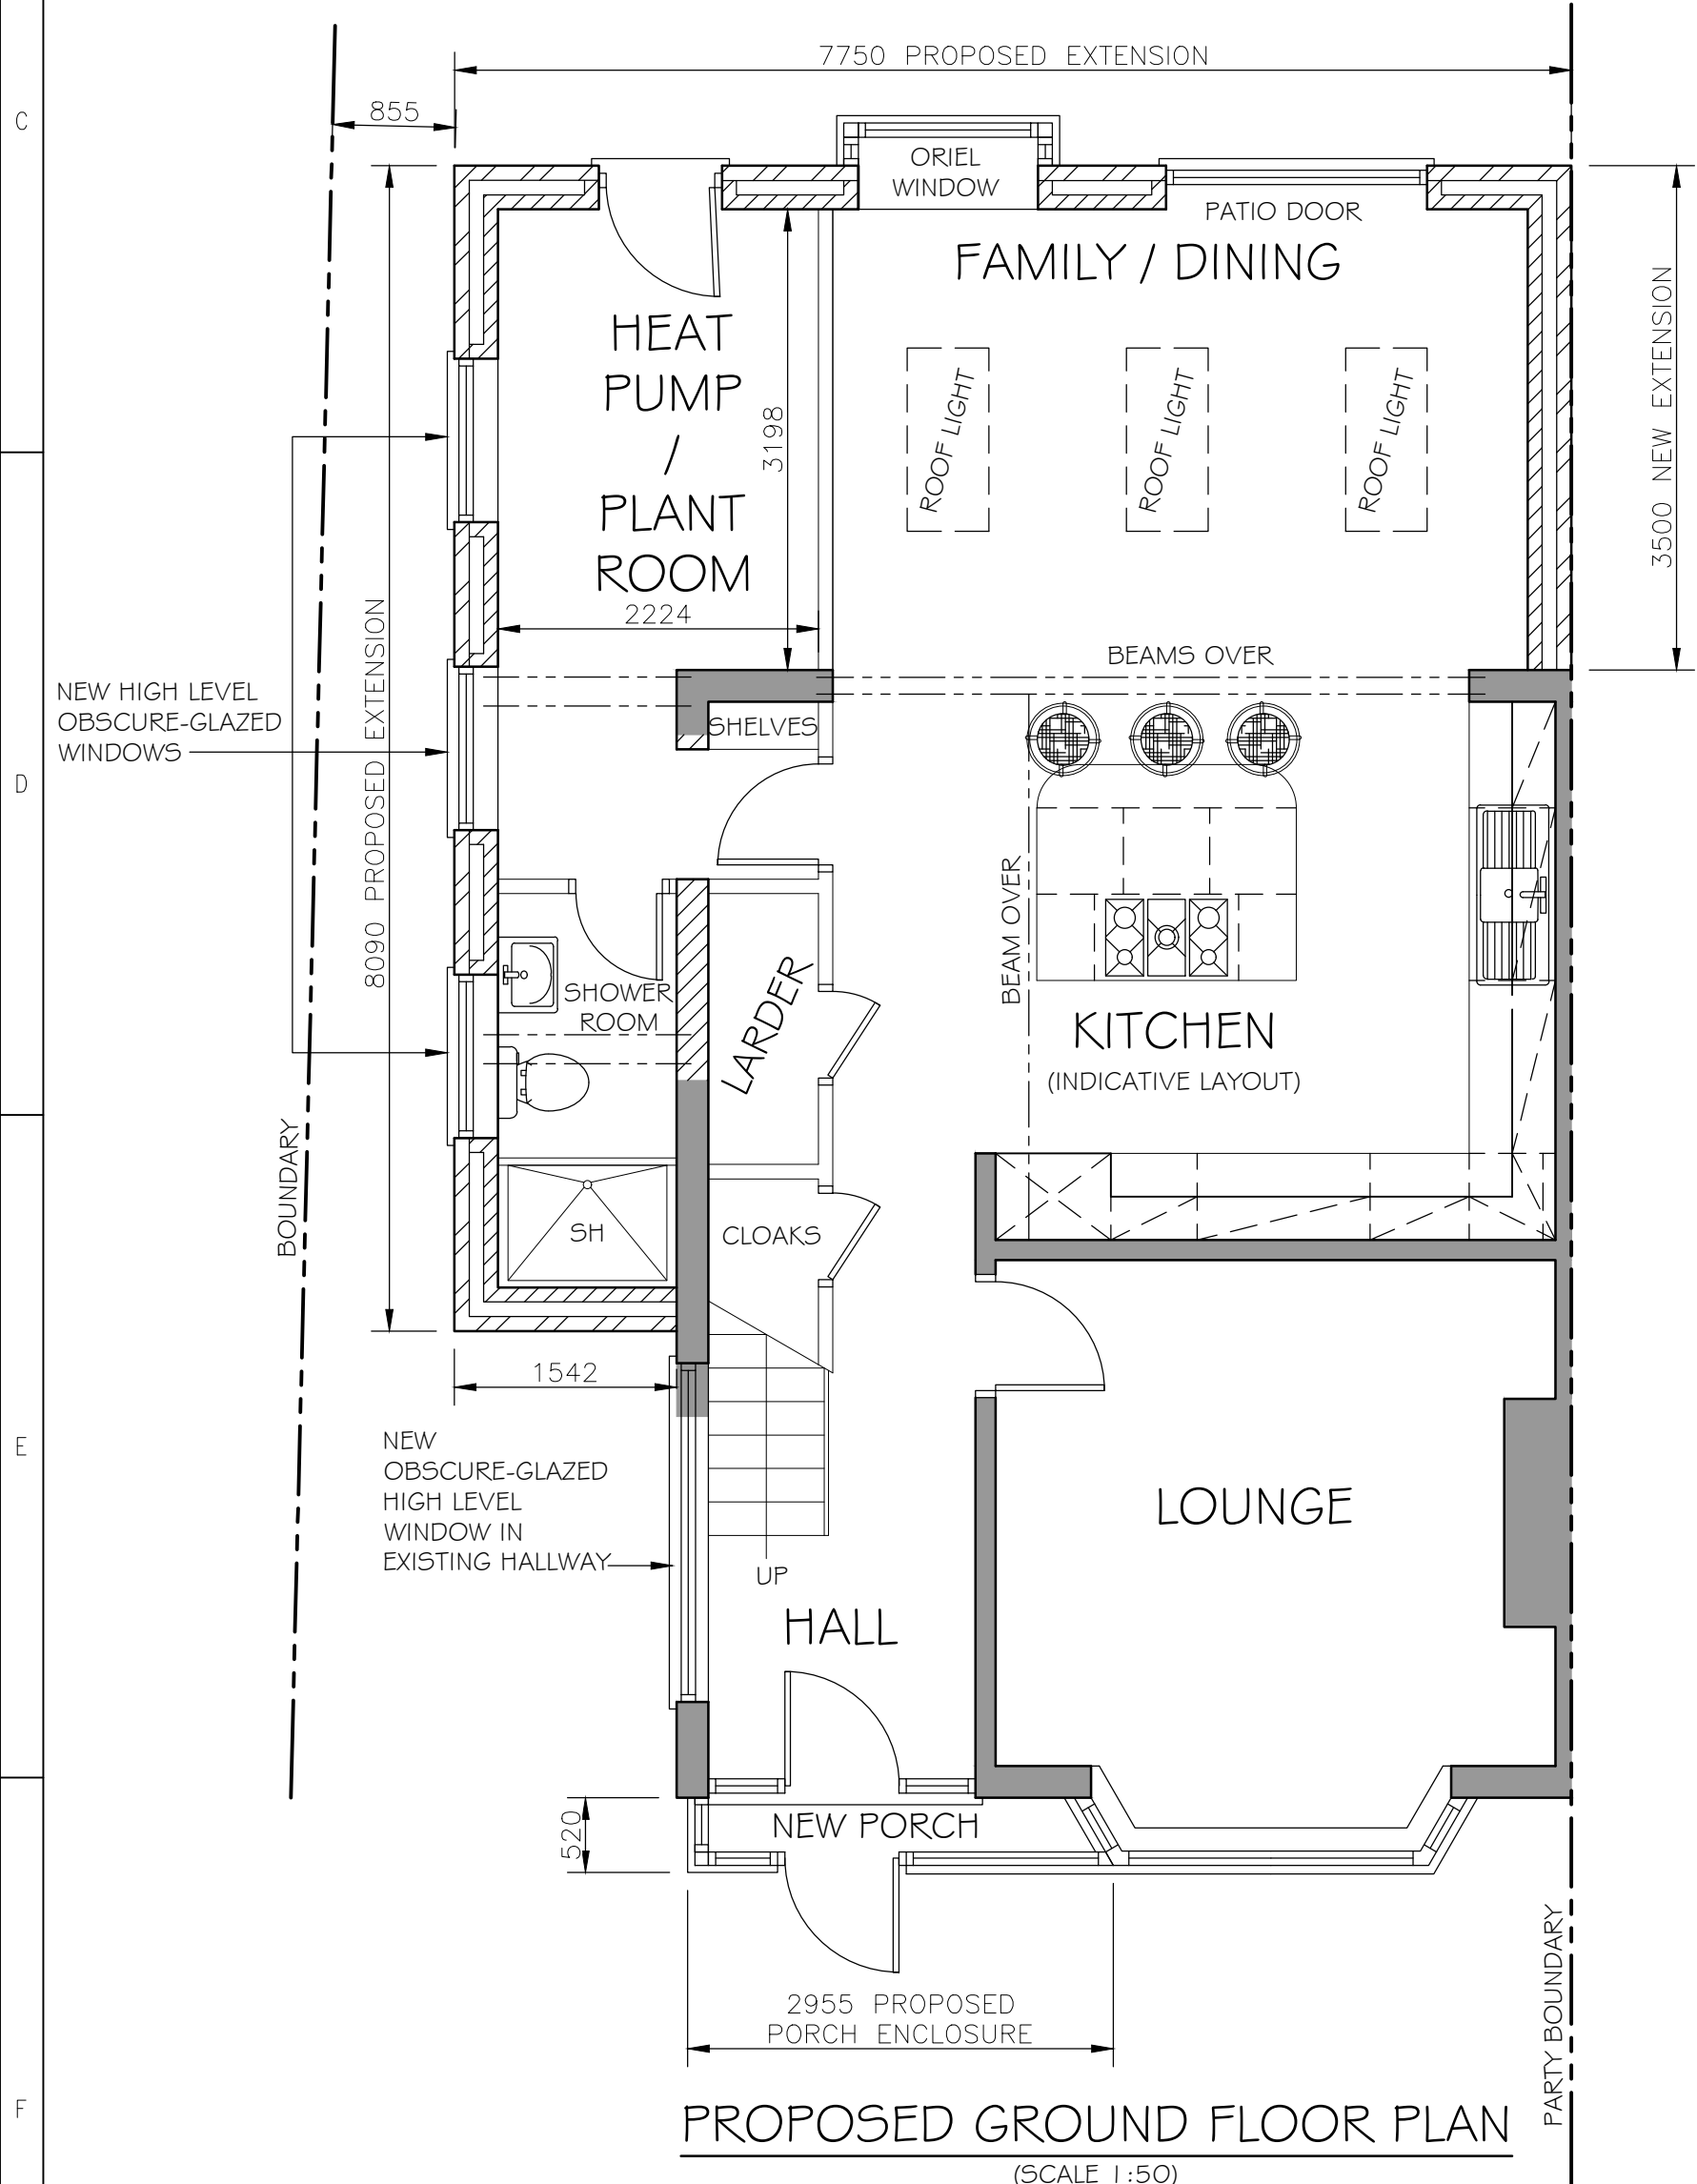


PROPOSED GROUND FLOOR PLAN
(SCALE 1:50)

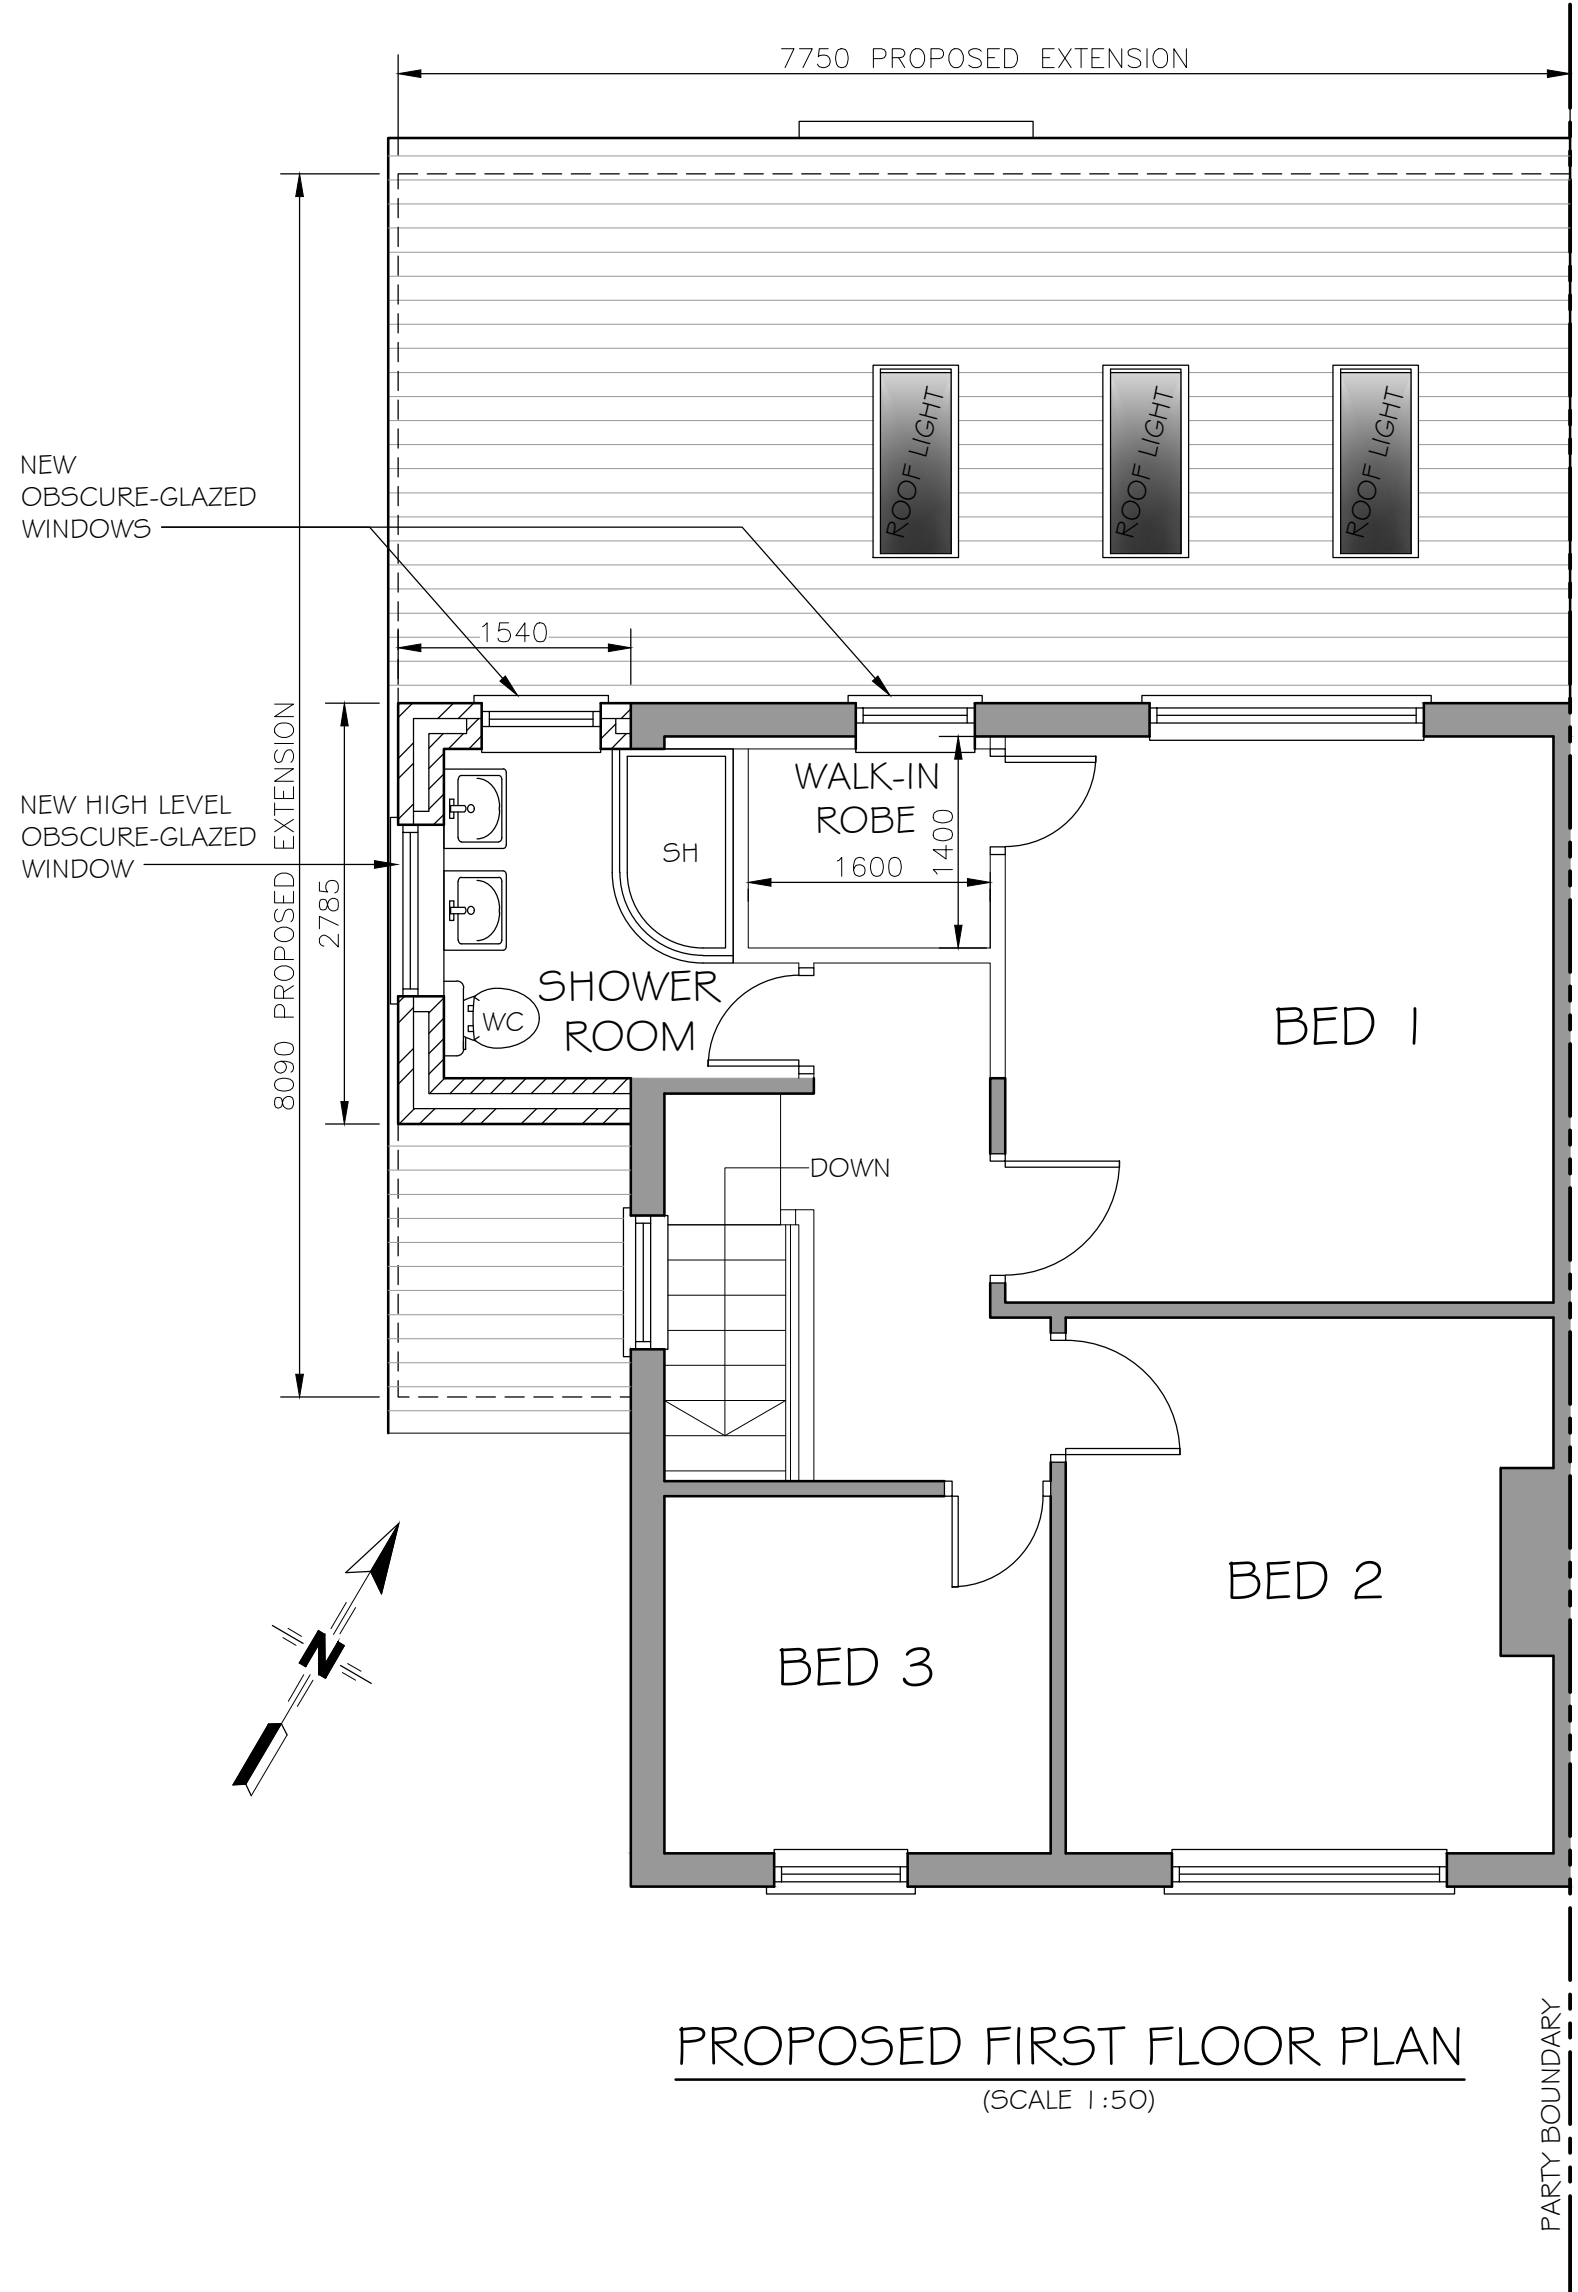

PROPOSED FIRST FLOOR PLAN
(SCALE 1:50)

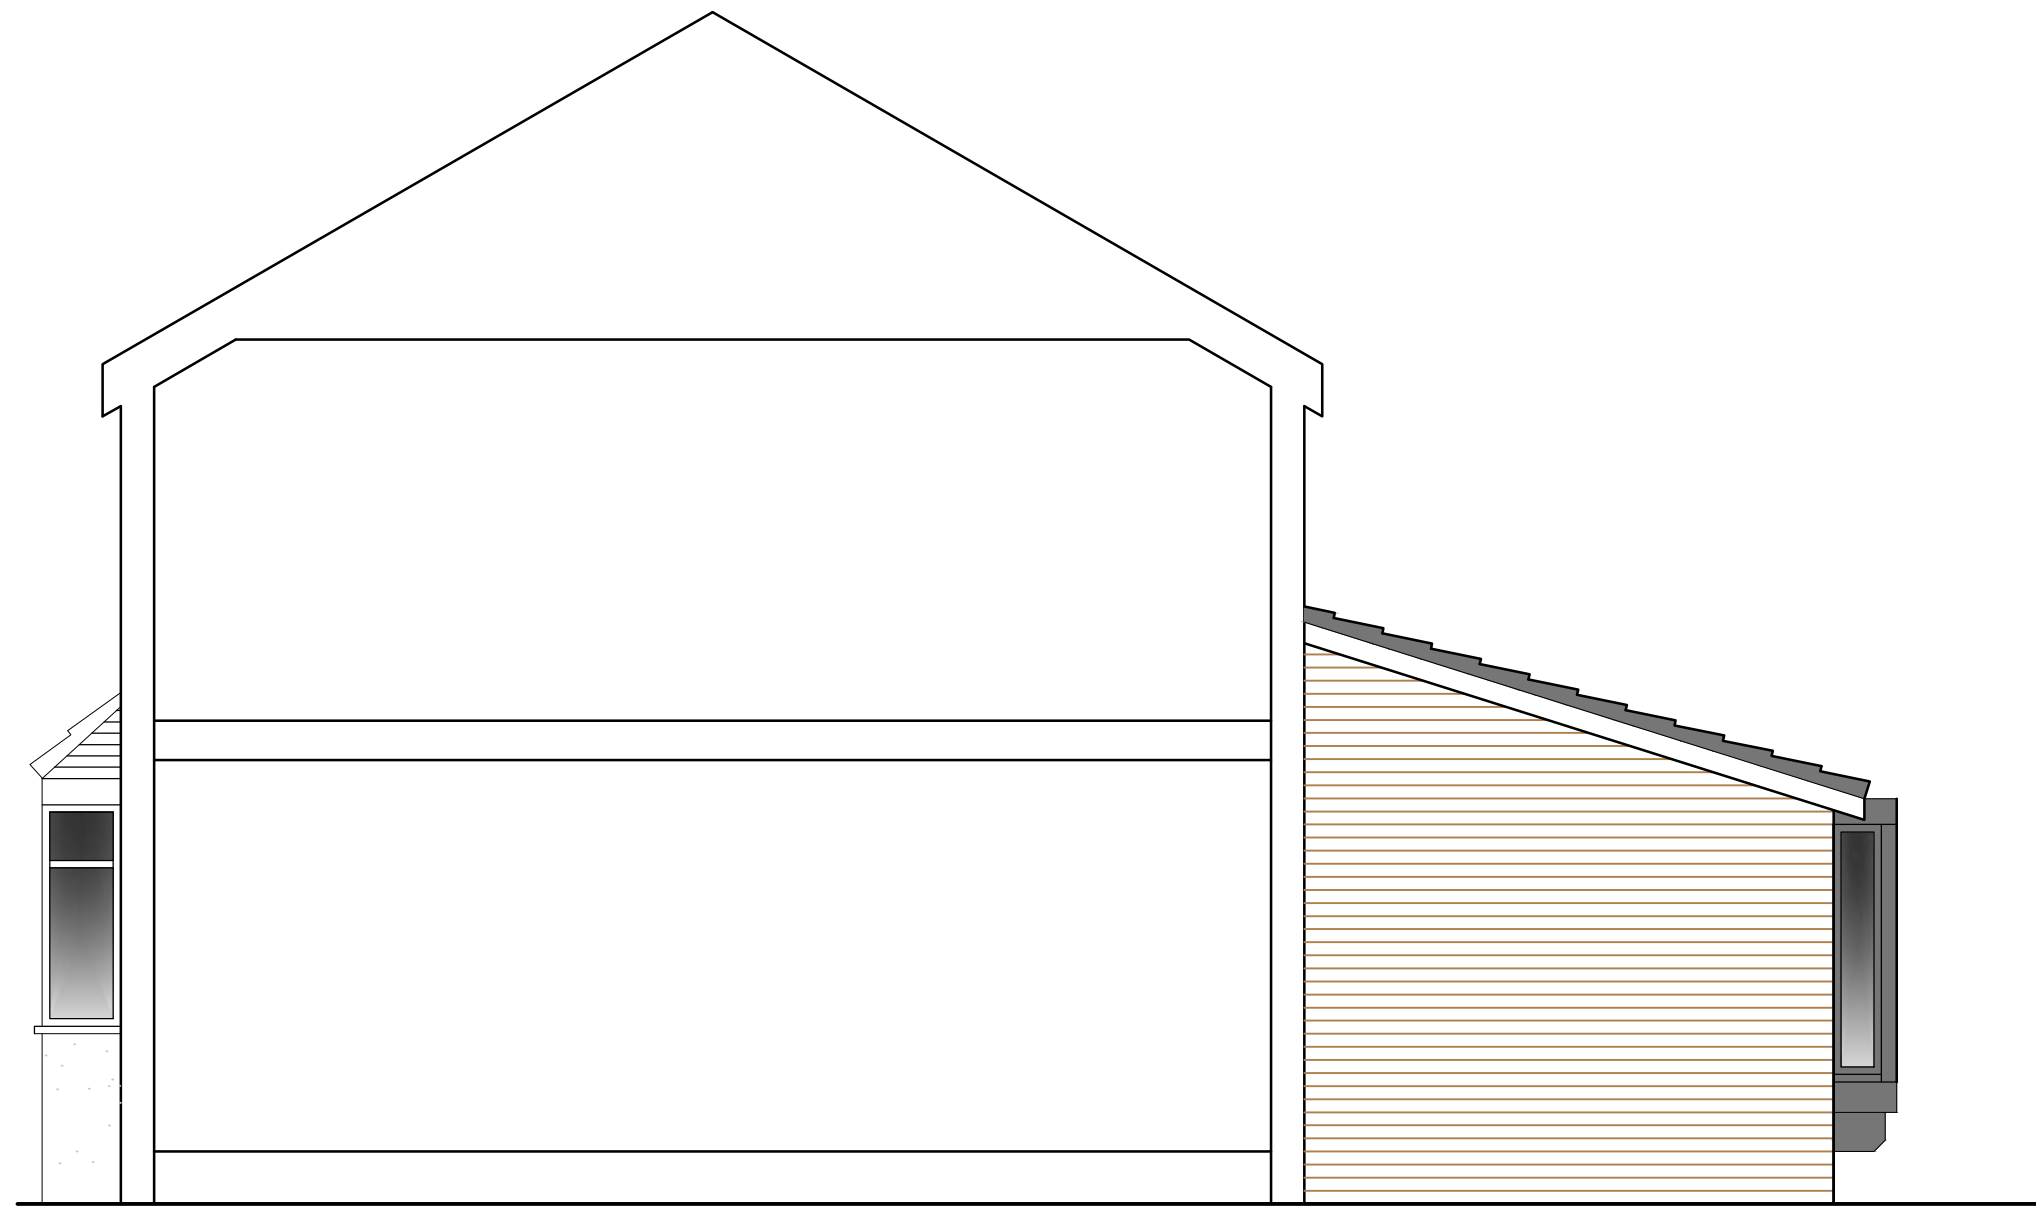

PROPOSED SIDE (EAST) ELEVATION
(SCALE 1:50)

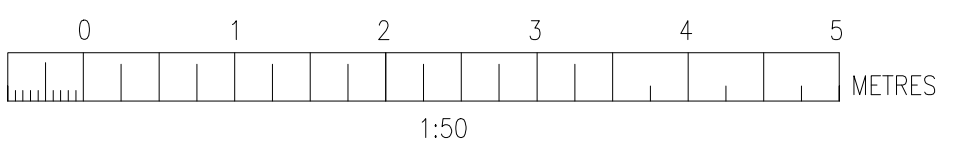

PROPOSED PLANS

Revision	Description	Drawn	Chk'd	App	Date
Client Mr & Mrs Lawton					
Address 4 COPLEY ROAD MANCHESTER M21 9WT					
TSR Architectural Services 6 Copperfields Lostock Bolton BL6 4HZ					07504 294674
Title PROPOSED EXTENSION AND IMPROVEMENT WORKS AT 4 COPLEY ROAD, M21 9WT PROPOSED PLANS					Date DECEMBER 2021 Scale AS SHOWN @ A1
Drawing No. TSR-21-12-08-002					Revision 008