


General Notes
This drawing is the property of Keltec Consultancy Ltd © and must not be copied or otherwise reproduced in any way without their specific permission. Any queries please contact the practice. All measurements must be checked on site before commencement of works. No dimensions are to be scaled from this drawing. Work to figured dimensions only. All works to be in accordance with the current building regulations and planning consent. If in doubt ask.




3 Proposed East Elevation - Front




4 Proposed West Elevation - Rear

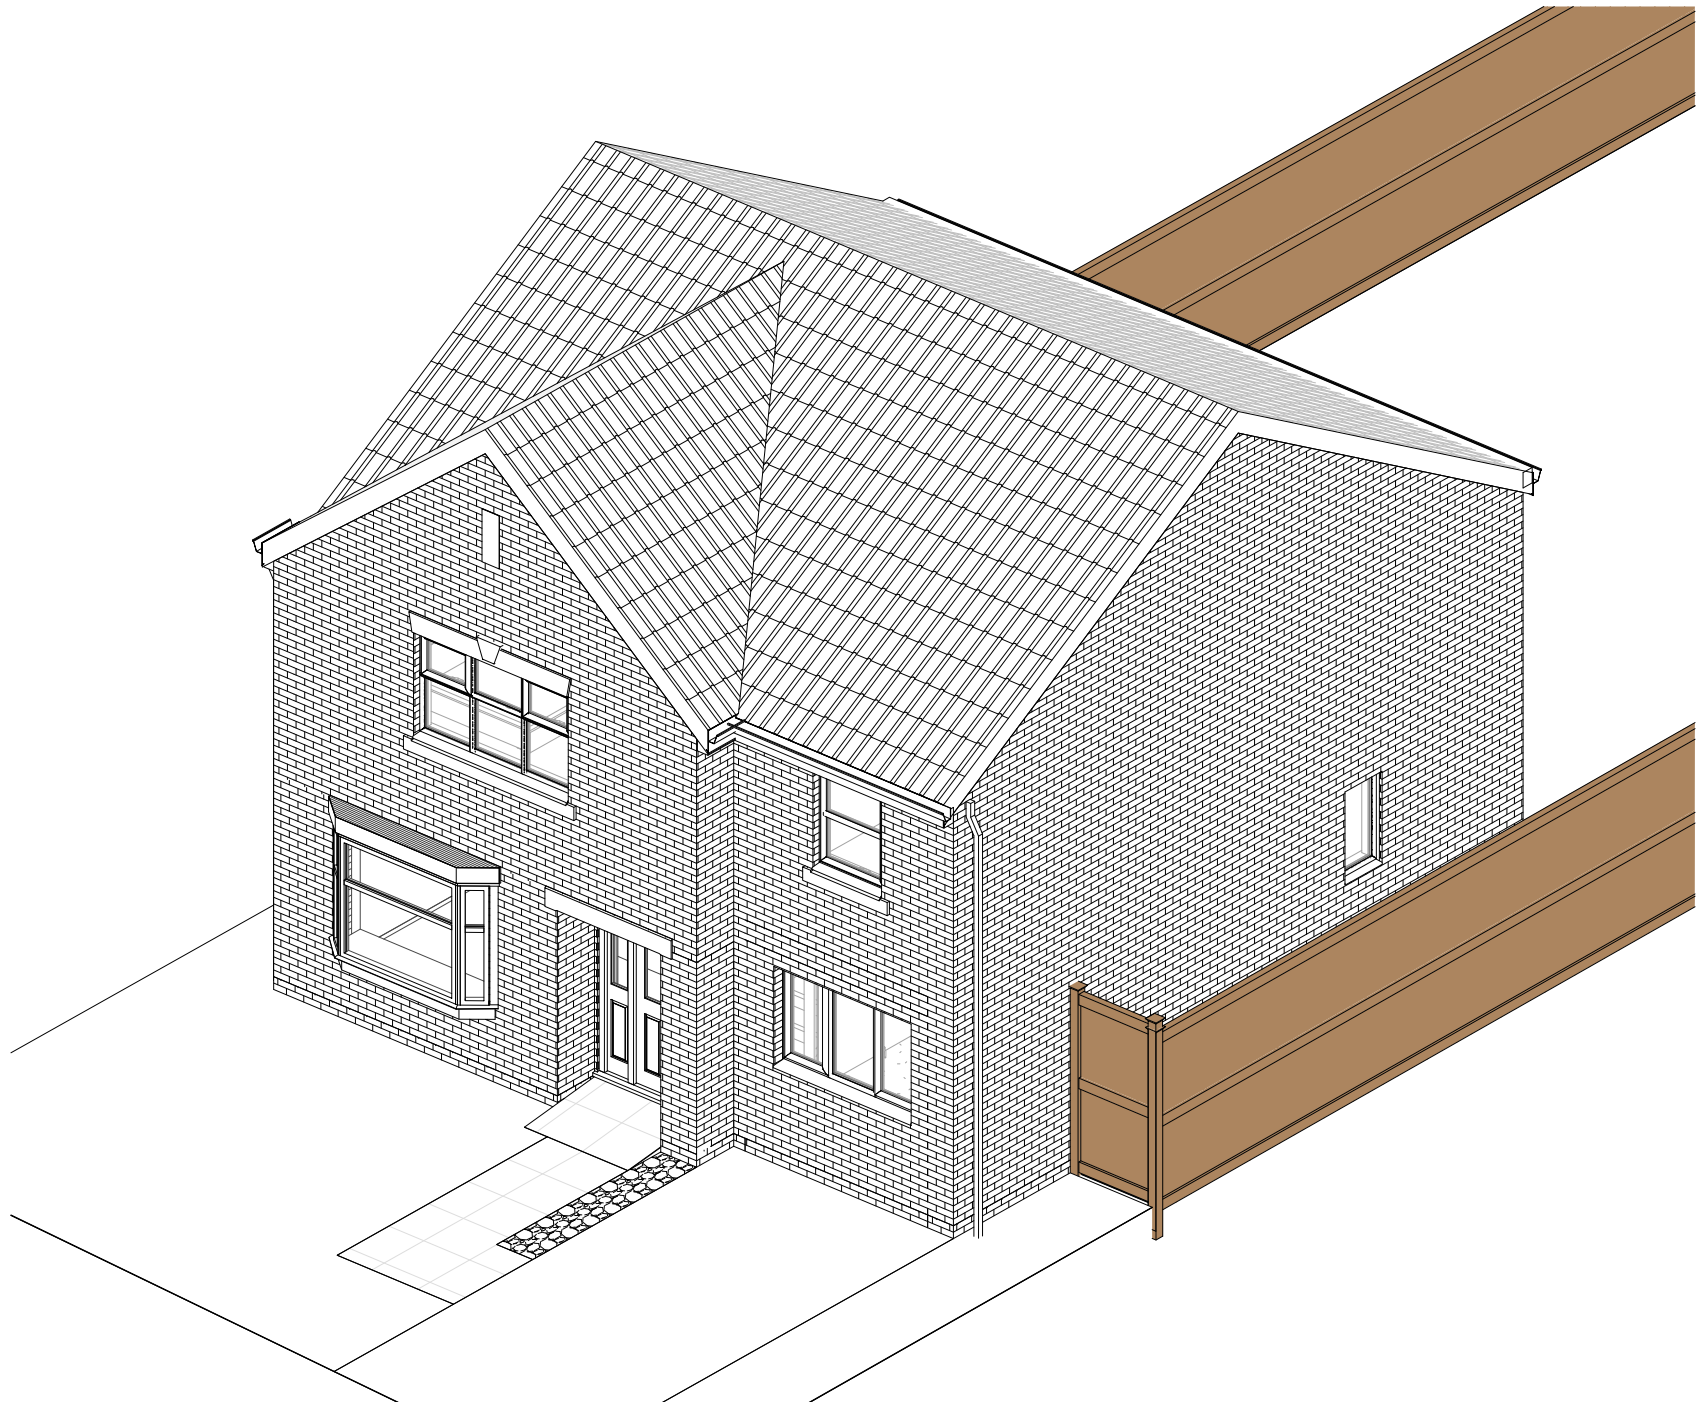


6 Proposed 3D

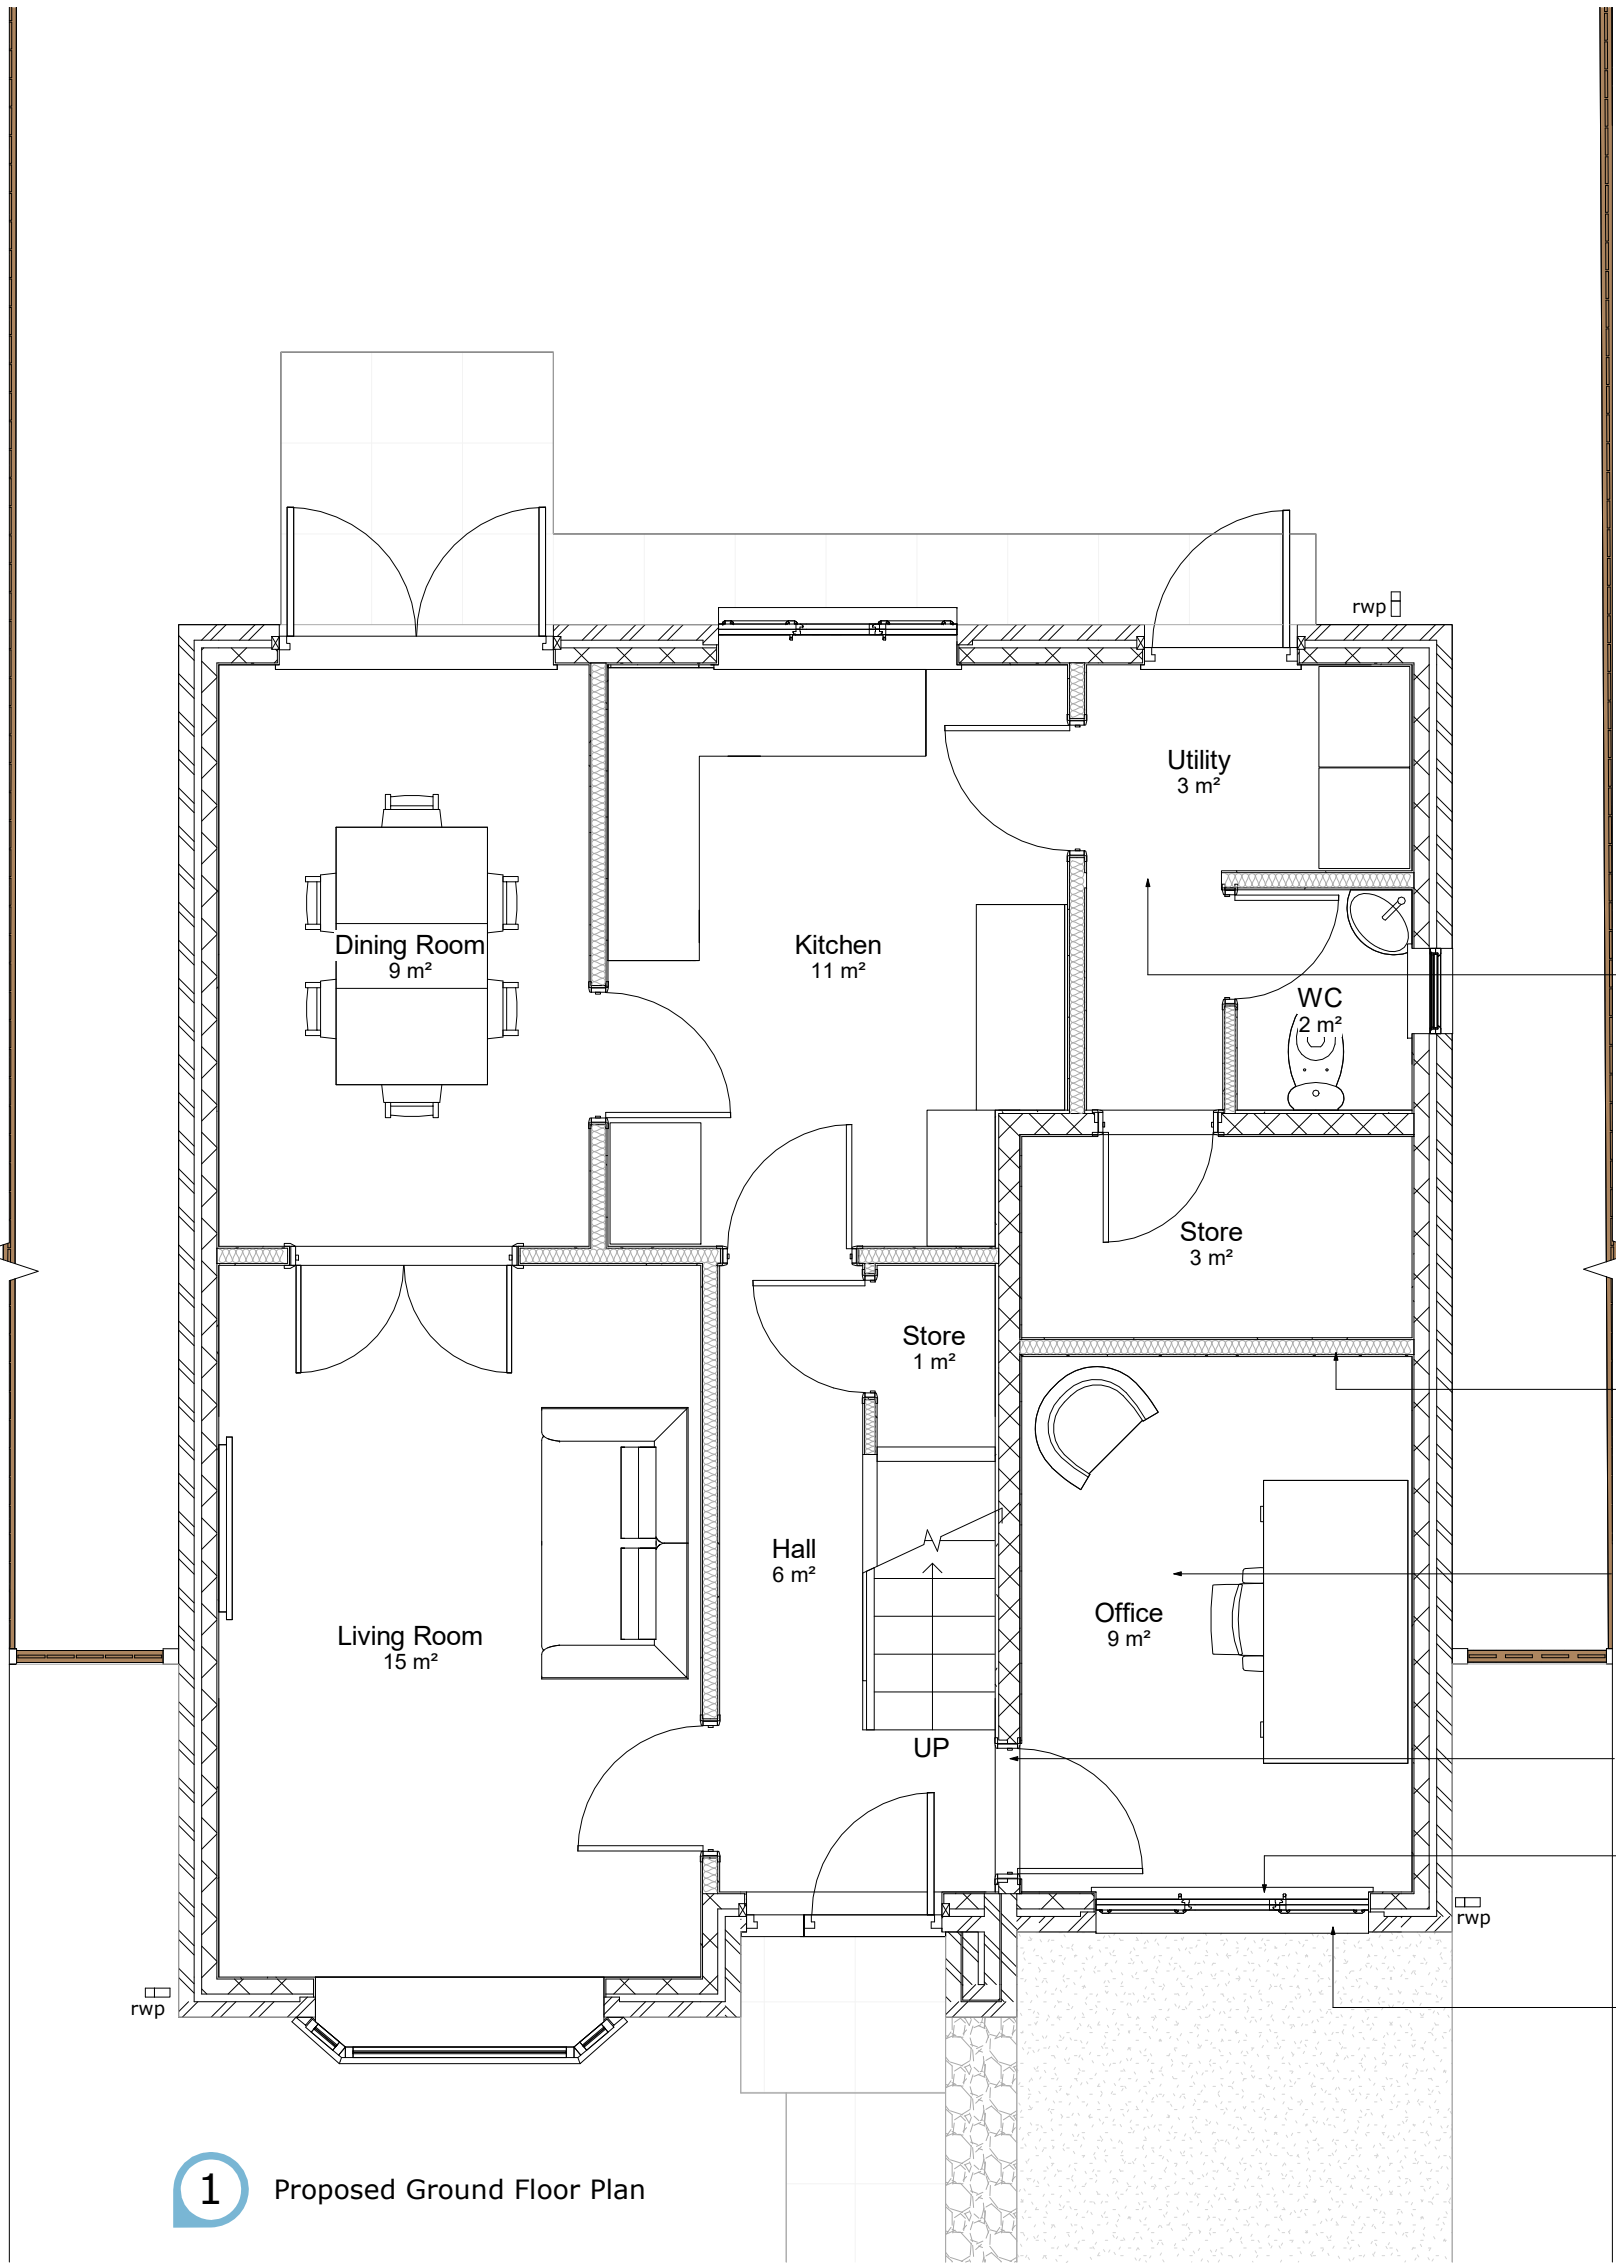


1 Proposed Ground Floor Plan

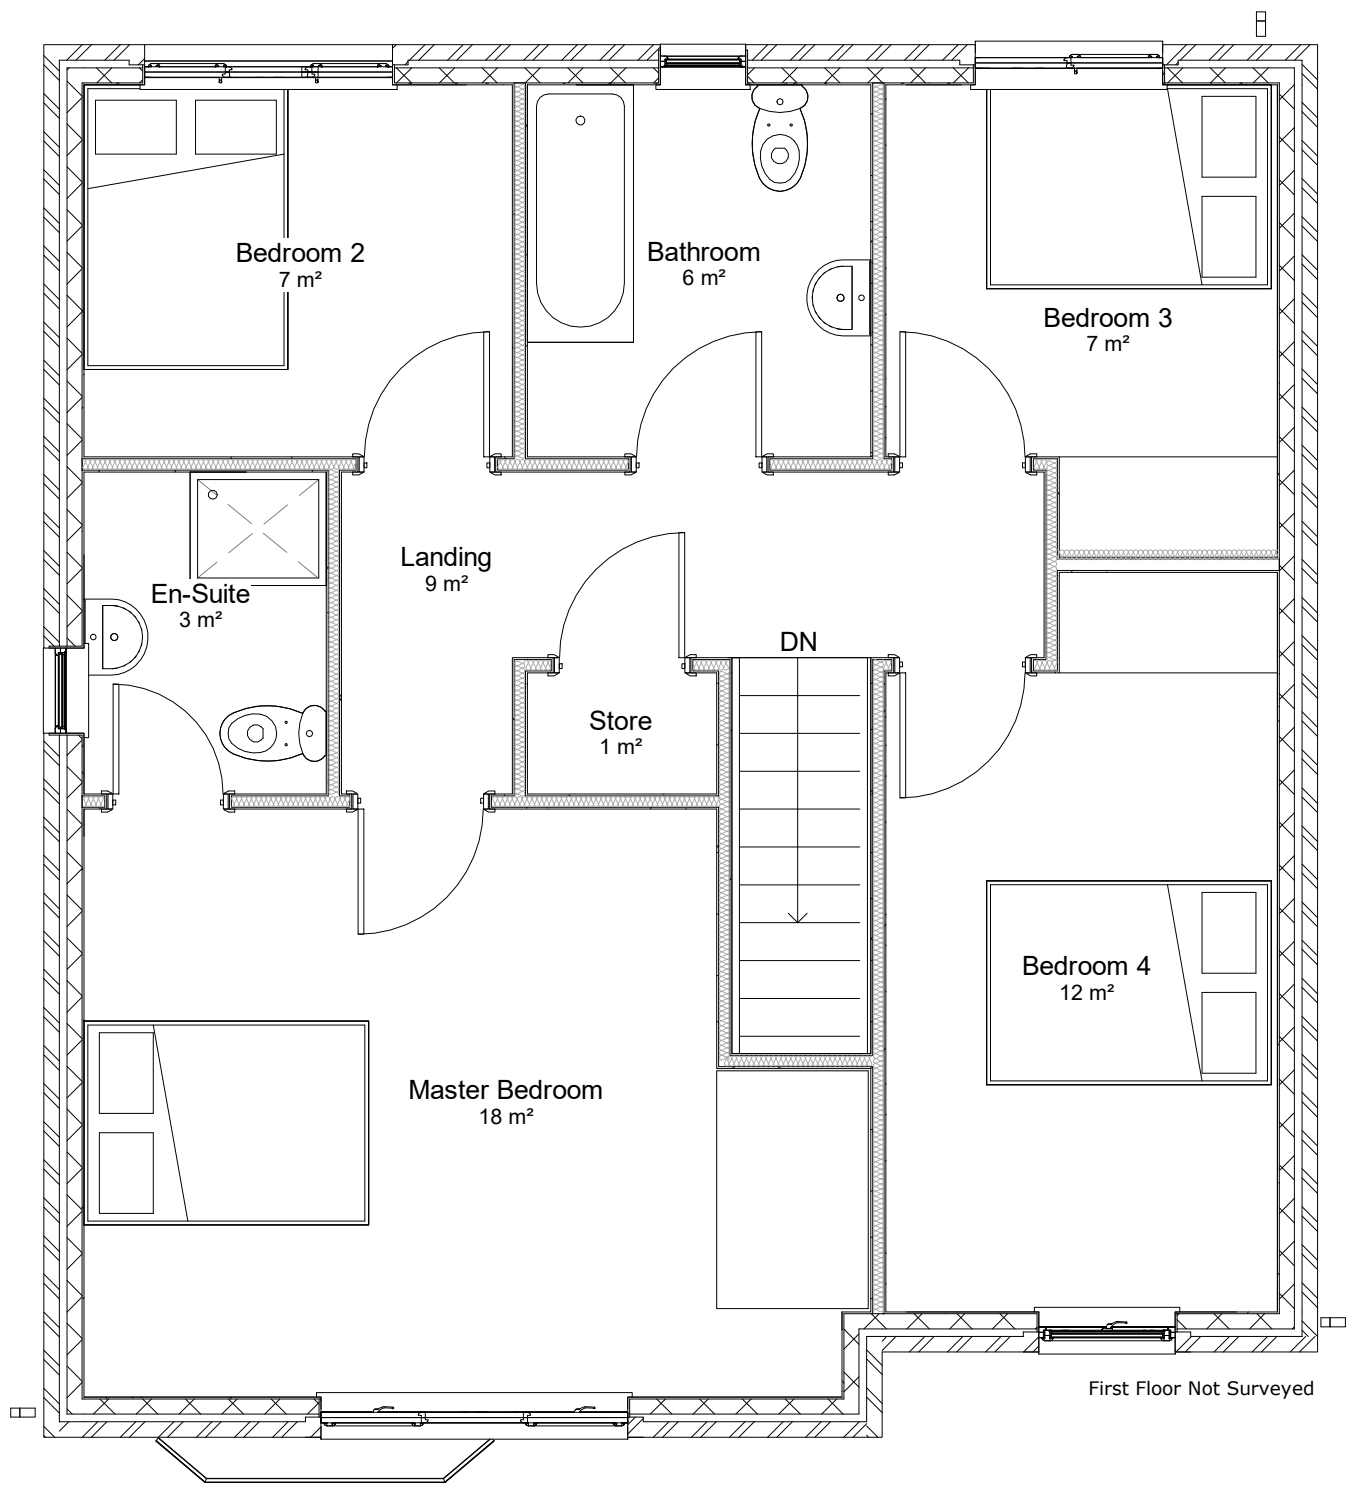

2 Proposed First Floor Plan

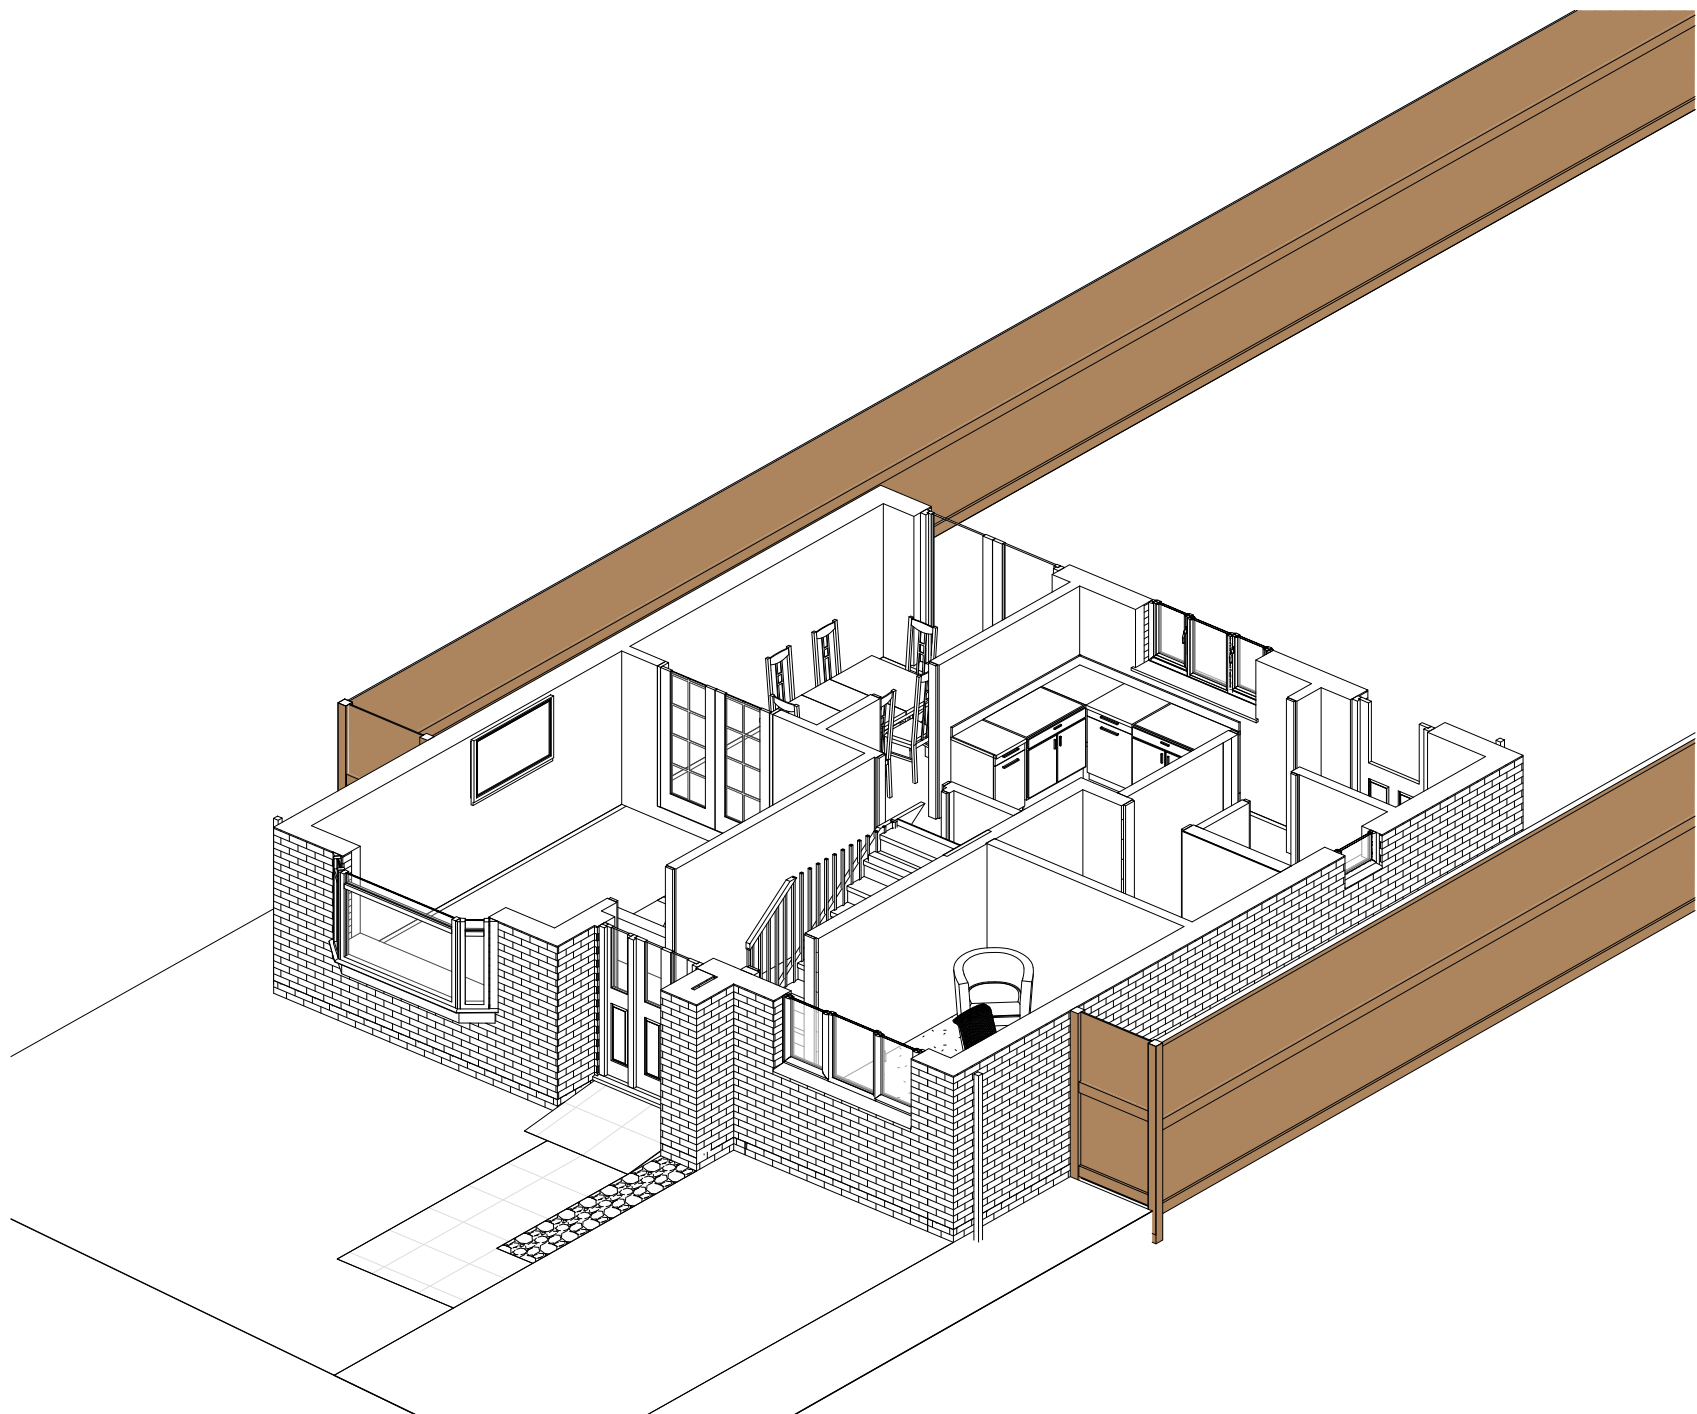

5 Proposed 3D Axo

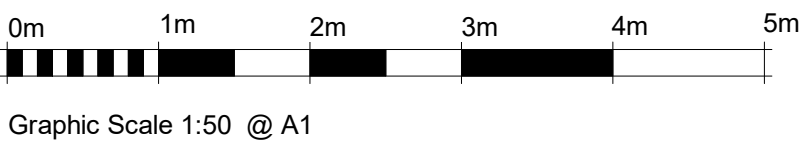

Graphic Scale 1:50 @ A1

C	Planning Application	19.08.2022
Revision Number	Revision Description	Revision Date



CLIENT / PROJECT ADDRESS:
Mr Yakoob Varachia
17 Oakcliffe Rd, Wythenshawe, Manchester M23 1DA

SHEET TITLE:
Proposed Floor Plans / Elev

Designed By:
Design Team

DATE:
19/08/2022 15:20:11

SCALE:
1 : 50

PROJECT NUMBER:
YV_0626

PHASE:
Planning

DRAWING NUMBER:
Kel_005-A1

REV:
C