




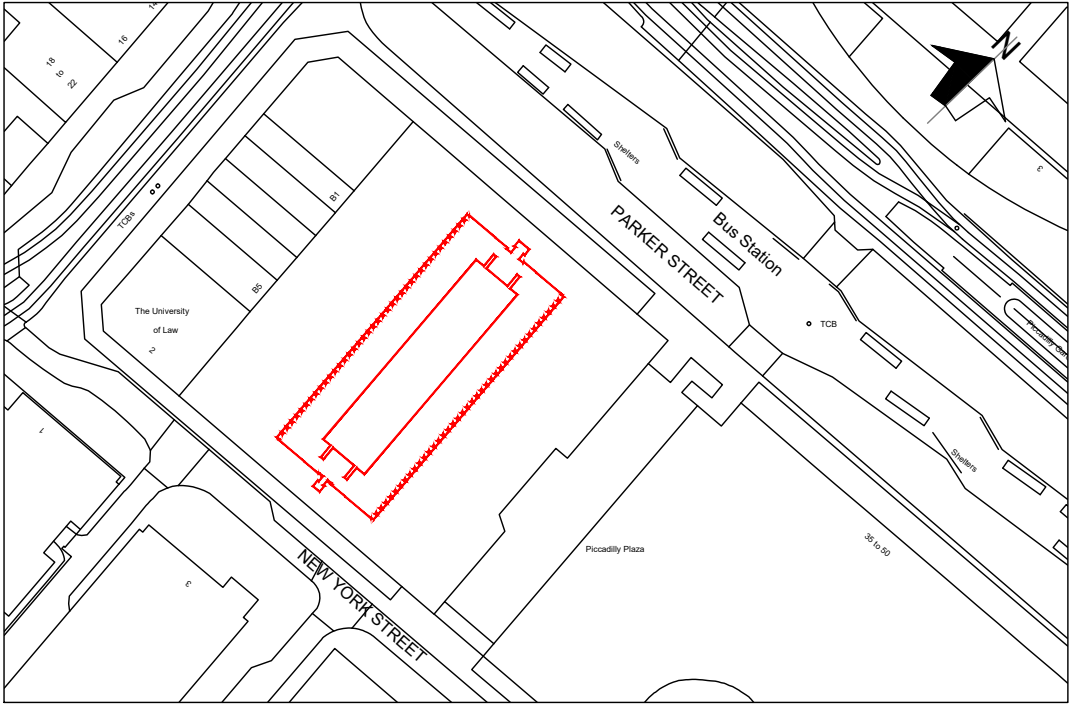

SITE PLAN 1:1250 @A3

 

New York Street

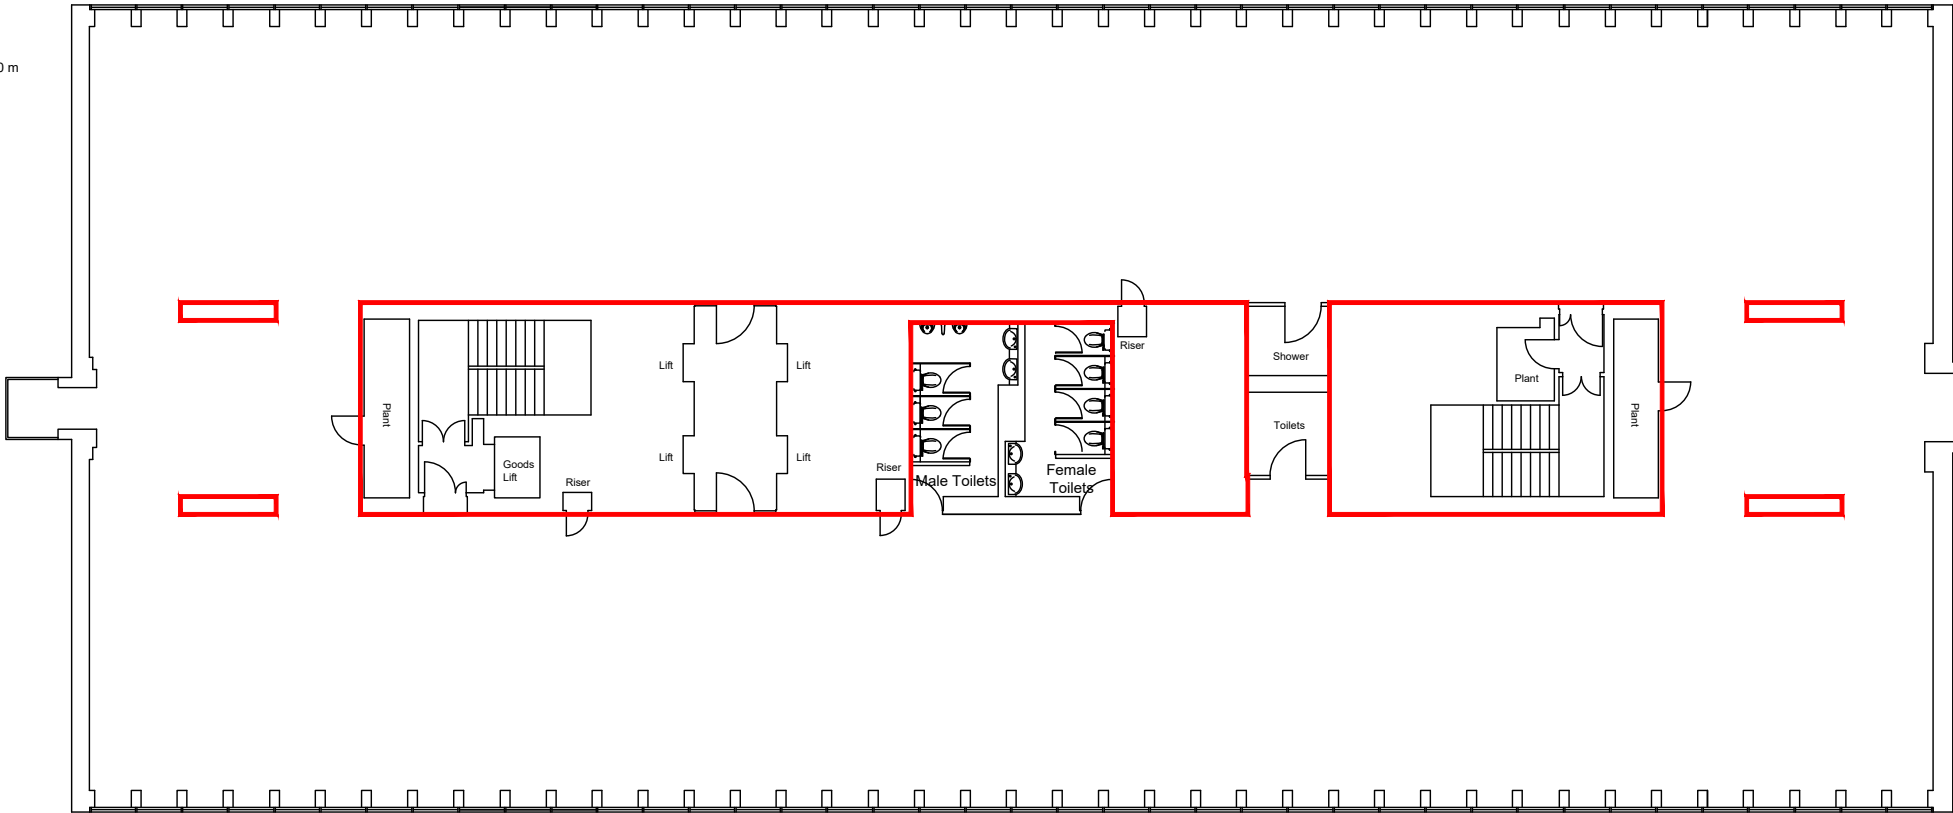

Parker Street



SCALE BAR 1:200

PRELIMINARY

- NOTES
- DO NOT SCALE FROM THIS DRAWING.
 - ALL DIMENSIONS MUST BE CHECKED ON SITE.
 - ALL RIGHTS RESERVED, NO REPRODUCTION IN ANY MATERIAL FORM IS PERMITTED WITHOUT CONSENT.
 - THIS DRAWING IS COPYRIGHT OF CUMMING-GROUP

client		1 Fellmongers Path, Tower Bridge Road, London SE1 3LY Tel : 020 7029 3888. E: info@cumming-group.com www.cumming-group.com			title		drawing no.		revision		checked	
CITY TOWER TRUST					8TH FLOOR DEMISE PLAN		907-108		B		GW	
scales					project		drawn		date			
1:200 @ A3					CITY TOWER, PICCADILLY PLAZA, MANCHESTER		AS		18.03.20			