




ELEVATION KEY

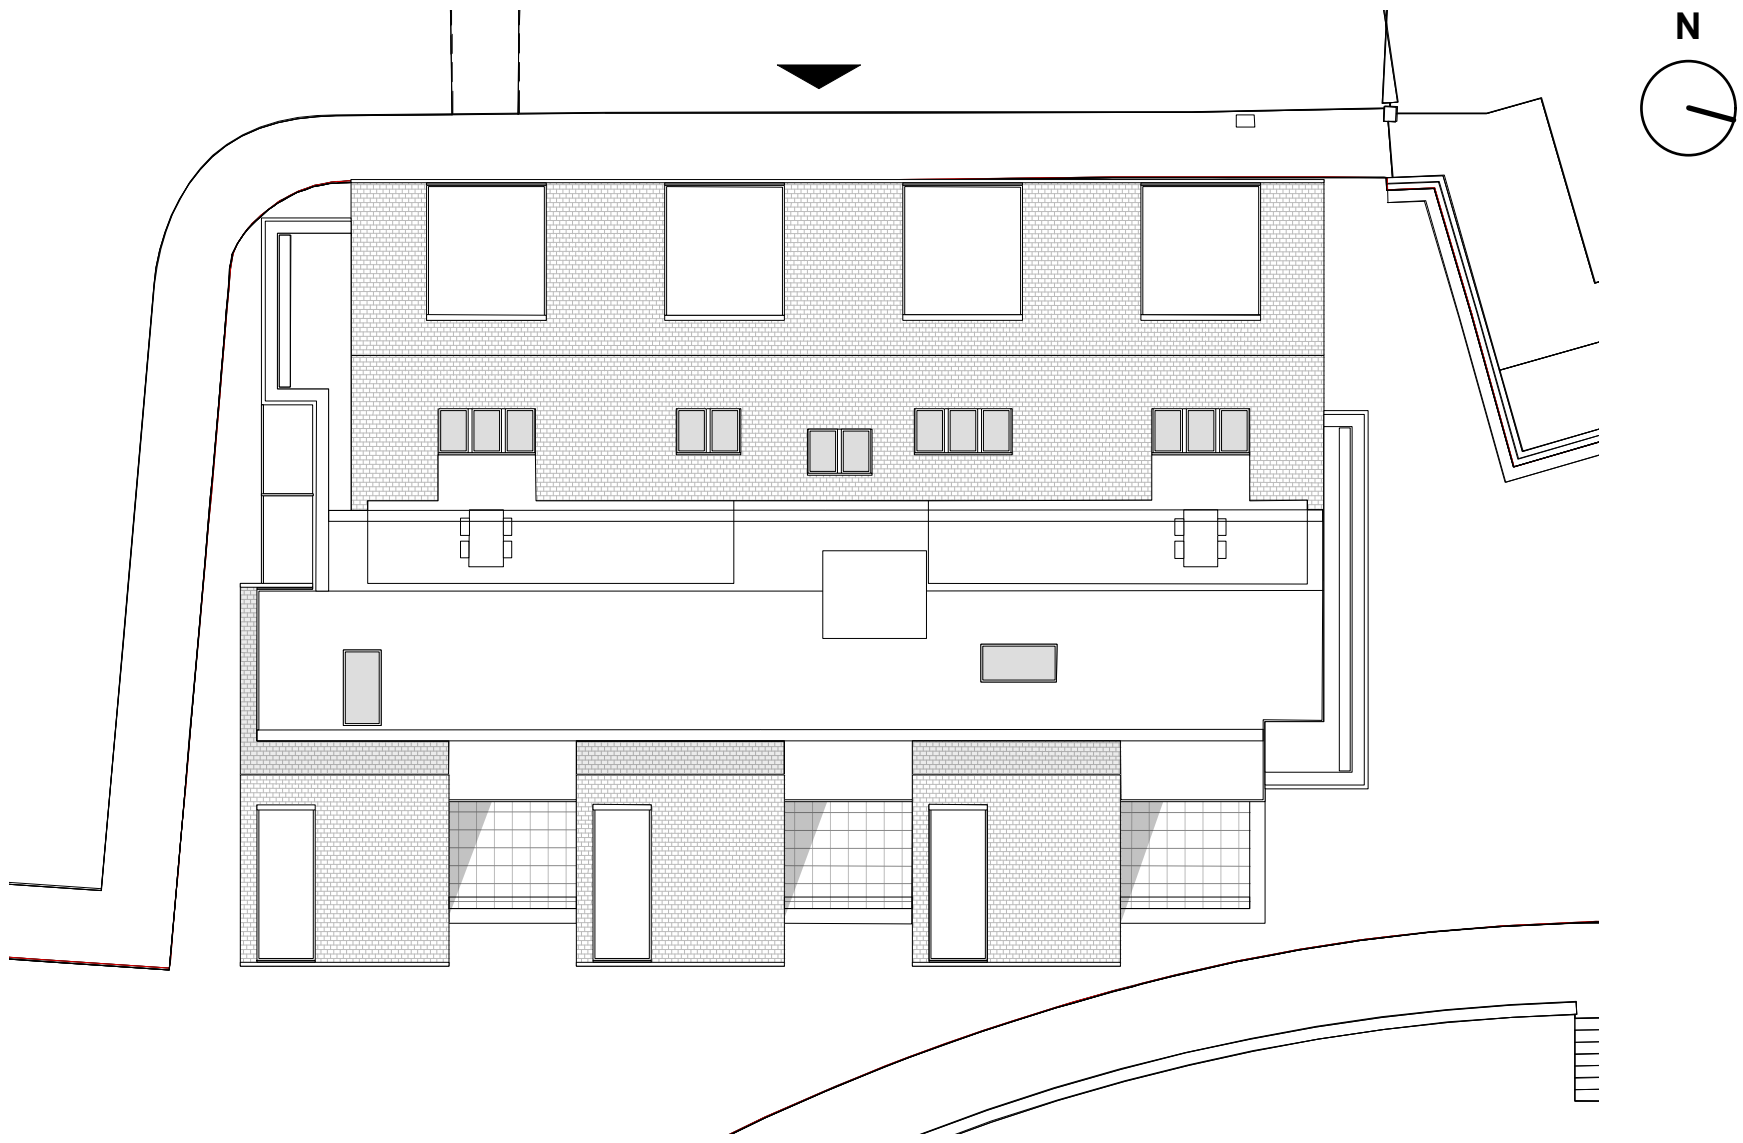

- MATERIAL KEY:
- 1 ROOF SLATES TO MATCH SURROUNDING BUILDINGS
 - 2 DARK GREY ALUMINIUM/TIMBER COMPOSITE TRIPLE GLAZED WINDOW
 - 3 DARK GREY ALUMINIUM/TIMBER COMPOSITE TRIPLE GLAZED SLIDING DOOR
 - 4 BRICK TYPE 1 - RED BRICK
 - 5 BRICK TYPE 2 - PROJECTING RED BRICK DETAILING
 - 6 LIFT OVER-RUN (SET BACK IN CENTRE OF ROOF)
 - 7 COR-TEN COLOURED CLADDING
 - 8 DARK GREY ANODISED STEEL BALUSTRADES
 - 9 PERFORATED METAL VENTILATION PANELS TO PLANT ROOM
 - 10 COR-TEN PLANTERS
 - 11 OBSCURED GLAZING
 - 12 LOUVRED ALUMINIUM DOORS TO BIN STORE AND PLANT ROOM
 - 13 SIGNAGE - LETTERING LASER CUT INTO COR-TEN
 - 14 ROOFLIGHTS
 - 15 INTERNAL GLAZED BALUSTRADE
 - 16 BACK PAINTED GLAZED SPANDREL PANEL

PROPOSED WEST ELEVATION
1:100 @ A1

IMPORTANT NOTES:

REVISION	DATE	DESCRIPTION
B	AUG 22	MATERIAL KEY AMENDED
A	MAR 22	SUBMITTED FOR MINOR MATERIAL AMENDMENT APPLICATION

CLIENT: PRESTBURY ESTATES	
PROJECT: 15-22	
ADDRESS: PLOT G, CASTLEFIELD	
DRAWING TITLE: Proposed West Elevation	
SCALE: 1:100@A1	DATE: MAY 2021
DRAWING NO: P_L(20)041B	

OLLIER SMURTHWAITE ARCHITECTS
40 King Street, Manchester, M2 6BA
T 0161 883 0838
F 0161 883 0839
E mail@ollier-smurthwaite.com