



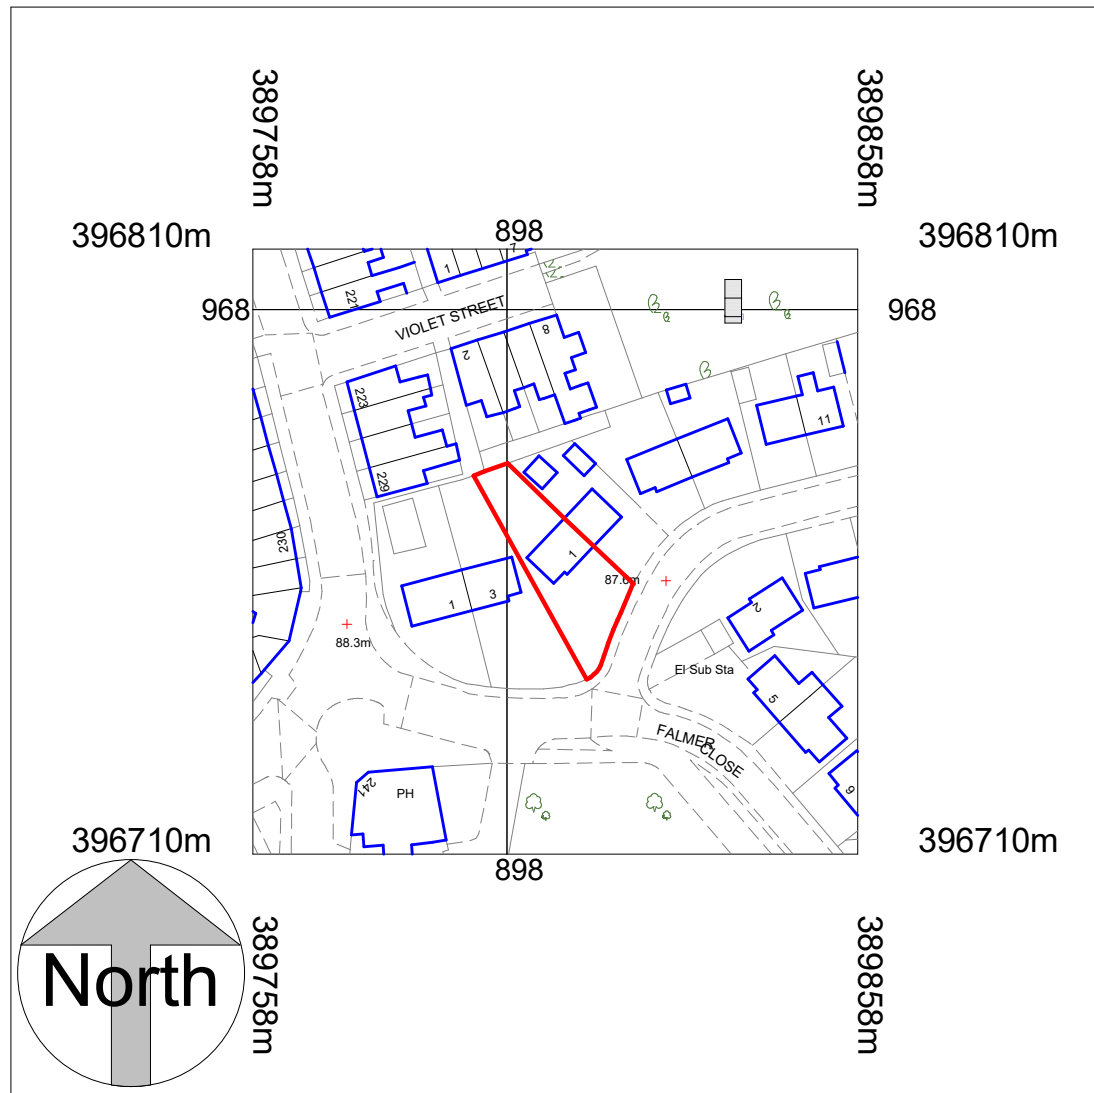

Location Plan
1 : 1250

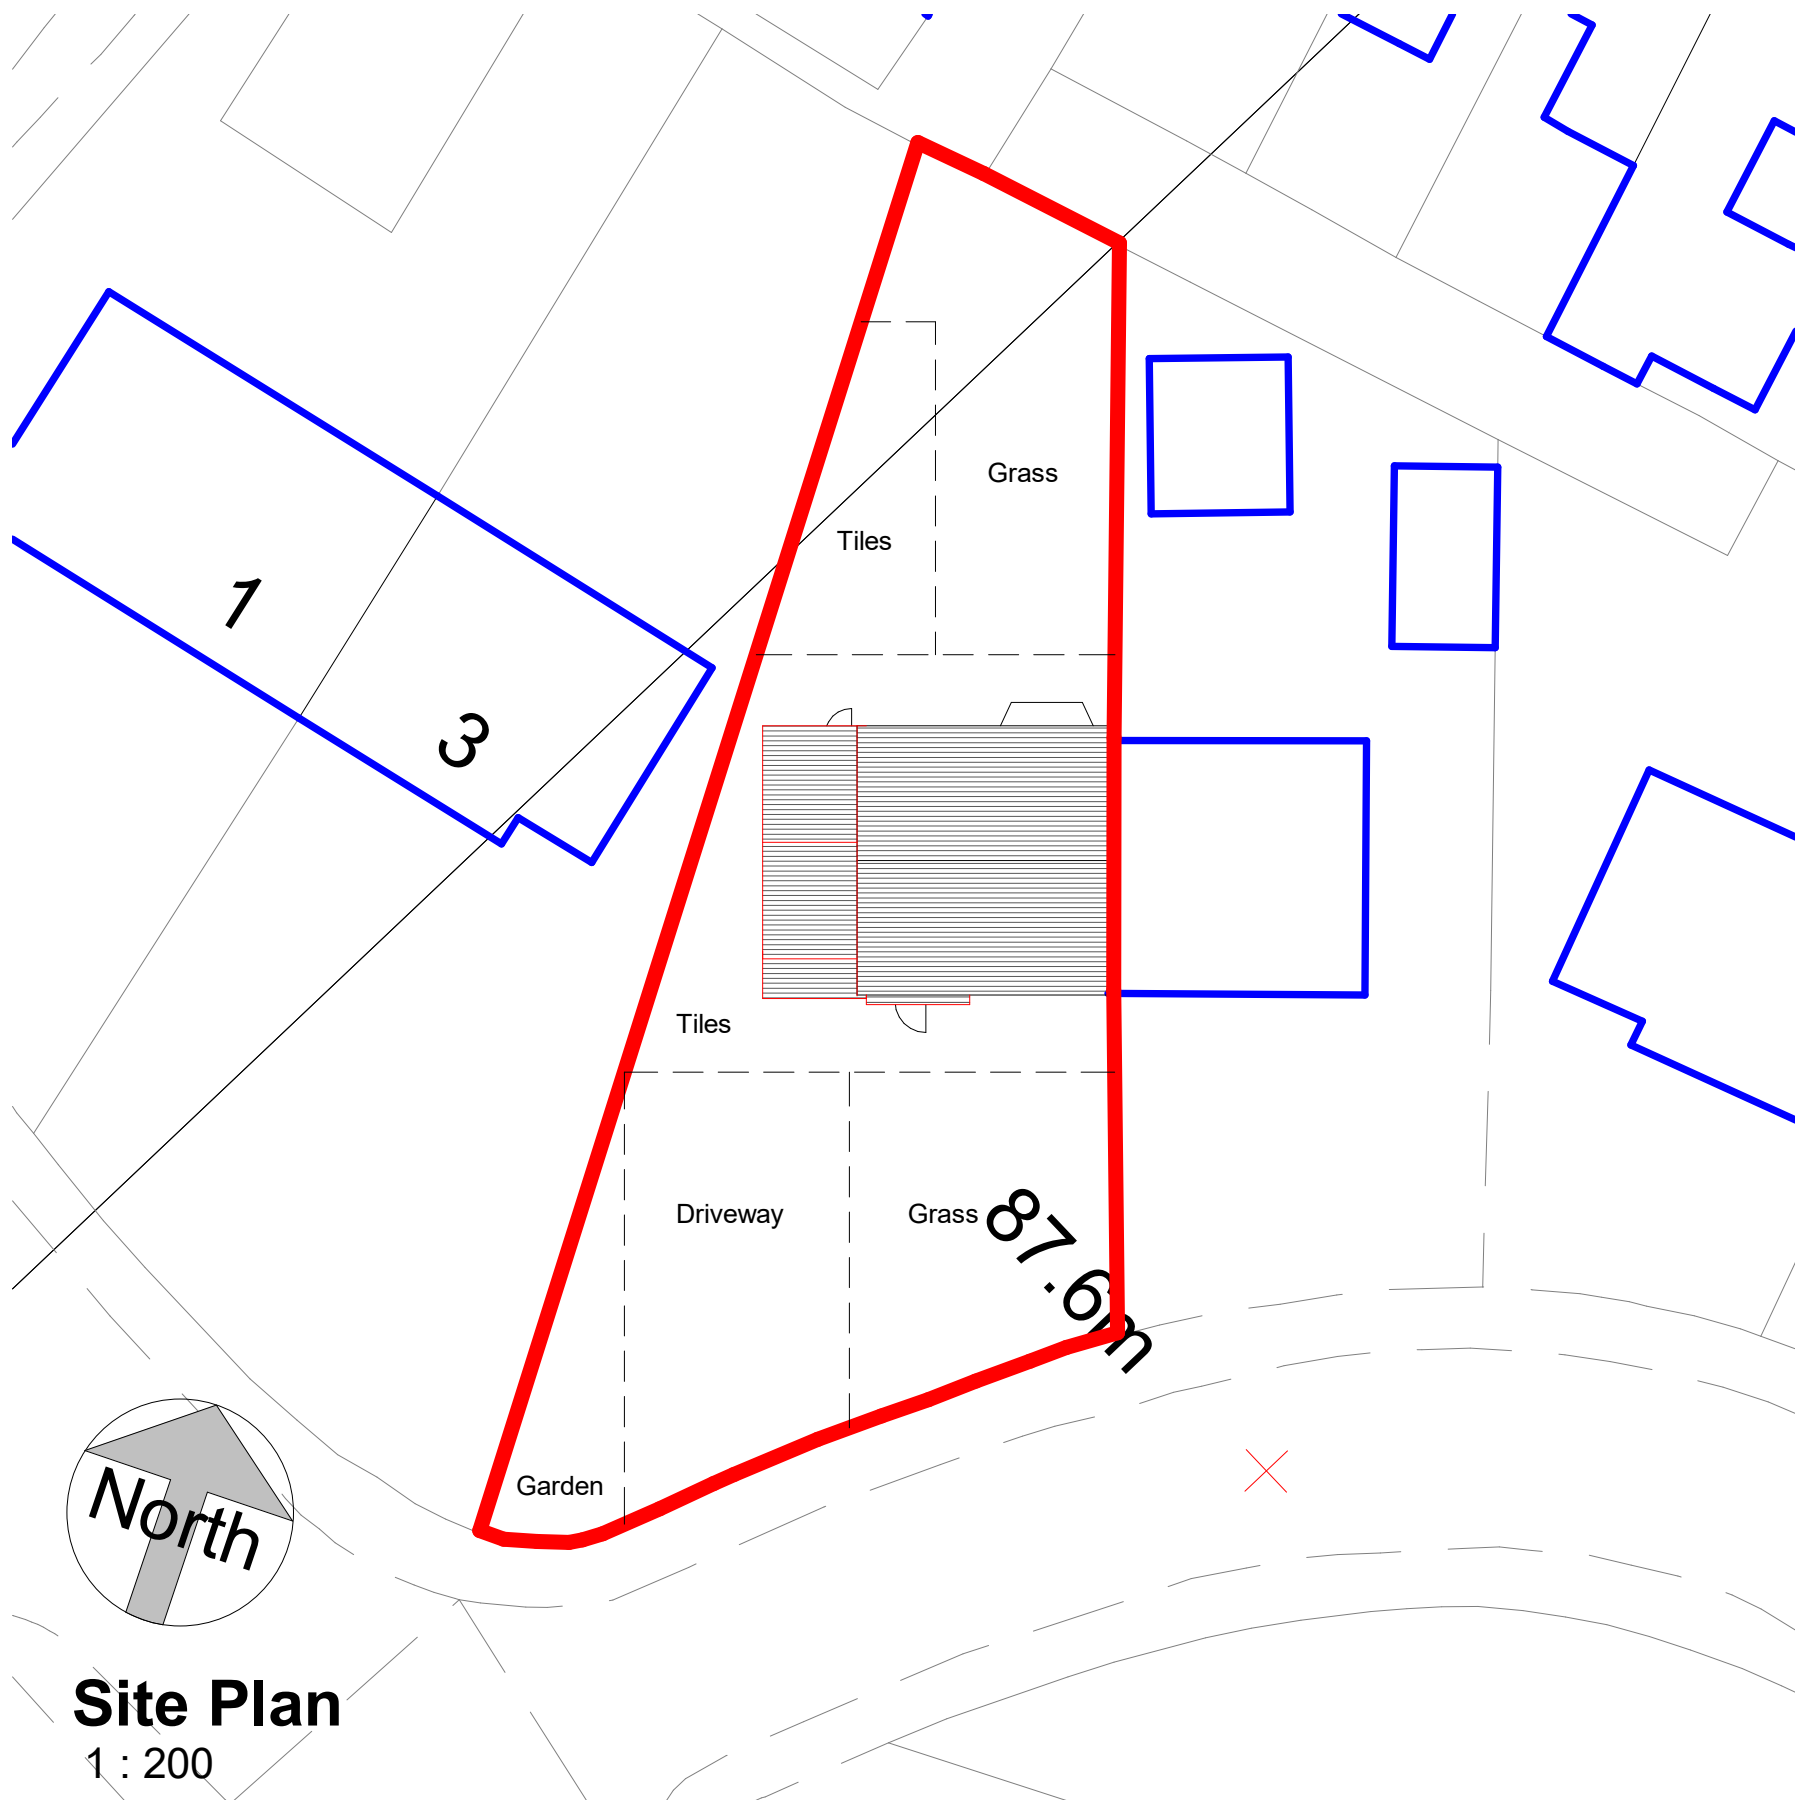

Site Plan
1 : 200

COPYRIGHT © ALL RIGHTS RESERVED BY VIKAS ALYAS LTD. DO NOT SCALE FROM DRAWING. DRAWING INDICATES DESIGN INTENT ONLY. REPORT ANY DISCREPANCIES TO CLIENT / VA LTD. NOT TO BE USED FOR CONSTRUCTION UNLESS STATED SO. TO BE READ IN CONJUNCTION WITH OTHER DRAWINGS OR SPECIFICATION WHERE PROVIDED.

ARCHITEK
BUILDING DESIGN CONSULTANCY

0161 511 8479
vikas@architek.uk
916 Stockport Road, Levenshulme, Manchester, M19 3AB

No.	Description	Date
P1	Issue to Planning	10.06.2022
P2	FF setback	12.08.2022

PROJECT		ADDRESS		CLIENT		
Two Storey Side Extension		1169_1 Underwood Cl, Manchester M18 8UY		Mr Fiaz Ahmed		
Manchester City Council	PURPOSE OF ISSUE Planning	SHEET Location and Site Plan		Date 31.05.2022	Project number 1169	Scale (@ A3) As indicated
				Drawn by VA	DRAWING NUMBER	
				Checked by VA	A101	REV P2