



Dimensioning

Figured dimensions only to be taken from these designs and drawings. Work to annotated dimensions only. All dimensions to be checked on site. Architectural designers to be informed immediately of any discrepancies before work proceeds. Drawings are to be read in conjunction with relevant specifications, structural engineers and service engineers' drawings.

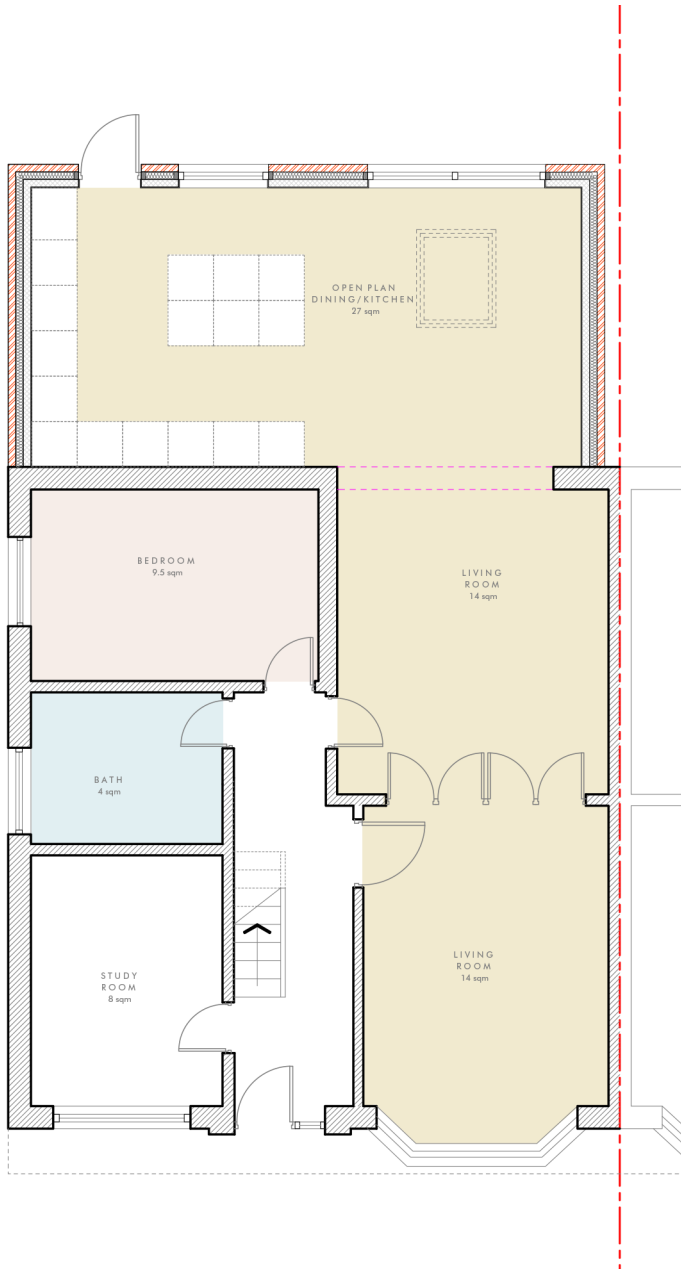

PROPOSED GROUND FLOOR PLAN
1:100 @ A3

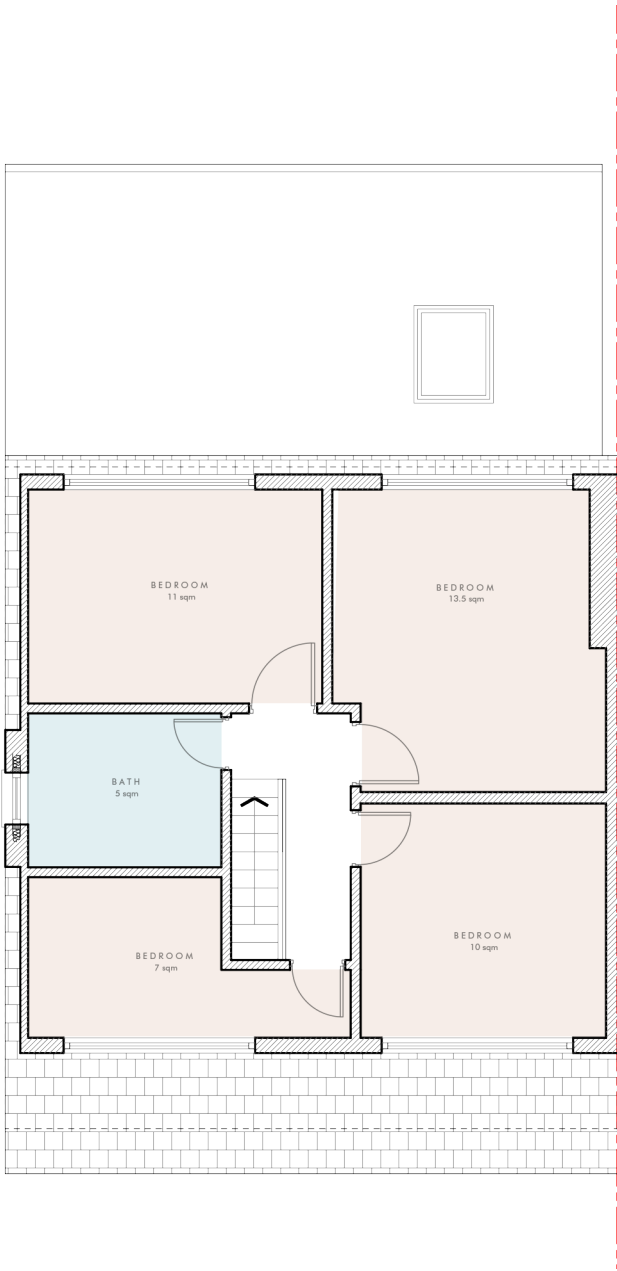

PROPOSED ROOF PLAN
1:100 @ A3

Rev	Description	Date
A	Issued for Planning	04/10/22
B	Revised Drawing	13/10/22
C	Front dormer reduced	03/11/22



SALEEM
ARCHITECTS

Client Homeowner	
Project 32 Coulsden Drive, Blackley Manchester M9 6AP	
Drawing Title Proposed Plans	Revision C
Scale 1:100 @ A3	Date Oct 2022
Drawing No. : Sheet 4	