



General Notes  
The Architect shall have no responsibility for any use made of this document other than for that which it was prepared and issued.  
All dimensions should be checked on site. Do not scale from this drawing.  
To be read in conjunction with all other Consultant's drawings.  
The Architect to be immediately notified of any discrepancies.  
Copyright on this drawing retained by the Architect.

External Materials

- 1 - Signage
- 2 - Shopfront Glazing
- 3 - Aluminium Cladding
- 4 - Staffordshire Blue Bricks
- 5 - Staffordshire Blue Bricks
- 6 - Glazed Juliet Balcony
- 7 - Projecting Windows Laminated Grey Panels
- 8 - Metal Railing to Balcony
- 9 - Aluminium Coping
- 10 - Planting to Rooftop

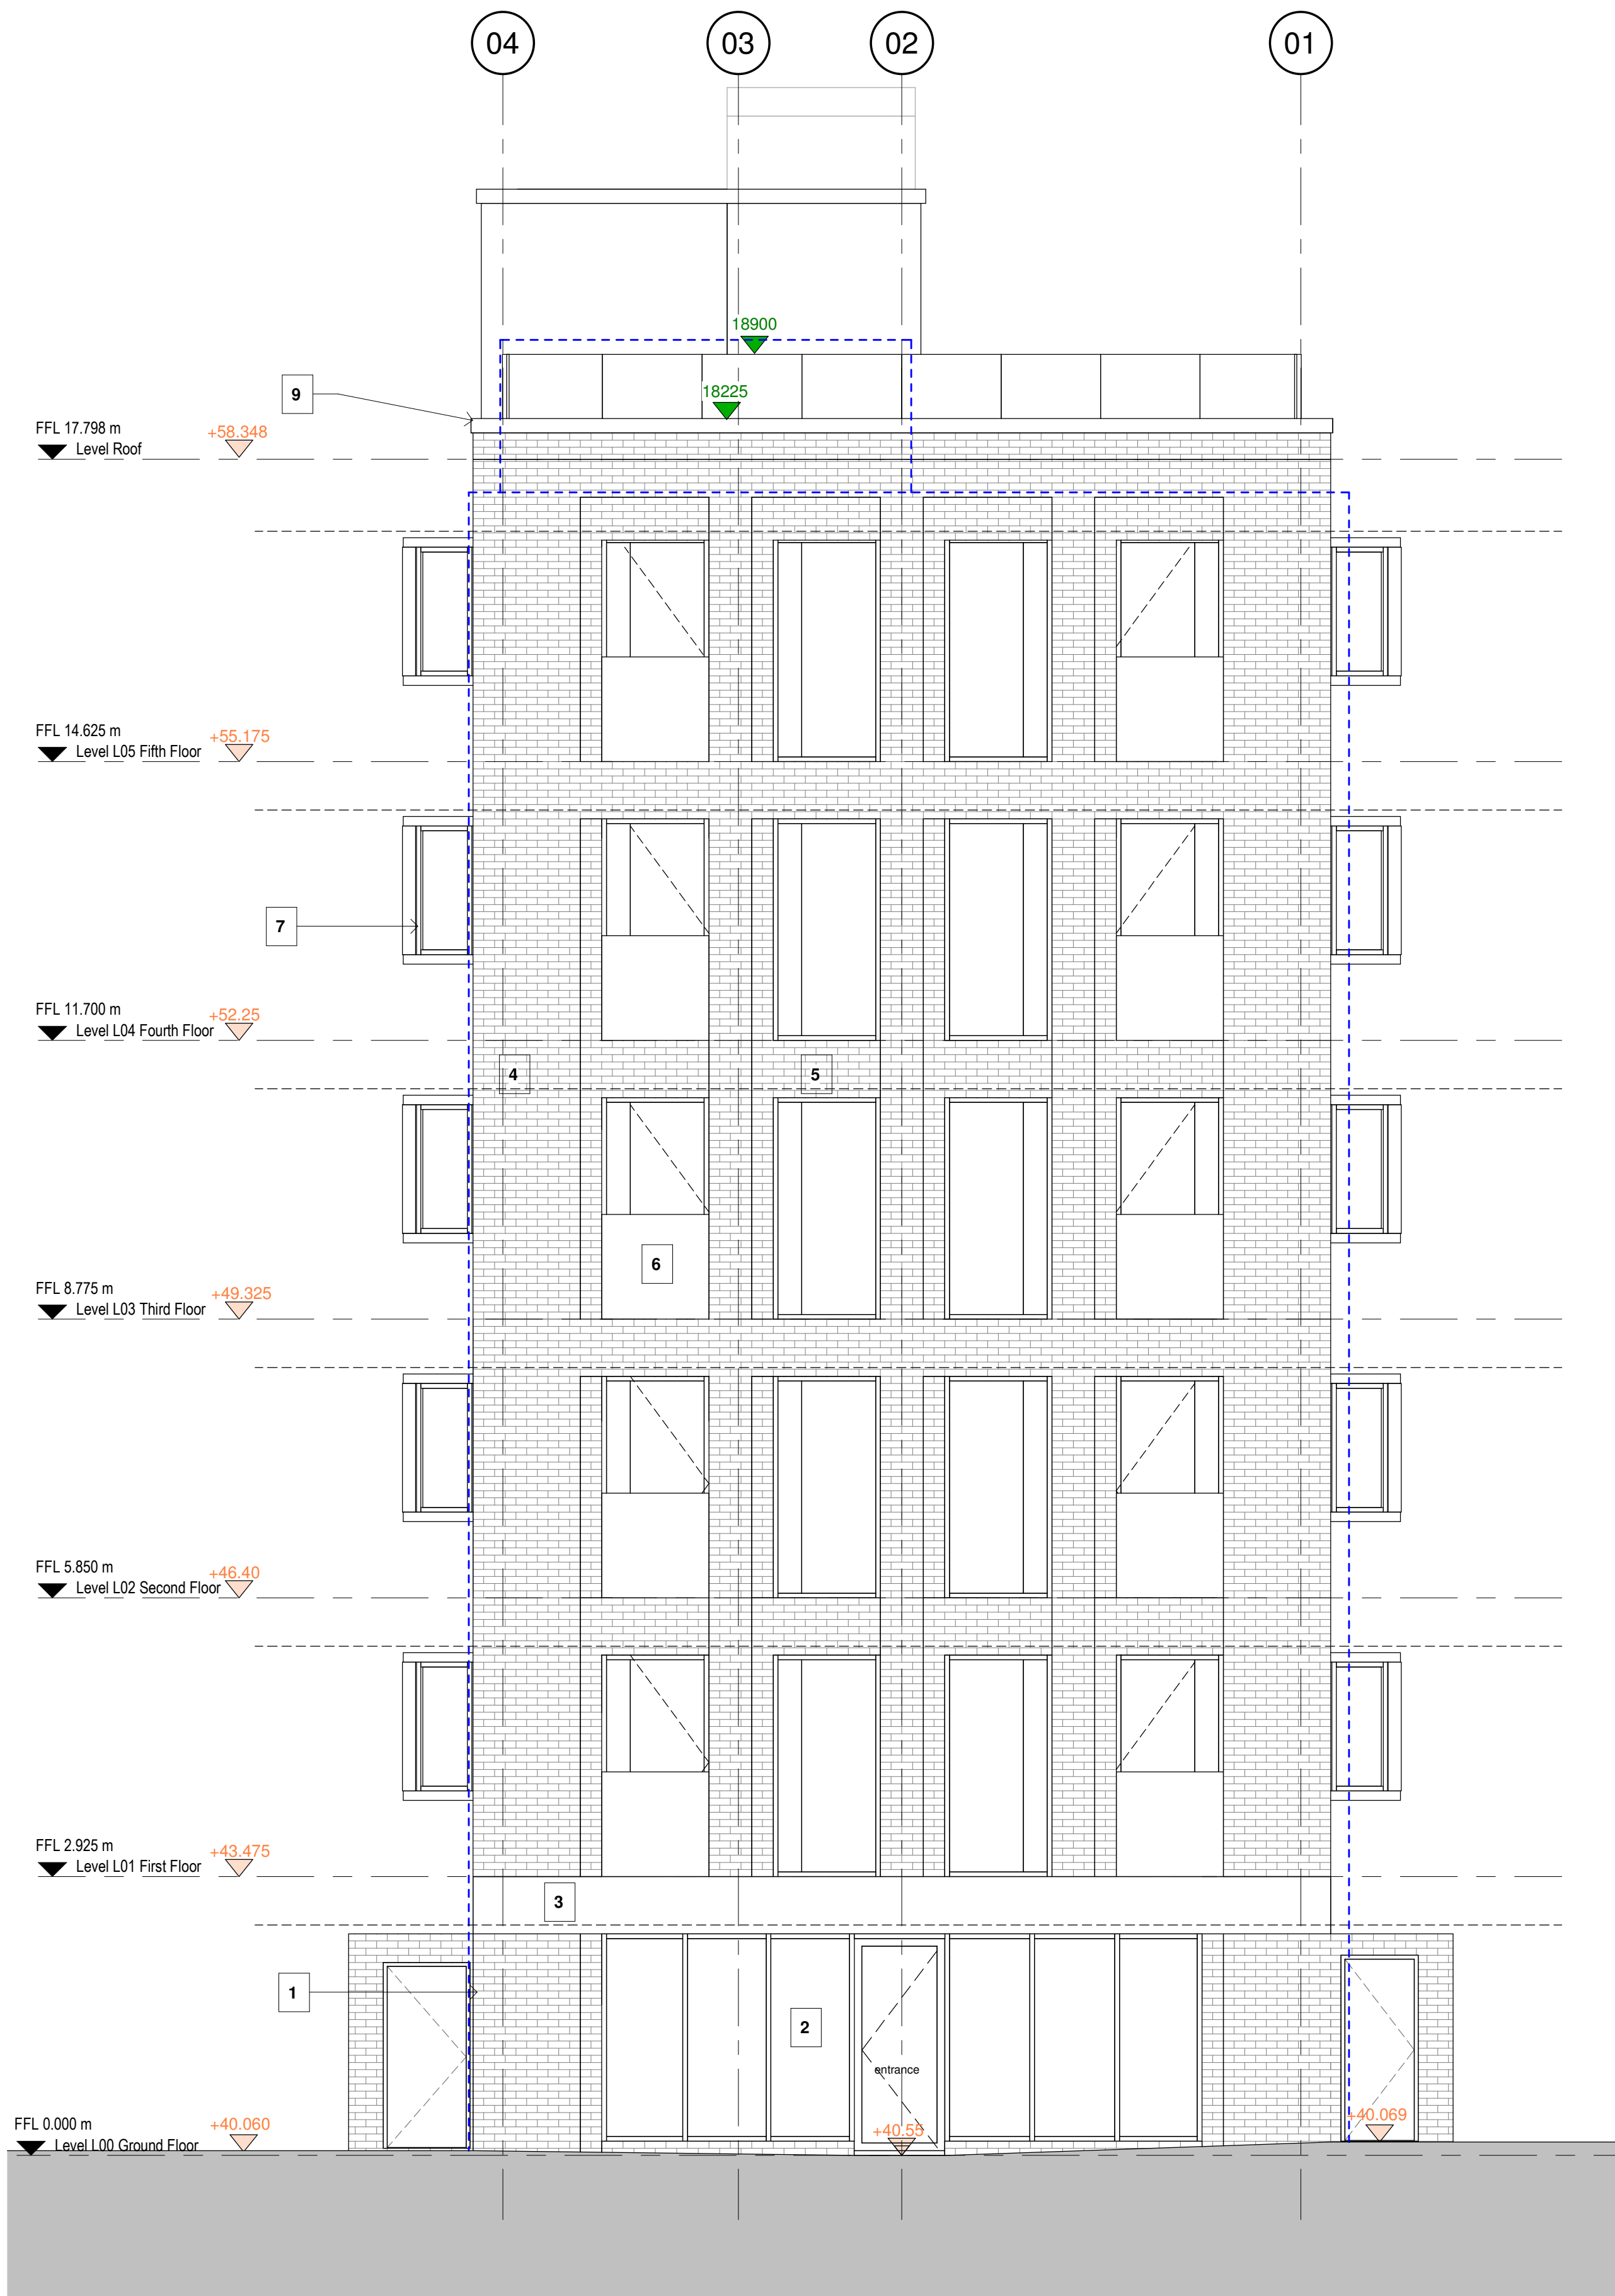

1 Proposed South Elevation  
1 : 50

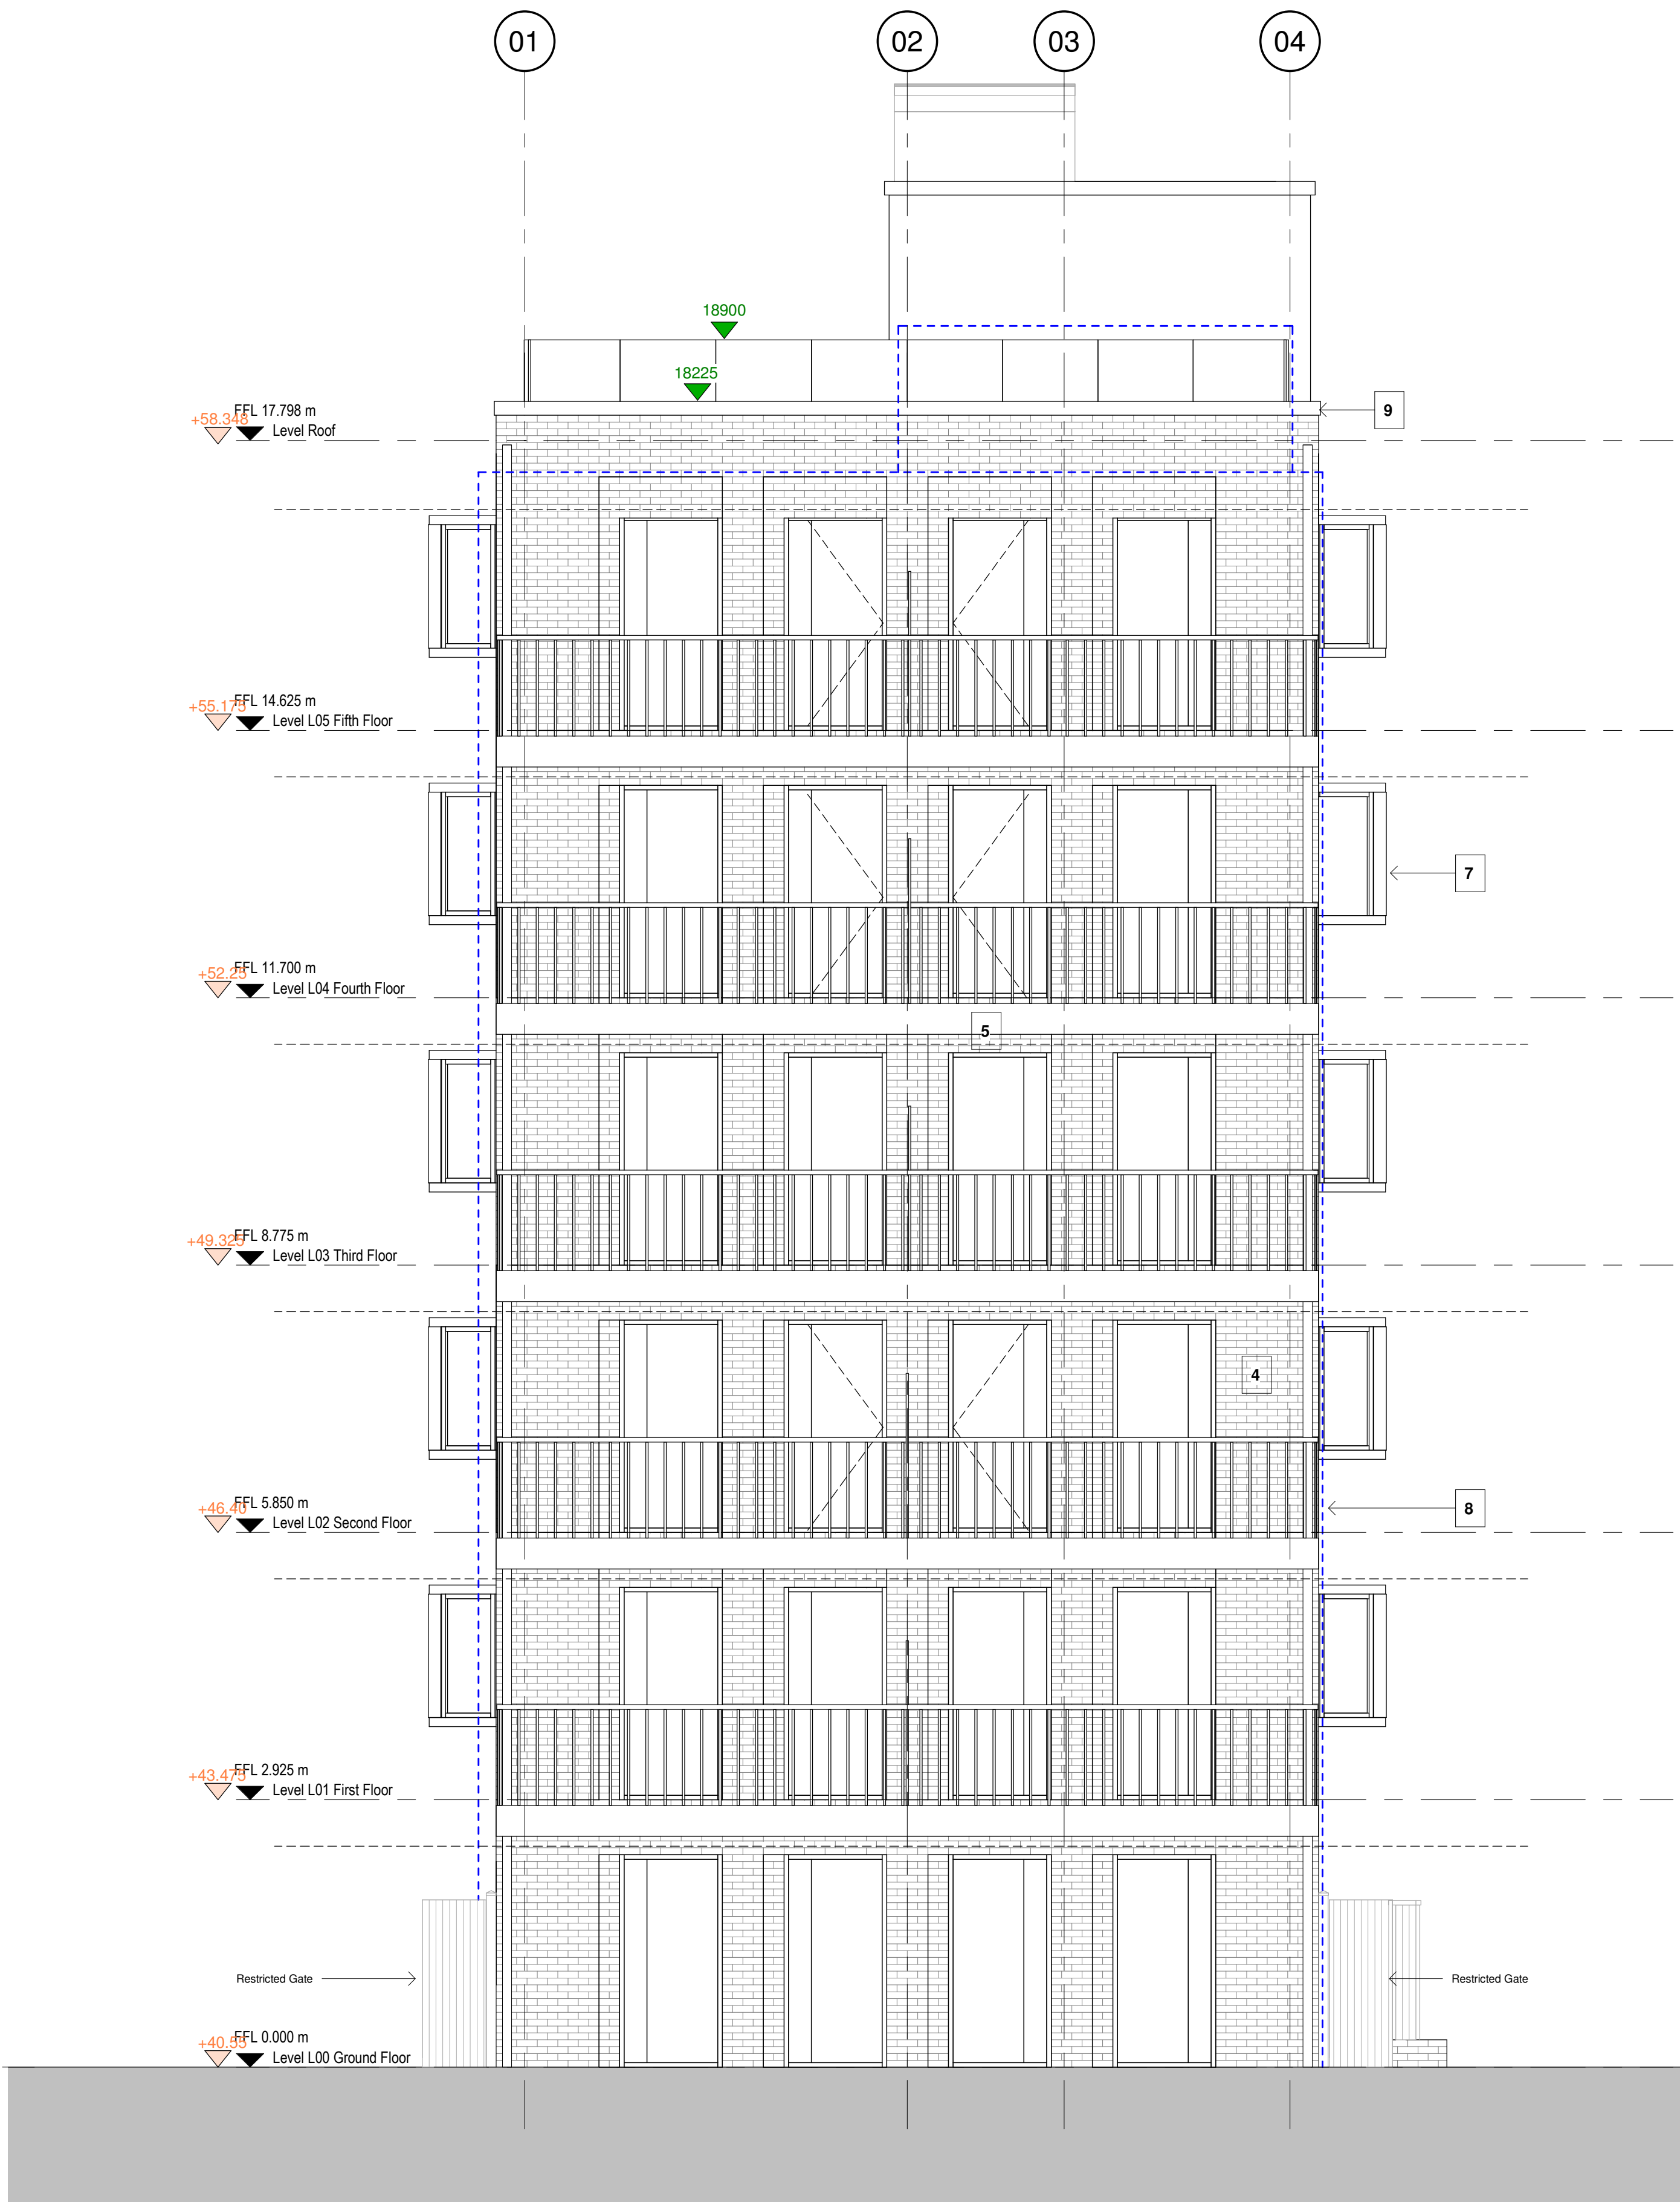

2 Proposed North Elevation  
1 : 50

|                              |          |     |     |               |
|------------------------------|----------|-----|-----|---------------|
| P1                           | 26/10/22 | SA  | SH  | Initial Issue |
| No.                          | Date     | Dwn | Chk | App           |
| Revision or reason for issue |          |     |     |               |

Client  
Brunswick Living Ltd

create **it** studios  
leave an impression

Create It Studios (NW) Ltd  
Universal Square  
Devonshire Street North  
Manchester  
M12 5JH  
info@createitstudios.co.uk

Project Title  
Brunswick Street

Scale / North Point  
1 : 50  
0 0.5 1 1.5 2m  
1:50

Drawing Title  
Proposed South & North Elevations

Drawing Number  
Drawing Status  
A1324(04)005  
Preliminary

Revision  
P1